

LIST OF ARCHITECTURAL DRAWINGS (57 SHEETS)

A.000 COVER SHEET

BUILDING TYPE TH3A

A.101 FIRST FLOOR PLAN
A.102 SECOND FLOOR PLAN
A.103 THIRD FLOOR PLAN
A.201 EXTERIOR ELEVATIONS
A.202 EXTERIOR ELEVATIONS

BUILDING TYPE TH3B3

A.101 FIRST FLOOR PLAN
A.102 SECOND FLOOR PLAN
A.103 THIRD FLOOR PLAN
A.201 EXTERIOR ELEVATIONS
A.202 EXTERIOR ELEVATIONS

BUILDING TYPE TH3C

A.101 FIRST FLOOR PLAN
A.102 SECOND FLOOR PLAN
A.103 THIRD FLOOR PLAN
A.201 EXTERIOR ELEVATIONS
A.202 EXTERIOR ELEVATIONS

BUILDING TYPE TH3CDU

A.101 FIRST FLOOR PLAN
A.102 SECOND FLOOR PLAN
A.103 THIRD FLOOR PLAN
A.201 EXTERIOR ELEVATIONS
A.202 EXTERIOR ELEVATIONS

BUILDING TYPE TH4A3

A.101 FIRST FLOOR PLAN
A.102 SECOND FLOOR PLAN
A.103 THIRD FLOOR PLAN
A.201 EXTERIOR ELEVATIONS
A.202 EXTERIOR ELEVATIONS

BUILDING TYPE TH4B3

A.101 FIRST FLOOR PLAN
A.102 SECOND FLOOR PLAN
A.103 THIRD FLOOR PLAN
A.201 EXTERIOR ELEVATIONS
A.202 EXTERIOR ELEVATIONS

BUILDING TYPE TH4C

A.101 FIRST FLOOR PLAN
A.102 SECOND FLOOR PLAN
A.103 THIRD FLOOR PLAN
A.201 EXTERIOR ELEVATIONS
A.202 EXTERIOR ELEVATIONS

BUILDING TYPE TH4CDU

A.101 FIRST FLOOR PLAN
A.102 SECOND FLOOR PLAN
A.103 THIRD FLOOR PLAN
A.201 EXTERIOR ELEVATIONS
A.202 EXTERIOR ELEVATIONS

BUILDING TYPE TH5B3

A.101 FIRST, SECOND, & THIRD FLOOR PLANS
A.201 EXTERIOR ELEVATIONS

BUILDING TYPE TH6B3

A.101 FIRST, SECOND, & THIRD FLOOR PLANS
A.201 EXTERIOR ELEVATIONS

BUILDING A, B, C, D

A.101 FIRST FLOOR PLAN
A.102 SECOND FLOOR PLAN
A.103 THIRD FLOOR PLAN
A.104 FOURTH FLOOR PLAN
A.201 EXTERIOR ELEVATIONS

CLUBHOUSE

A.101 FLOOR PLAN
A.201 EXTERIOR ELEVATIONS

WASTE WATER TREATMENT PLANT

A.101 FLOOR PLAN
A.201 EXTERIOR ELEVATIONS

ENTRY SIGN

A.201 ELEVATIONS

RENTAL SIGN

A.201 ELEVATIONS

Fifteen Great Road II LLC


Project No. 12023
Issued For ZBA Approval: 11.6.12

15 Great Road
Littleton, MA



Architect:
MAI Mangel Architects, Inc
200 Ayer Road
Harvard, MA 01451


Client:
Omni Properties, LLC
200 Baker Ave, Suite 303
Concord, MA 01742

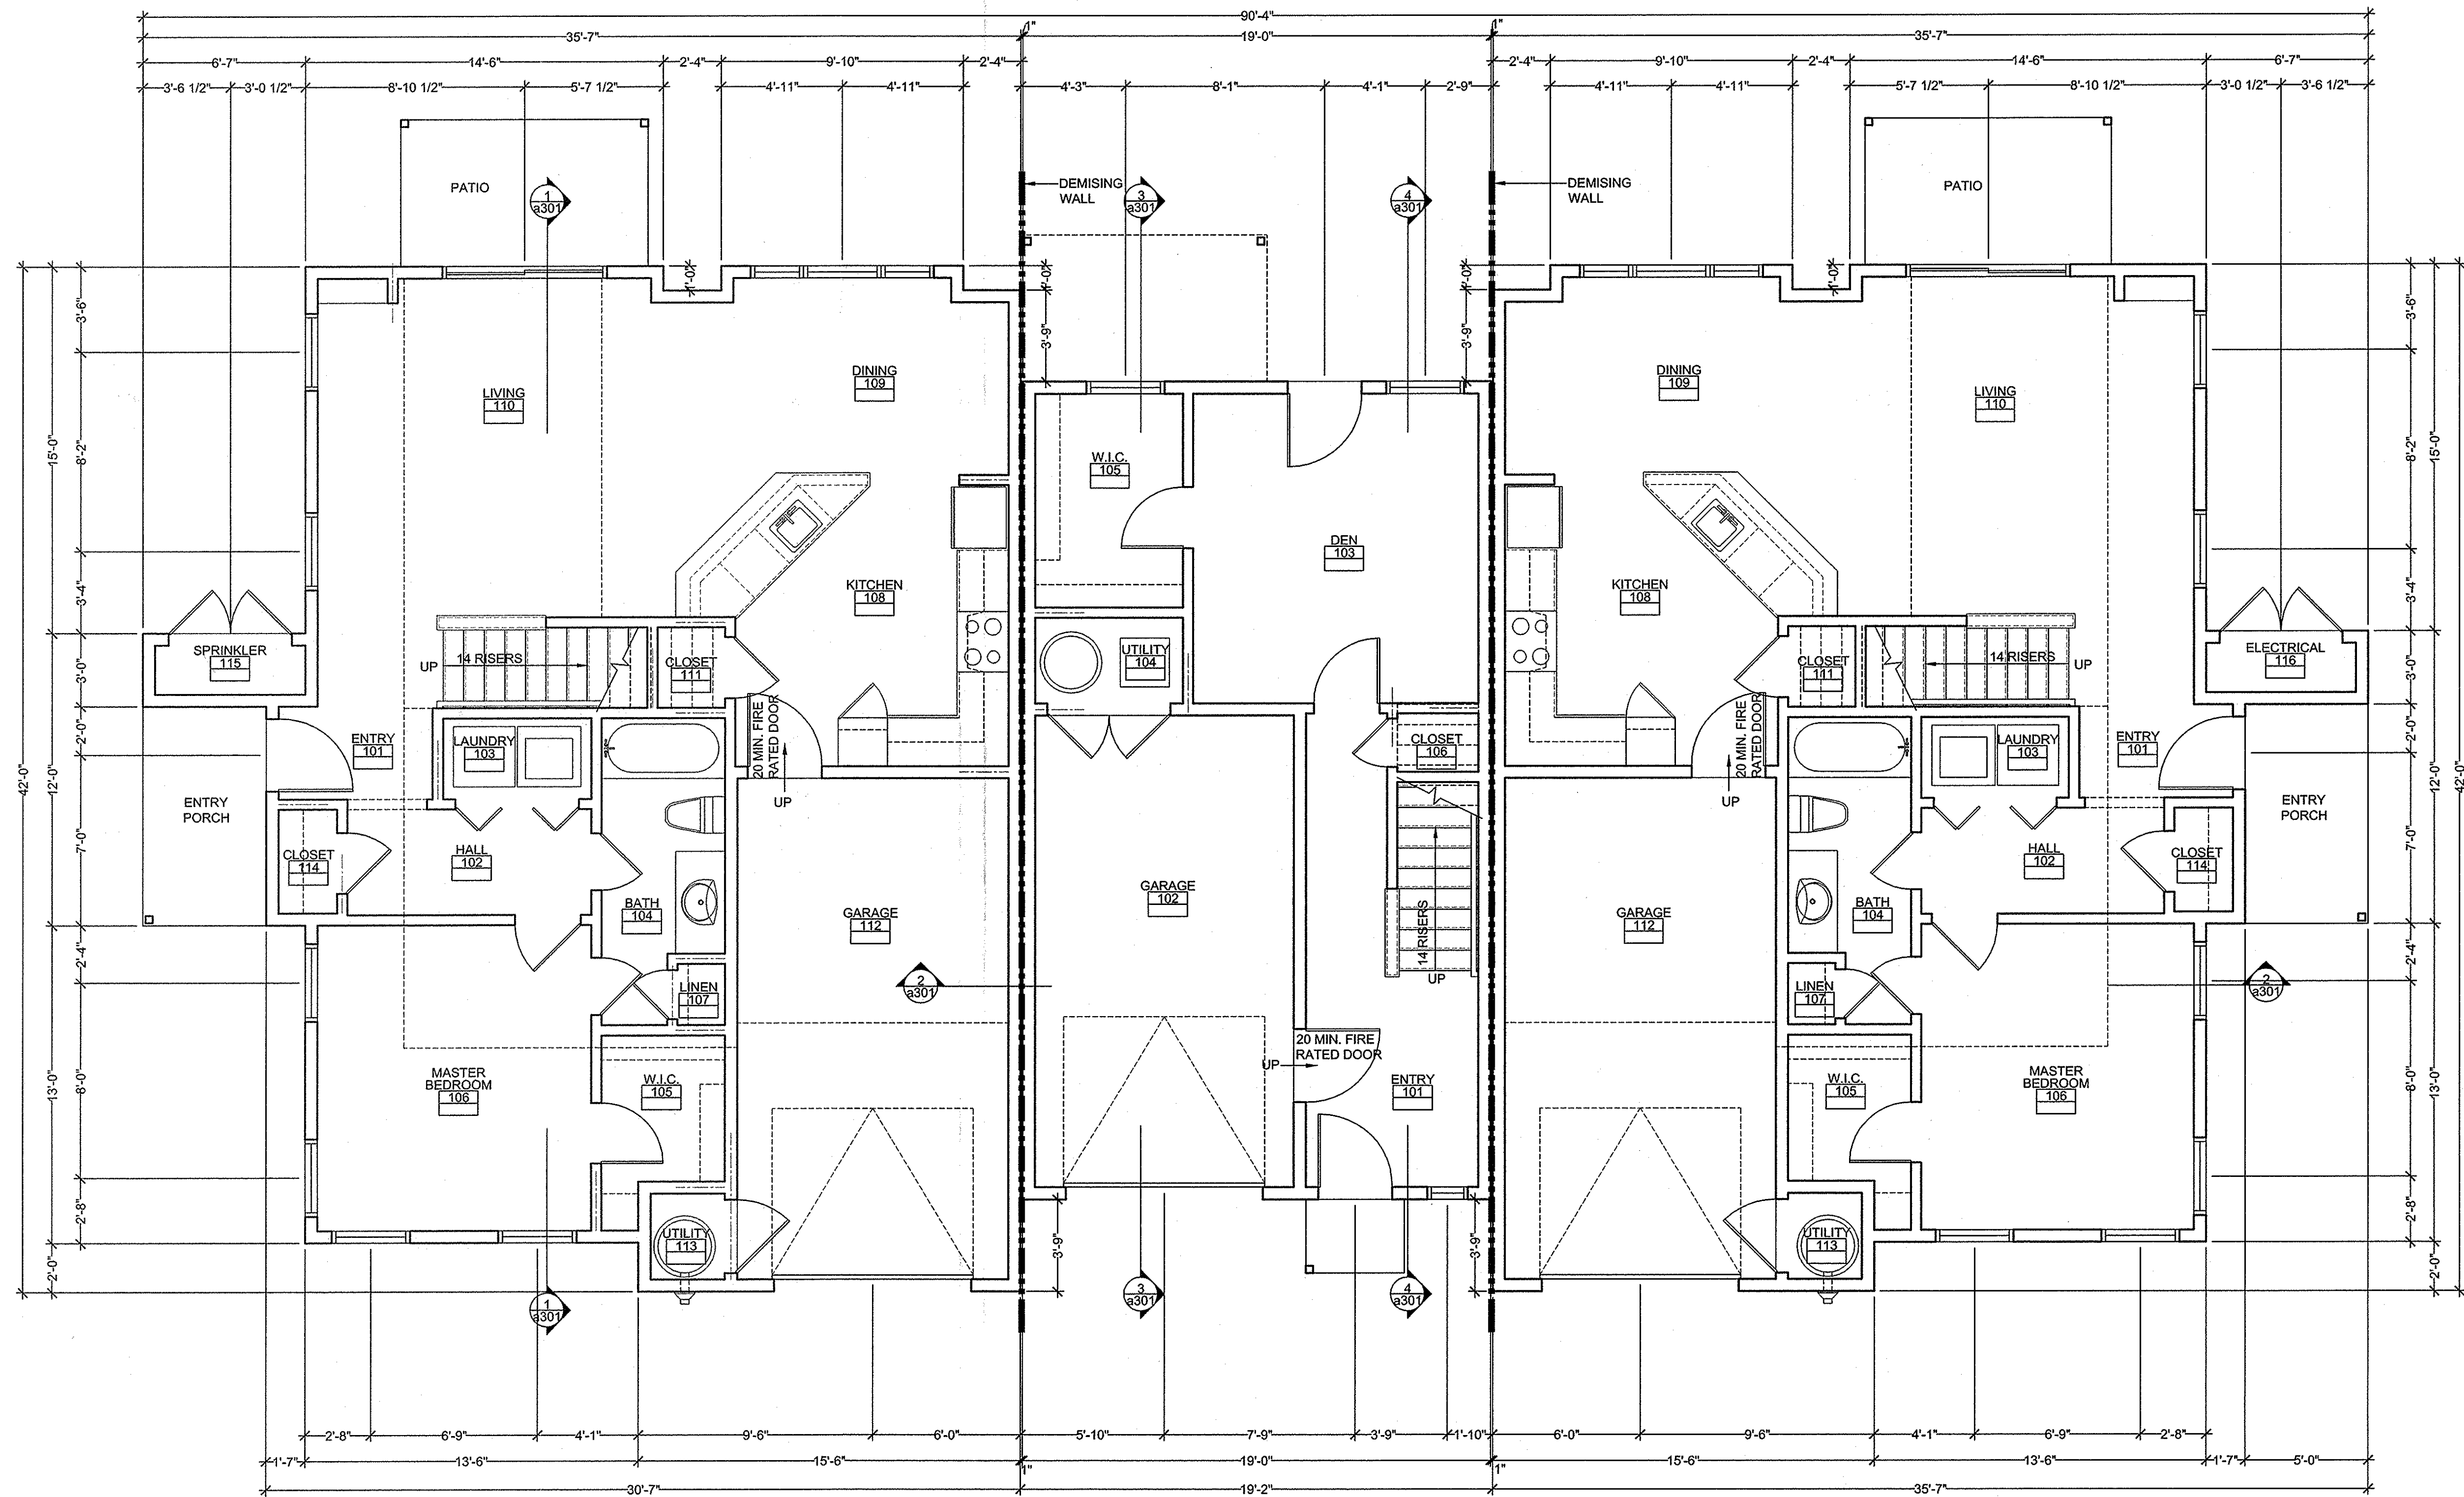

BUILDING TYPE TH3A: FIRST FLOOR PLAN 1
SCALE: 1/4"=1'-0"

Notes:

ARCHITECTURAL FLOOR
PLAN REFERENCE SYS.

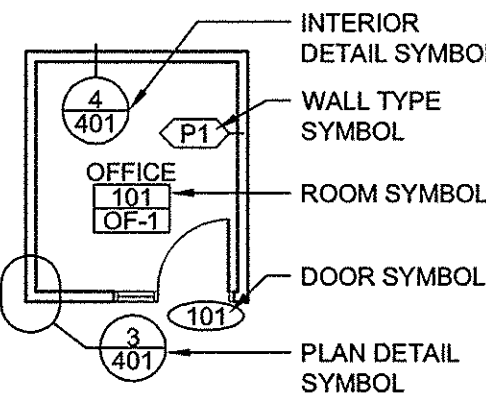

PARTITION LEGEND

PARTITION

PARTITION NOTES

1. ALL WALLS NOT KEYED IN BY WALL
TYPE DESIGNATION TO BE PARTITION
"P1", TYP


DIMENSIONING NOTES

1. EXTERIOR MASONRY WALLS ARE
DIMENSIONED TO THE FACE OF
MASONRY
2. INTERIOR MASONRY WALLS ARE
DIMENSIONED TO THE FACE OF
MASONRY
3. WOOD FRAMED EXTERIOR WALLS ARE
DIMENSIONED TO THE EXTERIOR FACE
OF STUD
4. INTERIOR PARTITIONS ARE
DIMENSIONED TO THE CENTERLINE,
UON

Key Plan:

NOT FOR CONSTRUCTION

Architect's Stamp:

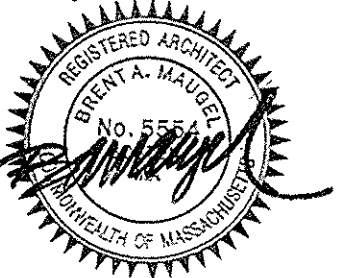

Project:

**Fifteen Great
Road II LLC**

15 Great Road,
Littleton, MA

Client:

Omni Properties, LLC
200 Baker Ave, Suite 303
Concord, MA 01742
Tel: (978) 369-4884

Project #: 12023

Scale: As Noted

Issue:

Progress

ZBA Approval

Date:

8/28/2012

11/6/2012

Revisions:

Date:

Drawing Title:

Building Type TH3A

First Floor Plan


Sheet Number:

A.101

**MAUGEL
ARCHITECTS INC.**

200 Ayer Road, Harvard, MA 01451
Tel: (978) 456-2800 Fax: (978) 456-2801
www.maugel.com


THESE DOCUMENTS AND ALL RETAIL ARRANGEMENTS, DESIGN AND PLANS
INDICATED THEREON OR REPRESENTED THEREBY ARE OWNED BY MAUGEL
ARCHITECTS INC. NO PART OF THESE DOCUMENTS OR ANY PART THEREOF SHALL
BE REPRODUCED OR TRANSMITTED IN ANY FORM OR BY ANY MEANS, ELECTRONIC
OR MECHANICAL, INCLUDING PHOTOCOPYING, RECORDING, OR BY ANY INFORMATION
SYSTEM WITHOUT PERMISSION IN WRITING FROM MAUGEL ARCHITECTS INC.

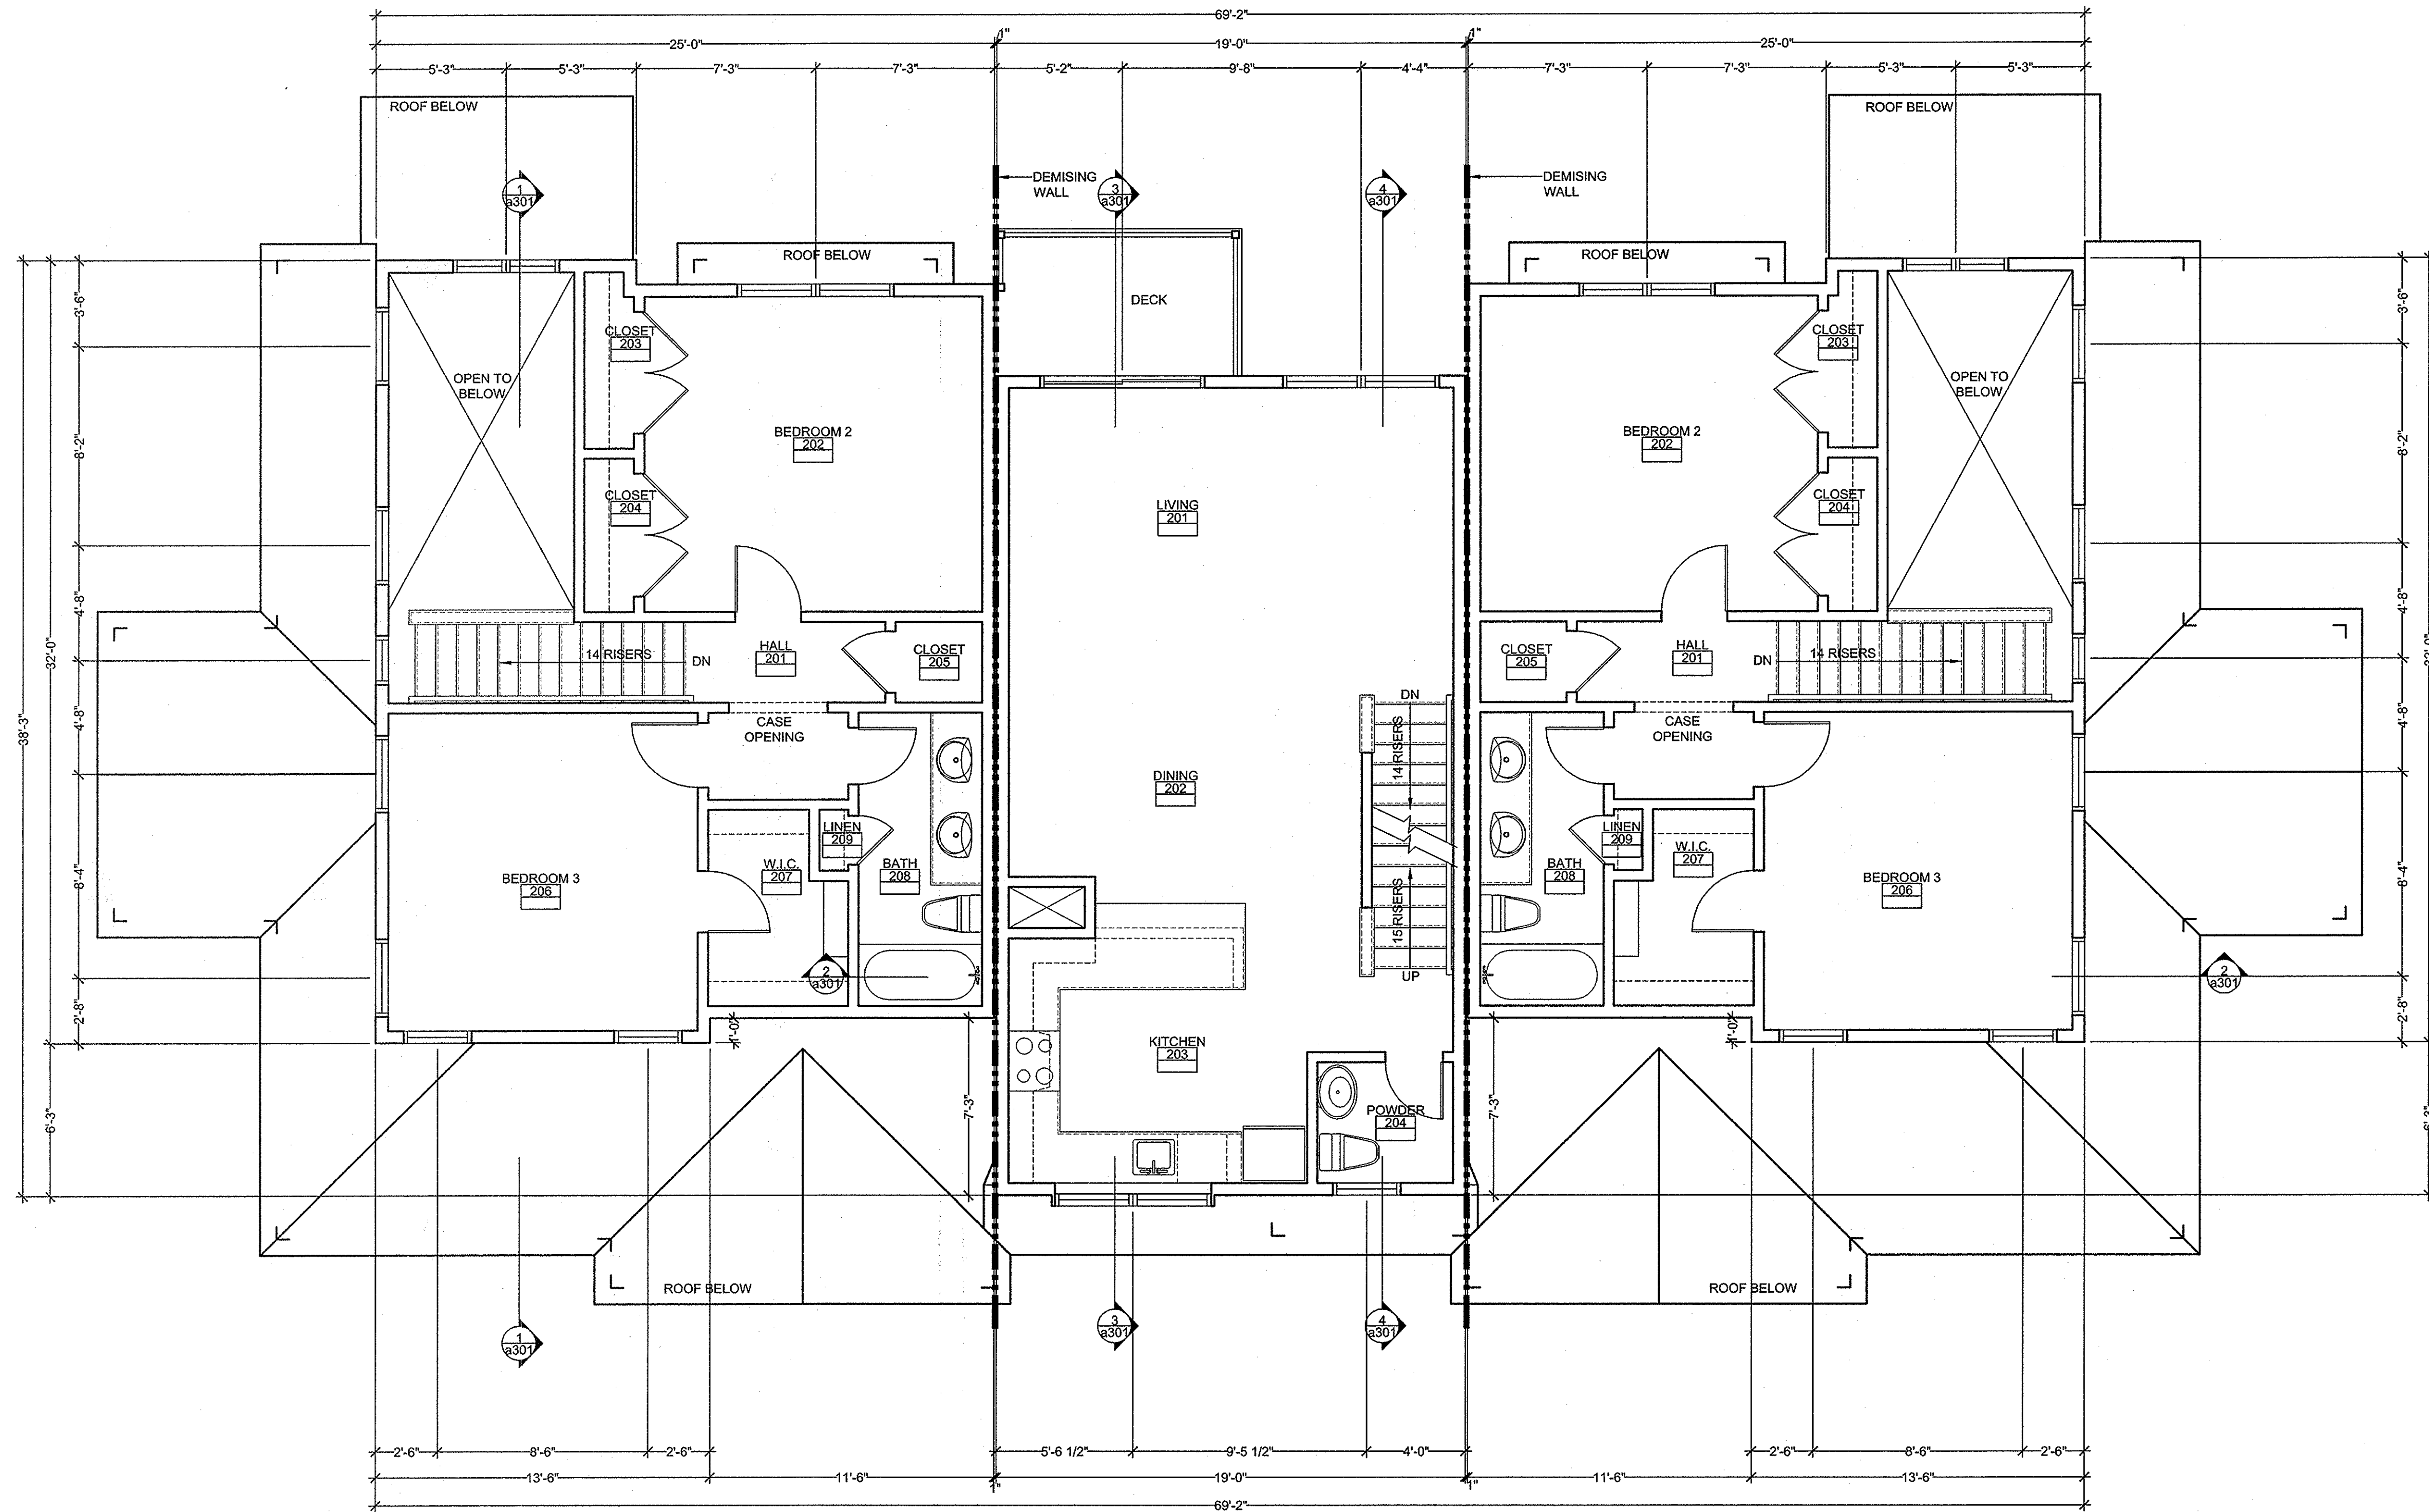

BUILDING TYPE TH3A: SECOND FLOOR PLAN 1
SCALE: 1/4"=1'-0"

Notes:

ARCHITECTURAL FLOOR
PLAN REFERENCE SYS.

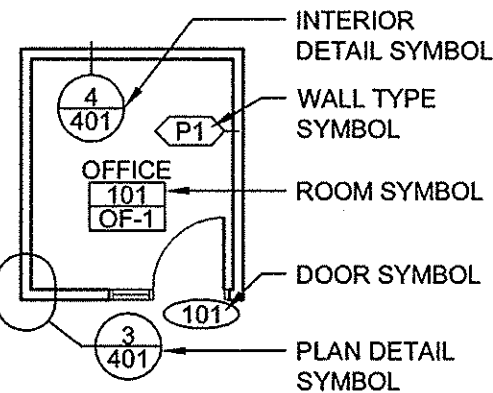

PARTITION LEGEND

PARTITION

PARTITION NOTES

1. ALL WALLS NOT KEYED IN BY WALL TYPE DESIGNATION TO BE PARTITION "P1", TYPE


DIMENSIONING NOTES

1. EXTERIOR MASONRY WALLS ARE DIMENSIONED TO THE FACE OF MASONRY
2. INTERIOR MASONRY WALLS ARE DIMENSIONED TO THE FACE OF MASONRY
3. WOOD FRAMED EXTERIOR WALLS ARE DIMENSIONED TO THE EXTERIOR FACE OF STUD
4. INTERIOR PARTITIONS ARE DIMENSIONED TO THE CENTERLINE, UON

Key Plan:

NOT FOR CONSTRUCTION

Architect's Stamp:

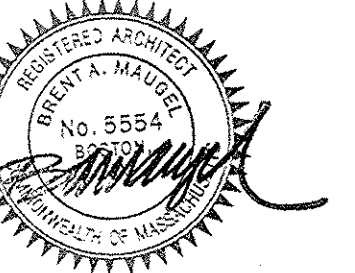

Project:

Fifteen Great Road II LLC
15 Great Road,
Littleton, MA

Client:

Omni Properties, LLC
200 Baker Ave, Suite 303
Concord, MA 01742
Tel: (978) 369-4884

Project #: 12023

Scale: As Noted

Issue:

Progress

ZBA Approval

Date:

8/28/2012

11/6/2012

Revisions:

Date:

Drawing Title:

Building Type TH3A

Second Floor Plan


Sheet Number:

A.102



200 Ayer Road, Harvard, MA 01451
Tel: (978) 456-2800 Fax: (978) 456-2801
www.maugel.com

THESE DOCUMENTS AND ALL IDEAS, ARRANGEMENTS, DESIGN AND PLANS
HEREIN ARE THE PROPERTY OF MAUGEL ARCHITECTS, INC. AND NO PART THEREOF SHALL
BE REPRODUCED OR TRANSMITTED IN ANY FORM OR BY ANY MEANS, ELECTRONIC OR
MECHANICAL, WITHOUT THE WRITTEN PERMISSION OF MAUGEL ARCHITECTS, INC.

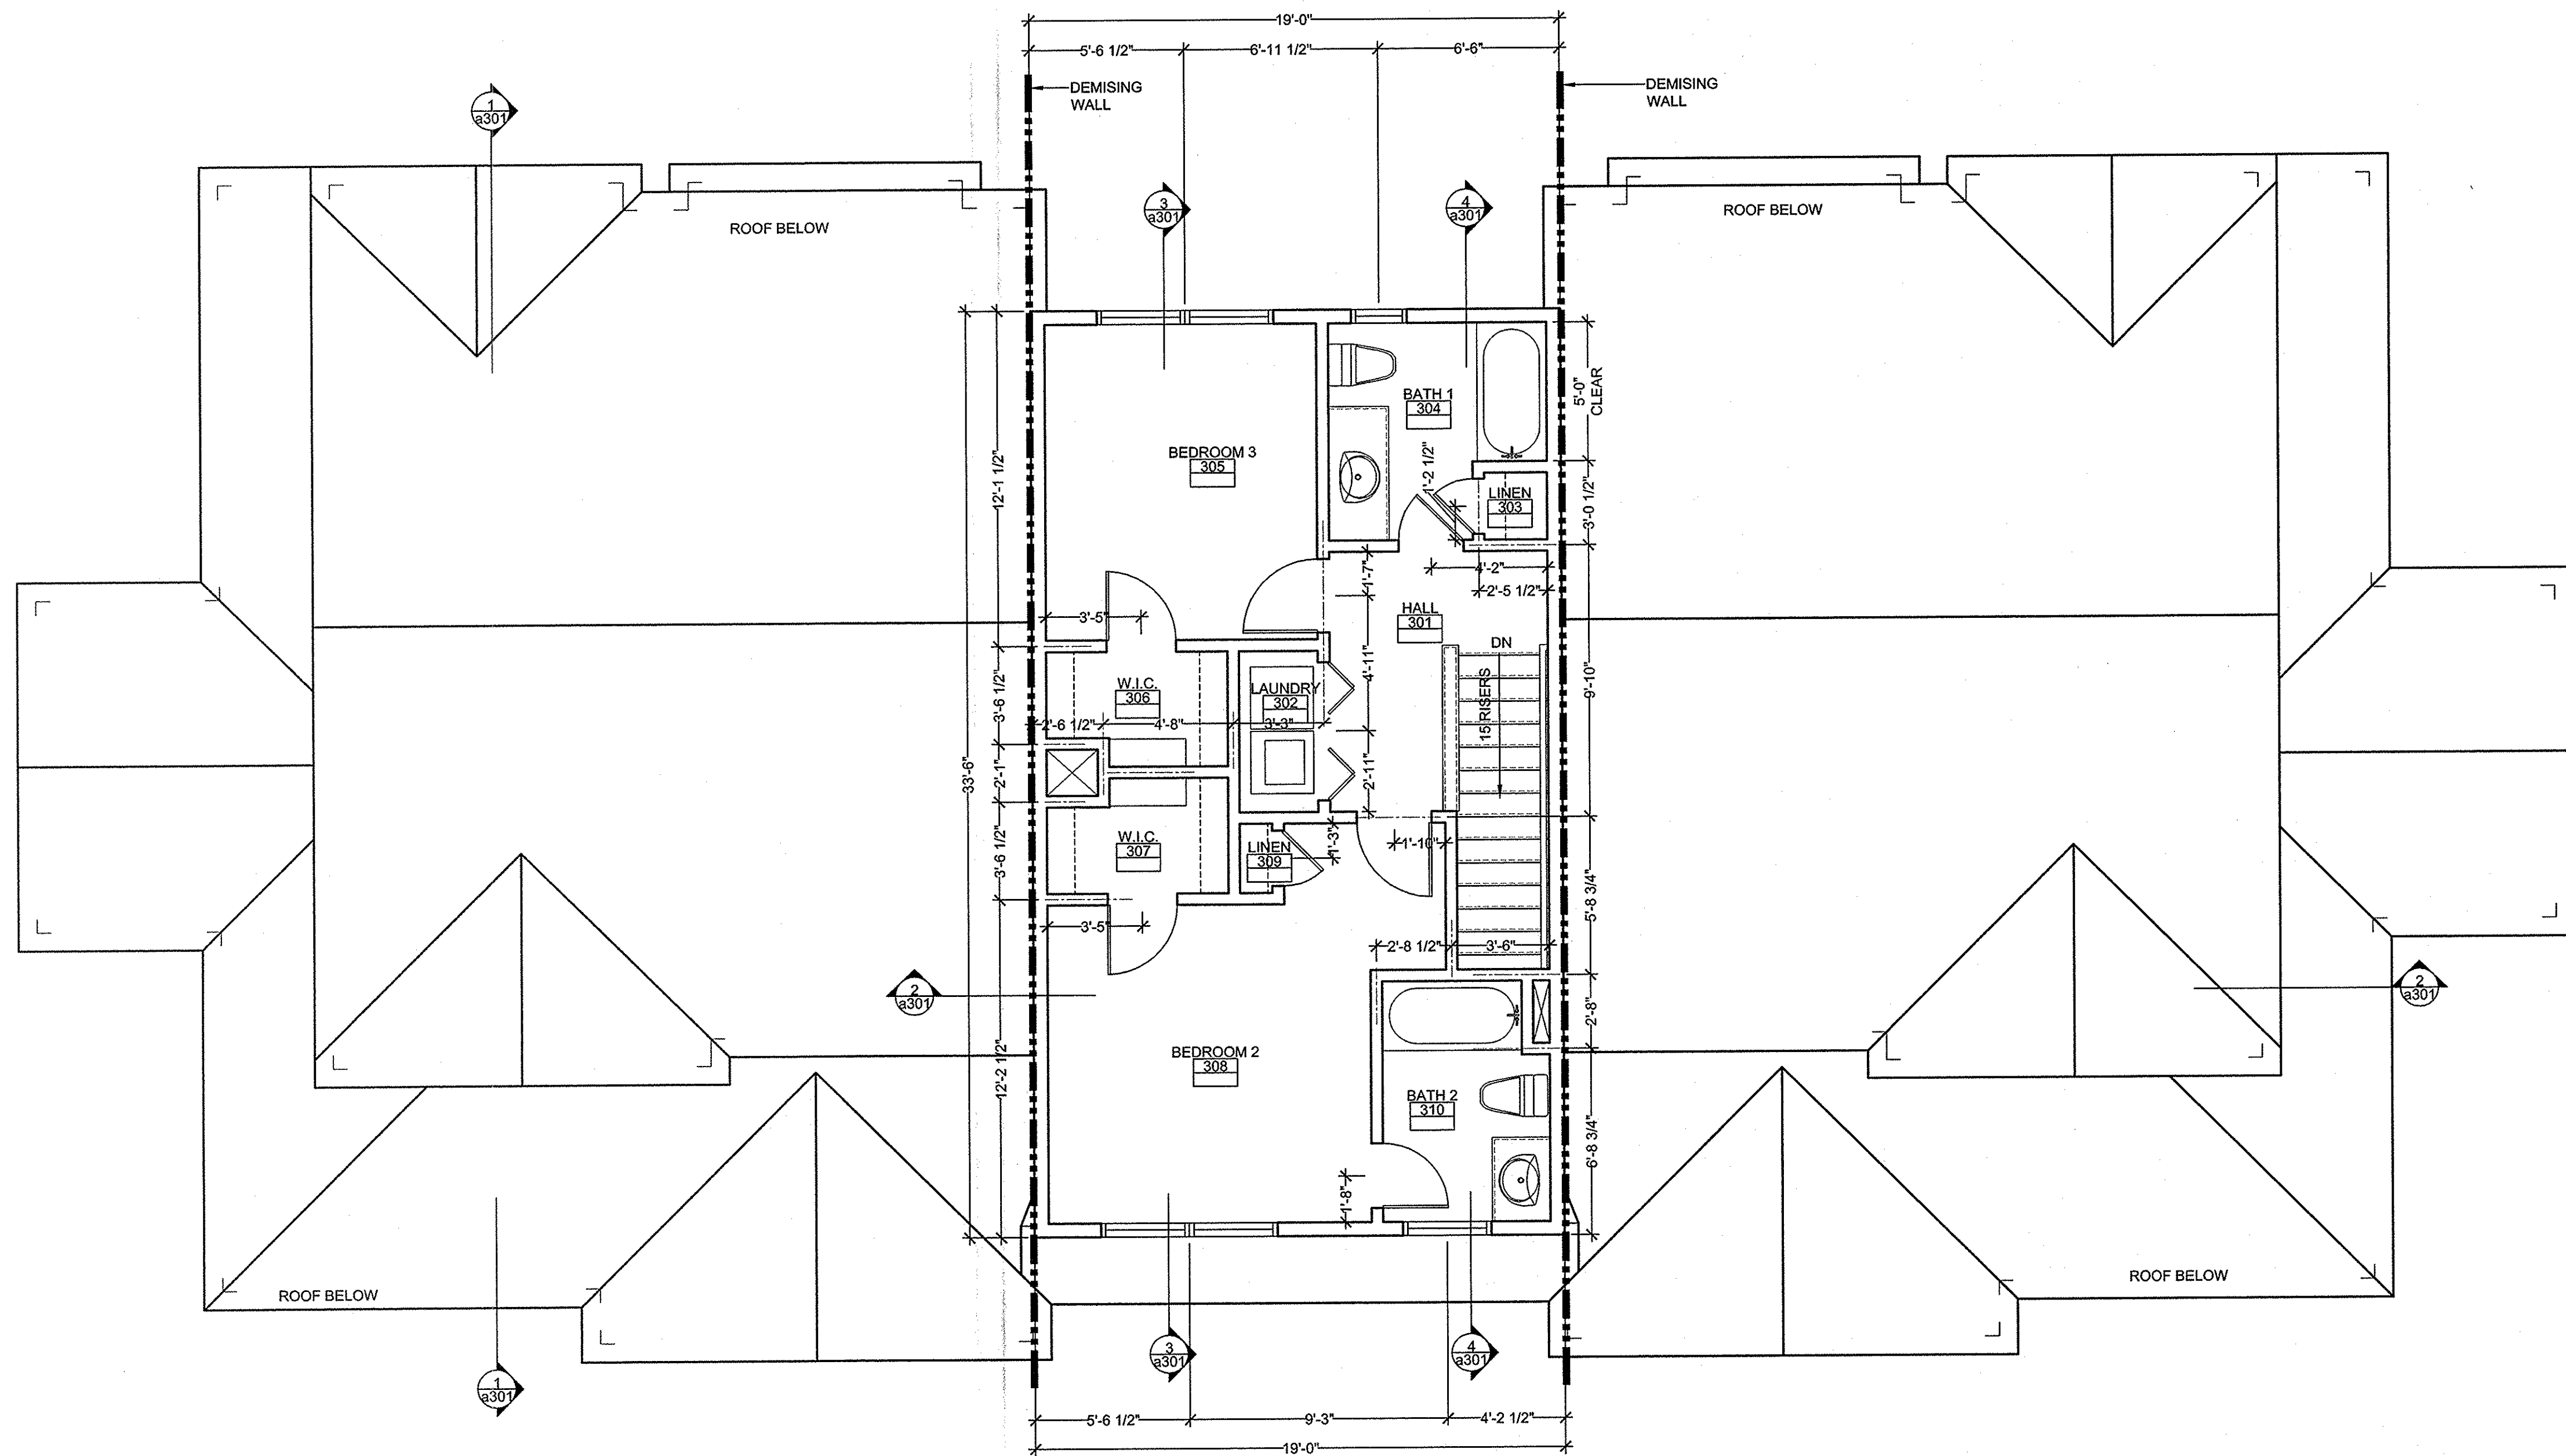

BUILDING TYPE TH3A: THIRD FLOOR PLAN
SCALE: 1/4"=1'-0" 1

Notes:

ARCHITECTURAL FLOOR PLAN REFERENCE SYS.

INTERIOR
DETAIL SYMBOL
4
WALL TYPE
SYMBOL
P1
ROOM SYMBOL
101
DOOR SYMBOL
101
PLAN DETAIL
SYMBOL
3

PARTITION LEGEND

---	PARTITION
-----	-----------

PARTITION NOTES

1. ALL WALLS NOT KEYED IN BY WALL TYPE DESIGNATION TO BE PARTITION "P1", TYP

DIMENSIONING NOTES

1. EXTERIOR MASONRY WALLS ARE DIMENSIONED TO THE FACE OF MASONRY
2. INTERIOR MASONRY WALLS ARE DIMENSIONED TO THE FACE OF MASONRY
3. WOOD FRAMED EXTERIOR WALLS ARE DIMENSIONED TO THE EXTERIOR FACE OF STUD
4. INTERIOR PARTITIONS ARE DIMENSIONED TO THE CENTERLINE, UON

Key Plan:

NOT FOR CONSTRUCTION

Architect's Stamp:

Project:
Fifteen Great Road II LLC
15 Great Road,
Littleton, MA.
Client:
Omni Properties, LLC
200 Baker Ave, Suite 303
Concord, MA 01742
Tel: (978) 369-4884

Project #: 12023
Scale: As Noted

Issue:	Date:
Progress	3/28/2012
ZBA Approval	11/8/2012

Revisions:	Date:


Drawing Title:
Building Type TH3A
Third Floor Plan

Sheet Number:
A.103



200 Ayer Road, Harvard, MA 01451
Tel: (978) 456-2800 Fax: (978) 456-2801
www.maugel.com

THESE DOCUMENTS AND ALL DESIGN, REPRESENTATIONS, RECORDS AND PLANS INDICATED THEREON OR REPRESENTED THEREBY ARE OWNED BY AND REMAIN THE PROPERTY OF MAUGEL ARCHITECTS, INC. AND NO PART THEREOF SHALL BE REPRODUCED OR USED IN ANY MANNER WITHOUT THE WRITTEN PERMISSION OF MAUGEL ARCHITECTS, INC.

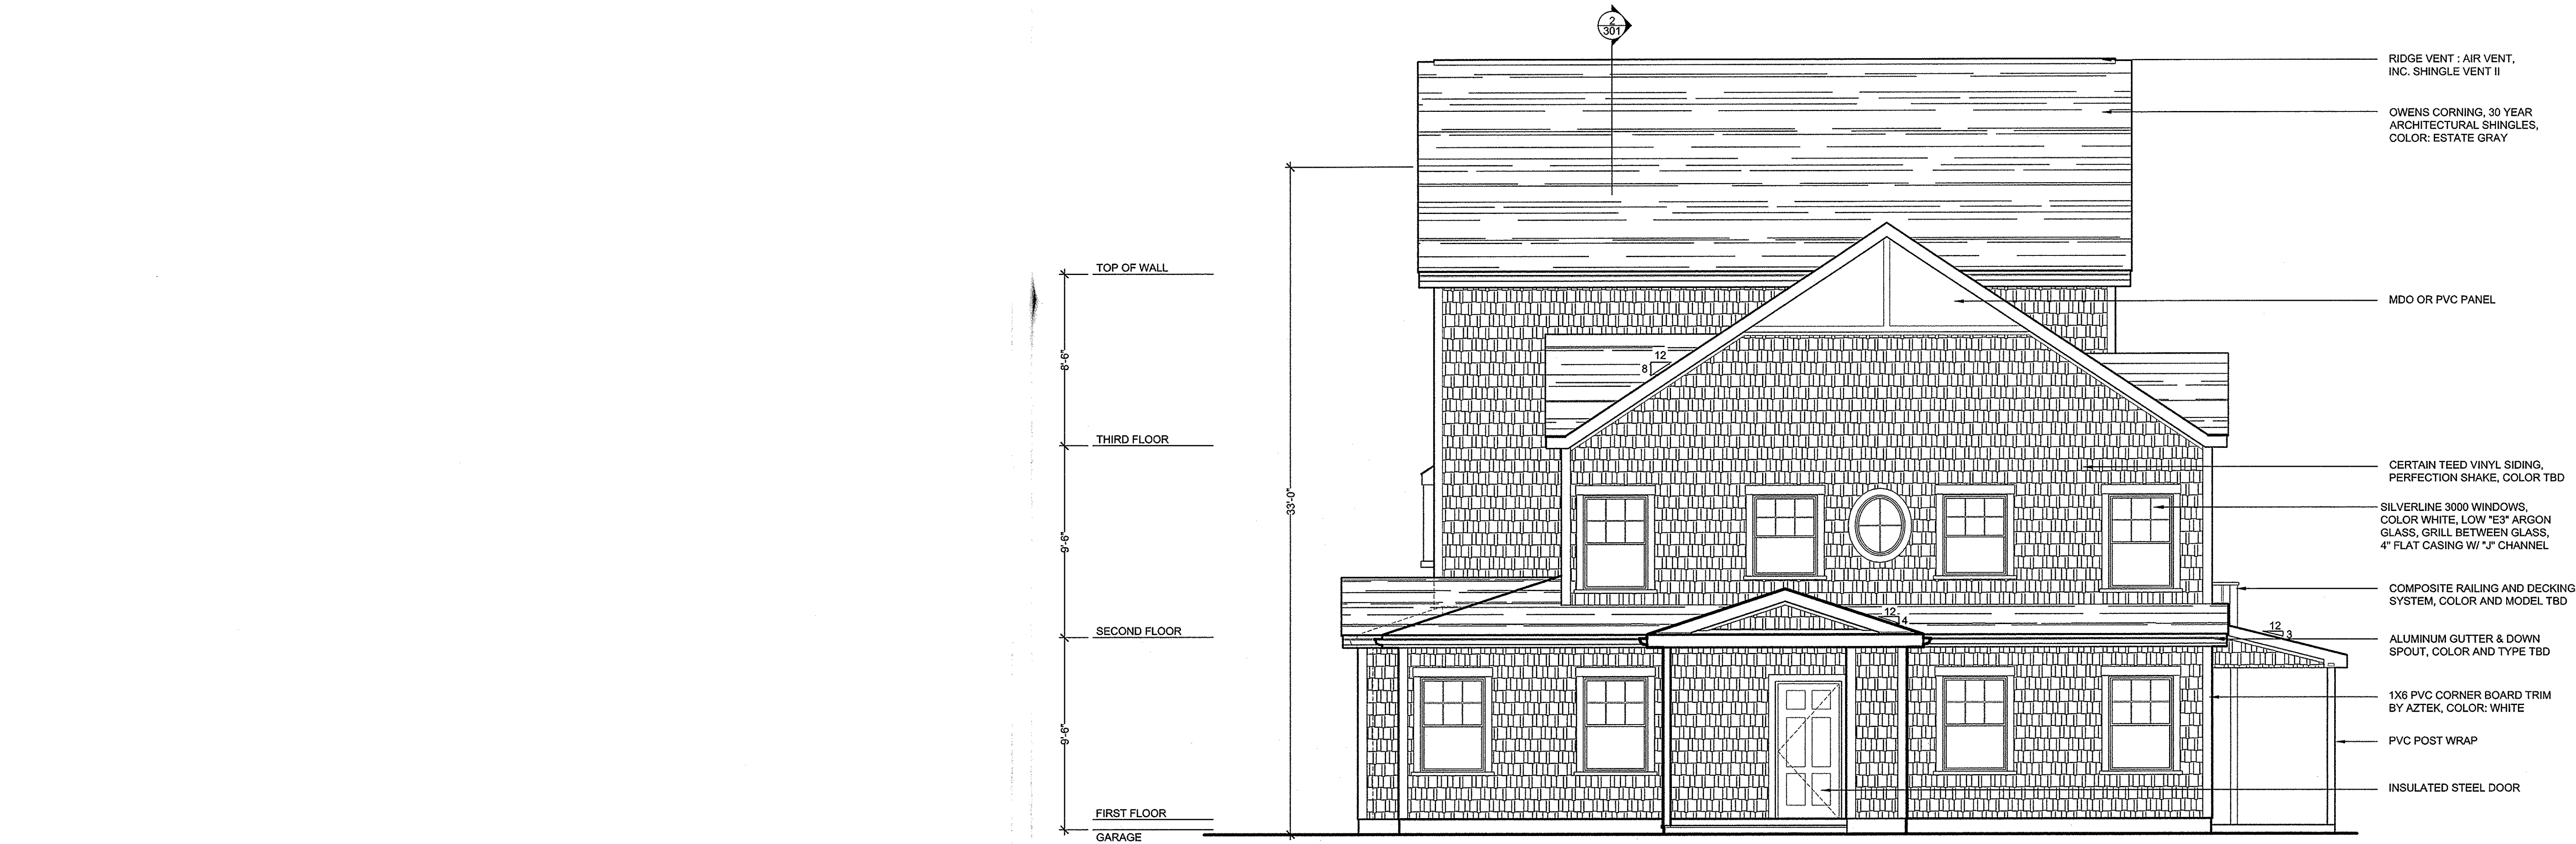

BUILDING TYPE TH3A - RIGHT ELEVATION 1
SCALE: 1/4"=1'-0"



BUILDING TYPE TH3A - FRONT ELEVATION 2
SCALE: 1/4"=1'-0"

Notes:

EXTERIOR WINDOW FRAMING & GLAZING

GENERAL WINDOW NOTES:
1. ALL DIMENSIONS SHOWN ON ARCHITECTURAL DRAWINGS ARE ROUGH OPENINGS. SHOP DRAWINGS SHOULD REFLECT APPROPRIATE FRAME SIZES INCLUDING JOINT SIZES PER MANUFACTURERS SPECIFICATIONS.
2. G.C./SUB-CONTRACTOR TO FIELD VERIFY ALL OPENINGS PRIOR TO FABRICATION OF WINDOWS.
3. SUBMIT COLOR SAMPLES FOR FRAMES AND GLAZING AS PART OF THE SHOP DRAWING PROCESS.

GLAZING:
1. ALL GLAZING TO BE LOW E-II
2. PROVIDE TEMPERED GLAZING IN ALL AREA REQUIRED BY CODE.


SILVER LINE WINDOWS:
1. 3000 SERIES DOUBLE HUNG WINDOWS.
2. 70 SERIES CASEMENT WINDOWS.
3. 2650 SERIES PICTURE WINDOW.
4. FUSION WELDED VINYL FRAME.
5. LOE IG WITH ARGON GAS.
6. SIMULATED DIVIDED LITES WITH GRILL ATTACHED TO OUTSIDE OF GLASS.
7. INTEGRAL CASING AND "J" CHANNEL, EXCEPT PICTURE WINDOW.
8. 6 9/16" PRE-PRIMED WOOD JAMB.
9. FIBERGLASS MESH SCREEN, SCREENED FRAME TO MATCH FRAME.
10. HARDWARE FINISH: WHITE.

SILVER LINE PATIO DOOR:
1. 5700 SERIES SLIDING PATIO DOOR.
2. FUSION WELDED VINYL FRAME.
3. LOE IG WITH ARGON GAS.
4. CONTOUR BETWEEN THE GLASS GRILLES.
5. 6 9/16" PRE-PRIMED WOOD JAMB.
6. FIBERGLASS MESH SCREEN, SCREENED FRAME TO MATCH FRAME.
7. HARDWARE FINISH: WHITE.

Key Plan:

NOT FOR CONSTRUCTION

Architect's Stamp:

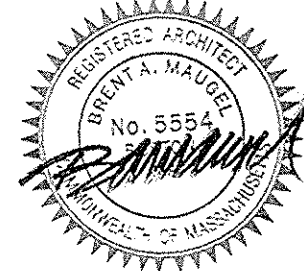

Project:
Fifteen Great Road II LLC
15 Great Road,
Littleton, MA.

Client:
Omni Properties, LLC
200 Baker Ave, Suite 303
Concord, MA 01742
Tel: (978) 369-4884

Project #: 12023

Scale: As Noted

Issue:	Date:
Progress	8/28/2012
ZBA Approval	11/6/2012

Revisions:	Date:

Drawing Title:
Building Type TH3A
Exterior Elevations

Sheet Number:

A.201
MAUGEL ARCHITECTS INC.

200 Ayer Road, Harvard, MA 01451
Tel: (978) 456-2800 Fax: (978) 456-2801
www.maugel.com

THESE DOCUMENTS AND ALL IDEAS, ARRANGEMENTS, DESIGNS AND PLANS
HEREIN ARE THE PROPERTY OF MAUGEL ARCHITECTS, INC. AND NO PART THEREOF SHALL
BE REPRODUCED OR TRANSMITTED IN ANY FORM OR BY ANY MEANS, ELECTRONIC OR
MECHANICAL, WITHOUT PERMISSION IN WRITING FROM MAUGEL ARCHITECTS, INC.
©2012 MAUGEL ARCHITECTS, INC.



BUILDING TYPE TH3A - LEFT ELEVATION 1
SCALE: 1/4"=1'-0"



BUILDING TYPE TH3A - REAR ELEVATION 2
SCALE: 1/4"=1'-0"

Notes:

EXTERIOR WINDOW FRAMING & GLAZING

GENERAL WINDOW NOTES:
1. ALL DIMENSIONS SHOWN ON ARCHITECTURAL DRAWINGS ARE ROUGH OPENINGS. SHOP DRAWINGS SHOULD REFLECT APPROPRIATE FRAME SIZES INCLUDING JOINT SIZES PER MANUFACTURERS SPECIFICATIONS.
2. G.C./SUB-CONTRACTOR TO FIELD VERIFY ALL OPENINGS PRIOR TO FABRICATION OF WINDOWS.
3. SUBMIT COLOR SAMPLES FOR FRAMES AND GLAZING AS PART OF THE SHOP DRAWING PROCESS.

GLAZING:

1. ALL GLAZING TO BE LOW E-II
2. PROVIDE TEMPERED GLAZING IN ALL AREA REQUIRED BY CODE.

SILVER LINE WINDOWS:

1. 3000 SERIES DOUBLE HUNG WINDOWS.
2. 70 SERIES CASEMENT WINDOWS.
3. 2850 SERIES PICTURE WINDOW.
4. FUSION WELDED VINYL FRAME.
5. LOE IG WITH ARGON GAS.
6. SIMULATED DIVIDED LITES WITH GRILL ATTACHED TO OUTSIDE OF GLASS.
7. INTEGRAL CASING AND "J" CHANNEL, EXCEPT PICTURE WINDOW.
8. 6 9/16" PRE-PRIMED WOOD JAMB.
9. FIBERGLASS MESH SCREEN, SCREENED FRAME TO MATCH FRAME.
10. HARDWARE FINISH: WHITE.

SILVER LINE PATIO DOOR:

1. 5700 SERIES SLIDING PATIO DOOR.
2. FUSION WELDED VINYL FRAME.
3. LOE IG WITH ARGON GAS.
4. CONTOUR BETWEEN THE GLASS GRILLES.
5. 6 9/16" PRE-PRIMED WOOD JAMB.
6. FIBERGLASS MESH SCREEN, SCREENED FRAME TO MATCH FRAME.
7. HARDWARE FINISH: WHITE.

Key Plan:

NOT FOR CONSTRUCTION

Architect's Stamp:



Project:

Fifteen Great Road II LLC
15 Great Road,
Littleton, MA.

Client:

Omni Properties, LLC
200 Baker Ave, Suite 303
Concord, MA 01742
Tel: (978) 369-4884

Project #: 12023

Scale: As Noted

Issue:

Progress

ZBA Approval

Revisions:

Date:

Drawing Title:

Building Type TH3A

Exterior Elevations

Sheet Number:

A.202




200 Ayer Road, Harvard, MA 01451
Tel: (978) 456-2800 Fax: (978) 456-2801
www.maugel.com

THIS DOCUMENT AND ALL DESIGN INFORMATION, DESIGNS AND PLANS INDICATED THEREON OR REPRESENTED THEREON ARE OWNED BY AND REMAIN THE PROPERTY OF MAUGEL ARCHITECTS INC. NO PART OF THIS DOCUMENT SHALL BE REPRODUCED OR TRANSMITTED IN ANY FORM OR BY ANY MEANS, ELECTRONIC OR MECHANICAL, INCLUDING PHOTOCOPYING, RECORDING, OR BY ANY INFORMATION STORAGE AND RETRIEVAL SYSTEM, WITHOUT PERMISSION IN WRITING FROM MAUGEL ARCHITECTS INC.

Notes:

ARCHITECTURAL FLOOR
PLAN REFERENCE SYS.

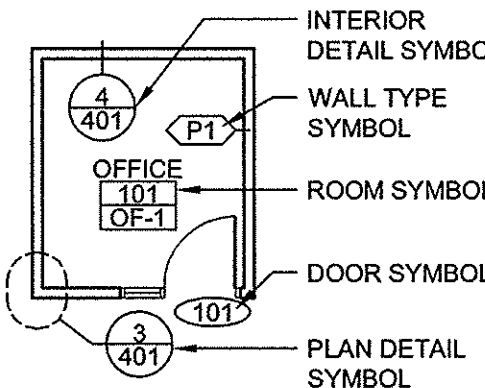

PARTITION LEGEND


	PARTITION
--	-----------

PARTITION NOTES

- ALL WALLS NOT KEYED IN BY WALL TYPE DESIGNATION TO BE PARTITION "P1", TYP

DIMENSIONING NOTES

- EXTERIOR MASONRY WALLS ARE DIMENSIONED TO THE FACE OF MASONRY
- INTERIOR MASONRY WALLS ARE DIMENSIONED TO THE FACE OF MASONRY
- WOOD FRAMED EXTERIOR WALLS ARE DIMENSIONED TO THE EXTERIOR FACE OF STUD
- INTERIOR PARTITIONS ARE DIMENSIONED TO THE CENTERLINE, UON

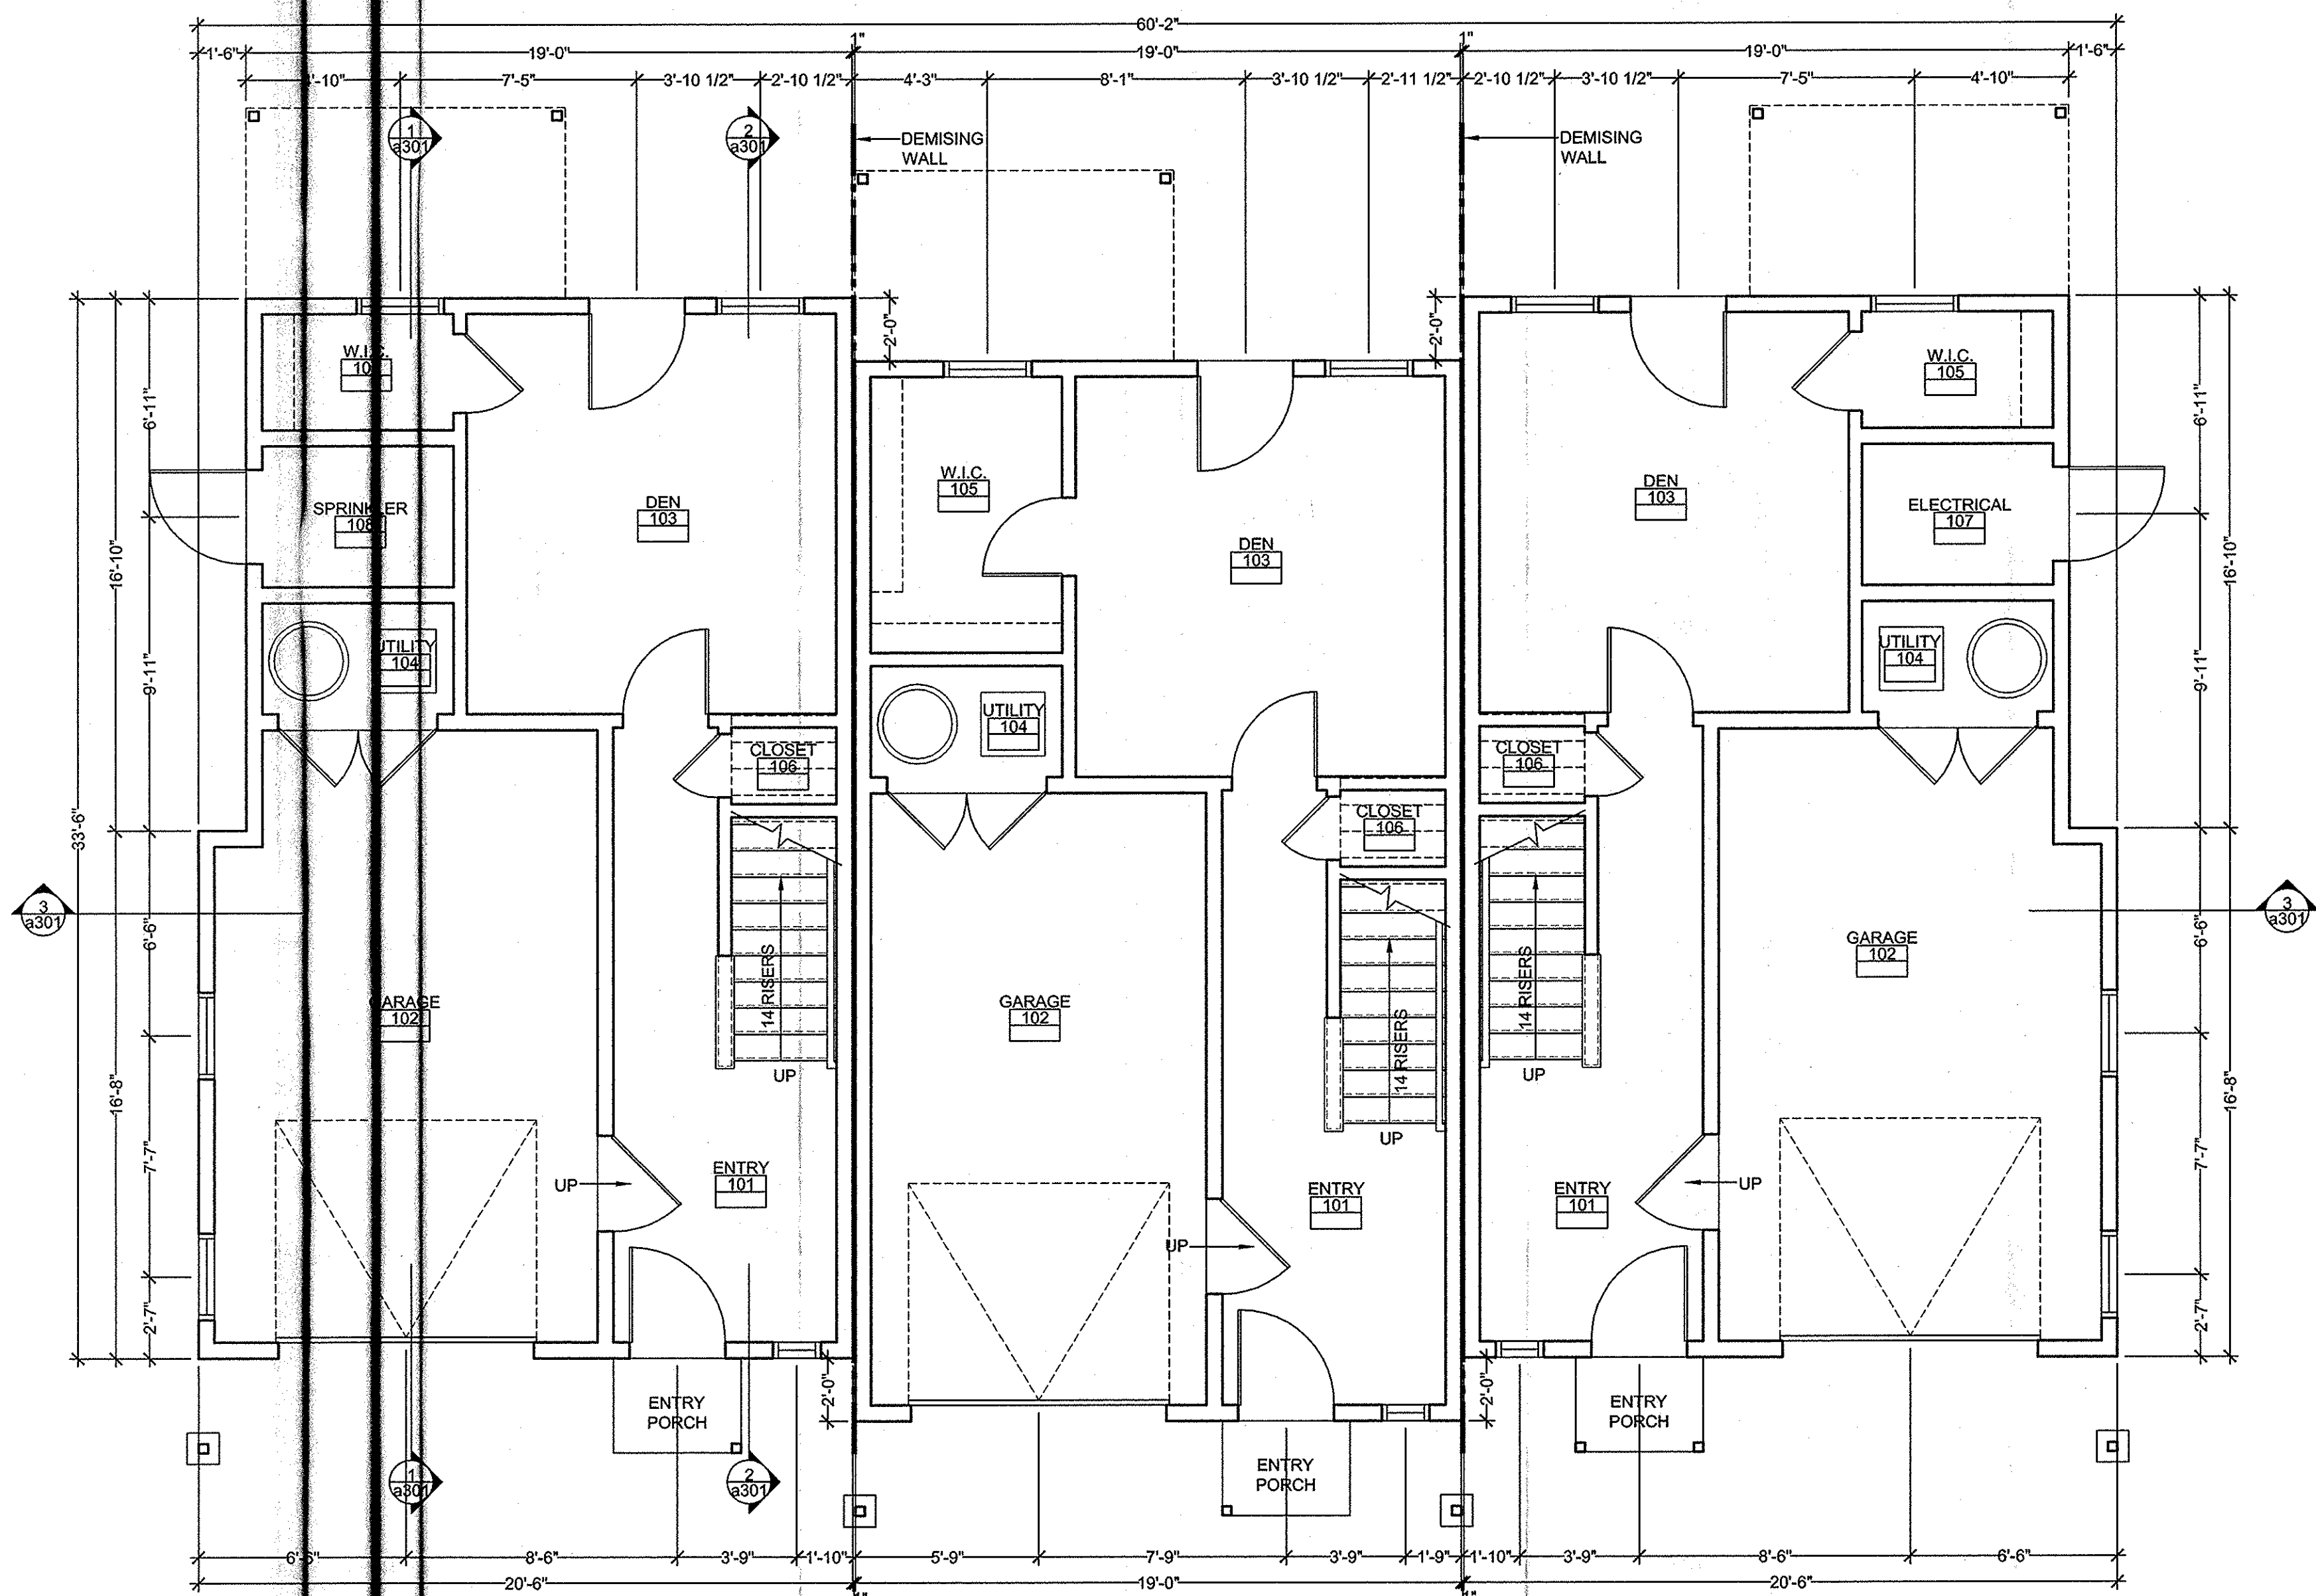

BUILDING TYPE TH3C: FIRST FLOOR PLAN 1
SCALE: 1/4"=1'-0"

Key Plan:

NOT FOR CONSTRUCTION

Architect's Stamp:



Project:

**Fifteen Great
Road II LLC**

15 Great Road,
Littleton, MA.

Client:

Omni Properties, LLC
200 Baker Ave, Suite 303
Concord, MA 01742

Tel: (978) 369-4884

Project #: 12023

Scale: As Noted

Issue:

Progress

ZBA Approval

Date:

8/28/2012

11/6/2012

Revisions:

Date:

Drawing Title:

Building Type TH3C

First Floor Plan


Sheet Number:

A.101

MAUGEL
ARCHITECTS INC.


200 Ayer Road, Harvard, MA 01451
Tel: (978) 456-2800 Fax: (978) 456-2801
www.maugel.com

THESE DOCUMENTS AND ALL IDEAS, APPROPRIATELY, DESIGN AND PLANS
INDICATED THEREON OR REPRESENTED THEREBY ARE OWNED BY AND REMAIN
THE PROPERTY OF MAUGEL ARCHITECTS, INC. AND NO PART THEREOF SHALL
BE REPRODUCED OR TRANSMITTED IN ANY FORM OR BY ANY MEANS, ELECTRONIC
OR MECHANICAL, INCLUDING PHOTOCOPYING, RECORDING, OR BY ANY INFORMATION
SYSTEMS WITHOUT PERMISSION IN WRITING FROM MAUGEL ARCHITECTS, INC.

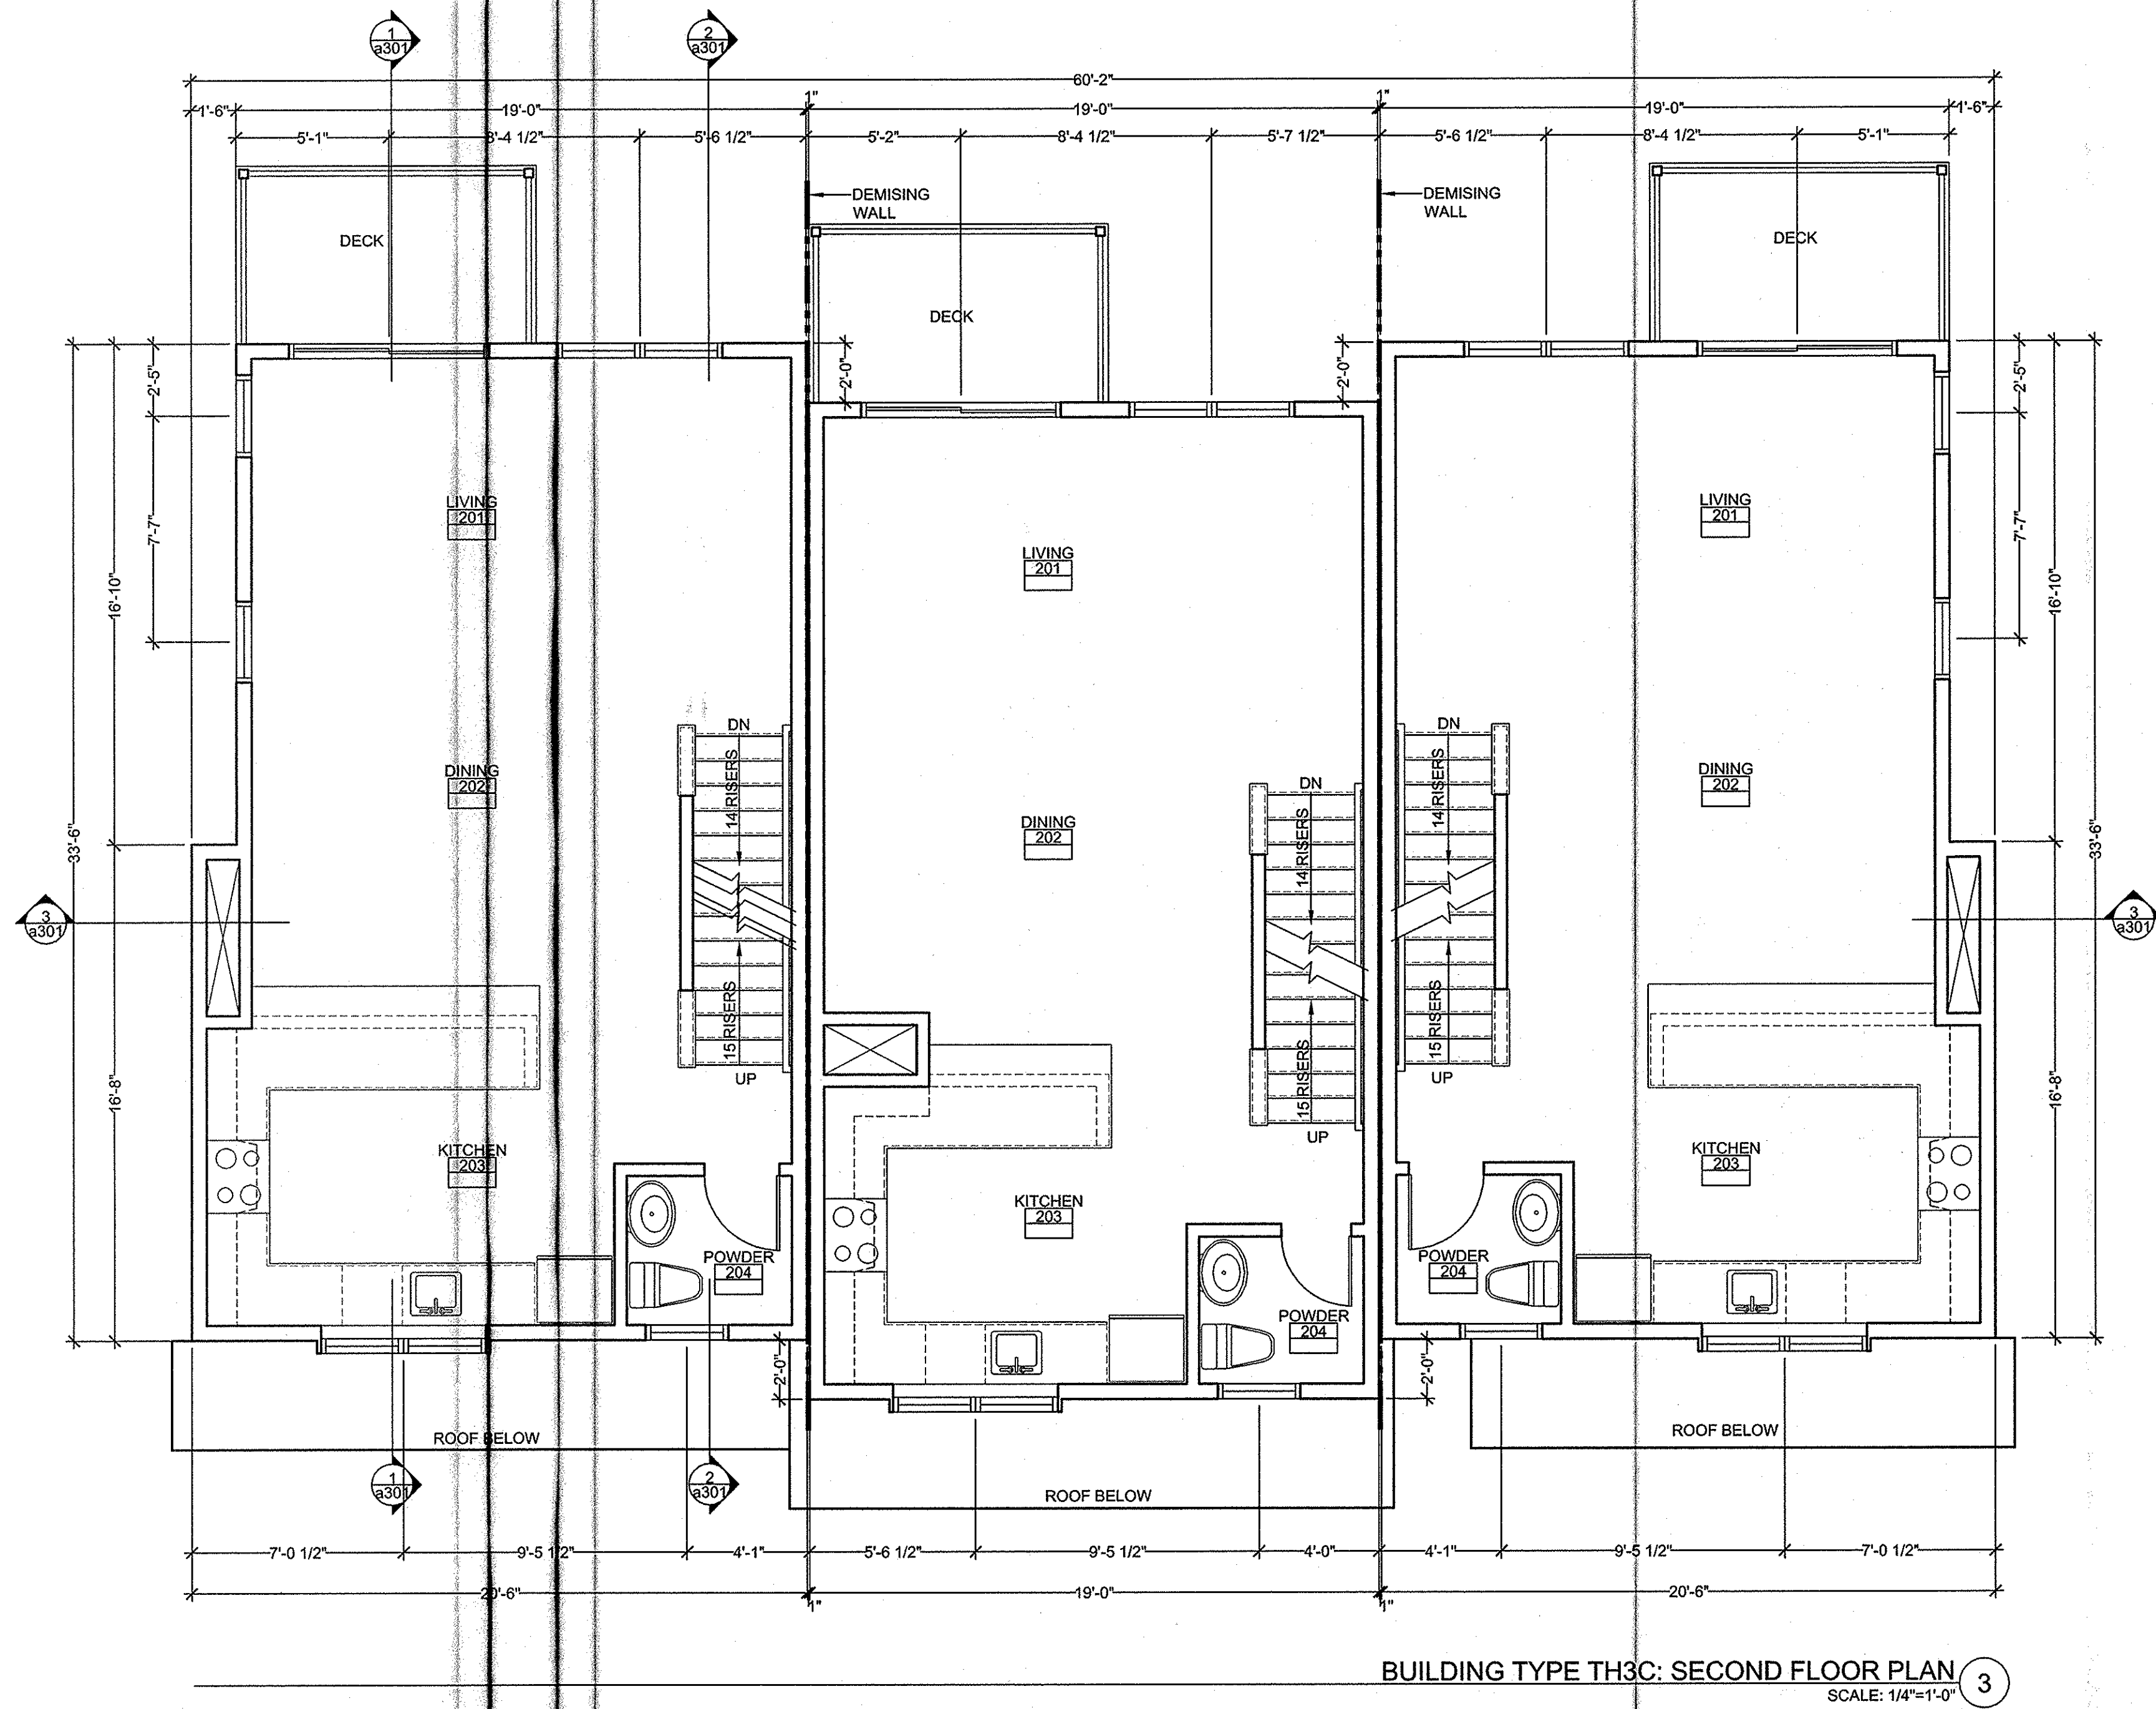

Notes:

**ARCHITECTURAL FLOOR
PLAN REFERENCE SYS.**

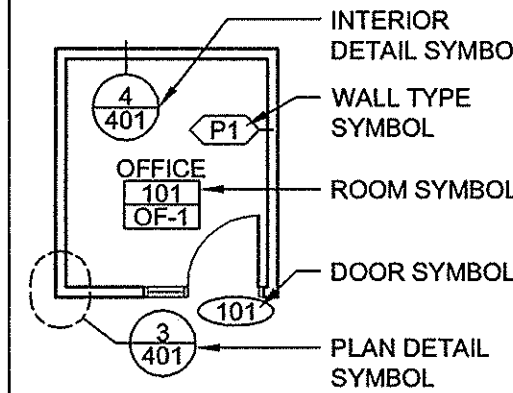

PARTITION LEGEND

PARTITION

PARTITION NOTES

1. ALL WALLS NOT KEYED IN BY WALL TYPE DESIGNATION TO BE PARTITION "P1", TYP

DIMENSIONING NOTES

1. EXTERIOR MASONRY WALLS ARE DIMENSIONED TO THE FACE OF MASONRY
2. INTERIOR MASONRY WALLS ARE DIMENSIONED TO THE FACE OF MASONRY
3. WOOD FRAMED EXTERIOR WALLS ARE DIMENSIONED TO THE EXTERIOR FACE OF STUD
4. INTERIOR PARTITIONS ARE DIMENSIONED TO THE CENTERLINE, UON

Key Plan:

NOT FOR CONSTRUCTION

Architect's Stamp:



Project:

**Fifteen Great
Road II LLC**

15 Great Road,
Littleton, MA.

Client:

Omni Properties, LLC

200 Baker Ave, Suite 303

Concord, MA 01742

Tel: (978) 369-4684

Project #: 12023

Scale: As Noted

Issue:

Progress

ZBA Approval

Date:

8/28/2012

11/6/2012

Revisions:

Date:

Drawing Title:

Building Type TH3C

Second Floor Plan


Sheet Number:

A.102



200 Ayer Road, Harvard, MA 01451
Tel: (978) 456-2800 Fax: (978) 456-2801
www.maugel.com

THESE DOCUMENTS AND ALL IDEAS, APPROVEDS, REVIEWS AND PLANS INDICATED THEREON OR REPRESENTED THEREBY ARE OWNED BY AND REMAIN THE PROPERTY OF MAUGEL ARCHITECTS, INC. AND NO PART THEREOF SHALL BE UTILIZED BY ANY PERSON, FIRM OR CORPORATION FOR ANY PURPOSE WITHOUT THE WRITTEN CONSENT OF MAUGEL ARCHITECTS, INC. © 2012 MAUGEL ARCHITECTS, INC.

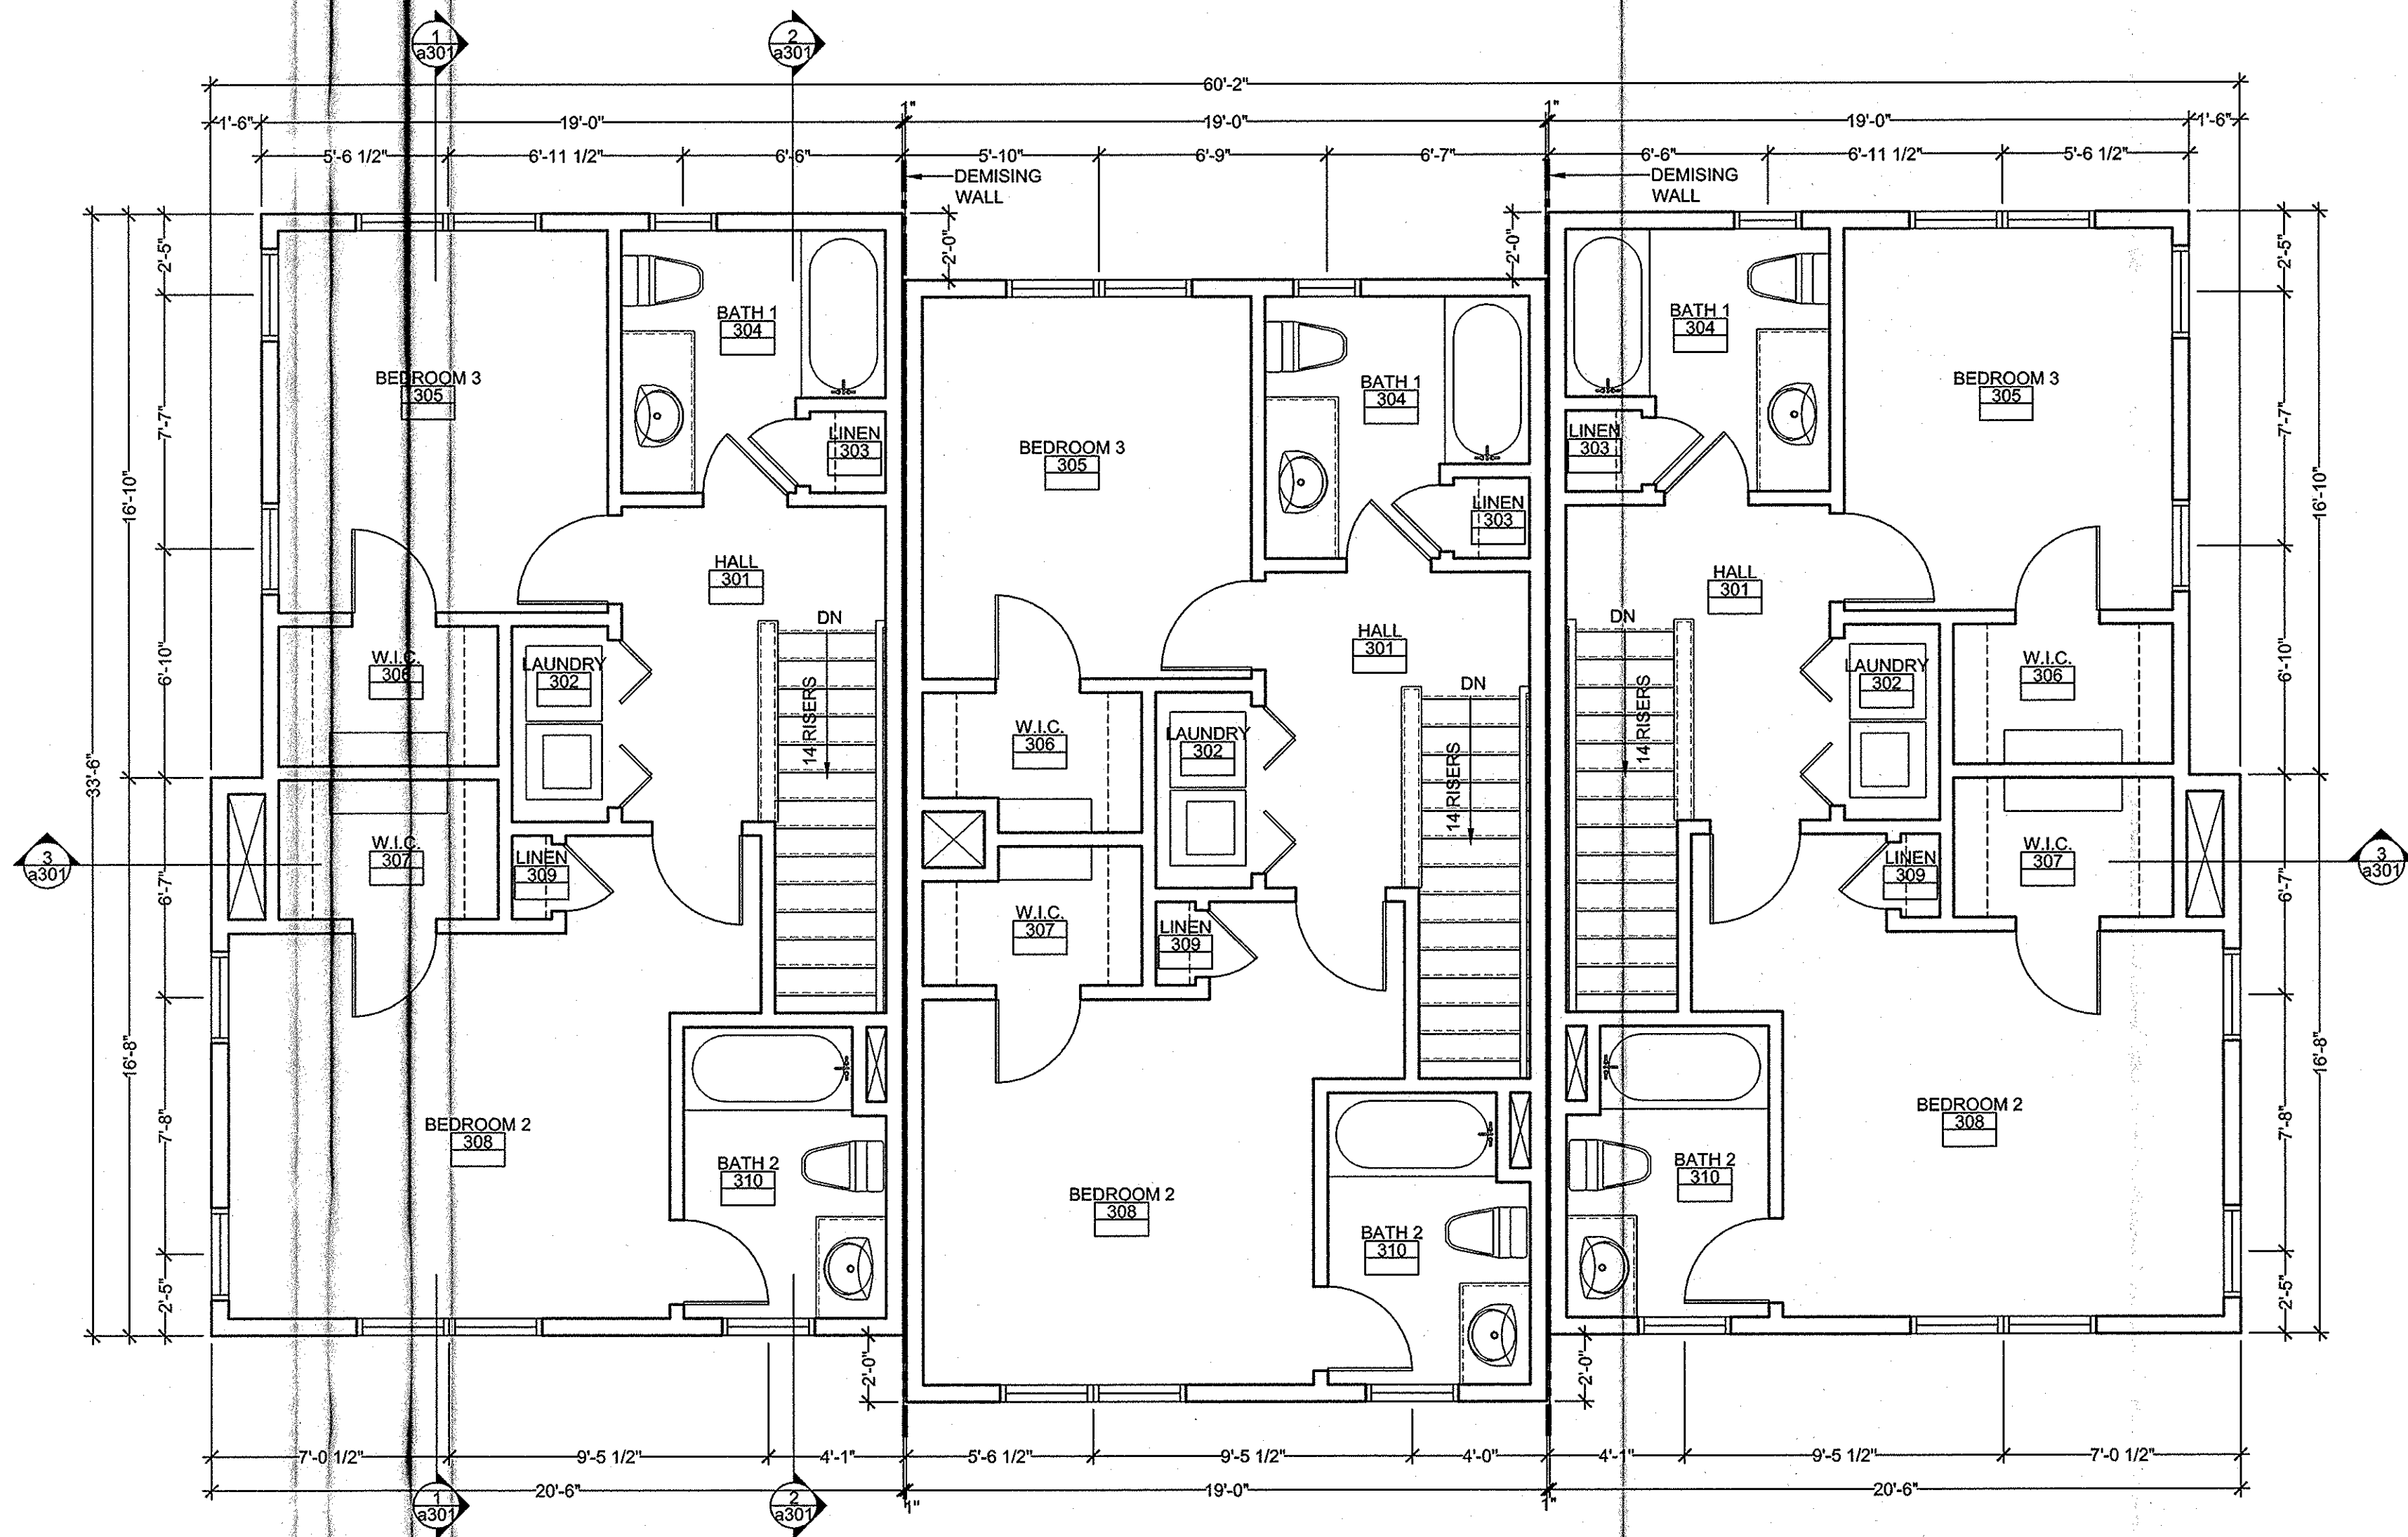

BUILDING TYPE TH3C: THIRD FLOOR PLAN 3
SCALE: 1/4"=1'-0"

Notes:

ARCHITECTURAL FLOOR PLAN REFERENCE SYS.

INTERIOR DETAIL SYMBOL
WALL TYPE SYMBOL
ROOM SYMBOL
DOOR SYMBOL
PLAN DETAIL SYMBOL

PARTITION LEGEND

PARTITION

PARTITION NOTES

1. ALL WALLS NOT KEYED IN BY WALL TYPE DESIGNATION TO BE PARTITION "P1", TYP


DIMENSIONING NOTES

1. EXTERIOR MASONRY WALLS ARE DIMENSIONED TO THE FACE OF MASONRY
2. INTERIOR MASONRY WALLS ARE DIMENSIONED TO THE FACE OF MASONRY
3. WOOD FRAMED EXTERIOR WALLS ARE DIMENSIONED TO THE EXTERIOR FACE OF STUD
4. INTERIOR PARTITIONS ARE DIMENSIONED TO THE CENTERLINE, UON

Key Plan:

NOT FOR CONSTRUCTION

Architect's Stamp:

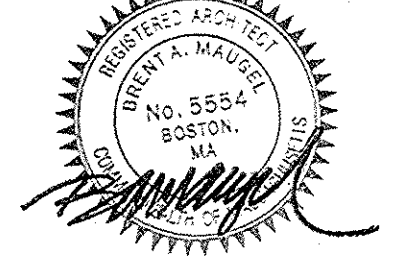

Project:

Fifteen Great Road II LLC
15 Great Road,
Littleton, MA

Client:
Omni Properties, LLC
200 Baker Ave, Suite 303
Concord, MA 01742
Tel: (978) 369-4884

Project #: 12023

Scale: As Noted

Issue:

Progress

ZBA Approval

Date:

8/28/2012

11/6/2012

Revisions:

Date:

Drawing Title:

Building Type TH3C
Third Floor Plan

Sheet Number:

A.103



200 Ayer Road, Harvard, MA 01451
Tel: (978) 456-2800 Fax: (978) 456-2801
www.maugel.com

THESE DOCUMENTS AND ALL IDEAS, ARRANGEMENTS, DECISIONS AND PLANS INDICATED THEREON ARE REPRESENTED TRULY AND OWNED BY AND REMAIN THE PROPERTY OF MAUGEL ARCHITECTS, INC. AND NO PART THEREOF SHALL BE UTILIZED BY ANY PERSON, FIRM OR CORPORATION FOR ANY PURPOSE. V. MAUGEL, LICENSED PROFESSIONAL ARCHITECT, REG. NO. 5554, BOSTON, MA. © 2012 MAUGEL ARCHITECTS, INC.



BUILDING TYPE TH3C - RIGHT ELEVATION 1
SCALE: 1/4"=1'-0"



BUILDING TYPE TH3C - FRONT ELEVATION 2
SCALE: 1/4"=1'-0"

Notes:

EXTERIOR WINDOW FRAMING & GLAZING

GENERAL WINDOW NOTES:
1. ALL DIMENSIONS SHOWN ON ARCHITECTURAL DRAWINGS ARE ROUGH OPENINGS. SHOP DRAWINGS SHOULD REFLECT APPROPRIATE FRAME SIZES INCLUDING JOINT SIZES PER MANUFACTURERS SPECIFICATIONS.
2. G.C./SUB-CONTRACTOR TO FIELD VERIFY ALL OPENINGS PRIOR TO FABRICATION OF WINDOWS.
3. SUBMIT COLOR SAMPLES FOR FRAMES AND GLAZING AS PART OF THE SHOP DRAWING PROCESS.

GLAZING:

1. ALL GLAZING TO BE LOW E-II
2. PROVIDE TEMPERED GLAZING IN ALL AREA REQUIRED BY CODE.

SILVER LINE WINDOWS:

1. 3000 SERIES DOUBLE HUNG WINDOWS.
2. 70 SERIES CASEMENT WINDOWS.
3. 2650 SERIES PICTURE WINDOW.
4. FUSION WELDED VINYL FRAME.
5. LOE" IG WITH ARGON GAS.
6. SIMULATED DIVIDED LITES WITH GRILL ATTACHED TO OUTSIDE OF GLASS.
7. INTEGRAL CASING AND "J" CHANNEL, EXCEPT PICTURE WINDOW.
8. 6 9/16" PRE-PRIMED WOOD JAMB.
9. FIBERGLASS MESH SCREEN, SCREENED FRAME TO MATCH FRAME.
10. HARDWARE FINISH: WHITE.


SILVER LINE PATIO DOOR:

1. 5700 SERIES SLIDING PATIO DOOR.
2. FUSION WELDED VINYL FRAME.
3. LOE" IG WITH ARGON GAS.
4. CONTOUR BETWEEN THE GLASS GRILLES.
5. 6 9/16" PRE-PRIMED WOOD JAMB.
6. FIBERGLASS MESH SCREEN, SCREENED FRAME TO MATCH FRAME.
7. HARDWARE FINISH: WHITE.

Key Plan:

NOT FOR CONSTRUCTION

Architect's Stamp:

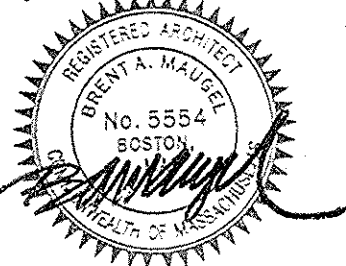

Project:

Fifteen Great Road II LLC

15 Great Road,
Littleton, MA.

Client:

Omni Properties, LLC
200 Baker Ave, Suite 303
Concord, MA 01742

Tel: (978) 369-4884

Project #: 12023

Scale: As Noted

Issue:

Progress

ZBA Approval

Date:

8/28/2012

11/6/2012

Revisions:

Date:

Drawing Title:

Building Type TH3C

Exterior Elevations

Sheet Number:

A.201



200 Ayer Road, Harvard, MA 01451
Tel: (978) 456-2800 Fax: (978) 456-2801
www.maugel.com

THESE DOCUMENTS AND ALL IDEAS, ARRANGEMENTS, DESIGN AND PLANS INDICATED THEREON OR REPRESENTED THEREBY ARE OWNED BY AND REMAIN THE PROPERTY OF MAUGEL ARCHITECTS, INC. AND NO PART THEREOF SHALL BE REPRODUCED BY ANY PERSON, FIRM OR CORPORATION FOR ANY PURPOSE, IN ANY MANNER, WITHOUT THE WRITTEN PERMISSION OF MAUGEL ARCHITECTS, INC.

Notes:

EXTERIOR WINDOW FRAMING & GLAZING

GENERAL WINDOW NOTES:
1. ALL DIMENSIONS SHOWN ON ARCHITECTURAL DRAWINGS ARE ROUGH OPENINGS. SHOP DRAWINGS SHOULD REFLECT APPROPRIATE FRAME SIZES INCLUDING JOINT SIZES PER MANUFACTURERS SPECIFICATIONS.
2. G.C./SUB-CONTRACTOR TO FIELD VERIFY ALL OPENINGS PRIOR TO FABRICATION OF WINDOWS.
3. SUBMIT COLOR SAMPLES FOR FRAMES AND GLAZING AS PART OF THE SHOP DRAWING PROCESS.

GLAZING:

1. ALL GLAZING TO BE LOW E-II
2. PROVIDE TEMPERED GLAZING IN ALL AREA REQUIRED BY CODE.

SILVER LINE WINDOWS:

1. 3000 SERIES DOUBLE HUNG WINDOWS.
2. 70 SERIES CASEMENT WINDOWS.
3. 2650 SERIES PICTURE WINDOW.
4. FUSION WELDED VINYL FRAME.
5. LOE² IG WITH ARGON GAS.
6. SIMULATED DIVIDED LITES WITH GRILL ATTACHED TO OUTSIDE OF GLASS.
7. INTEGRAL CASING AND "J" CHANNEL, EXCEPT PICTURE WINDOW.
8. 6 9/16" PRE-PRIMED WOOD JAMB.
9. FIBERGLASS MESH SCREEN, SCREENED FRAME TO MATCH FRAME.
10. HARDWARE FINISH: WHITE.

SILVER LINE PATIO DOOR:

1. 5700 SERIES SLIDING PATIO DOOR.
2. FUSION WELDED VINYL FRAME.
3. LOE² IG WITH ARGON GAS.
4. CONTOUR BETWEEN THE GLASS GRILLES.
5. 6 9/16" PRE-PRIMED WOOD JAMB.
6. FIBERGLASS MESH SCREEN, SCREENED FRAME TO MATCH FRAME.
7. HARDWARE FINISH: WHITE.



BUILDING TYPE TH3C - LEFT ELEVATION

SCALE: 1/4"=1'-0" 1



BUILDING TYPE TH3C - REAR ELEVATION

SCALE: 1/4"=1'-0" 2

Key Plan:

NOT FOR CONSTRUCTION

Architect's Stamp:



Project:

Fifteen Great Road II LLC

15 Great Road,
Littleton, MA.

Client:

Omni Properties, LLC
200 Baker Ave, Suite 303
Concord, MA 01742

Tel: (978) 369-4894

Project #: 12023

Scale: As Noted

Issue:

Progress

ZBA Approval

Date:

8/28/2012

11/6/2012

Revisions:

Date:

Drawing Title:

Building Type TH3C
Exterior Elevations

Sheet Number:

A.202

MAUGEL ARCHITECTS INC.

200 Ayer Road, Harvard, MA 01451
Tel: (978) 456-2800 Fax: (978) 456-2801
www.maugel.com

THESE DOCUMENTS AND ALL IDEAS, ARRANGEMENTS, DESIGNS AND PLANS INDICATED THEREON OR REPRESENTED THEREBY ARE OWNED BY AND REMAIN THE PROPERTY OF MAUGEL ARCHITECTS, INC. AND NO PART THEREOF SHALL BE REPRODUCED OR TRANSMITTED IN ANY FORM OR BY ANY MEANS, ELECTRONIC OR MECHANICAL, INCLUDING PHOTOCOPYING, RECORDING, OR BY ANY INFORMATION STORAGE AND RETRIEVAL SYSTEM, WITHOUT THE WRITTEN PERMISSION OF MAUGEL ARCHITECTS, INC.

ARCHITECTURAL FLOOR PLAN REFERENCE SYS.

The diagram illustrates an architectural floor plan reference system with the following components and labels:

- INTERIOR DETAIL SYMBOL:** Points to a circle containing the number 4, which is further linked to the room number 401.
- WALL TYPE SYMBOL:** Points to a line segment labeled P1.
- ROOM SYMBOL:** Points to a rectangular area labeled OFFICE 101 and OF-1.
- DOOR SYMBOL:** Points to a line segment labeled 101.
- PLAN DETAIL SYMBOL:** Points to a circle containing the number 3, which is further linked to the room number 401.


PARTITION

1. ALL WALLS NOT KEYED IN BY WALL TYPE DESIGNATION TO BE PARTITION "P1", TYP

1. EXTERIOR MASONRY WALLS ARE DIMENSIONED TO THE FACE OF MASONRY
2. INTERIOR MASONRY WALLS ARE DIMENSIONED TO THE FACE OF MASONRY
3. WOOD FRAMED EXTERIOR WALLS ARE DIMENSIONED TO THE EXTERIOR FACE OF STUD
4. INTERIOR PARTITIONS ARE DIMENSIONED TO THE CENTERLINE, UON



NOT FOR CONSTRUCTION
Architect's Stamp:

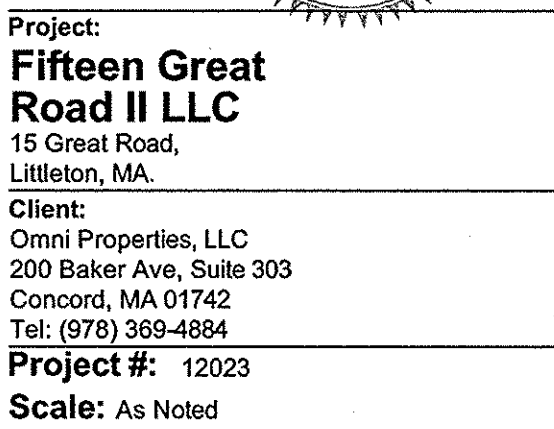


Issue:	Date:
Progress	8/28/2012
ZBA Approval	11/6/2012

Revisions:	Date:

Drawing Title:
Building Type TH3B3
Floor Plans

Sheet Number:


A.101

 

MAUGEL
ARCHITECTS INC.

200 Ayer Road, Harvard, MA 01451
Tel: (978) 456-2800 Fax: (978) 456-2801
www.maugel.com

THESE DOCUMENTS AND ALL IDEAS, ARRANGEMENTS, DESIGNS AND PLANS INDICATED THEREON OR REPRESENTED THEREBY ARE OWNED BY AND REMAIN THE PROPERTY OF MAJSEL ARCHITECTS, INC. AND NO PART THEREOF SHALL BE UTILIZED BY ANY PERSON, FIRM OR CORPORATION FOR ANY PURPOSE WHATSOEVER EXCEPT WITH SPECIFIC WRITTEN PERMISSION OF MAJSEL ARCHITECTS, INC.

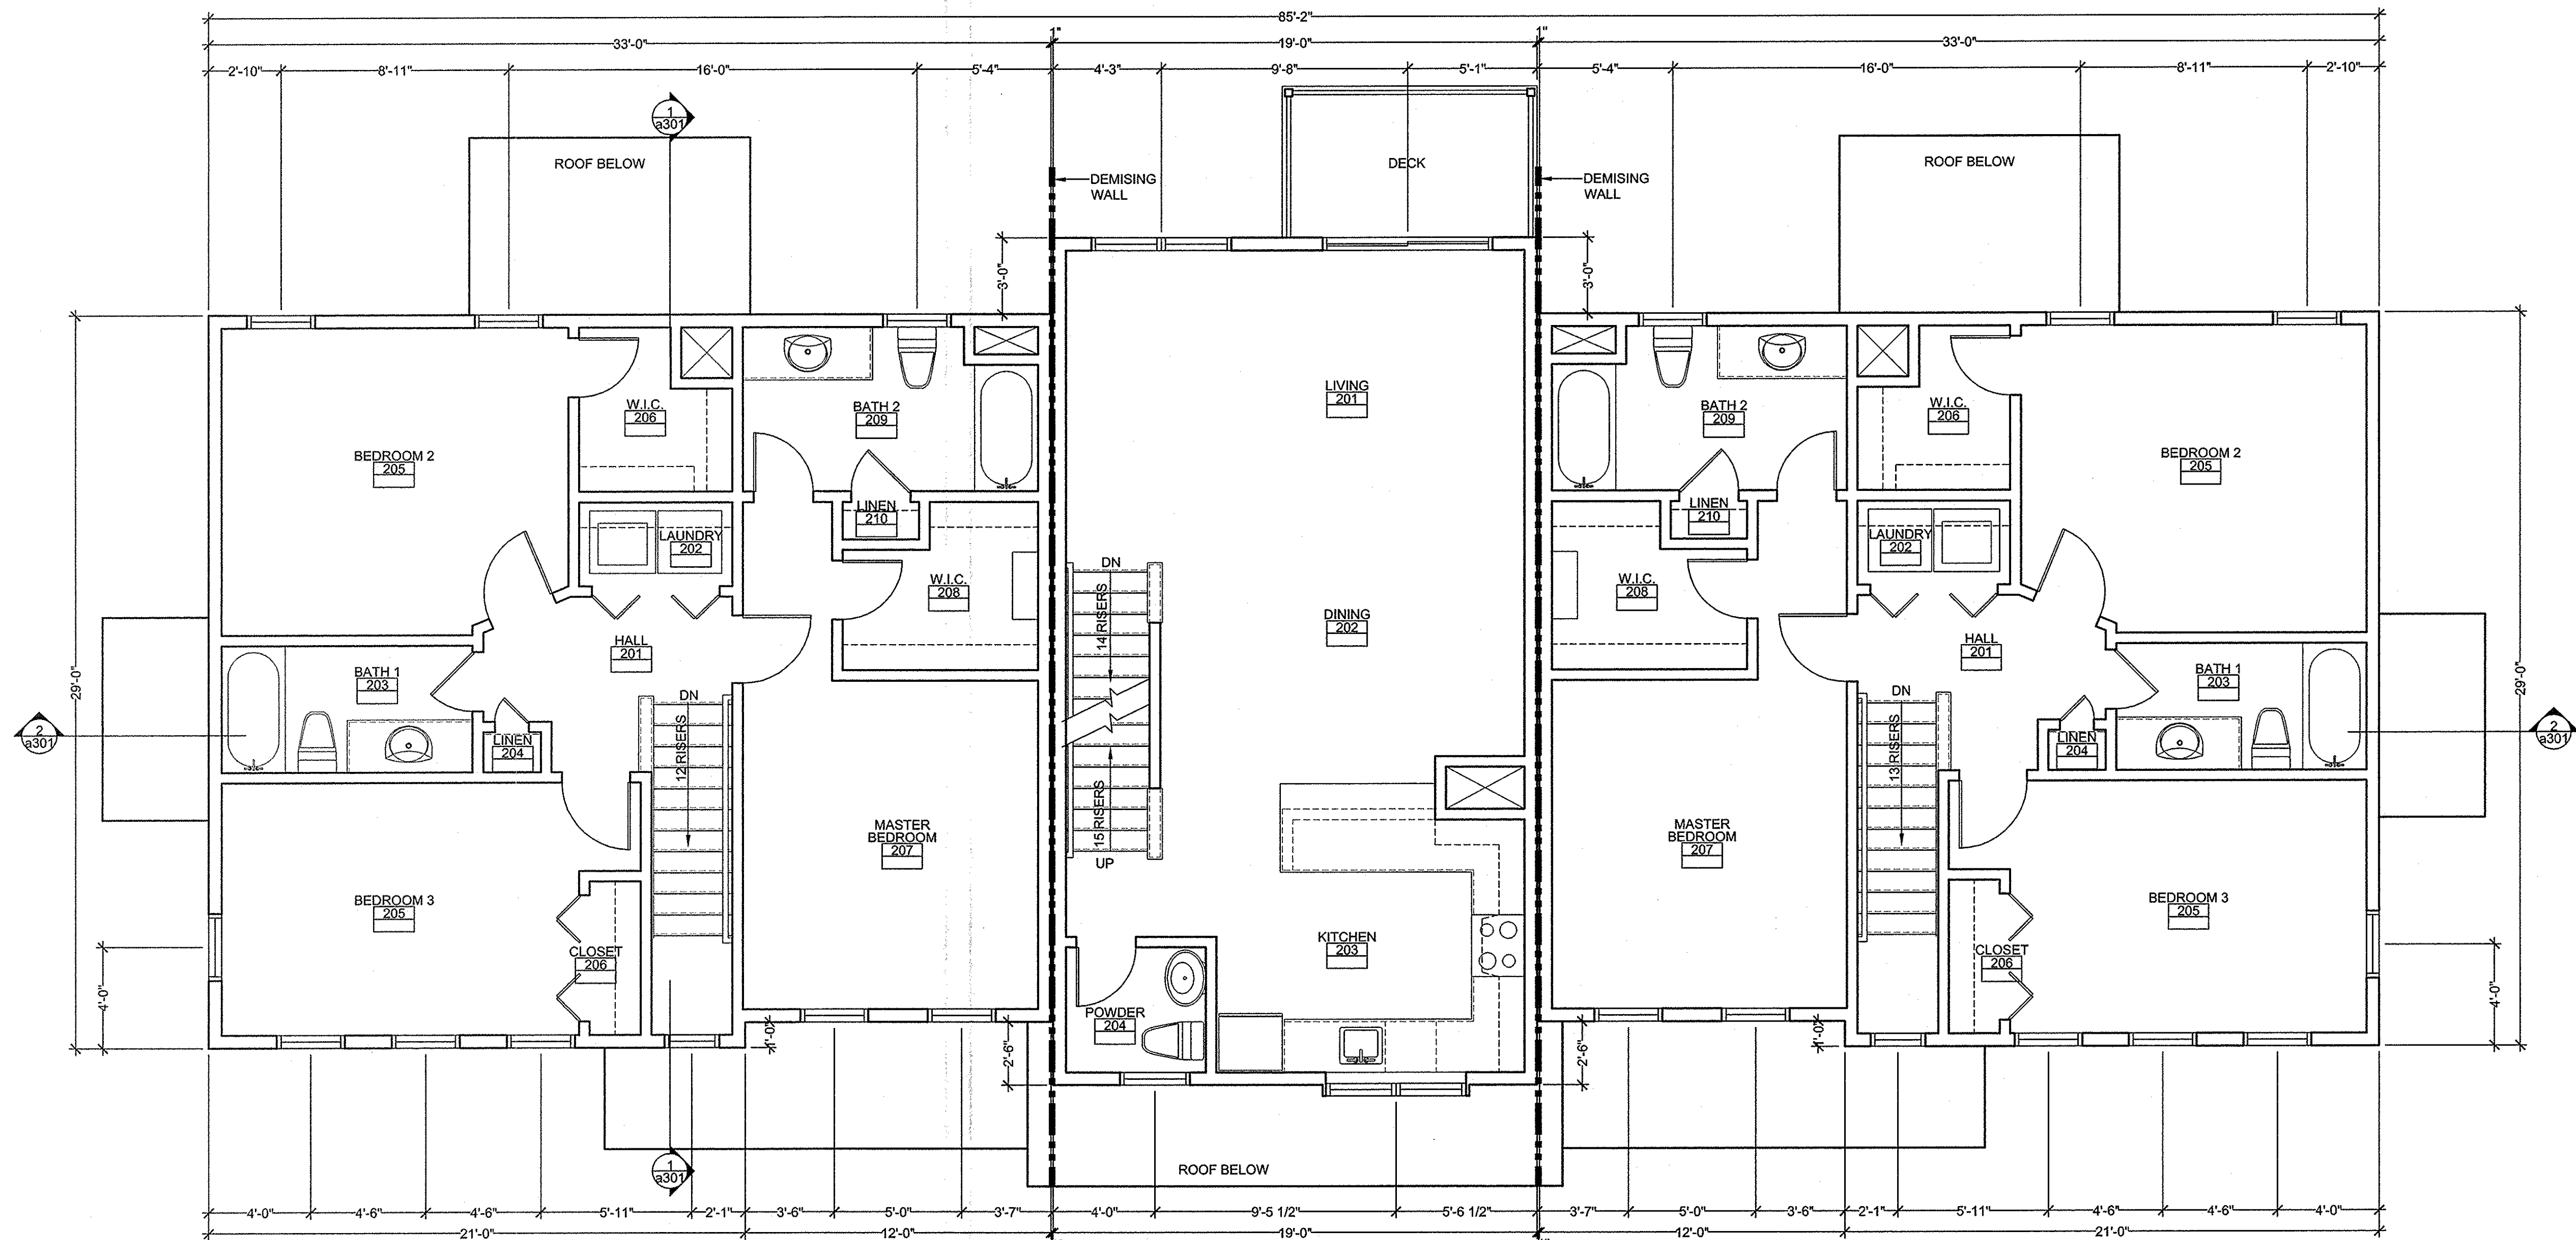

BUILDING TYPE TH3B3: SECOND FLOOR PLAN 1
SCALE: 1/4"=1'-0"

Notes:

ARCHITECTURAL FLOOR PLAN REFERENCE SYS.

INTERIOR DETAIL SYMBOL
WALL TYPE SYMBOL
ROOM SYMBOL
DOOR SYMBOL
PLAN DETAIL SYMBOL

PARTITION LEGEND

PARTITION

PARTITION NOTES

1. ALL WALLS NOT KEYED IN BY WALL TYPE DESIGNATION TO BE PARTITION "P1", TYP

DIMENSIONING NOTES

1. EXTERIOR MASONRY WALLS ARE DIMENSIONED TO THE FACE OF MASONRY
2. INTERIOR MASONRY WALLS ARE DIMENSIONED TO THE FACE OF MASONRY
3. WOOD FRAMED EXTERIOR WALLS ARE DIMENSIONED TO THE EXTERIOR FACE OF STUD
4. INTERIOR PARTITIONS ARE DIMENSIONED TO THE CENTERLINE, UON

Key Plan:

NOT FOR CONSTRUCTION

Architect's Stamp:

Professional Seal: ARCHITECT'S MARK No. 5554 EXPIRES 12/31/13

Project:
Fifteen Great Road II LLC
15 Great Road,
Littleton, MA

Client:
Omni Properties, LLC
200 Baker Ave, Suite 303
Concord, MA 01742
Tel: (978) 369-4894

Project #:
12023

Scale:
As Noted


Issue:
Progress 8/28/2012
ZBA Approval 11/6/2012

Revisions:
Date:

Drawing Title:
Building Type TH3B3
Second Floor Plan

Sheet Number:
A.102

MAUGEL ARCHITECTS INC

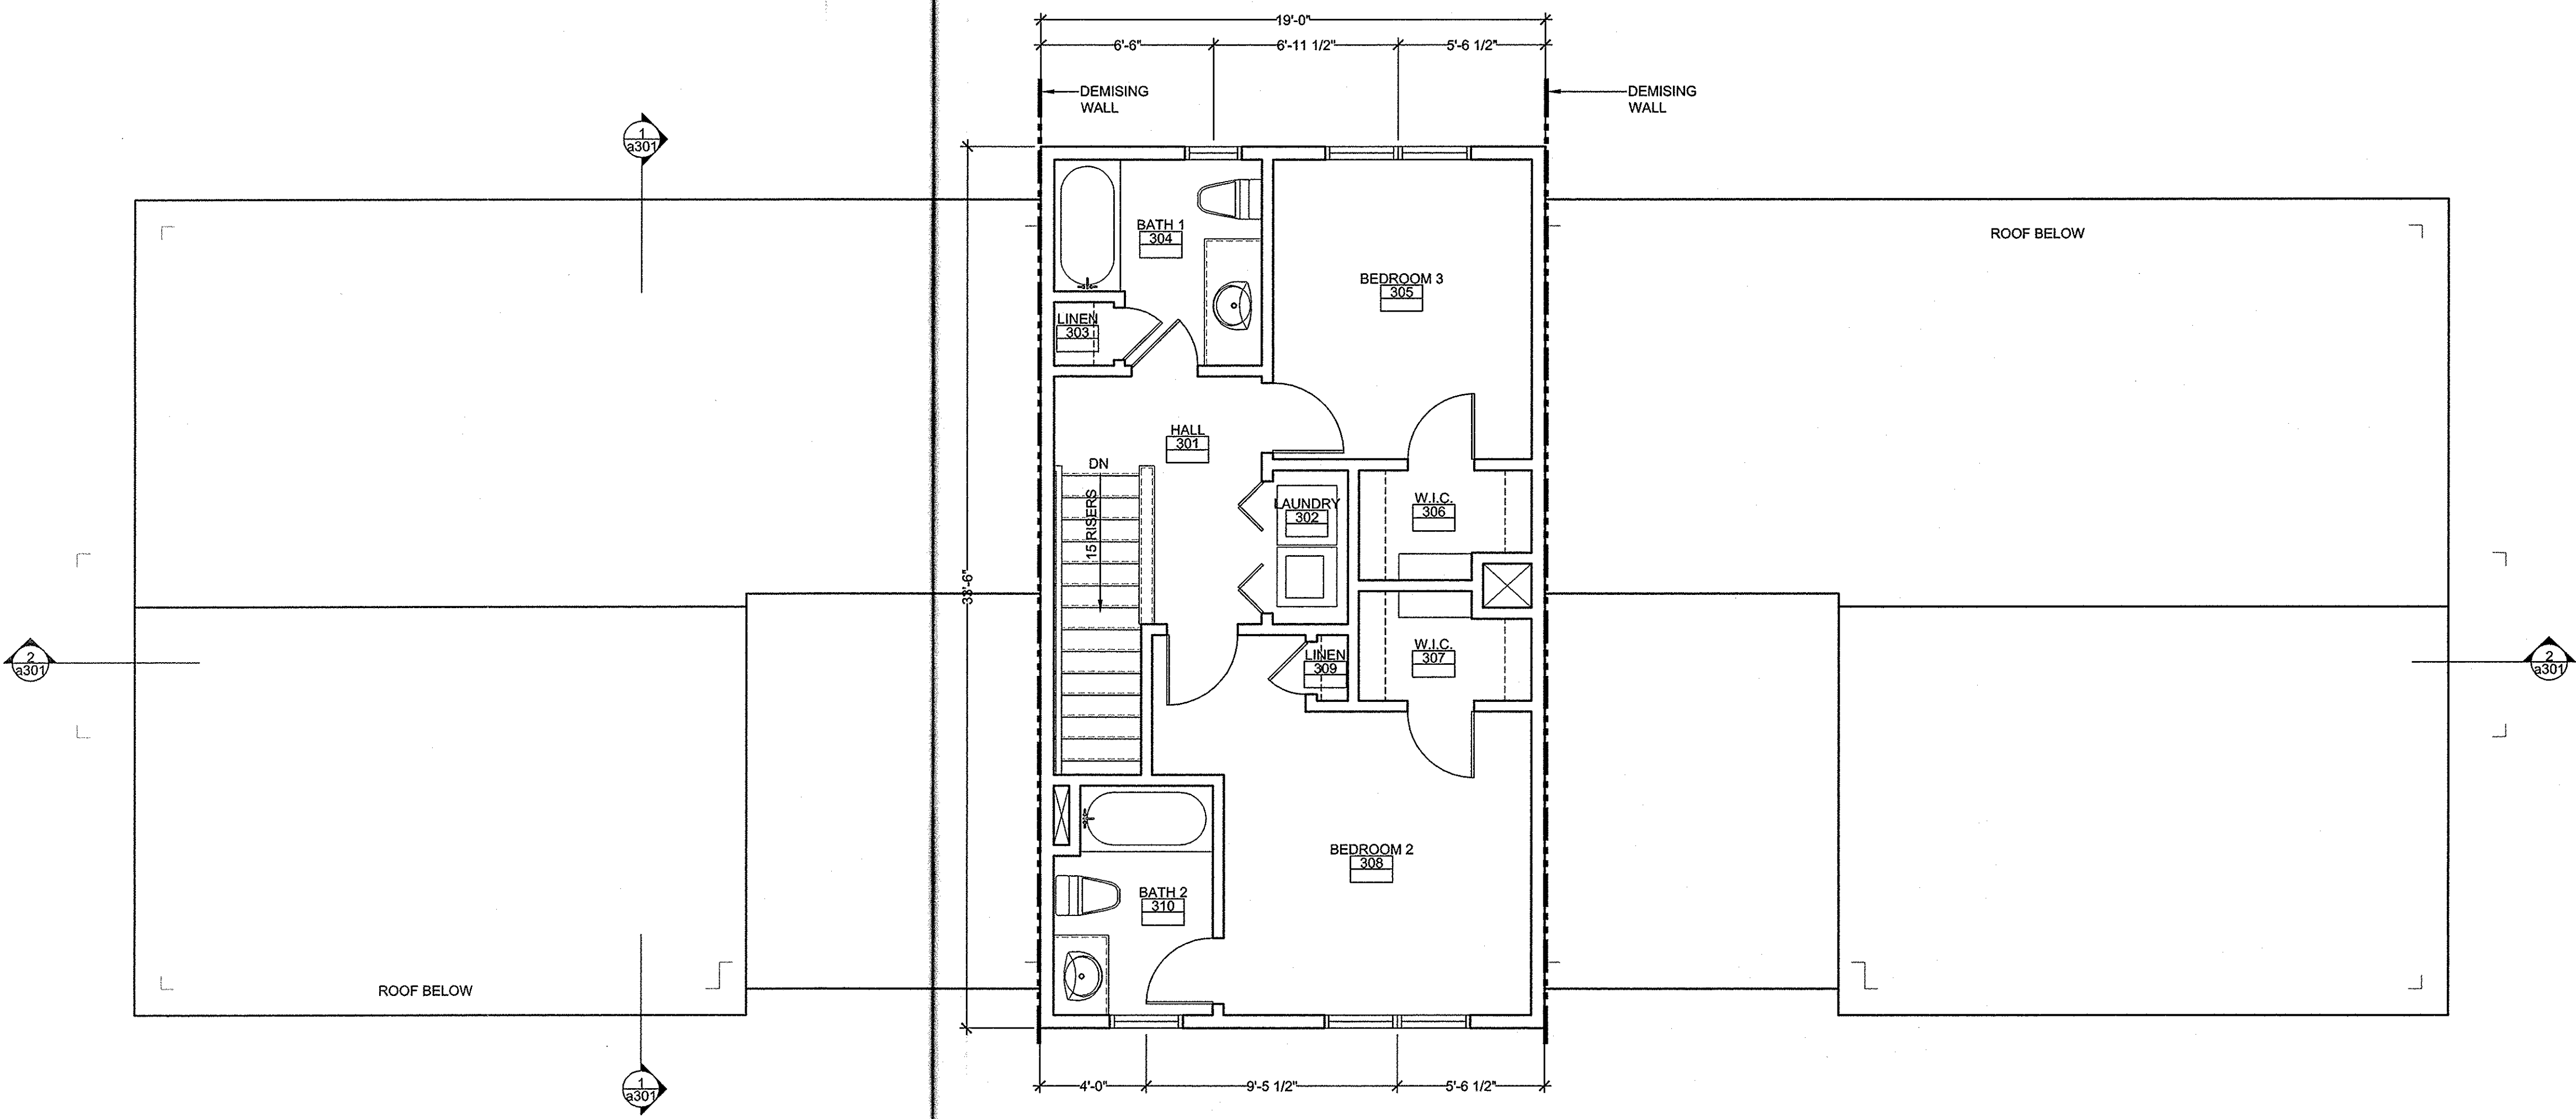

BUILDING TYPE TH3B3: THIRD FLOOR PLAN 1
SCALE: 1/4"=1'-0"

Notes:

ARCHITECTURAL FLOOR PLAN REFERENCE SYS.

INTERIOR
DETAIL SYMBOL
WALL TYPE
SYMBOL
ROOM SYMBOL
DOOR SYMBOL
PLAN DETAIL
SYMBOL

PARTITION LEGEND

PARTITION

PARTITION NOTES


1. ALL WALLS NOT KEYED IN BY WALL TYPE DESIGNATION TO BE PARTITION "P1", TYP

DIMENSIONING NOTES

1. EXTERIOR MASONRY WALLS ARE DIMENSIONED TO THE FACE OF MASONRY
2. INTERIOR MASONRY WALLS ARE DIMENSIONED TO THE FACE OF MASONRY
3. WOOD FRAMED EXTERIOR WALLS ARE DIMENSIONED TO THE EXTERIOR FACE OF STUD
4. INTERIOR PARTITIONS ARE DIMENSIONED TO THE CENTERLINE, UON

Key Plan:

NOT FOR CONSTRUCTION
Architect's Stamp:

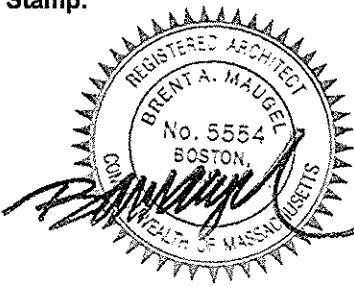

Project:
Fifteen Great Road II LLC
15 Great Road,
Littleton, MA.
Client:
Omni Properties, LLC
200 Baker Ave, Suite 303
Concord, MA 01742
Tel: (978) 369-4884
Project #: 12023
Scale: As Noted

Issue: 8/28/2012
Progress: 11/6/2012
ZBA Approval:

Revisions:	Date:

Drawing Title:
Building Type TH3B3
Third Floor Plan

Sheet Number:
A.103



200 Ayer Road, Harvard, MA 01451
Tel: (978) 456-2800 Fax: (978) 456-2801
www.maugel.com

THESE DOCUMENTS AND ALL IDEAS, ARRANGEMENTS, DESIGNS AND PLANS INDICATED THEREON OR REPRESENTED THEREBY ARE OWNED BY AND FOR THE EXCLUSIVE USE OF MAUGEL ARCHITECTS, INC. AND NO PART THEREOF SHALL BE REPRODUCED OR TRANSMITTED IN ANY FORM OR BY ANY MEANS, ELECTRONIC OR MECHANICAL, INCLUDING PHOTOCOPYING, RECORDING, OR BY ANY INFORMATION STORAGE AND RETRIEVAL SYSTEM, WITHOUT THE WRITTEN PERMISSION OF MAUGEL ARCHITECTS, INC.

Notes:

**EXTERIOR WINDOW
FRAMING & GLAZING**

GENERAL WINDOW NOTES:

1. ALL DIMENSIONS SHOWN ON ARCHITECTURAL DRAWINGS ARE ROUGH OPENINGS. SHOP DRAWINGS SHOULD REFLECT APPROPRIATE FRAME SIZES INCLUDING JOINT SIZES PER MANUFACTURERS SPECIFICATIONS.
2. G.C./SUB-CONTRACTOR TO FIELD VERIFY ALL OPENINGS PRIOR TO FABRICATION OF WINDOWS.
3. SUBMIT COLOR SAMPLES FOR FRAMES AND GLAZING AS PART OF THE SHOP DRAWING PROCESS.

GLAZING:

1. ALL GLAZING TO BE LOW E-II
2. PROVIDE TEMPERED GLAZING IN ALL AREA REQUIRED BY CODE.

SILVER LINE WINDOWS:

1. 3000 SERIES DOUBLE HUNG WINDOWS.
2. 70 SERIES CASEMENT WINDOWS.
3. 2650 SERIES PICTURE WINDOW.
4. FUSION WELDED VINYL FRAME.
5. LOE[®] IG WITH ARGON GAS.
6. SIMULATED DIVIDED LITES WITH GRILL ATTACHED TO OUTSIDE OF GLASS.
7. INTEGRAL CASING AND "J" CHANNEL, EXCEPT PICTURE WINDOW.
8. 6 9/16" PRE-PRIMED WOOD JAMB.
9. FIBERGLASS MESH SCREEN, SCREENED FRAME TO MATCH FRAME.
10. HARDWARE FINISH: WHITE.


SILVER LINE PATIO DOOR:

1. 5700 SERIES SLIDING PATIO DOOR.
2. FUSION WELDED VINYL FRAME.
3. LOE[®] IG WITH ARGON GAS.
4. CONTOUR BETWEEN THE GLASS GRILLES.
5. 6 9/16" PRE-PRIMED WOOD JAMB.
6. FIBERGLASS MESH SCREEN, SCREENED FRAME TO MATCH FRAME.
7. HARDWARE FINISH: WHITE.

Key Plan:

NOT FOR CONSTRUCTION

Architect's Stamp:

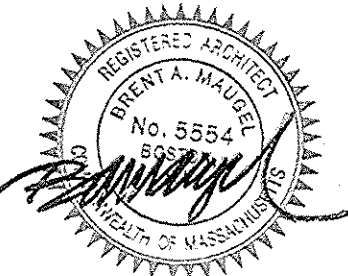

Project:

**Fifteen Great
Road II LLC**

15 Great Road,
Littleton, MA.

Client:

Omni Properties, LLC
200 Baker Ave, Suite 303
Concord, MA 01742
Tel: (978) 369-4884

Project #: 12023

Scale: As Noted

Issue:

Progress

ZBA Approval

Revisions:

Date:

Drawing Title:

Building Type TH3B3
Exterior Elevations


Sheet Number:

A.201



200 Ayer Road, Harvard, MA 01451
Tel: (978) 456-2800 Fax: (978) 456-2801
www.maugel.com

THESE DOCUMENTS ARE ALL IDEAS, ARRANGEMENTS, DESIGN AND PLANS
LOCATED THEREON OR REPRESENTED THEREBY ARE OWNED BY AND REMAIN
THE PROPERTY OF MAUGEL ARCHITECTS, INC. AND NO PART THEREOF SHALL
BE REPRODUCED OR USED IN ANY MANNER WITHOUT THE WRITTEN PERMISSION
OF MAUGEL ARCHITECTS, INC.

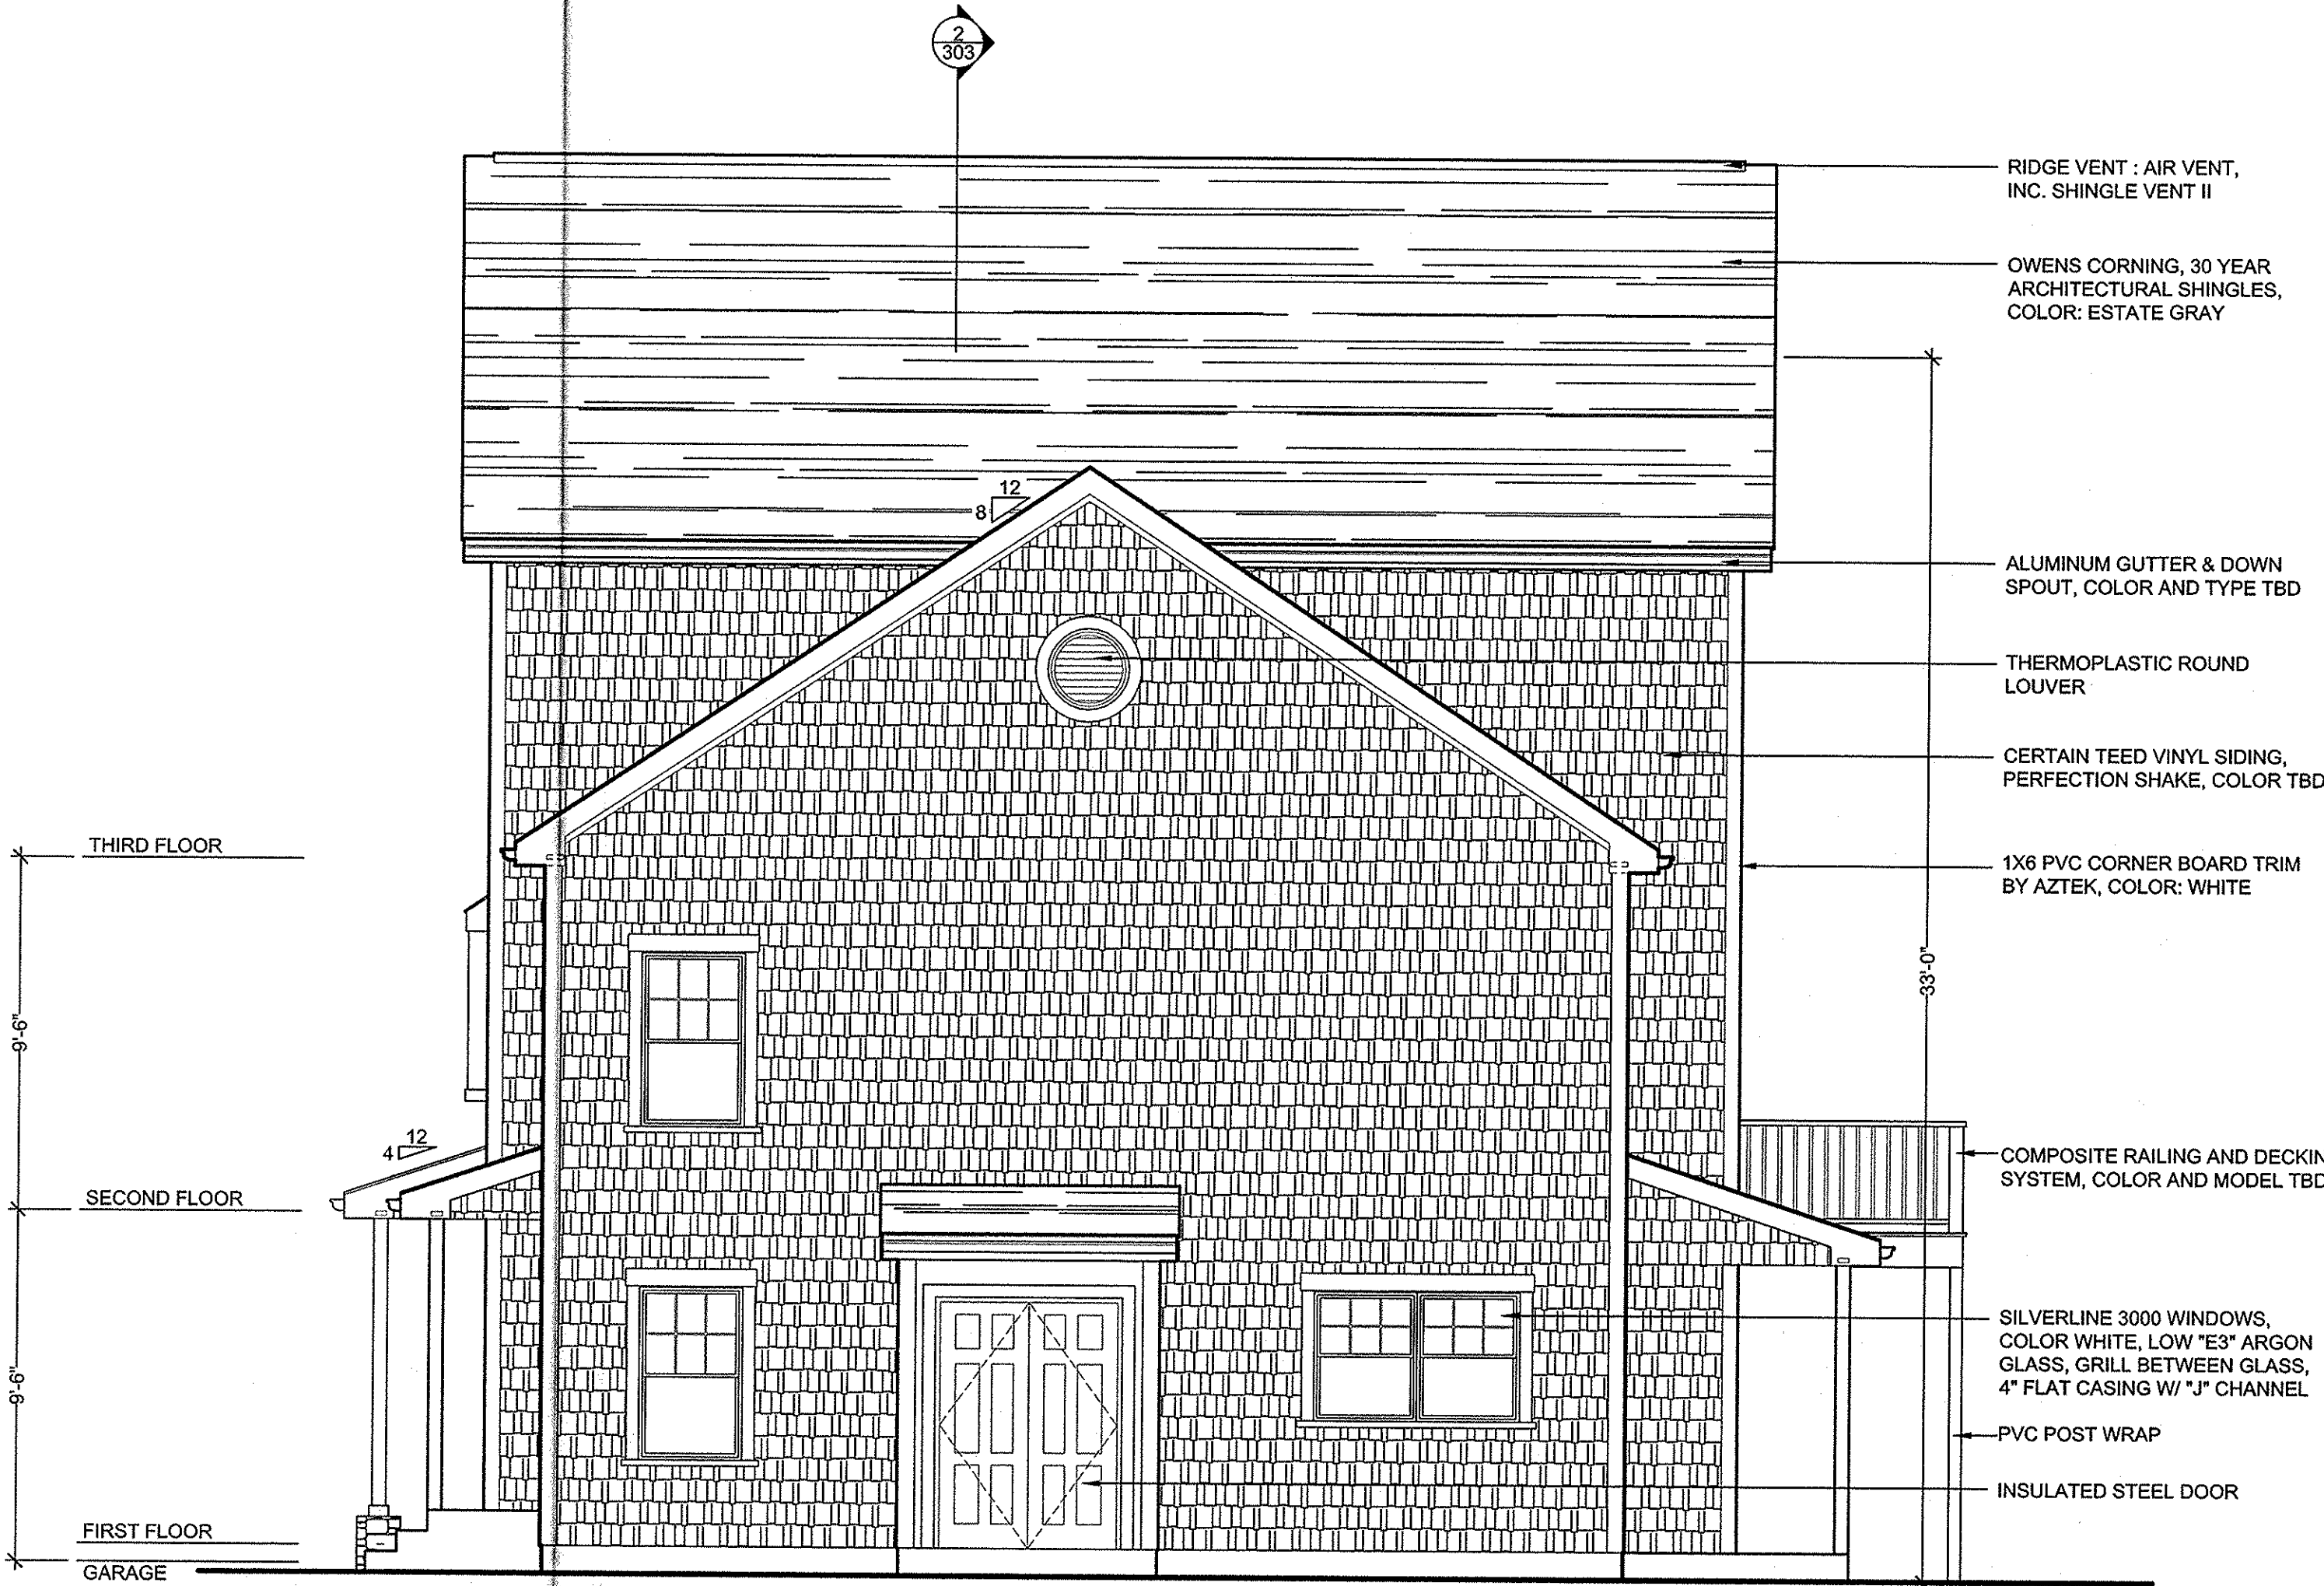


BUILDING TYPE TH3B3 - RIGHT ELEVATION ①

SCALE: 1/4"=1'-0"



BUILDING TYPE TH3B3 - FRONT ELEVATION ②

SCALE: 1/4"=1'-0"

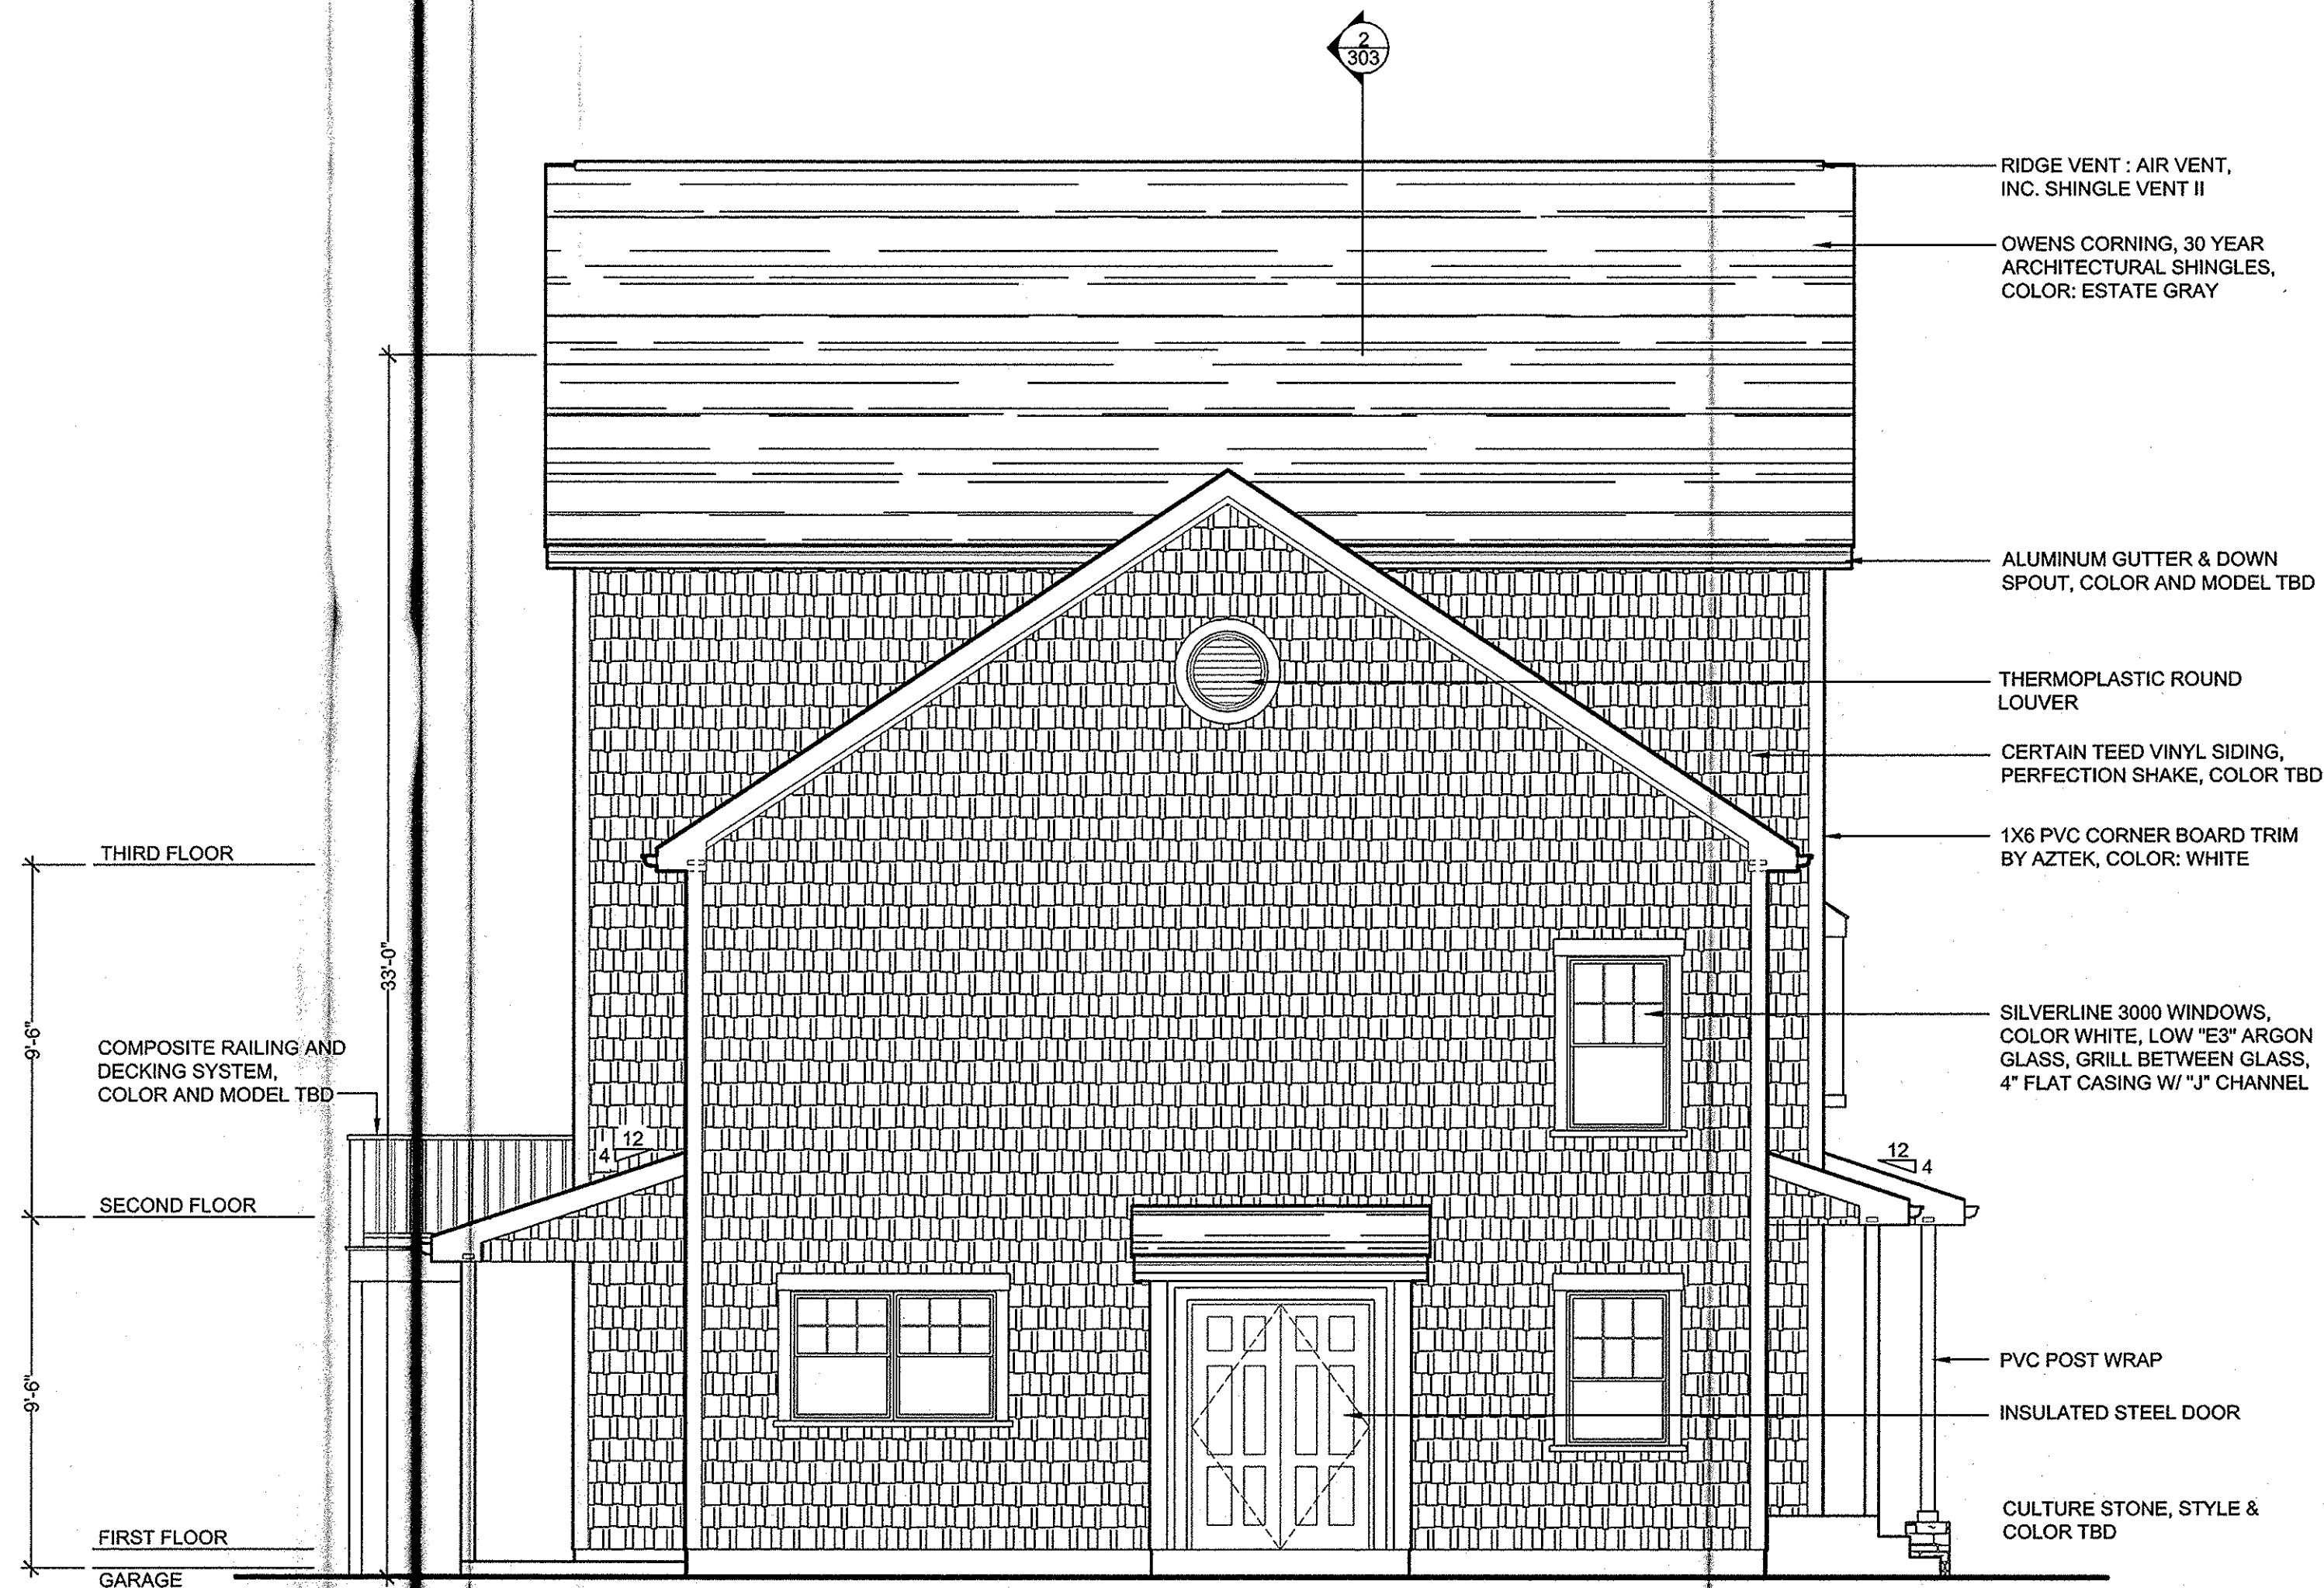

BUILDING TYPE TH3B3 - LEFT ELEVATION 1
SCALE: 1/4"=1'-0"



BUILDING TYPE TH3B3 - REAR ELEVATION 2
SCALE: 1/4"=1'-0"

Notes:

EXTERIOR WINDOW FRAMING & GLAZING

GENERAL WINDOW NOTES:
1. ALL DIMENSIONS SHOWN ON ARCHITECTURAL DRAWINGS ARE ROUGH OPENINGS. SHOP DRAWINGS SHOULD REFLECT APPROPRIATE FRAME SIZES INCLUDING JOINT SIZES PER MANUFACTURERS SPECIFICATIONS.
2. G.C./SUB-CONTRACTOR TO FIELD VERIFY ALL OPENINGS PRIOR TO FABRICATION OF WINDOWS.
3. SUBMIT COLOR SAMPLES FOR FRAMES AND GLAZING AS PART OF THE SHOP DRAWING PROCESS.

GLAZING:

1. ALL GLAZING TO BE LOW E-II
2. PROVIDE TEMPERED GLAZING IN ALL AREA REQUIRED BY CODE.

SILVER LINE WINDOWS:

1. 3000 SERIES DOUBLE HUNG WINDOWS.
2. 70 SERIES CASEMENT WINDOWS.
3. 2650 SERIES PICTURE WINDOW.
4. FUSION WELDED VINYL FRAME.
5. LOE IG WITH ARGON GAS.
6. SIMULATED DIVIDED LITES WITH GRILL ATTACHED TO OUTSIDE OF GLASS.
7. INTEGRAL CASING AND "J" CHANNEL, EXCEPT PICTURE WINDOW.
8. 6 9/16" PRE-PRIMED WOOD JAMB.
9. FIBERGLASS MESH SCREEN, SCREENED FRAME TO MATCH FRAME.
10. HARDWARE FINISH: WHITE.


SILVER LINE PATIO DOOR:

1. 5700 SERIES SLIDING PATIO DOOR.
2. FUSION WELDED VINYL FRAME.
3. LOE IG WITH ARGON GAS.
4. CONTOUR BETWEEN THE GLASS GRILLES.
5. 6 9/16" PRE-PRIMED WOOD JAMB.
6. FIBERGLASS MESH SCREEN, SCREENED FRAME TO MATCH FRAME.
7. HARDWARE FINISH: WHITE.

Key Plan:

NOT FOR CONSTRUCTION

Architect's Stamp:

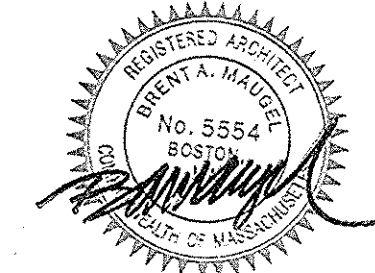

Project:
Fifteen Great Road II LLC
15 Great Road,
Littleton, MA.

Client:
Omni Properties, LLC
200 Baker Ave, Suite 303
Concord, MA 01742
Tel: (978) 369-4884

Project #: 12023

Scale: As Noted

Issue:	Date:
Progress	8/28/2012
ZBA Approval	11/6/2012

Revisions:	Date:

Drawing Title:

Building Type TH3B3
Exterior Elevations


Sheet Number:

A.202

MAUGEL ARCHITECTS INC. MA


200 Ayer Road, Harvard, MA 01451
Tel: (978) 456-2800 Fax: (978) 456-2801
www.maugel.com

THESE DOCUMENTS AND ALL IDEAS, ARRANGEMENTS, ORDERS AND PLANS INDICATED THEREON OR REPRESENTED THEREON ARE OWNED BY AND REMAIN THE PROPERTY OF MAUGEL ARCHITECTS, INC. AND NO PART THEREOF SHALL BE REPRODUCED OR TRANSMITTED IN ANY FORM OR BY ANY MEANS, WITHOUT THE WRITTEN PERMISSION OF MAUGEL ARCHITECTS, INC.

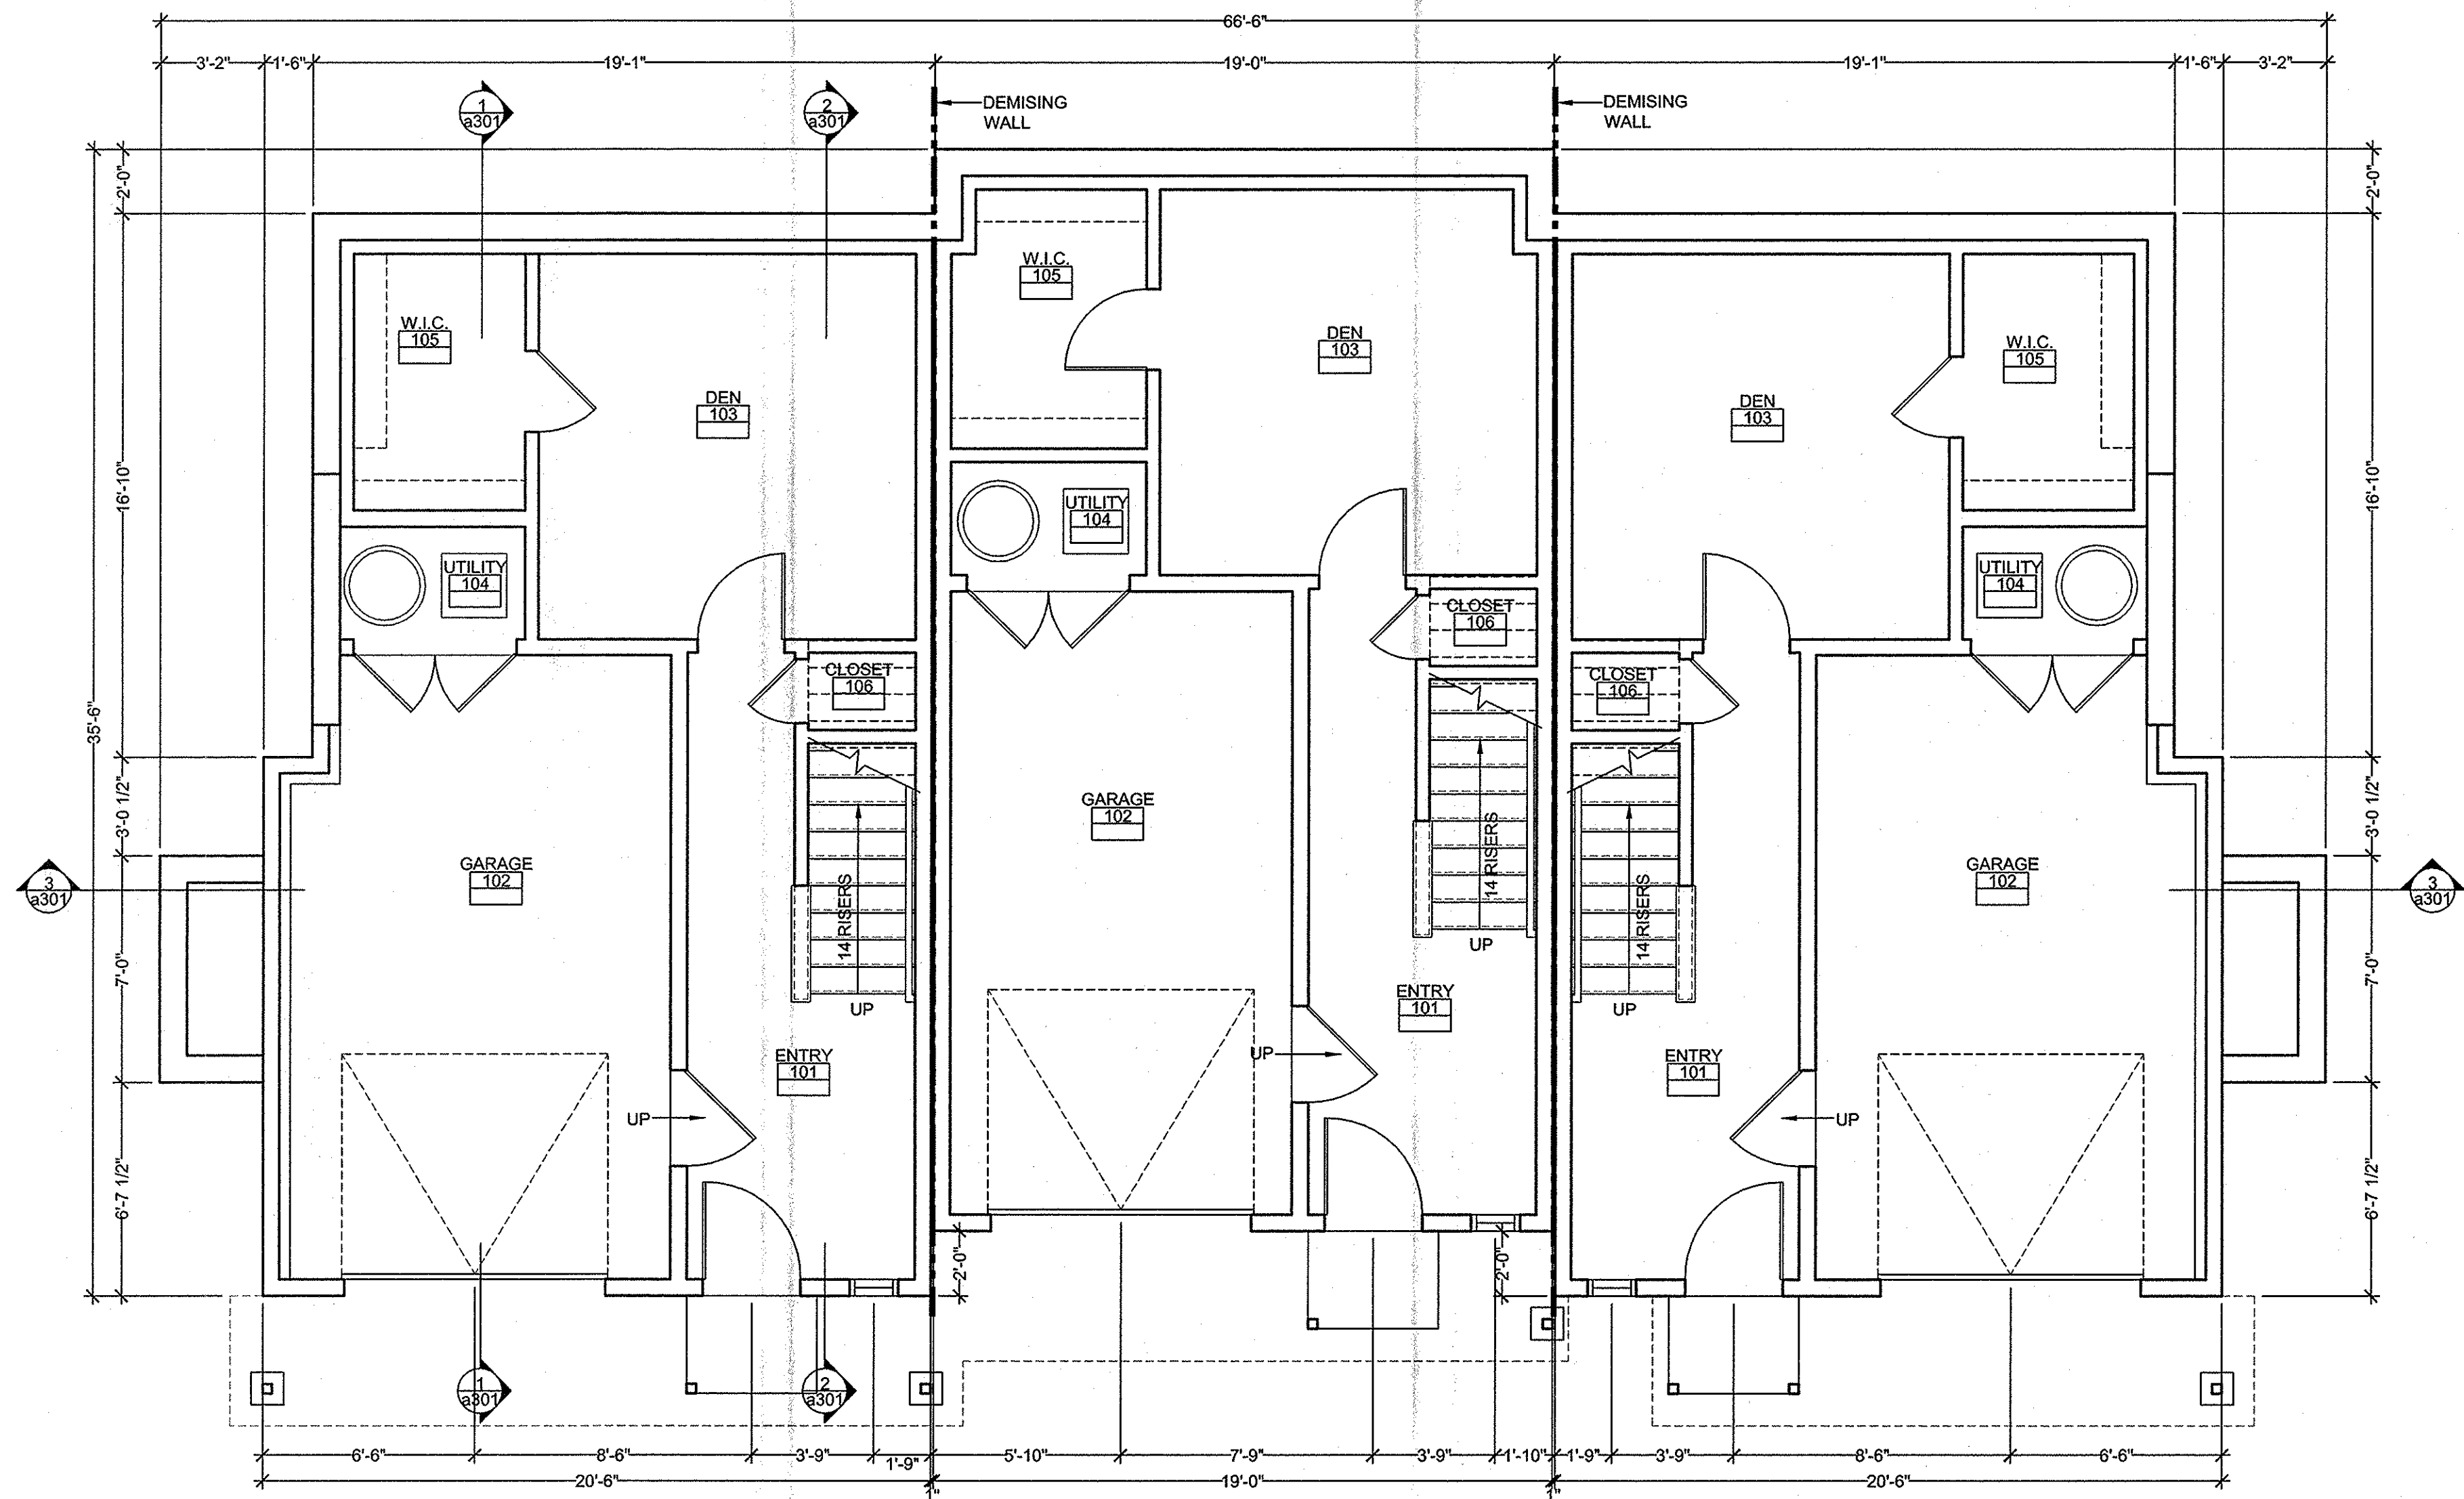

BUILDING TYPE TH3CDU: FIRST FLOOR PLAN 1
SCALE: 1/4"=1'-0"

Notes:

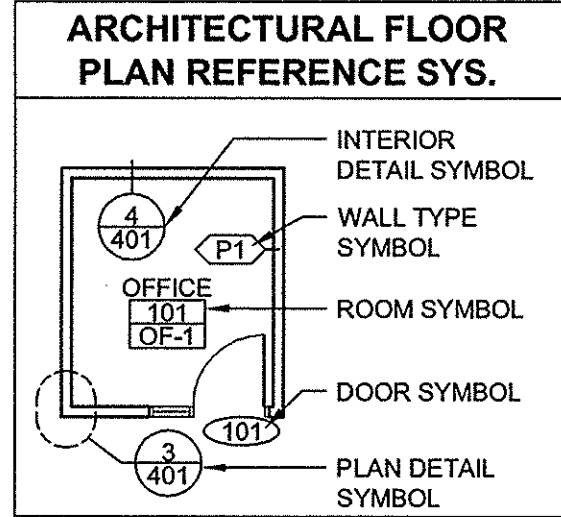

PARTITION LEGEND

---	PARTITION
-----	-----------


- PARTITION NOTES**
- ALL WALLS NOT KEYED IN BY WALL TYPE DESIGNATION TO BE PARTITION "P1", TYP

- DIMENSIONING NOTES**
- EXTERIOR MASONRY WALLS ARE DIMENSIONED TO THE FACE OF MASONRY
 - INTERIOR MASONRY WALLS ARE DIMENSIONED TO THE FACE OF MASONRY
 - WOOD FRAMED EXTERIOR WALLS ARE DIMENSIONED TO THE EXTERIOR FACE OF STUD
 - INTERIOR PARTITIONS ARE DIMENSIONED TO THE CENTERLINE, UON

Key Plan:

NOT FOR CONSTRUCTION

Architect's Stamp:

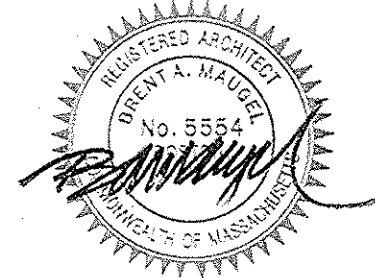

Project:
Fifteen Great Road II LLC
15 Great Road,
Littleton, MA.

Client:
Omni Properties, LLC
200 Baker Ave, Suite 303
Concord, MA 01742
Tel: (978) 369-4884

Project #: 12023

Scale: As Noted

Issue:	Date:
Progress	8/28/2012
ZBA Approval	11/6/2012

Revisions:	Date:

Drawing Title:
Building Type TH3CDU
First Floor Plan


Sheet Number:

A.101



200 Ayer Road, Harvard, MA 01451
Tel: (978) 456-2800 Fax: (978) 456-2801
www.maugel.com


THESE DOCUMENTS AND ALL IDEAS, ARRANGEMENTS, DESIGN AND PLANS INDICATED THEREON OR REPRESENTED THEREBY ARE OWNED BY AND REMAIN THE PROPERTY OF MAUGEL ARCHITECTS, INC. AND NO PART THEREOF SHALL BE REPRODUCED BY ANY PERSON, FIRM OR CORPORATION FOR ANY PURPOSE WITHOUT THE WRITTEN PERMISSION OF MAUGEL ARCHITECTS, INC.

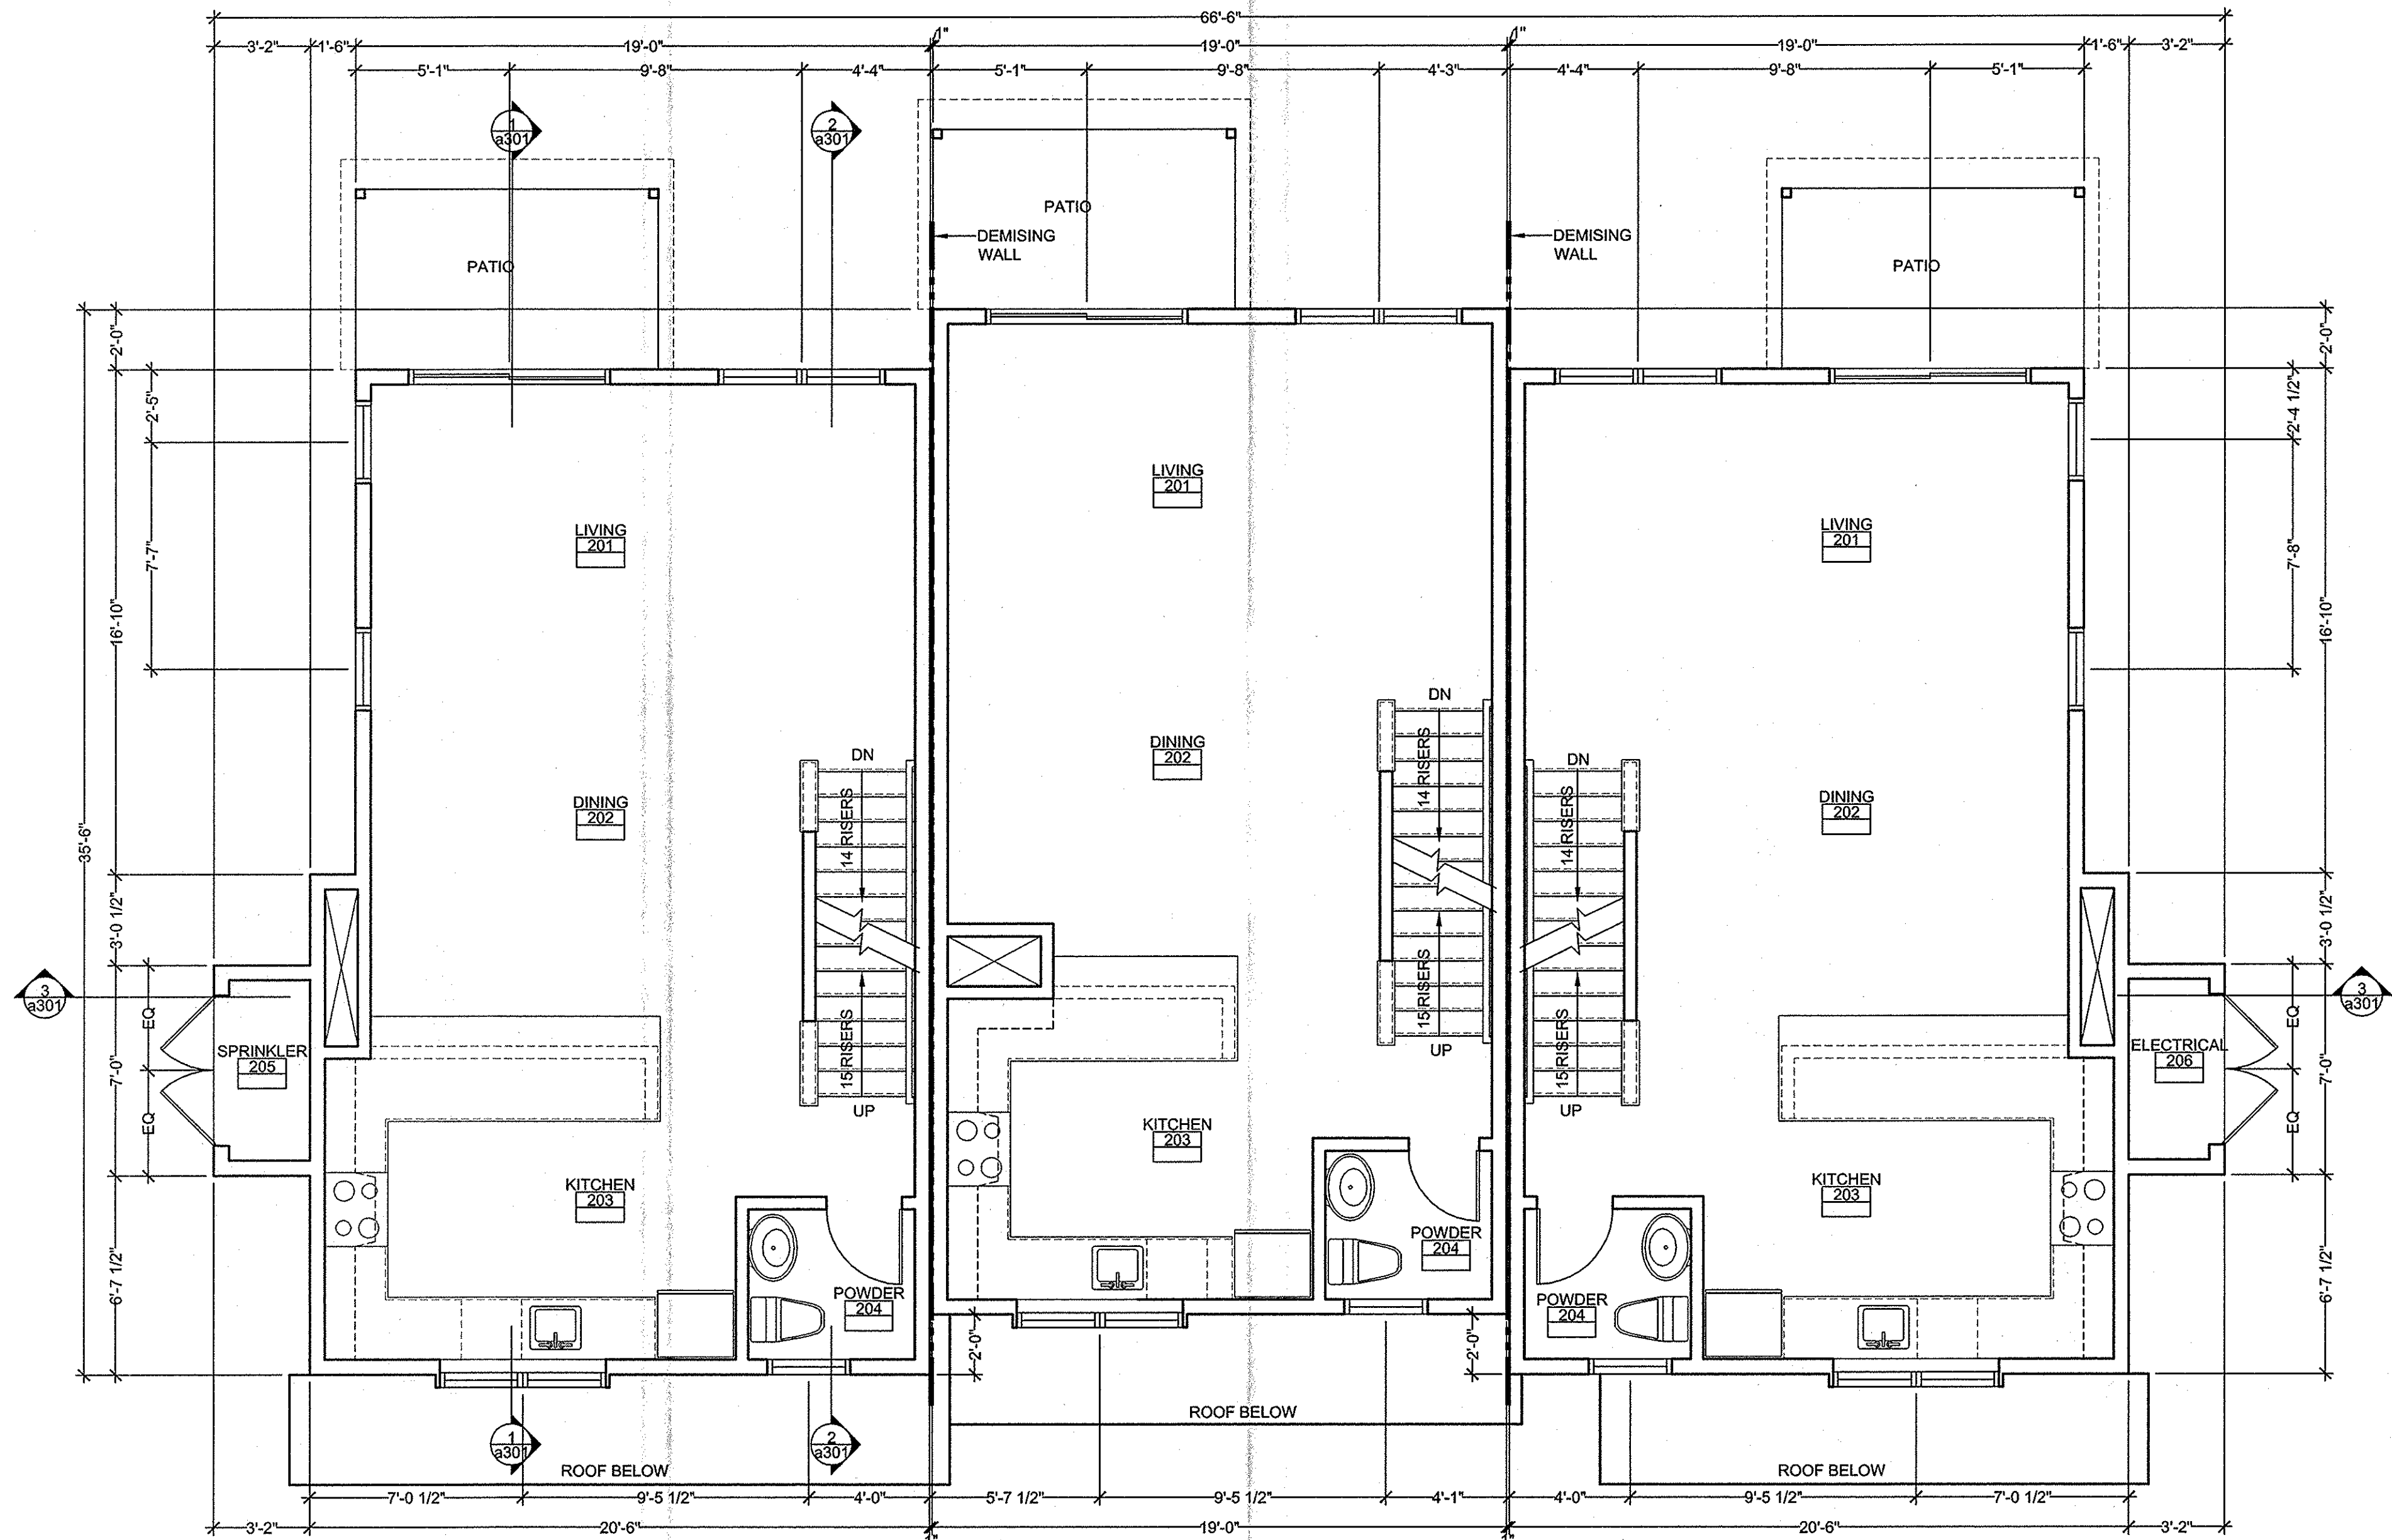

BUILDING TYPE TH3CDU: SECOND FLOOR PLAN
SCALE: 1/4"=1'-0" 3

Notes:

ARCHITECTURAL FLOOR
PLAN REFERENCE SYS.

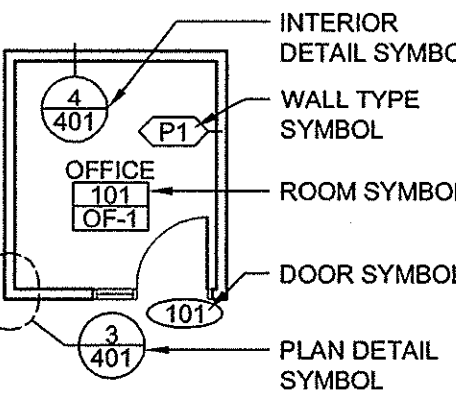

PARTITION LEGEND

PARTITION

PARTITION NOTES

- ALL WALLS NOT KEYED IN BY WALL TYPE DESIGNATION TO BE PARTITION "P1", TYP


DIMENSIONING NOTES

- EXTERIOR MASONRY WALLS ARE DIMENSIONED TO THE FACE OF MASONRY
- INTERIOR MASONRY WALLS ARE DIMENSIONED TO THE FACE OF MASONRY
- WOOD FRAMED EXTERIOR WALLS ARE DIMENSIONED TO THE EXTERIOR FACE OF STUD
- INTERIOR PARTITIONS ARE DIMENSIONED TO THE CENTERLINE, UON

Key Plan:

NOT FOR CONSTRUCTION

Architect's Stamp:

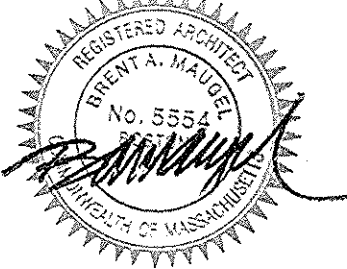

Project:

Fifteen Great Road II LLC
15 Great Road,
Littleton, MA.

Client:

Omni Properties, LLC
200 Baker Ave, Suite 303
Concord, MA 01742
Tel: (978) 369-4884

Project #: 12023

Scale: As Noted

Issue:

Progress

ZBA Approval

Date:

8/28/2012

11/6/2012

Revisions:

Date:

Drawing Title:

Building Type TH3CDU
Second Floor Plan


Sheet Number:

A.102

MAUGEL
ARCHITECTS INC.

200 Ayer Road, Harvard, MA 01451
Tel: (978) 456-2800 Fax: (978) 456-2801
www.maugel.com

THESE DOCUMENTS AND ALL LOGS, ARRANGEMENTS, DESIGN AND PLANS INDICATED THEREON OR REPRESENTED THEREBY ARE OWNED BY AND REMAIN THE PROPERTY OF MAUGEL ARCHITECTS, INC. AND NO PART THEREOF SHALL BE REPRODUCED BY ANY PERSON, FIRM OR CORPORATION FOR ANY PURPOSE WITHOUT WRITTEN CONSENT OF MAUGEL ARCHITECTS, INC.

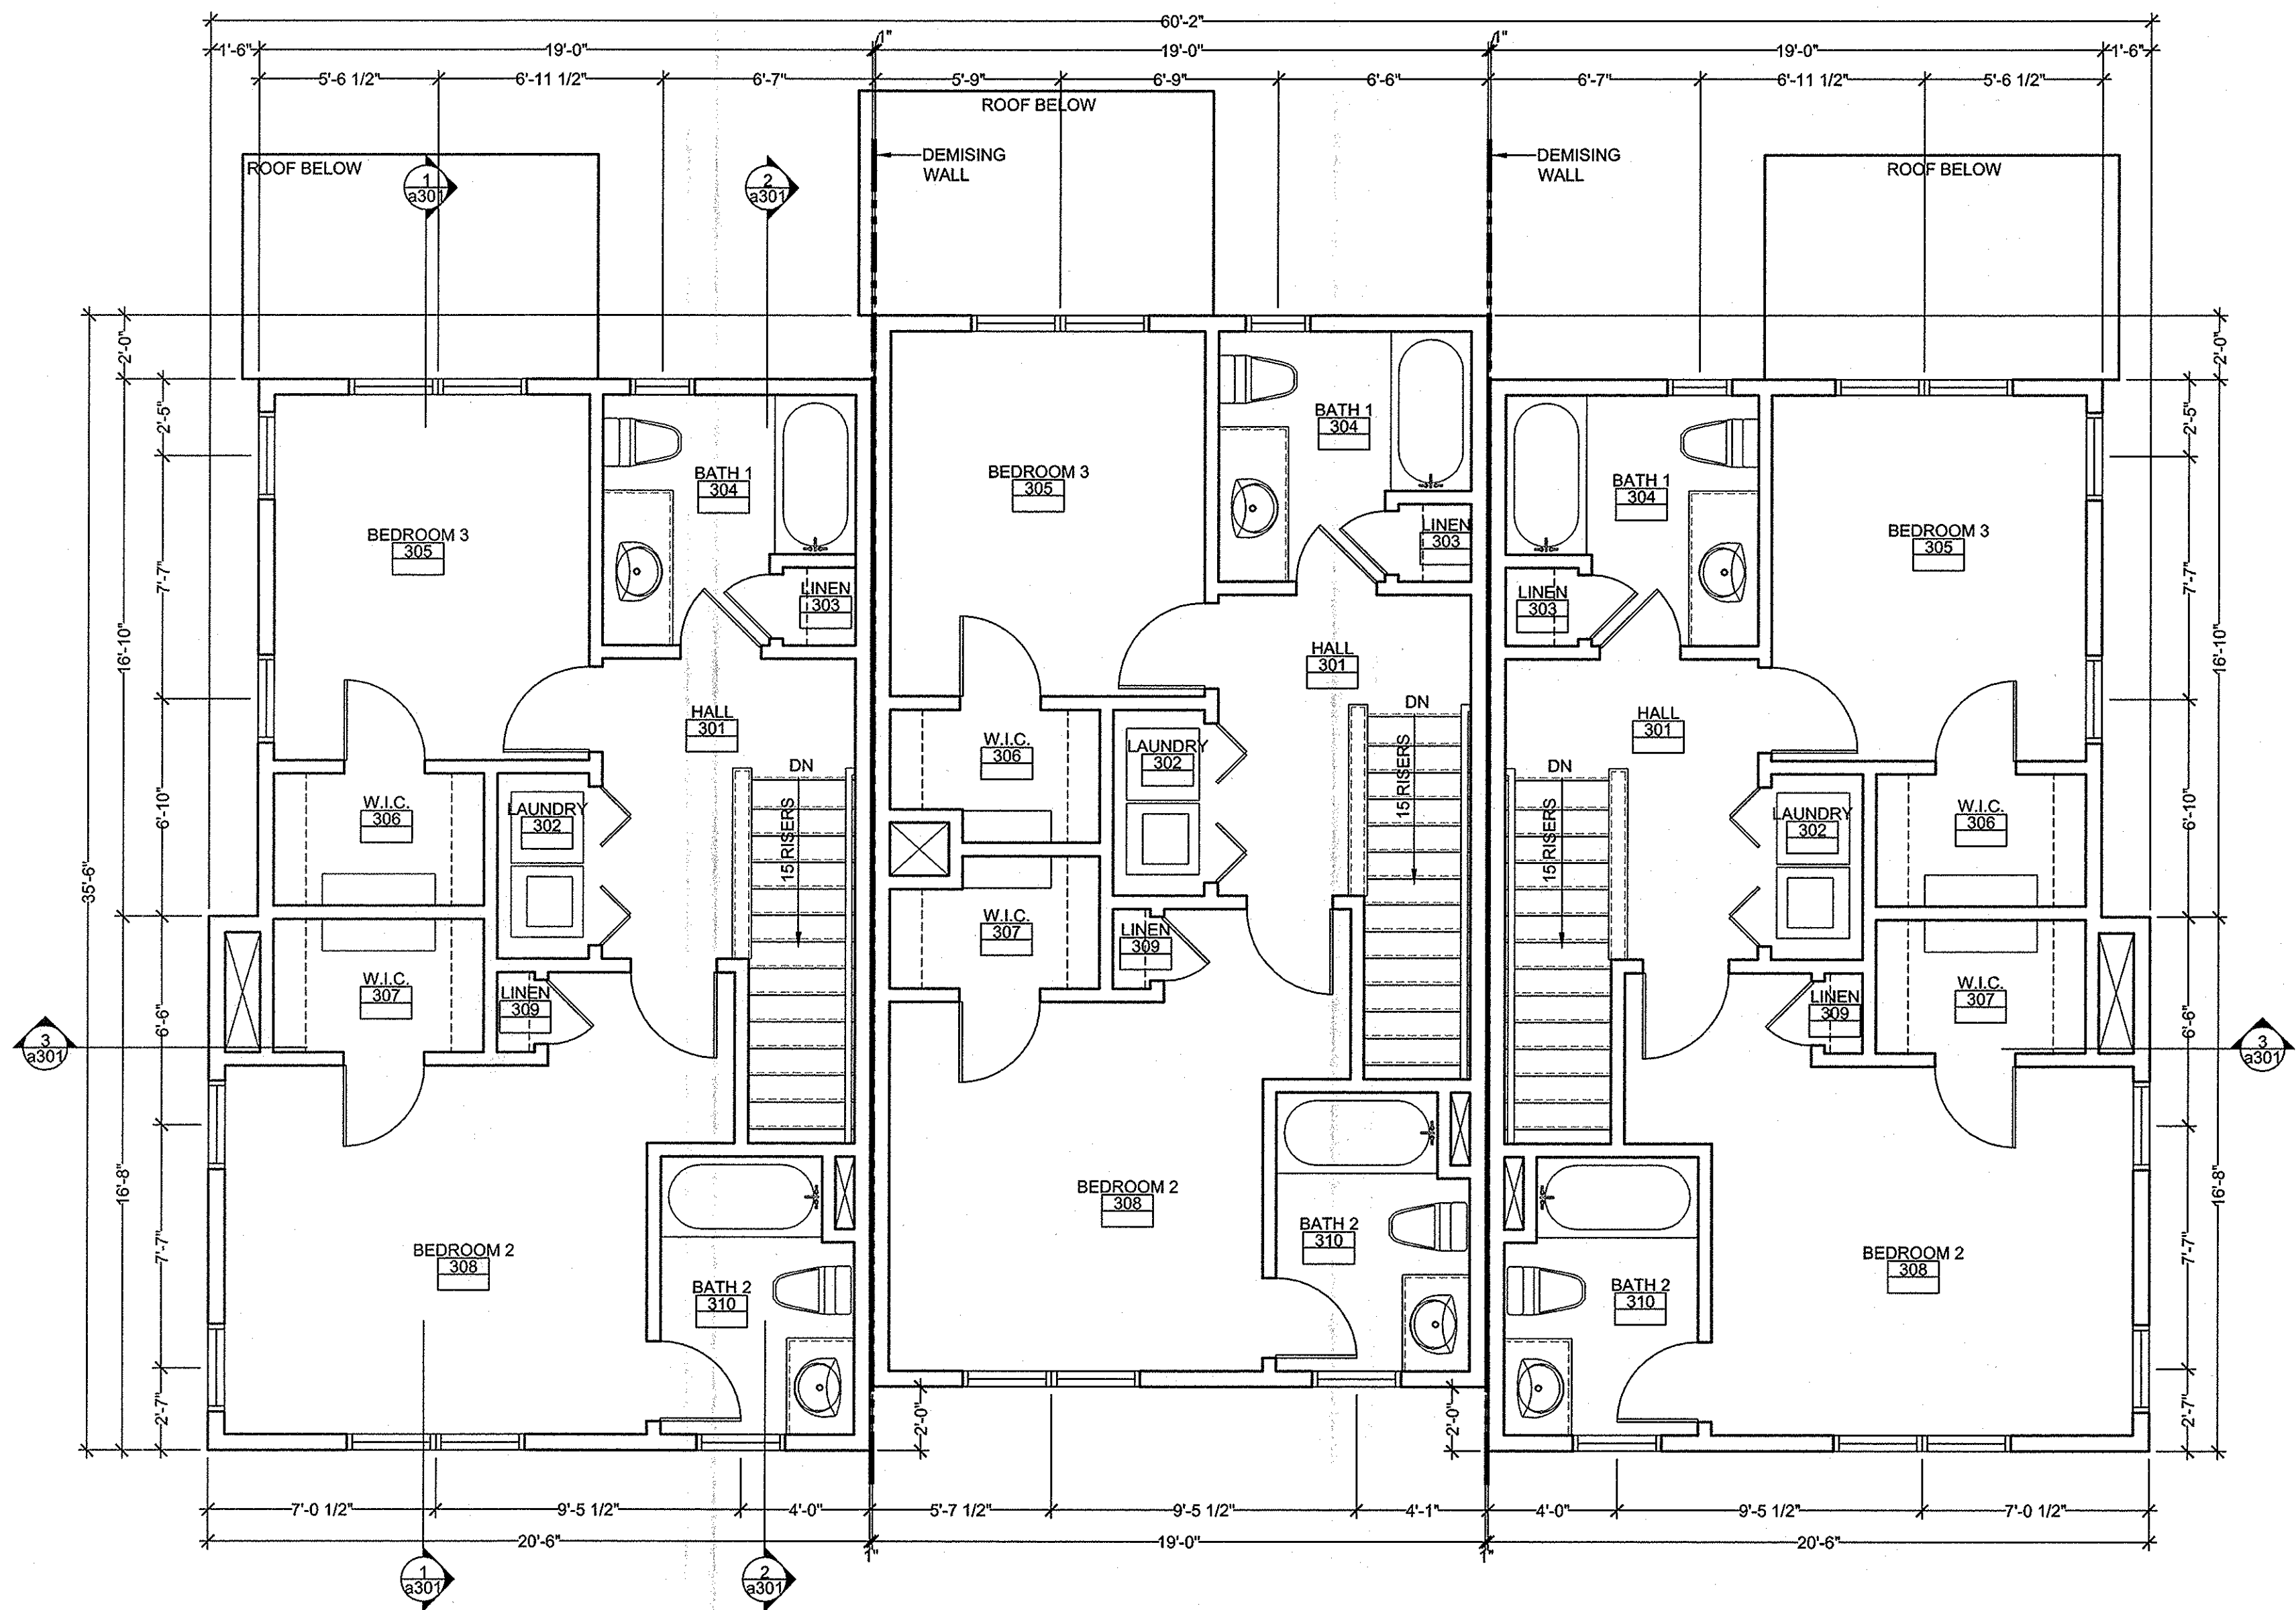

BUILDING TYPE TH3CDU: THIRD FLOOR PLAN 3
SCALE: 1/4"=1'-0"

Notes:

ARCHITECTURAL FLOOR PLAN REFERENCE SYS.

INTERIOR DETAIL SYMBOL
WALL TYPE SYMBOL
ROOM SYMBOL
DOOR SYMBOL
PLAN DETAIL SYMBOL

PARTITION LEGEND	
	PARTITION


PARTITION NOTES

1. ALL WALLS NOT KEYED IN BY WALL TYPE DESIGNATION TO BE PARTITION "P1", TYP

- DIMENSIONING NOTES**
1. EXTERIOR MASONRY WALLS ARE DIMENSIONED TO THE FACE OF MASONRY
 2. INTERIOR MASONRY WALLS ARE DIMENSIONED TO THE FACE OF MASONRY
 3. WOOD FRAMED EXTERIOR WALLS ARE DIMENSIONED TO THE EXTERIOR FACE OF STUD
 4. INTERIOR PARTITIONS ARE DIMENSIONED TO THE CENTERLINE, UON

Key Plan:

NOT FOR CONSTRUCTION
Architect's Stamp:

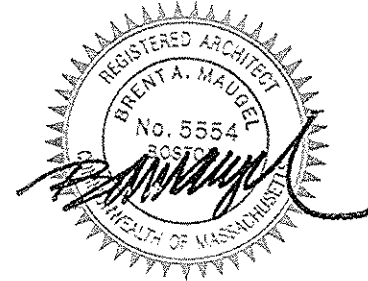

Project:
Fifteen Great Road II LLC
15 Great Road,
Littleton, MA.
Client:
Omni Properties, LLC
200 Baker Ave, Suite 903
Concord, MA 01742
Tel: (978) 369-4884
Project #: 12023
Scale: As Noted

Issue:	Date:
Progress	8/28/2012
ZBA Approval	11/6/2012

Revisions:	Date:


Drawing Title:
Building Type TH3CDU
Third Floor Plan
Sheet Number:

A.103

MAUGEL ARCHITECTS INC.

200 Ayer Road, Harvard, MA 01451
Tel: (978) 456-2800 Fax: (978) 456-2801
www.maugel.com

THESE DOCUMENTS AND ALL IDEAS, ARRANGEMENTS, DESIGN AND PLANS INDICATED THEREON OR REPRESENTED THEREBY ARE OWNED BY AND REMAIN THE PROPERTY OF MAUGEL ARCHITECTS, INC. AND NO PART THEREOF SHALL BE REPRODUCED OR TRANSMITTED IN ANY FORM OR BY ANY MEANS, WITHOUT THE EXPRESS WRITTEN PERMISSION OF MAUGEL ARCHITECTS, INC.

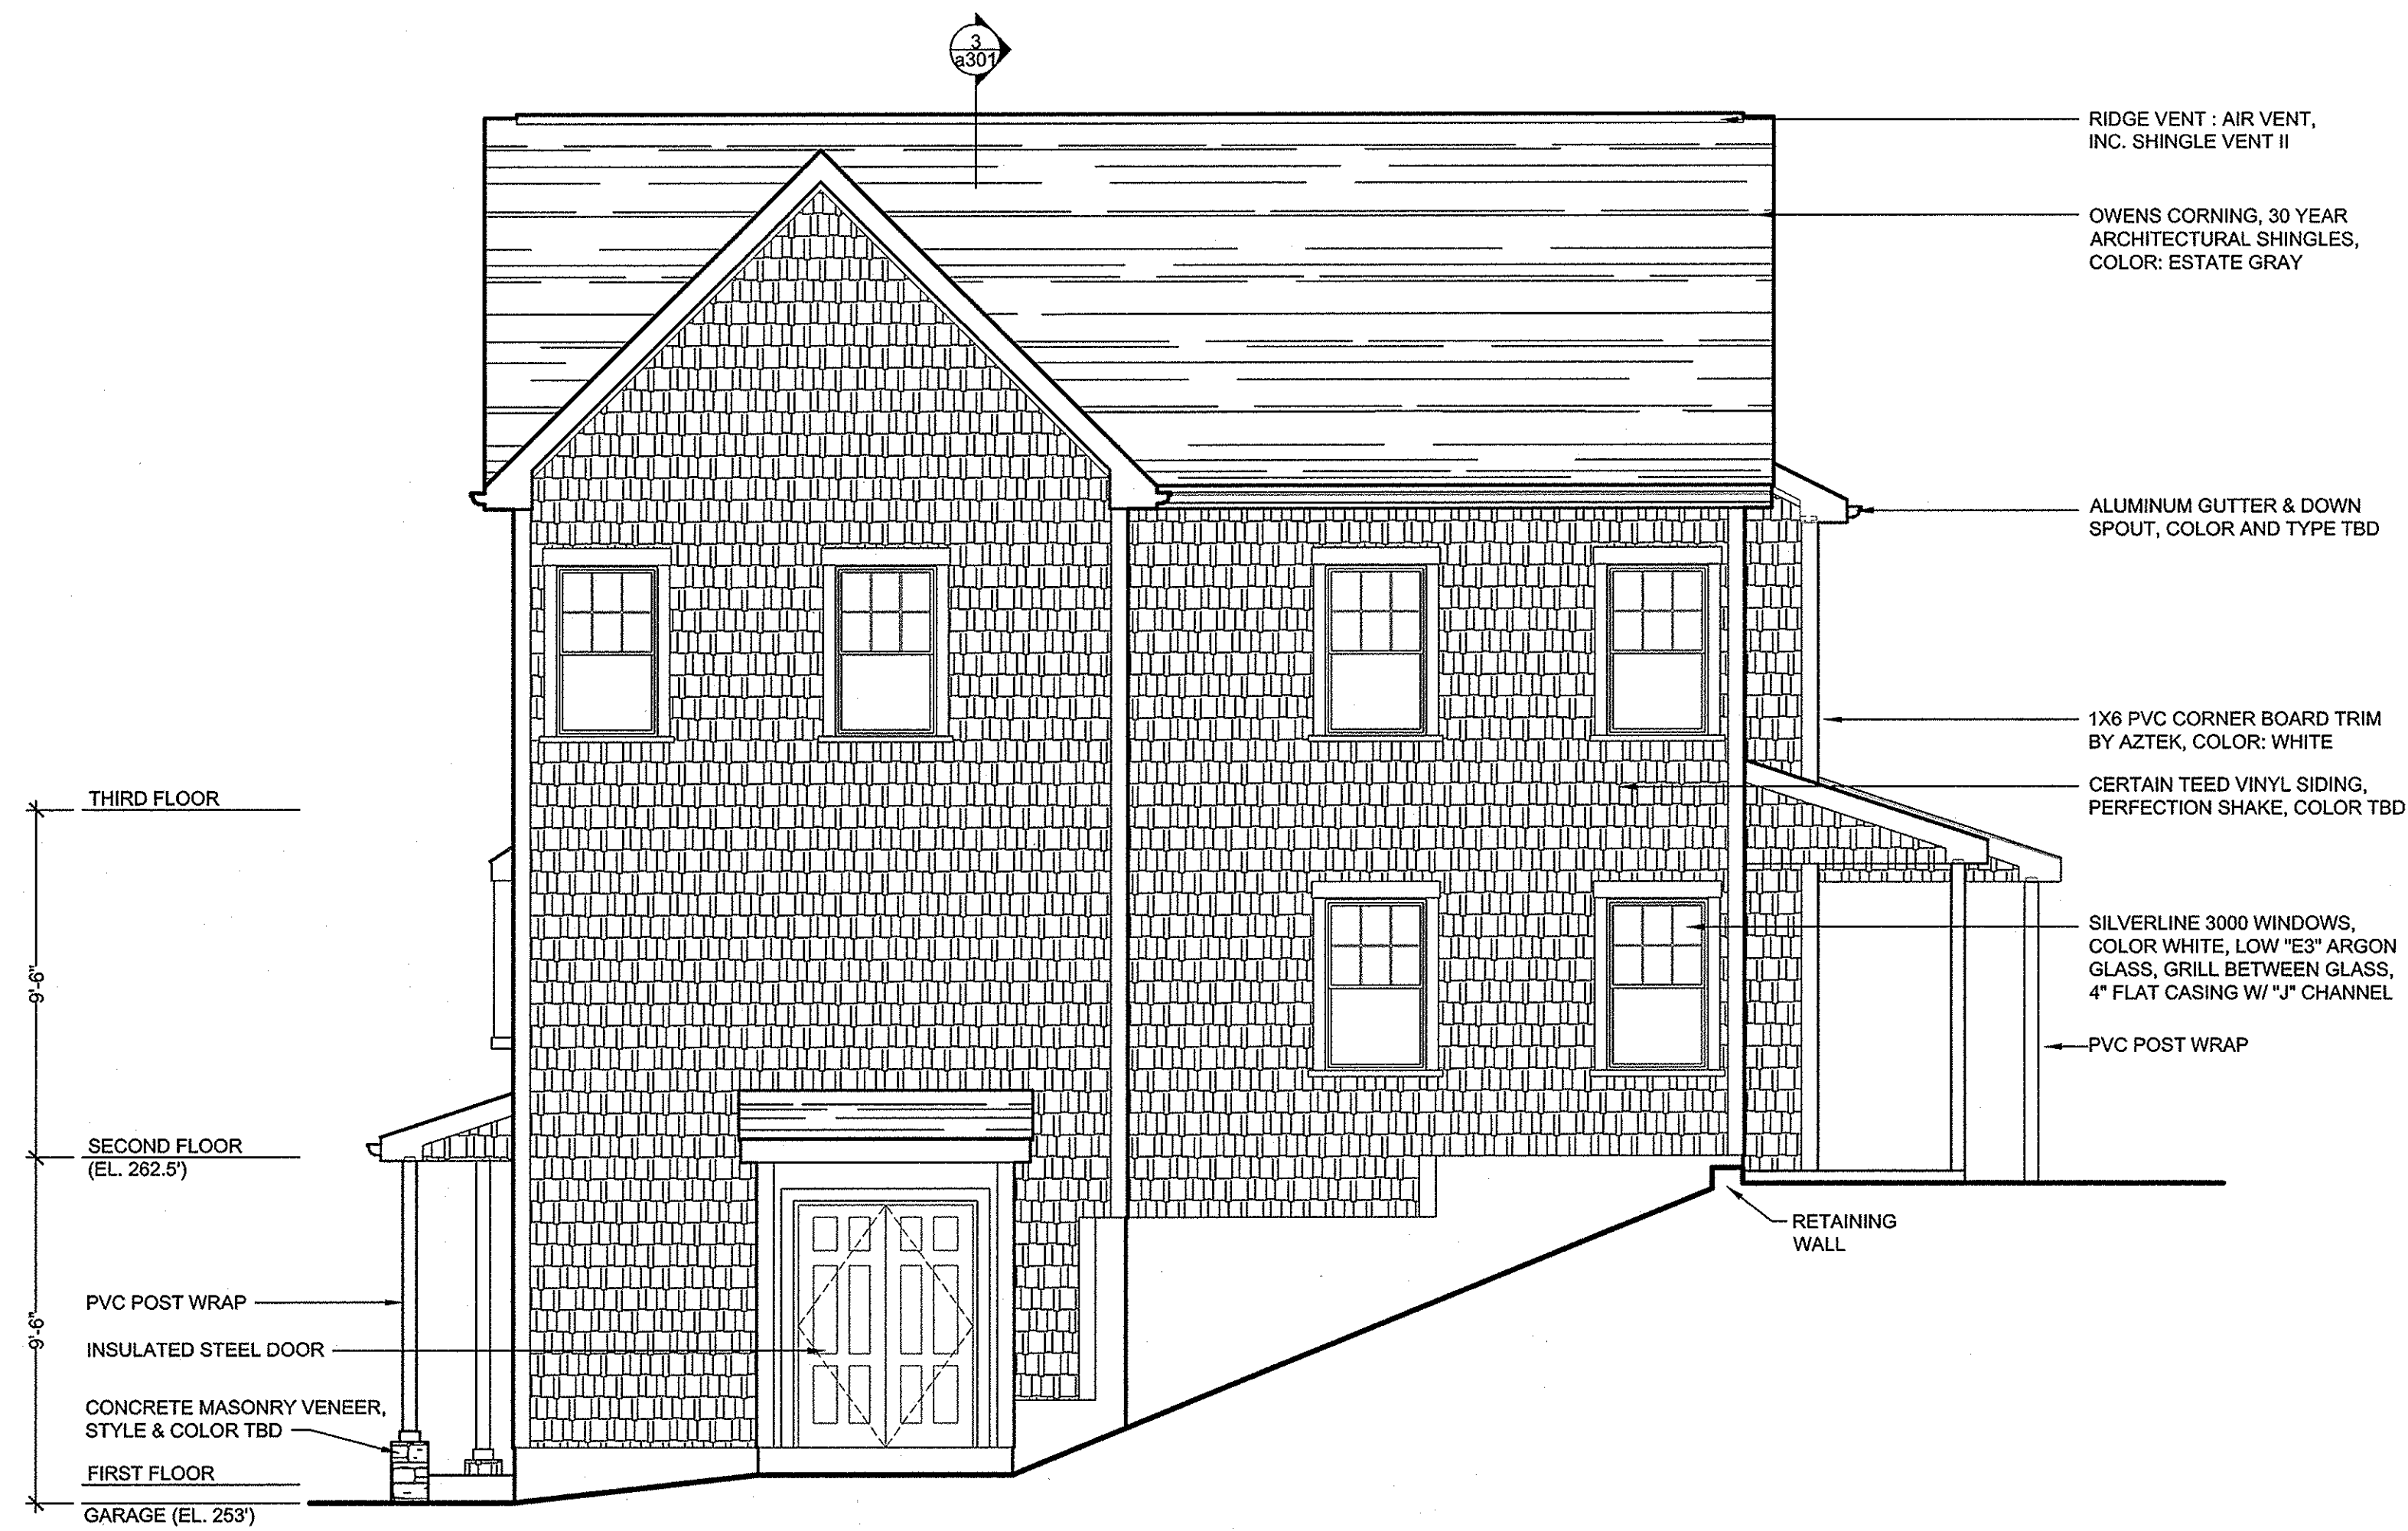

BUILDING TYPE TH3CDU - RIGHT ELEVATION 1
SCALE: 1/4"=1'-0"



BUILDING TYPE TH3CDU - FRONT ELEVATION 2
SCALE: 1/4"=1'-0"

Notes:

EXTERIOR WINDOW FRAMING & GLAZING

GENERAL WINDOW NOTES:
1. ALL DIMENSIONS SHOWN ON ARCHITECTURAL DRAWINGS ARE ROUGH OPENINGS. SHOP DRAWINGS SHOULD REFLECT APPROPRIATE FRAME SIZES INCLUDING JOINT SIZES PER MANUFACTURERS SPECIFICATIONS.
2. G.C./SUB-CONTRACTOR TO FIELD VERIFY ALL OPENINGS PRIOR TO FABRICATION OF WINDOWS.
3. SUBMIT COLOR SAMPLES FOR FRAMES AND GLAZING AS PART OF THE SHOP DRAWING PROCESS.

GLAZING:
1. ALL GLAZING TO BE LOW E-II
2. PROVIDE TEMPERED GLAZING IN ALL AREA REQUIRED BY CODE.

SILVER LINE WINDOWS:
1. 3000 SERIES DOUBLE HUNG WINDOWS.
2. 70 SERIES CASEMENT WINDOWS.
3. 2650 SERIES PICTURE WINDOW.
4. FUSION WELDED VINYL FRAME.
5. LOE[®] IS WITH ARGON GAS.
6. SIMULATED DIVIDED LITES WITH GRILL ATTACHED TO OUTSIDE OF GLASS.
7. INTEGRAL CASING AND "J" CHANNEL, EXCEPT PICTURE WINDOW.
8. 6 9/16" PRE-PRIMED WOOD JAMB.
9. FIBERGLASS MESH SCREEN, SCREENED FRAME TO MATCH FRAME.
10. HARDWARE FINISH: WHITE.

SILVER LINE PATIO DOOR:
1. 5700 SERIES SLIDING PATIO DOOR.
2. FUSION WELDED VINYL FRAME.
3. LOE[®] IS WITH ARGON GAS.
4. CONTOUR BETWEEN THE GLASS GRILLES.
5. 6 9/16" PRE-PRIMED WOOD JAMB.
6. FIBERGLASS MESH SCREEN, SCREENED FRAME TO MATCH FRAME.
7. HARDWARE FINISH: WHITE.

Key Plan:

NOT FOR CONSTRUCTION

Architect's Stamp:



Project:

Fifteen Great Road II LLC

15 Great Road,
Littleton, MA.

Client:

Omni Properties, LLC
200 Baker Ave, Suite 303
Concord, MA 01742
Tel: (978) 369-4884

Project #: 12023

Scale: As Noted

Issue:

Progress

ZBA Approval

Date:

8/28/2012

11/6/2012

Revisions:

Date:

Drawing Title:

Building Type TH3CDU

Exterior Elevations


Sheet Number:

A.201

MAUGEL ARCHITECTS INC.

200 Ayer Road, Harvard, MA 01451
Tel: (978) 456-2800 Fax: (978) 456-2801
www.maugel.com

THESE DOCUMENTS AND ALL IDEAL ARRANGEMENTS, ORDERS AND PLANS, INDICATED THEREON OR REPRESENTED THEREBY ARE OWNED BY AND REMAIN THE PROPERTY OF MAUGEL ARCHITECTS, INC. AND NO PART THEREOF SHALL BE REPRODUCED OR TRANSMITTED IN ANY FORM OR BY ANY MEANS, ELECTRONIC OR MECHANICAL, INCLUDING PHOTOCOPYING, RECORDING, OR BY ANY INFORMATION STORAGE AND RETRIEVAL SYSTEM, WITHOUT THE WRITTEN PERMISSION OF MAUGEL ARCHITECTS, INC.

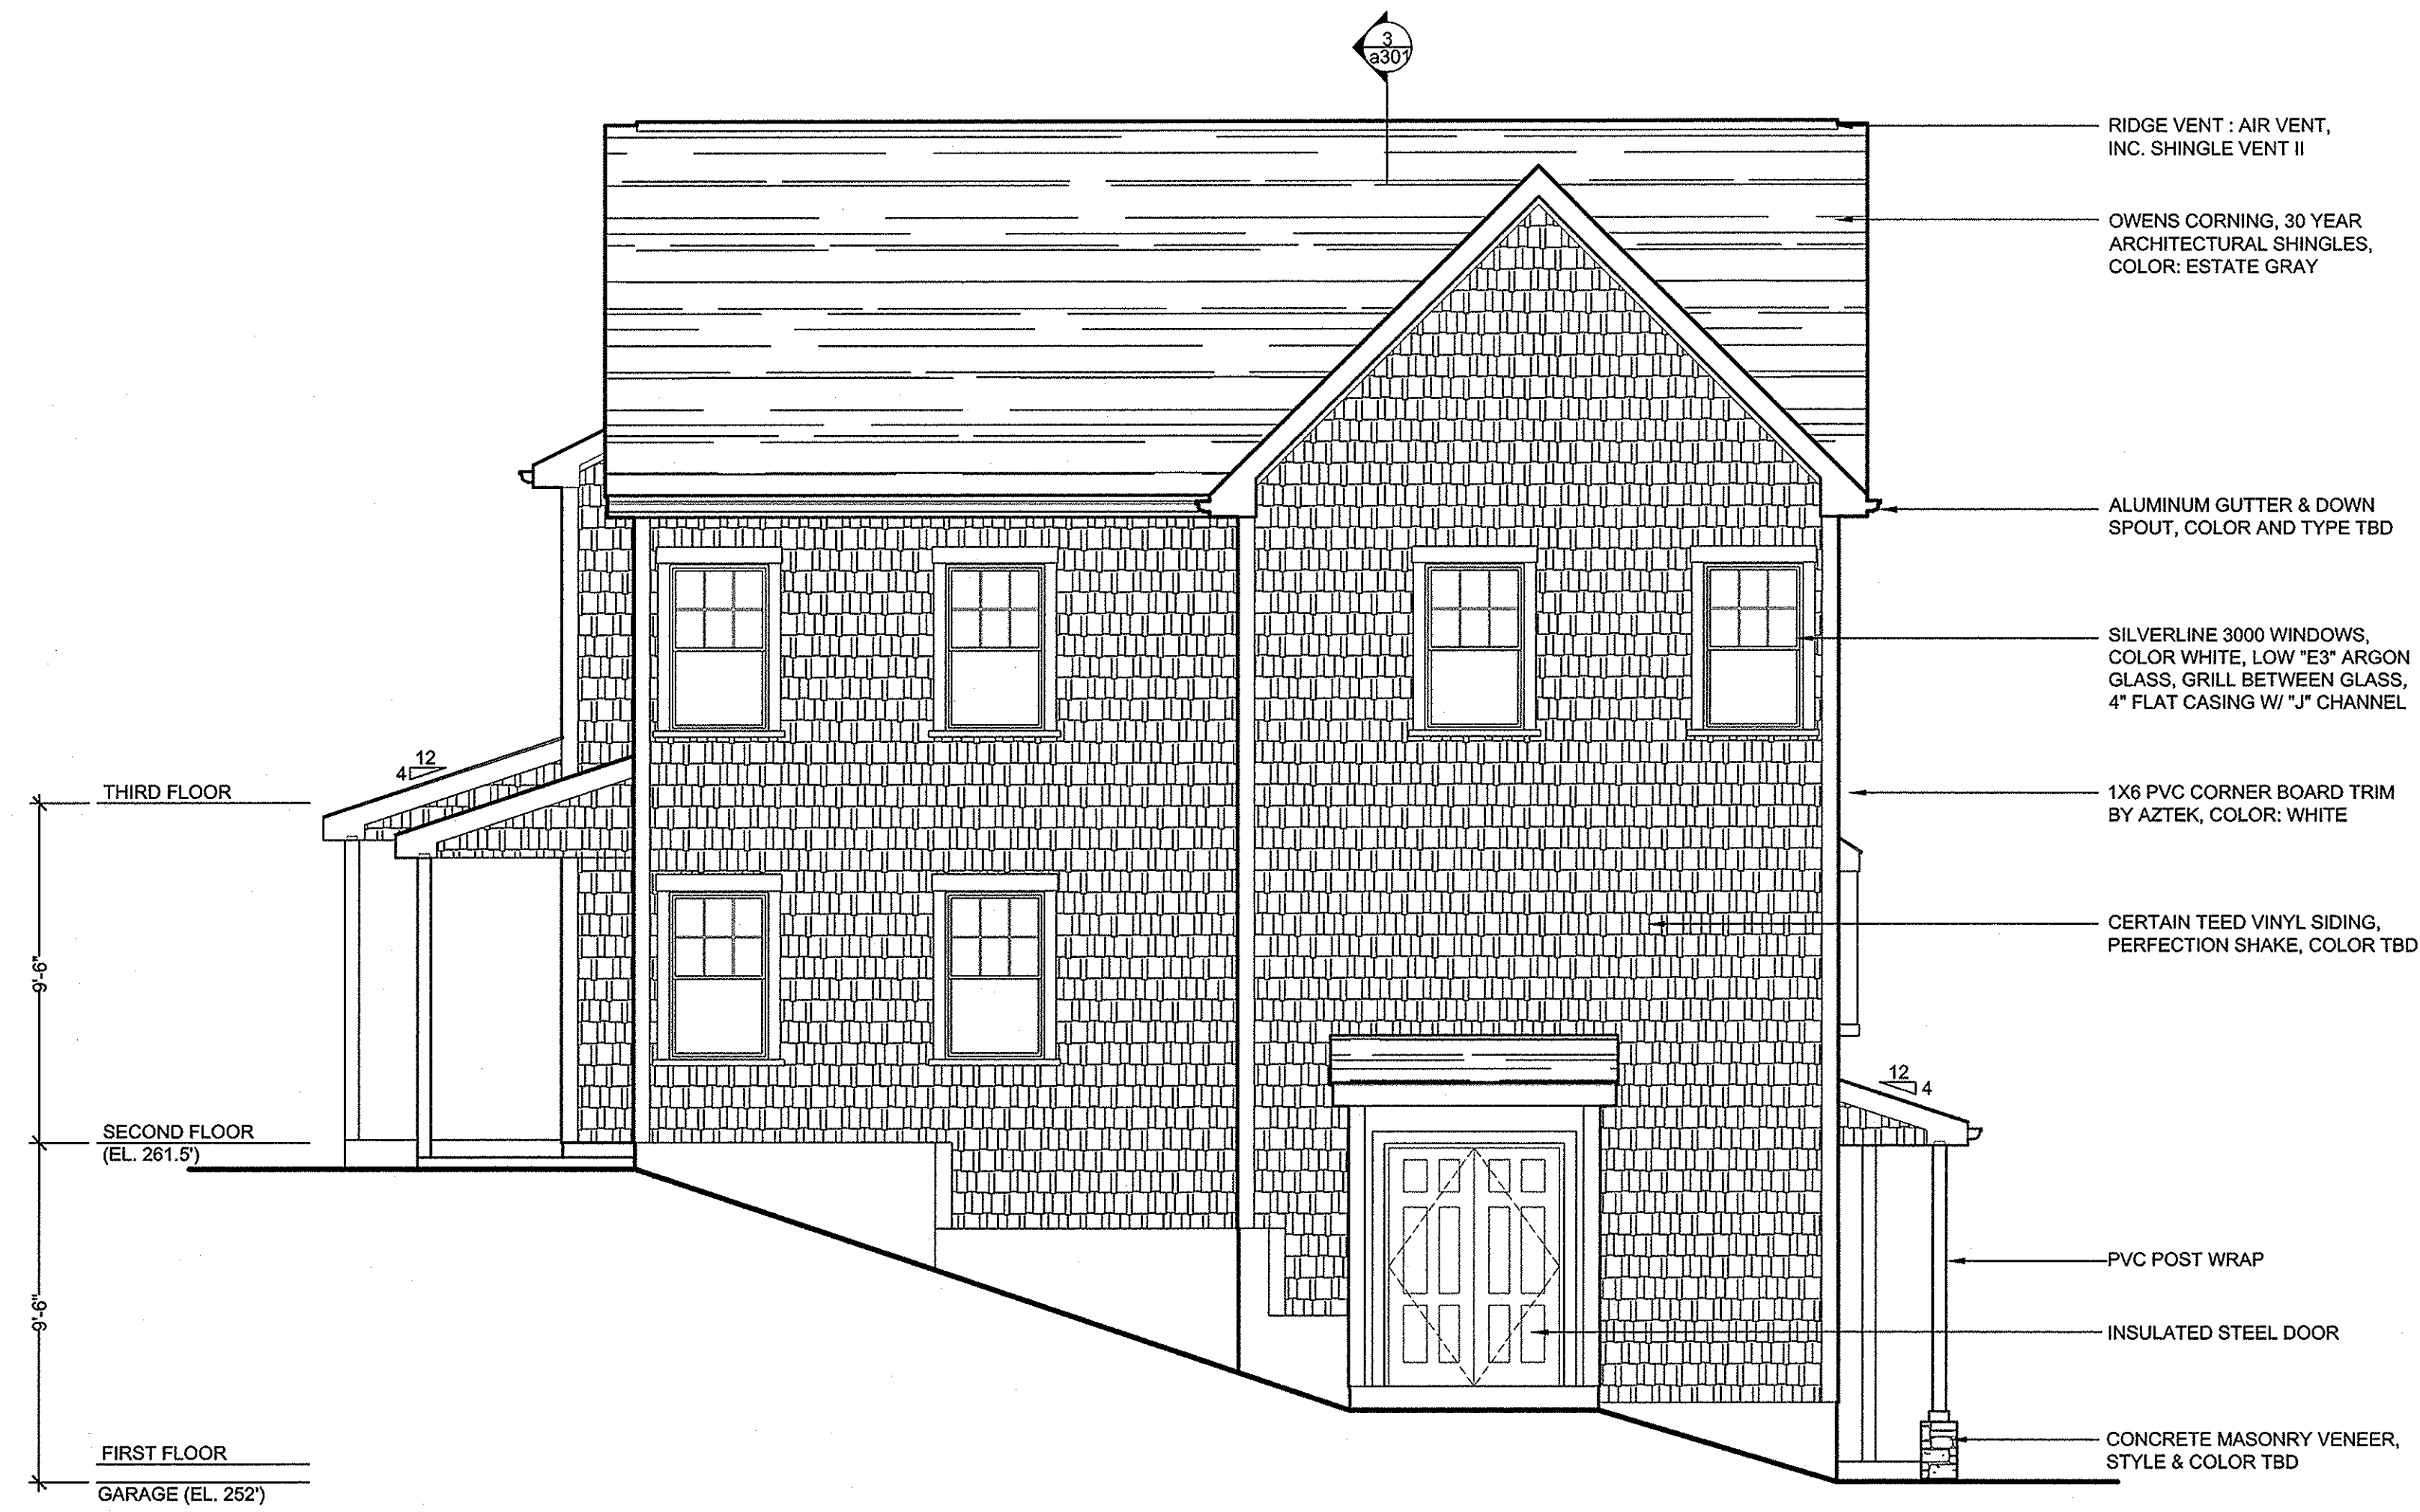

BUILDING TYPE TH3CDU - LEFT ELEVATION 1
SCALE: 1/4"=1'-0"



BUILDING TYPE TH3CDU - REAR ELEVATION 2
SCALE: 1/4"=1'-0"

Notes:

EXTERIOR WINDOW FRAMING & GLAZING

GENERAL WINDOW NOTES:
1. ALL DIMENSIONS SHOWN ON ARCHITECTURAL DRAWINGS ARE ROUGH OPENINGS. SHOP DRAWINGS SHOULD REFLECT APPROPRIATE FRAME SIZES INCLUDING JOINT SIZES PER MANUFACTURERS SPECIFICATIONS.
2. G.C./SUB-CONTRACTOR TO FIELD VERIFY ALL OPENINGS PRIOR TO FABRICATION OF WINDOWS.
3. SUBMIT COLOR SAMPLES FOR FRAMES AND GLAZING AS PART OF THE SHOP DRAWING PROCESS.

GLAZING:
1. ALL GLAZING TO BE LOW E-II
2. PROVIDE TEMPERED GLAZING IN ALL AREA REQUIRED BY CODE.


SILVER LINE WINDOWS:
1. 3000 SERIES DOUBLE HUNG WINDOWS.
2. 70 SERIES CASEMENT WINDOWS.
3. 2650 SERIES PICTURE WINDOW.
4. FUSION WELDED VINYL FRAME.
5. LOE[®] IG WITH ARGON GAS.
6. SIMULATED DIVIDED LITES WITH GRILL ATTACHED TO OUTSIDE OF GLASS.
7. INTEGRAL CASING AND "J" CHANNEL, EXCEPT PICTURE WINDOW.
8. 6 9/16" PRE-PRIMED WOOD JAMB.
9. FIBERGLASS MESH SCREEN.
10. SCREENED FRAME TO MATCH FRAME.
11. HARDWARE FINISH: WHITE.

SILVER LINE PATIO DOOR:
1. 5700 SERIES SLIDING PATIO DOOR.
2. FUSION WELDED VINYL FRAME.
3. LOE[®] IG WITH ARGON GAS.
4. CONTOUR BETWEEN THE GLASS GRILLES.
5. 6 9/16" PRE-PRIMED WOOD JAMB.
6. FIBERGLASS MESH SCREEN.
7. SCREENED FRAME TO MATCH FRAME.
8. HARDWARE FINISH: WHITE.

Key Plan:

NOT FOR CONSTRUCTION

Architect's Stamp:

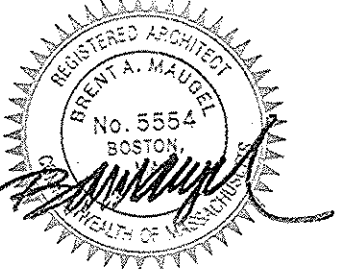

Project:

Fifteen Great

Road II LLC

15 Great Road,

Littleton, MA.

Client:

Omni Properties, LLC

200 Baker Ave, Suite 303

Concord, MA 01742

Tel: (978) 369-4884

Project #: 12023

Scale: As Noted

Issue:

Progress

ZBA Approval

Date:

8/28/2012

11/6/2012

Revisions:

Date:

Drawing Title:

Building Type TH3CDU

Exterior Elevations


Sheet Number:

A.202



200 Ayer Road, Harvard, MA 01451
Tel: (978) 456-2800 Fax: (978) 456-2801
www.maugel.com

THESE DOCUMENTS AND ALL IDEAS, ARRANGEMENTS, DESIGN AND PLANS, SPECIFICATIONS, AND REPRESENTATIONS THEREBY ARE OWNED BY AND REMAIN THE PROPERTY OF MAUGEL ARCHITECTS, INC. AND NO PART THEREOF SHALL BE REPRODUCED OR TRANSMITTED IN ANY FORM OR BY ANY MEANS, ELECTRONIC OR MECHANICAL, INCLUDING PHOTOCOPYING, RECORDING, OR BY ANY INFORMATION STORAGE AND RETRIEVAL SYSTEM, WITHOUT THE WRITTEN PERMISSION OF MAUGEL ARCHITECTS, INC.

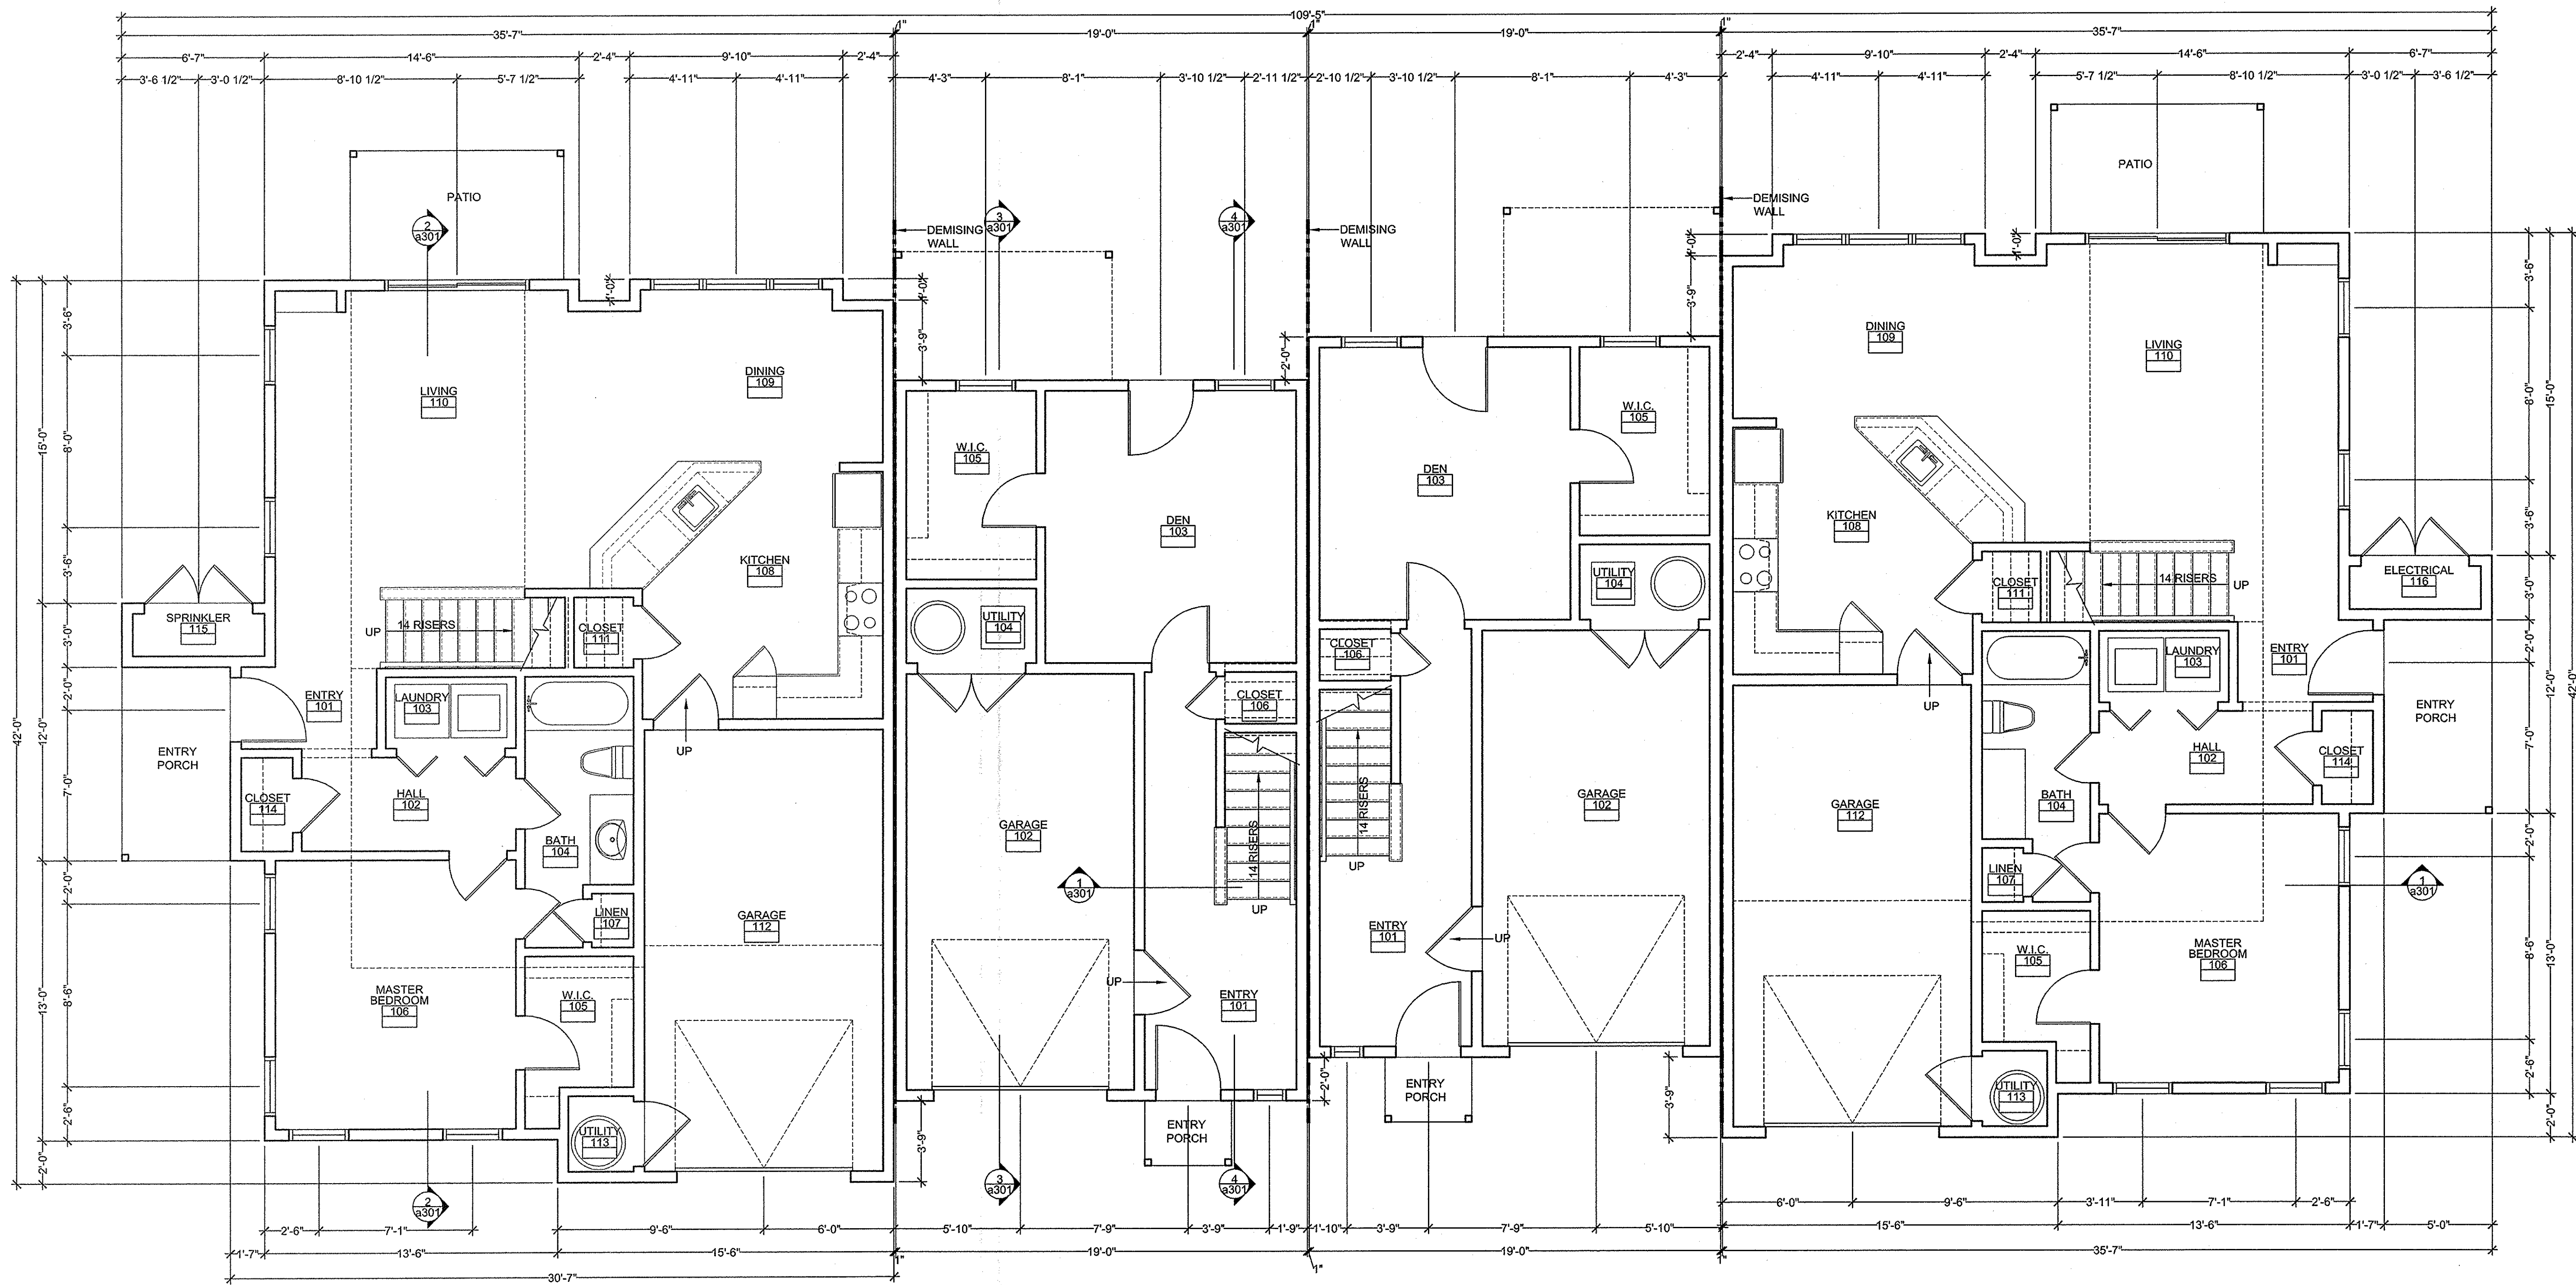

BUILDING TYPE TH4A3: FIRST FLOOR PLAN
SCALE: 1/4"=1'-0" 1

Notes:

ARCHITECTURAL FLOOR PLAN REFERENCE SYS.

INTERIOR DETAIL SYMBOL
WALL TYPE SYMBOL
ROOM SYMBOL
DOOR SYMBOL
PLAN DETAIL SYMBOL

PARTITION LEGEND

PARTITION

PARTITION NOTES


1. ALL WALLS NOT KEYED IN BY WALL TYPE DESIGNATION TO BE PARTITION "P1", TYP

DIMENSIONING NOTES

1. EXTERIOR MASONRY WALLS ARE DIMENSIONED TO THE FACE OF MASONRY
2. INTERIOR MASONRY WALLS ARE DIMENSIONED TO THE FACE OF MASONRY
3. WOOD FRAMED EXTERIOR WALLS ARE DIMENSIONED TO THE EXTERIOR FACE OF STUD
4. INTERIOR PARTITIONS ARE DIMENSIONED TO THE CENTERLINE, UON

Key Plan:

NOT FOR CONSTRUCTION
Architect's Stamp:

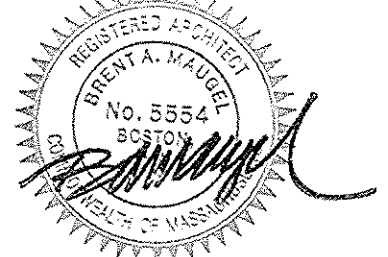

Project:
Fifteen Great Road II LLC
15 Great Road,
Littleton, MA.
Client:
Omni Properties, LLC
200 Baker Ave., Suite 303
Concord, MA 01742
Tel: (978) 369-4884
Project #: 12023
Scale: As Noted

Issue: 8/28/2012
Progress 11/6/2012
ZBA Approval

Revisions:	Date:

Drawing Title:
Building Type TH4A3
First Floor Plan


Sheet Number:

A.101

MAUGEL ARCHITECTS INC.

200 Ayer Road, Harvard, MA 01451
Tel: (978) 456-2800 Fax: (978) 456-2801
www.maugel.com


THESE DOCUMENTS AND ALL IDEAS, ARRANGEMENTS, DESIGNS AND PLANS
INDICATED THEREON OR REPRODUCED THEREON ARE OWNED BY AND REMAIN
THE PROPERTY OF MAUGEL ARCHITECTS, INC. AND NO PART THEREOF SHALL
BE REPRODUCED OR TRANSMITTED IN ANY FORM OR BY ANY MEANS, ELECTRONIC
OR MECHANICAL, INCLUDING PHOTOCOPYING, RECORDING, OR BY ANY INFORMATION
SYSTEMS WITHOUT THE WRITTEN PERMISSION OF MAUGEL ARCHITECTS, INC.
© 2012 MAUGEL ARCHITECTS, INC.

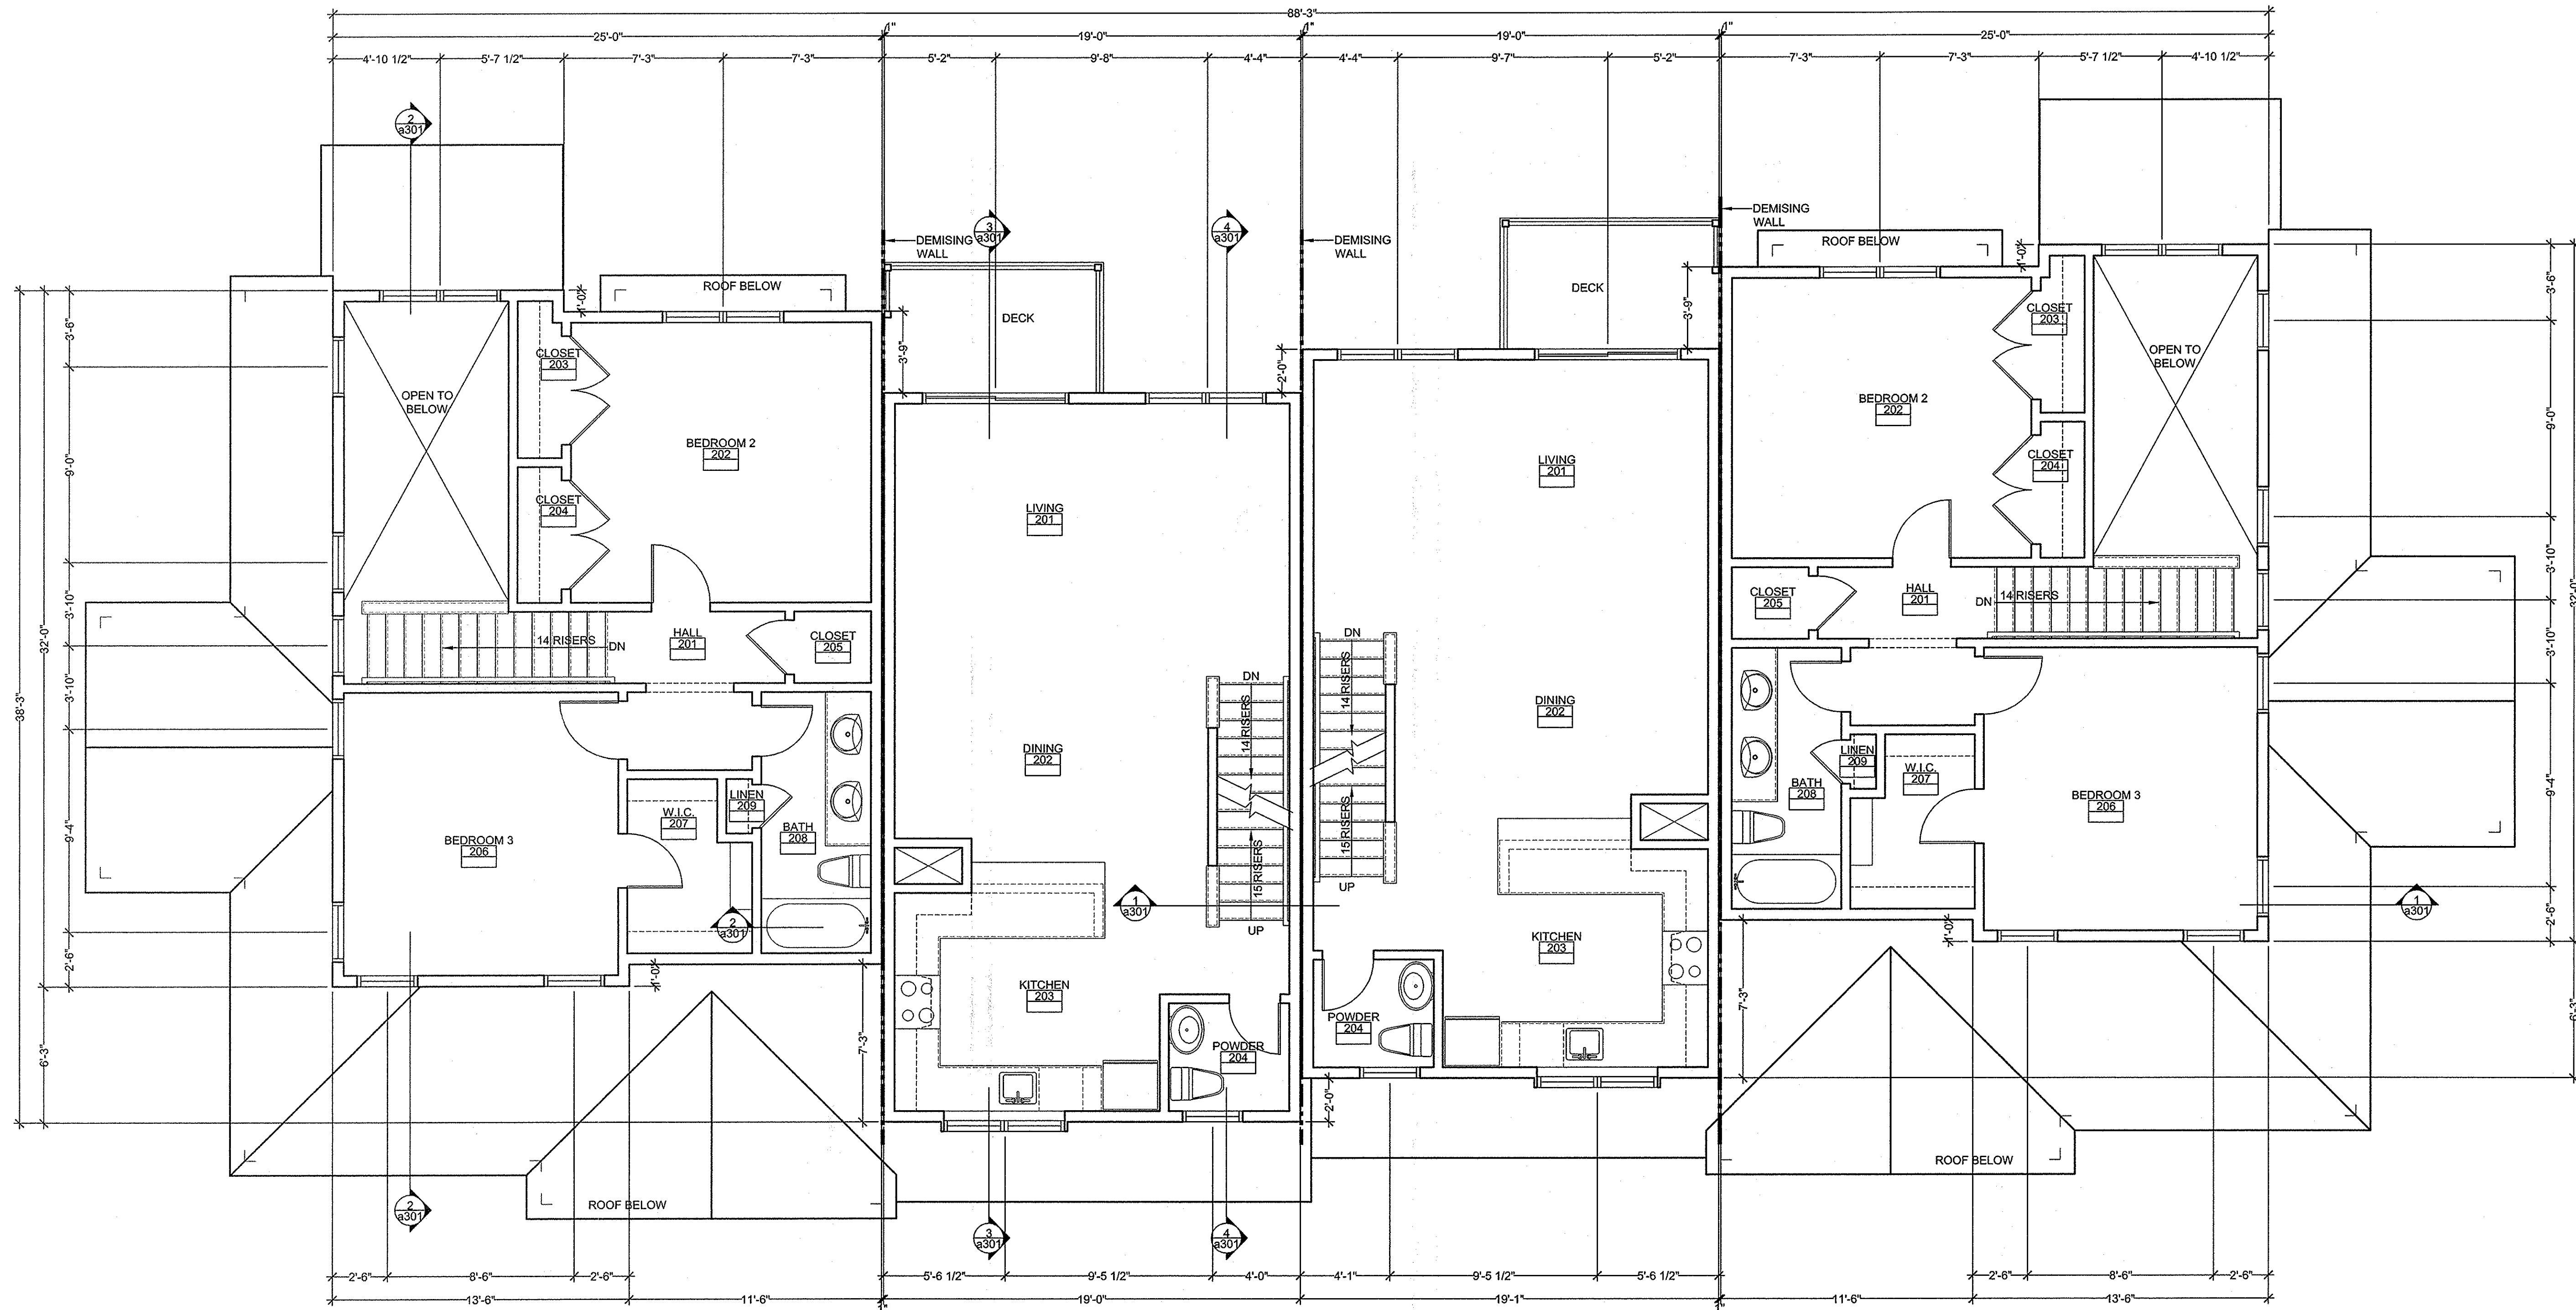

BUILDING TYPE TH4A3 SECOND FLOOR PLAN 1
SCALE: 1/4"=1'-0"

Notes:

ARCHITECTURAL FLOOR
PLAN REFERENCE SYS.

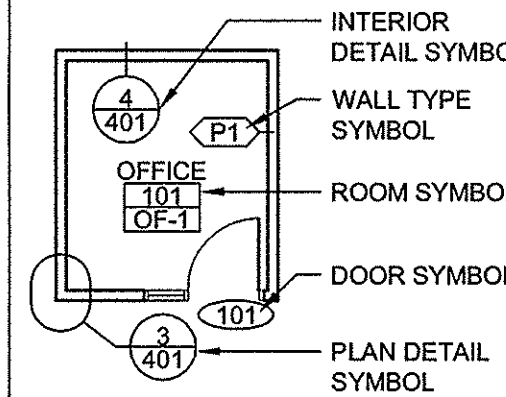

PARTITION LEGEND

	PARTITION
--	-----------

PARTITION NOTES

- ALL WALLS NOT KEYED IN BY WALL TYPE DESIGNATION TO BE PARTITION "P1", TYPE


DIMENSIONING NOTES

- EXTERIOR MASONRY WALLS ARE DIMENSIONED TO THE FACE OF MASONRY
- INTERIOR MASONRY WALLS ARE DIMENSIONED TO THE FACE OF MASONRY
- WOOD FRAMED EXTERIOR WALLS ARE DIMENSIONED TO THE EXTERIOR FACE OF STUD
- INTERIOR PARTITIONS ARE DIMENSIONED TO THE CENTERLINE, UON

Key Plan:

NOT FOR CONSTRUCTION

Architect's Stamp:

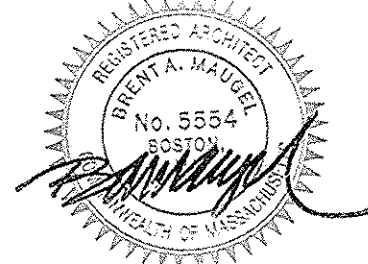

Project:

Fifteen Great Road II LLC
15 Great Road,
Littleton, MA.

Client:

Omni Properties, LLC
200 Baker Ave, Suite 303
Concord, MA 01742
Tel: (978) 369-4884

Project #: 12023

Scale: As Noted

Issue:

Progress

ZBA Approval

Date:

8/28/2012

11/6/2012

Revisions:

Date:

Drawing Title:

Building Type TH4A3
Second Floor Plan

Sheet Number:

A.102




200 Ayer Road, Harvard, MA 01451
Tel: (978) 456-2800 Fax: (978) 456-2801
www.maugel.com

THESE DOCUMENTS AND ALL IDEAS, ARRANGEMENTS, DESIGNS AND PLANS INDICATED THEREON OR REPRESENTED THEREBY ARE OWNED BY AND REMAIN THE PROPERTY OF MAUGEL ARCHITECTS, INC. AND NO PART THEREOF SHALL BE REPRODUCED OR TRANSMITTED IN ANY FORM OR BY ANY MEANS, ELECTRONIC OR MECHANICAL, WITHOUT EXPRESS WRITTEN PERMISSION OF MAUGEL ARCHITECTS, INC.

Notes:

ARCHITECTURAL FLOOR
PLAN REFERENCE SYS.

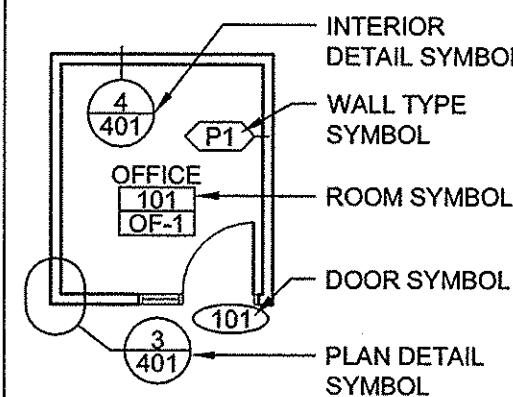

PARTITION LEGEND

	PARTITION
--	-----------

PARTITION NOTES

- ALL WALLS NOT KEYED IN BY WALL TYPE DESIGNATION TO BE PARTITION "P1", TYP


DIMENSIONING NOTES

- EXTERIOR MASONRY WALLS ARE DIMENSIONED TO THE FACE OF MASONRY
- INTERIOR MASONRY WALLS ARE DIMENSIONED TO THE FACE OF MASONRY
- WOOD FRAMED EXTERIOR WALLS ARE DIMENSIONED TO THE EXTERIOR FACE OF STUD
- INTERIOR PARTITIONS ARE DIMENSIONED TO THE CENTERLINE, UN

Key Plan:

NOT FOR CONSTRUCTION

Architect's Stamp:

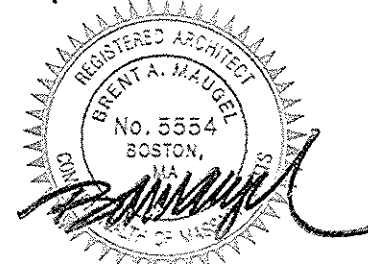

Project:

**Fifteen Great
Road II LLC**
15 Great Road,
Littleton, MA.

Client:
Omni Properties, LLC
200 Baker Ave., Suite 303
Concord, MA 01742
Tel: (978) 369-4884

Project #: 12023

Scale: As Noted

Issue:

Progress

ZBA Approval

Date:

8/28/2012

11/6/2012

Revisions:

Date:

Drawing Title:

Building Type TH4A3
Third Floor Plan

Sheet Number:

A.103

MAUGEL
ARCHITECTS INC.

200 Ayer Road, Harvard, MA 01451
Tel: (978) 456-2800 Fax: (978) 456-2801
www.maugel.com

THESE DOCUMENTS AND ALL IDEAS, ARRANGEMENTS, DESIGNS AND PLANS INDICATED THEREON OR REPRESENTED THEREBY ARE OWNED BY AND REMAIN THE PROPERTY OF MAUGEL ARCHITECTS, INC. AND NO PART THEREOF SHALL BE REPRODUCED OR TRANSMITTED IN ANY FORM OR BY ANY MEANS, ELECTRONIC OR MECHANICAL, INCLUDING PHOTOCOPYING, RECORDING, OR BY ANY INFORMATION STORAGE AND RETRIEVAL SYSTEM, WITHOUT PERMISSION IN WRITING FROM MAUGEL ARCHITECTS, INC.

© 2012 MAUGEL ARCHITECTS, INC.

Notes:

**EXTERIOR WINDOW
FRAMING & GLAZING**

GENERAL WINDOW NOTES:

1. ALL DIMENSIONS SHOWN ON ARCHITECTURAL DRAWINGS ARE ROUGH OPENINGS. SHOP DRAWINGS SHOULD REFLECT APPROPRIATE FRAME SIZES INCLUDING JOINT SIZES PER MANUFACTURERS SPECIFICATIONS.
2. G.C./SUB-CONTRACTOR TO FIELD VERIFY ALL OPENINGS PRIOR TO FABRICATION OF WINDOWS.
3. SUBMIT COLOR SAMPLES FOR FRAMES AND GLAZING AS PART OF THE SHOP DRAWING PROCESS.

GLAZING:

1. ALL GLAZING TO BE LOW E-II
2. PROVIDE TEMPERED GLAZING IN ALL AREA REQUIRED BY CODE.

SILVER LINE WINDOWS:

1. 3000 SERIES DOUBLE HUNG WINDOWS.
2. 70 SERIES CASEMENT WINDOWS.
3. 2850 SERIES PICTURE WINDOW.
4. FUSION WELDED VINYL FRAME.
5. LOE² IG WITH ARGON GAS.
6. SIMULATED DIVIDED LITES WITH GRILL ATTACHED TO OUTSIDE OF GLASS.
7. INTEGRAL CASING AND "J" CHANNEL, EXCEPT PICTURE WINDOW.
8. 6 9/16" PRE-PRIMED WOOD JAMB.
9. FIBERGLASS MESH SCREEN, SCREENED FRAME TO MATCH FRAME.
10. HARDWARE FINISH: WHITE.

SILVER LINE PATIO DOOR:

1. 5700 SERIES SLIDING PATIO DOOR.
2. FUSION WELDED VINYL FRAME.
3. LOE² IG WITH ARGON GAS.
4. CONTOUR BETWEEN THE GLASS GRILLES.
5. 6 9/16" PRE-PRIMED WOOD JAMB.
6. FIBERGLASS MESH SCREEN, SCREENED FRAME TO MATCH FRAME.
7. HARDWARE FINISH: WHITE.




BUILDING TYPE TH4A3 - RIGHT ELEVATION

SCALE: 1/4"=1'-0"

Key Plan:

NOT FOR CONSTRUCTION

Architect's Stamp:

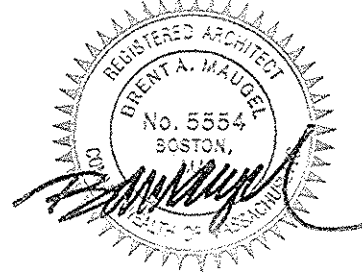

Project:

Fifteen Great Road II LLC

15 Great Road,
Littleton, MA

Client:

Omni Properties, LLC
200 Baker Ave, Suite 303
Concord, MA 01742
Tel: (978) 369-4884

Project #: 12023

Scale: As Noted

Issue:

Progress

ZBA Approval

Date:

8/28/2012

11/6/2012

Revisions:

Date:

Drawing Title:

Building Type TH4A3
Exterior Elevations

Sheet Number:

A.201

**MAUGEL
ARCHITECTS INC.**

200 Ayer Road, Harvard, MA 01451
Tel: (978) 456-2800 Fax: (978) 456-2801
www.maugel.com

THESE DOCUMENTS AND ALL LOCAL, AMENDMENTS, DESIGNS AND PLANS INDICATED THEREON OR REPRESENTED THEREON ARE OWNED BY AND REMAIN THE PROPERTY OF MAUGEL ARCHITECTS, INC. AND NO PART THEREOF SHALL BE REPRODUCED BY ANY PERSON, FIRM OR CORPORATION FOR ANY PURPOSE WITHOUT THE WRITTEN PERMISSION OF MAUGEL ARCHITECTS, INC.




BUILDING TYPE TH4A3 - FRONT ELEVATION

SCALE: 1/4"=1'-0"



BUILDING TYPE TH4A3 - LEFT ELEVATION 1
SCALE: 1/4"=1'-0"

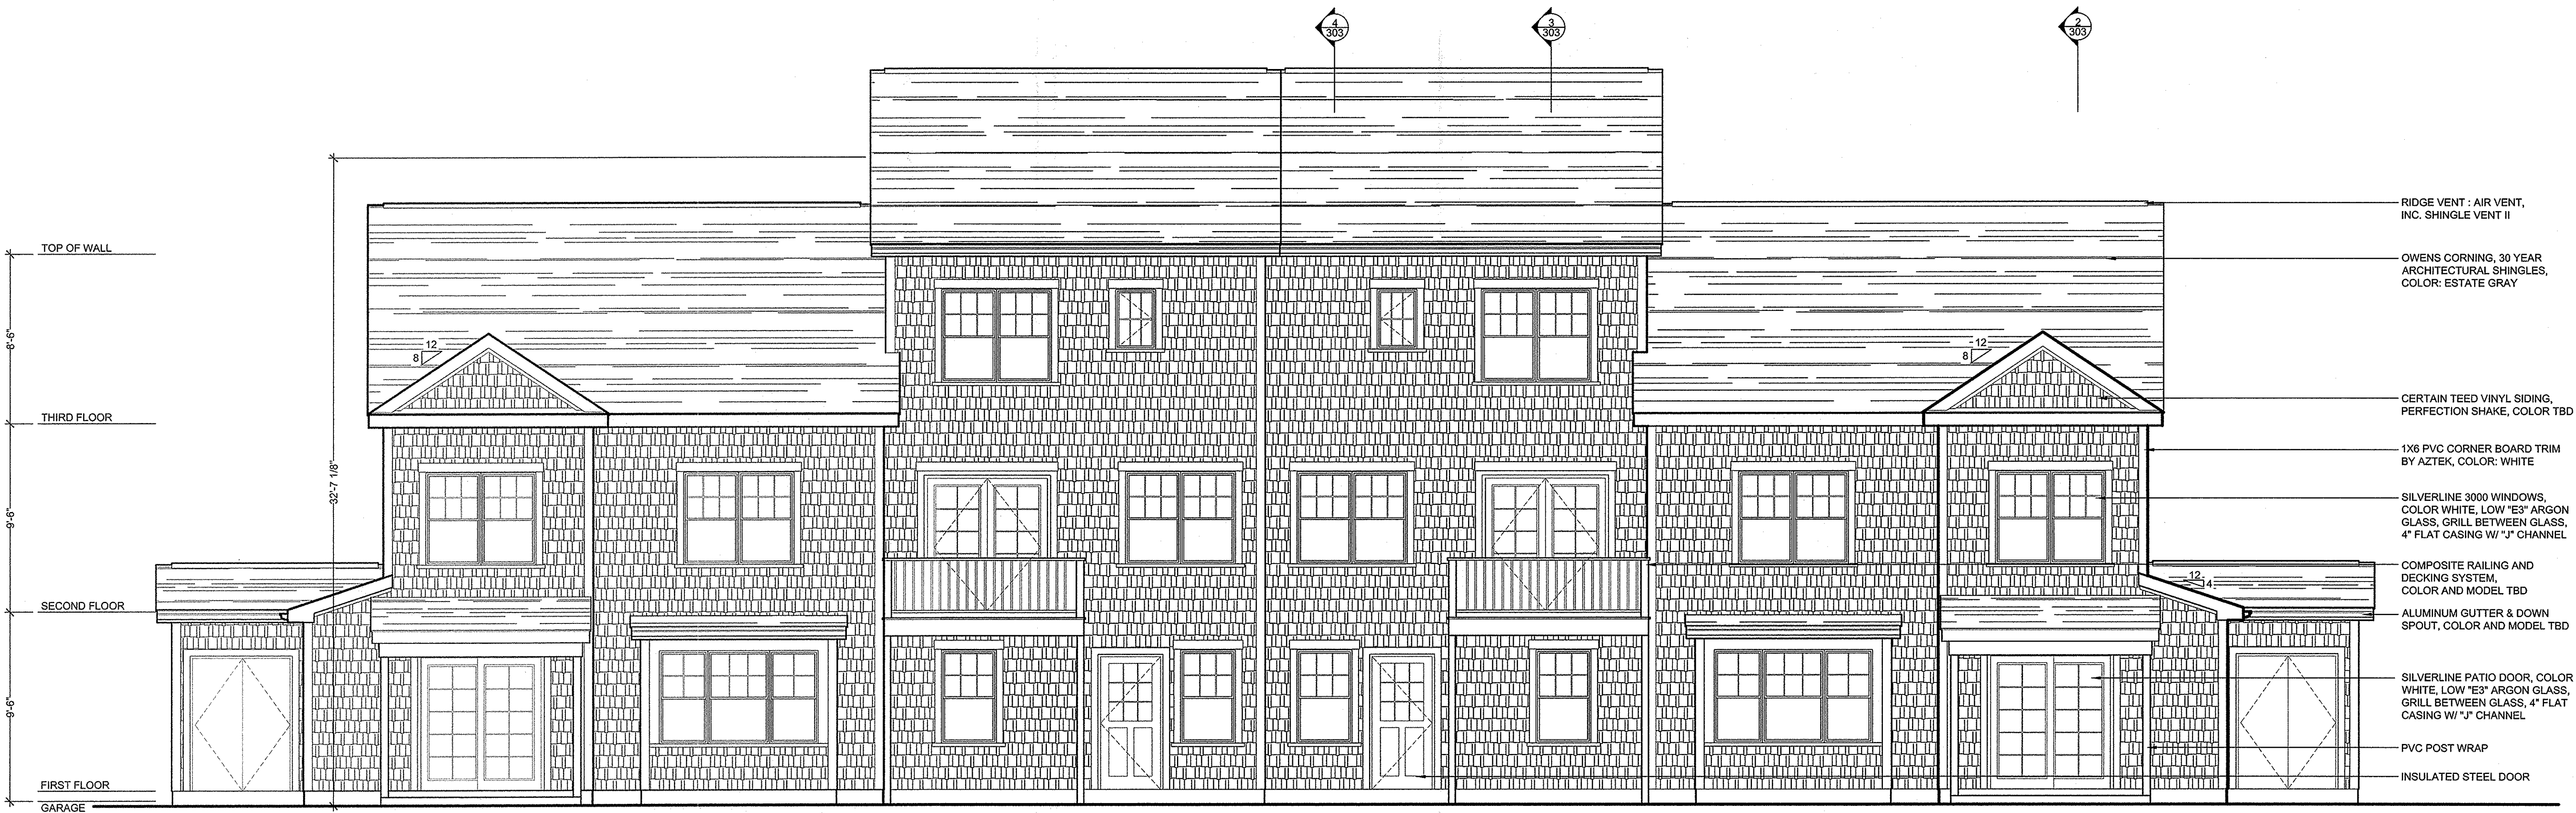

BUILDING TYPE TH4A3 - REAR ELEVATION 2
SCALE: 1/4"=1'-0"

Notes:

EXTERIOR WINDOW FRAMING & GLAZING

GENERAL WINDOW NOTES:
1. ALL DIMENSIONS SHOWN ON ARCHITECTURAL DRAWINGS ARE ROUGH OPENINGS. SHOP DRAWINGS SHOULD REFLECT APPROPRIATE FRAME SIZES INCLUDING JOINT SIZES PER MANUFACTURERS SPECIFICATIONS.
2. G.C./SUB-CONTRACTOR TO FIELD VERIFY ALL OPENINGS PRIOR TO FABRICATION OF WINDOWS.
3. SUBMIT COLOR SAMPLES FOR FRAMES AND GLAZING AS PART OF THE SHOP DRAWING PROCESS.

GLAZING:
1. ALL GLAZING TO BE LOW E-II
2. PROVIDE TEMPERED GLAZING IN ALL AREA REQUIRED BY CODE.


SILVER LINE WINDOWS:
1. 3000 SERIES DOUBLE HUNG WINDOWS.
2. 70 SERIES CASEMENT WINDOWS.
3. 2650 SERIES PICTURE WINDOW.
4. FUSION WELDED VINYL FRAME.
5. LOE[®] IG WITH ARGON GAS.
6. SIMULATED DIVIDED LITES WITH GRILL ATTACHED TO OUTSIDE OF GLASS.
7. INTEGRAL CASING AND 'J' CHANNEL, EXCEPT PICTURE WINDOW.
8. 6 9/16" PRE-PRIMED WOOD JAMB.
9. FIBERGLASS MESH SCREEN, SCREENED FRAME TO MATCH FRAME.
10. HARDWARE FINISH: WHITE.

SILVER LINE PATIO DOOR:
1. 5700 SERIES SLIDING PATIO DOOR.
2. FUSION WELDED VINYL FRAME.
3. LOE[®] IG WITH ARGON GAS.
4. CONTOUR BETWEEN THE GLASS GRILLES.
5. 6 9/16" PRE-PRIMED WOOD JAMB.
6. FIBERGLASS MESH SCREEN, SCREENED FRAME TO MATCH FRAME.
7. HARDWARE FINISH: WHITE.

Key Plan:

NOT FOR CONSTRUCTION

Architect's Stamp:

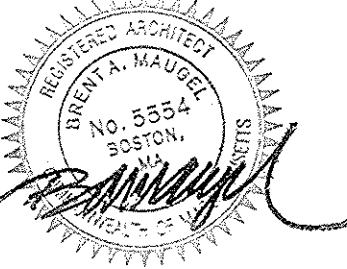

Project:

Fifteen Great Road II LLC
15 Great Road,
Littleton, MA

Client:

Omni Properties, LLC
200 Baker Ave, Suite 303
Concord, MA 01742
Tel: (978) 369-4884

Project #: 12023

Scale: As Noted

Issue:

Progress

ZBA Approval

Date:

8/28/2012

11/6/2012

Revisions:

Date:

Drawing Title:

Building Type TH4A3
Exterior Elevations


Sheet Number:

A.202

MAUGEL ARCHITECTS INC. MA


200 Ayer Road, Harvard, MA 01451
Tel: (978) 456-2800 Fax: (978) 456-2801
www.maugel.com

THESE DOCUMENTS AND ALL IDEAS, ARRANGEMENTS, DESIGNS AND PLANS INDICATED THEREON OR REPRESENTED THEREBY ARE OWNED BY AND REMAIN THE PROPERTY OF MAUGEL ARCHITECTS, INC. AND NO PART THEREOF SHALL BE UTILIZED BY ANY PERSON, FIRM OR CORPORATION FOR ANY PURPOSE WITHOUT THE WRITTEN PERMISSION OF MAUGEL ARCHITECTS, INC.

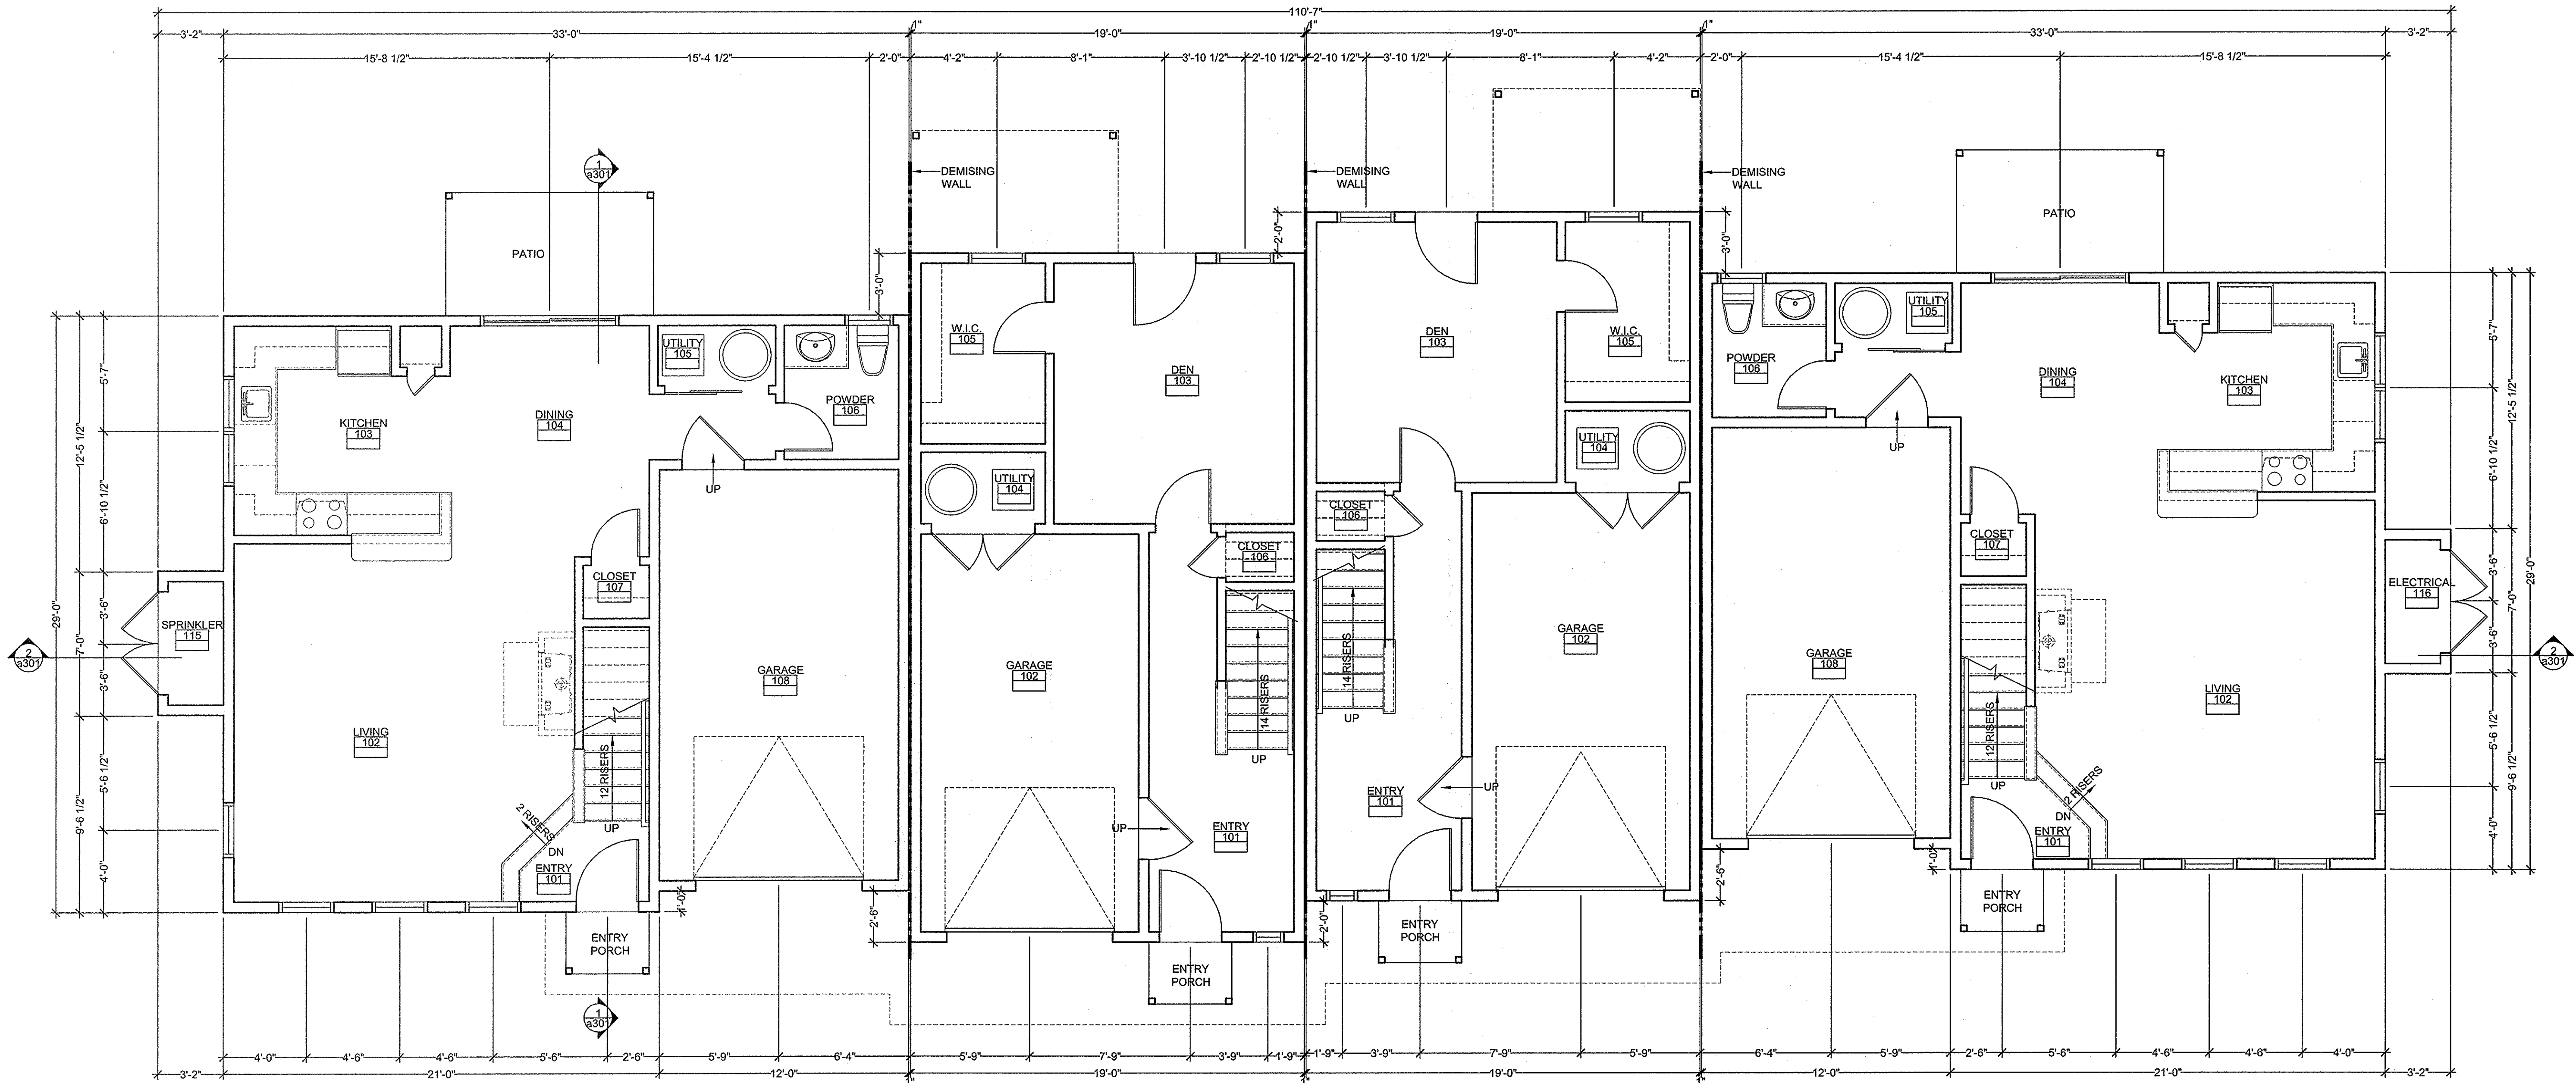

BUILDING TYPE TH4B3: FIRST FLOOR PLAN 1
SCALE: 1/4"=1'-0"

Notes:

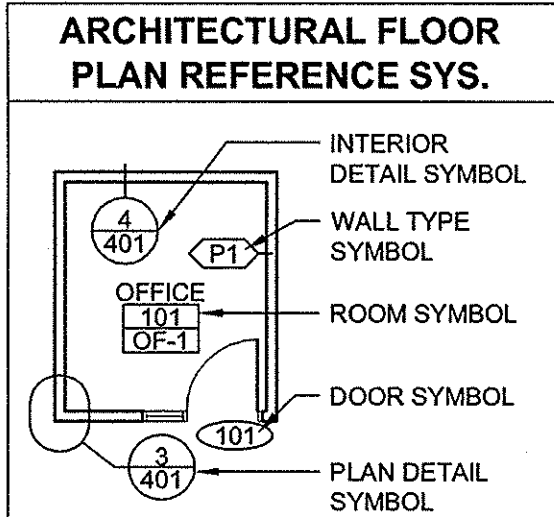

PARTITION LEGEND

---	PARTITION
-----	-----------

- PARTITION NOTES**
- ALL WALLS NOT KEYED IN BY WALL TYPE DESIGNATION TO BE PARTITION "P1", TYP

- DIMENSIONING NOTES**
- EXTERIOR MASONRY WALLS ARE DIMENSIONED TO THE FACE OF MASONRY
 - INTERIOR MASONRY WALLS ARE DIMENSIONED TO THE FACE OF MASONRY
 - WOOD FRAMED EXTERIOR WALLS ARE DIMENSIONED TO THE EXTERIOR FACE OF STUD
 - INTERIOR PARTITIONS ARE DIMENSIONED TO THE CENTERLINE, UON

Key Plan:

NOT FOR CONSTRUCTION
Architect's Stamp:

Project:
Fifteen Great Road II LLC
15 Great Road,
Littleton, MA.
Client:
Omni Properties, LLC
200 Baker Ave, Suite 303
Concord, MA 01742
Tel: (978) 369-4884
Project #: 12023
Scale: As Noted

Issue:
Progress
ZBA Approval

Date:
8/28/2012
11/6/2012

Revisions:	Date:


Drawing Title:
Building Type TH4B3
Floor Plans

Sheet Number:
A.101

MAUGEL ARCHITECTS INC.

200 Ayer Road, Harvard, MA 01451
Tel: (978) 456-2800 Fax: (978) 456-2801
www.maugel.com

THESE DOCUMENTS AND ALL IDEAS, ARRANGEMENTS, DESIGN AND PLANS INDICATED THEREON OR REPRESENTED THEREBY ARE OWNED BY AND REMAIN THE PROPERTY OF MAUGEL ARCHITECTS, INC. AND NO PART THEREOF SHALL BE REPRODUCED OR TRANSMITTED IN ANY FORM OR BY ANY MEANS, ELECTRONIC OR MECHANICAL, INCLUDING PHOTOCOPYING, RECORDING, OR BY ANY INFORMATION STORAGE AND RETRIEVAL SYSTEM, WITHOUT THE WRITTEN PERMISSION OF MAUGEL ARCHITECTS, INC.

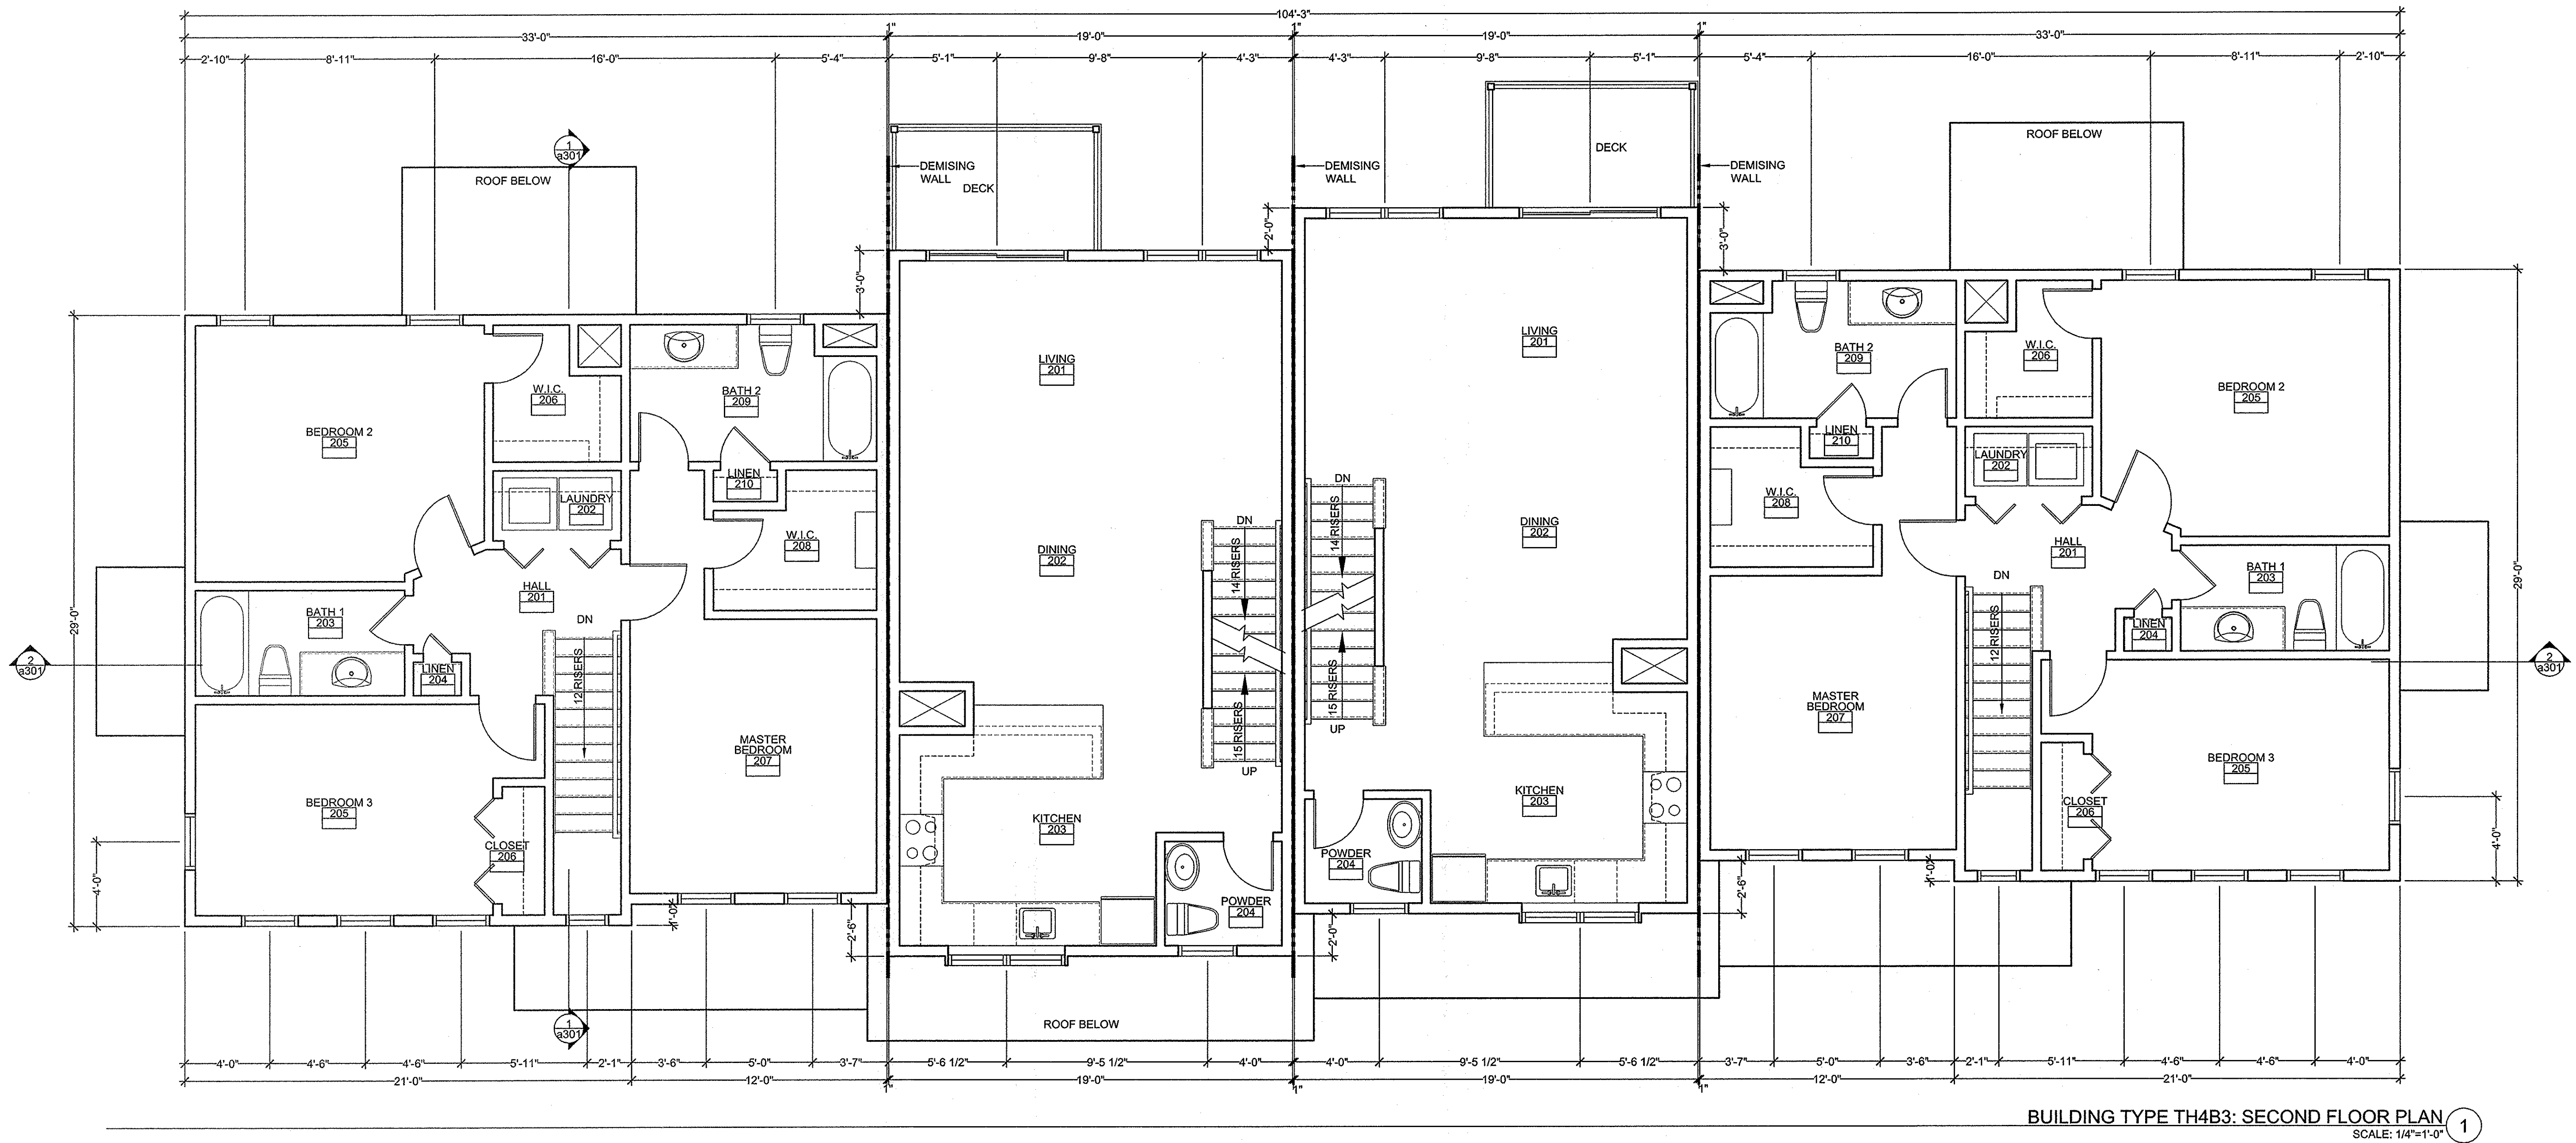

BUILDING TYPE TH4B3: SECOND FLOOR PLAN 1
SCALE: 1/4"=1'-0"

Notes:

ARCHITECTURAL FLOOR PLAN REFERENCE SYS.

INTERIOR DETAIL SYMBOL
WALL TYPE SYMBOL
ROOM SYMBOL
DOOR SYMBOL
PLAN DETAIL SYMBOL

PARTITION LEGEND

PARTITION

PARTITION NOTES

1. ALL WALLS NOT KEYED IN BY WALL TYPE DESIGNATION TO BE PARTITION "P1", TYP

DIMENSIONING NOTES

1. EXTERIOR MASONRY WALLS ARE DIMENSIONED TO THE FACE OF MASONRY
2. INTERIOR MASONRY WALLS ARE DIMENSIONED TO THE FACE OF MASONRY
3. WOOD FRAMED EXTERIOR WALLS ARE DIMENSIONED TO THE EXTERIOR FACE OF STUD
4. INTERIOR PARTITIONS ARE DIMENSIONED TO THE CENTERLINE, UON

Key Plan:

NOT FOR CONSTRUCTION

Architect's Stamp:



Project:
Fifteen Great Road II LLC
15 Great Road,
Littleton, MA.

Client:
Omni Properties, LLC
200 Baker Ave, Suite 303
Concord, MA 01742
Tel: (978) 369-4884

Project #: 12023

Scale: As Noted

Issue: 8/28/2012
Progress: 11/6/2012
ZBA Approval:

Revisions:	Date:


Drawing Title:
Building Type TH4B3
Second Floor Plan

Sheet Number:
A.102

MAUGEL ARCHITECTS INC


200 Ayer Road, Harvard, MA 01451
Tel: (978) 456-2800 Fax: (978) 456-2801
www.maugel.com

THESE DOCUMENTS AND ALL IDEAS, ARRANGEMENTS, DESIGNS AND PLANS INDICATED THEREON OR REPRESENTED THEREIN ARE OWNED BY AND REMAIN THE PROPERTY OF MAUGEL ARCHITECTS, INC. AND NO PART THEREOF SHALL BE REPRODUCED BY ANY PERSON, FIRM OR CORPORATION FOR ANY PURPOSE WITHOUT THE WRITTEN CONSENT OF MAUGEL ARCHITECTS, INC.

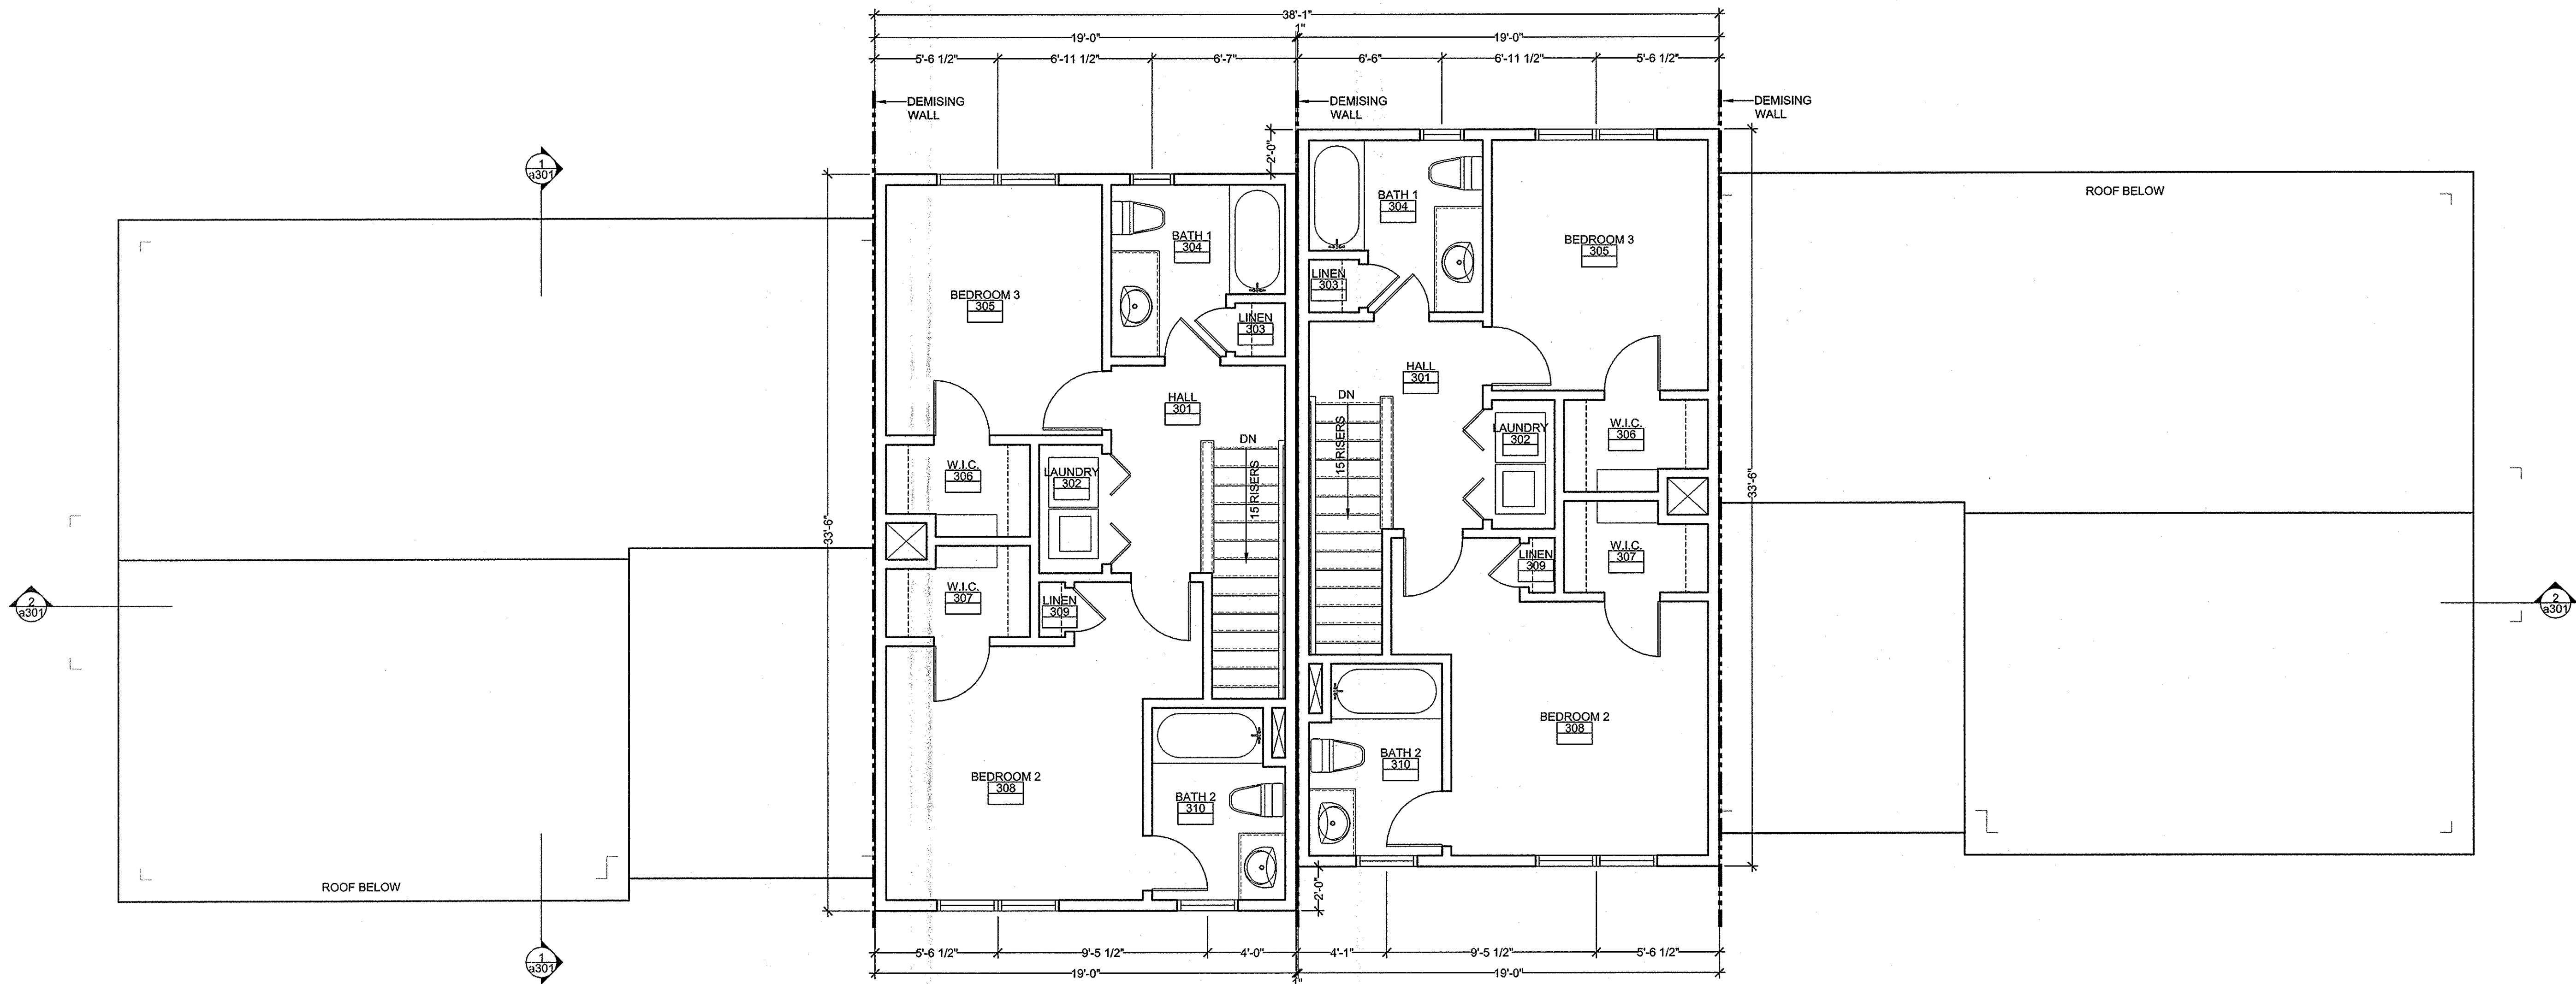

BUILDING TYPE TH4B3: THIRD FLOOR PLAN
SCALE: 1/4"=1'-0" 1

Notes:

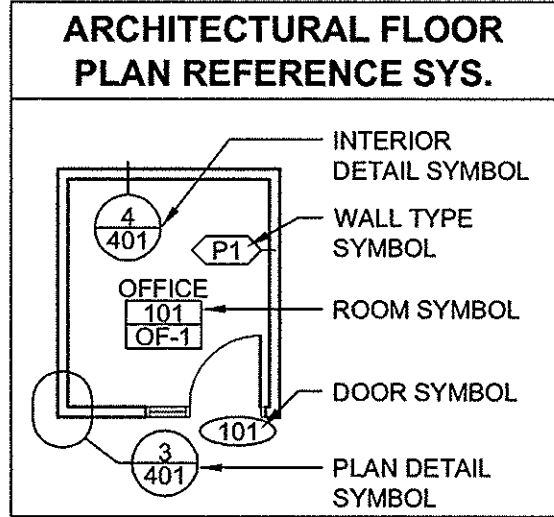

PARTITION LEGEND

	PARTITION
--	-----------

PARTITION NOTES

1. ALL WALLS NOT KEYED IN BY WALL TYPE DESIGNATION TO BE PARTITION "P1", TYP

DIMENSIONING NOTES

1. EXTERIOR MASONRY WALLS ARE DIMENSIONED TO THE FACE OF MASONRY
2. INTERIOR MASONRY WALLS ARE DIMENSIONED TO THE FACE OF MASONRY
3. WOOD FRAMED EXTERIOR WALLS ARE DIMENSIONED TO THE EXTERIOR FACE OF STUD
4. INTERIOR PARTITIONS ARE DIMENSIONED TO THE CENTERLINE, UON

Key Plan:

NOT FOR CONSTRUCTION
Architect's Stamp:



Project:
Fifteen Great Road II LLC
15 Great Road,
Littleton, MA.
Client:
Omni Properties, LLC
200 Baker Ave, Suite 303
Concord, MA 01742
Tel: (978) 369-4884
Project #: 12023
Scale: As Noted

Issue:	Date:
Progress	8/28/2012
ZBA Approval	11/6/2012

Revisions:	Date:

Drawing Title:
Building Type TH4B3
Third Floor Plan
Sheet Number:

A.103

MAUGEL ARCHITECTS INC.

200 Ayer Road, Harvard, MA 01451
Tel: (978) 456-2800 Fax: (978) 456-2801
www.maugel.com

THESE DOCUMENTS AND ALL OTHER ARRANGEMENTS, DESIGN AND PLANS, INCLUDING THEREON OR REPRESENTED THEREBY ARE OWNED BY AND REMAIN THE PROPERTY OF MAUGEL ARCHITECTS, INC. AND NO PARTY THEREON SHALL BE LITIGATED BY ANY PERSON, FIRM OR CORPORATION FOR ANY PURPOSE, WITHOUT WRITTEN CONSENT OF MAUGEL ARCHITECTS, INC. © 2012 MAUGEL ARCHITECTS, INC.

Notes:

EXTERIOR WINDOW FRAMING & GLAZING

GENERAL WINDOW NOTES:

1. ALL DIMENSIONS SHOWN ON ARCHITECTURAL DRAWINGS ARE ROUGH OPENINGS. SHOP DRAWINGS SHOULD REFLECT APPROPRIATE FRAME SIZES INCLUDING JOINT SIZES PER MANUFACTURERS SPECIFICATIONS.
2. G.C./SUB-CONTRACTOR TO FIELD VERIFY ALL OPENINGS PRIOR TO FABRICATION OF WINDOWS.
3. SUBMIT COLOR SAMPLES FOR FRAMES AND GLAZING AS PART OF THE SHOP DRAWING PROCESS.

GLAZING:

1. ALL GLAZING TO BE LOW E-II
2. PROVIDE TEMPERED GLAZING IN ALL AREA REQUIRED BY CODE.

SILVER LINE WINDOWS:

1. 3000 SERIES DOUBLE HUNG WINDOWS.
2. 70 SERIES CASEMENT WINDOWS.
3. 2650 SERIES PICTURE WINDOW.
4. FUSION WELDED VINYL FRAME.
5. LOE² IG WITH ARGON GAS.
6. SIMULATED DIVIDED LITES WITH GRILL ATTACHED TO OUTSIDE OF GLASS.
7. INTEGRAL CASING AND "J" CHANNEL, EXCEPT PICTURE WINDOW.
8. 6 9/16" PRE-PRIMED WOOD JAMB.
9. FIBERGLASS MESH SCREEN, SCREENED FRAME TO MATCH FRAME.
10. HARDWARE FINISH: WHITE.

SILVER LINE PATIO DOOR:

1. 5700 SERIES SLIDING PATIO DOOR.
2. FUSION WELDED VINYL FRAME.
3. LOE² IG WITH ARGON GAS.
4. CONTOUR BETWEEN THE GLASS GRILLES.
5. 6 9/16" PRE-PRIMED WOOD JAMB.
6. FIBERGLASS MESH SCREEN, SCREENED FRAME TO MATCH FRAME.
7. HARDWARE FINISH: WHITE.




BUILDING TYPE TH4B3 - RIGHT ELEVATION ①

SCALE: 1/4"=1'-0"

Key Plan:

NOT FOR CONSTRUCTION

Architect's Stamp:

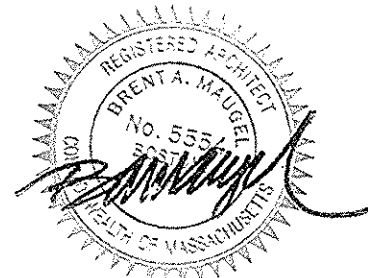

Project:

Fifteen Great Road II LLC

15 Great Road,
Littleton, MA.

Client:

Omni Properties, LLC
200 Baker Ave., Suite 303
Concord, MA 01742
Tel: (978) 369-4884

Project #: 12023

Scale: As Noted

Issue:

Progress

ZBA Approval

Date:

8/28/2012

11/6/2012

Revisions:

Date:

Drawing Title:

Building Type TH4B3

Exterior Elevations

Sheet Number:

A.201

MAUGEL
ARCHITECTS, INC.

200 Ayer Road, Harvard, MA 01451
Tel: (978) 456-2800 Fax: (978) 456-2801
www.maugel.com

THESE DOCUMENTS AND ALL IDEAS, ARRANGEMENTS, DESIGNS AND PLANS INDICATED THEREON OR REPRESENTED THEREBY ARE OWNED BY AND REMAIN THE PROPERTY OF MAUGEL ARCHITECTS, INC. AND NO PART THEREOF SHALL BE REPRODUCED OR TRANSMITTED IN ANY FORM OR BY ANY MEANS, ELECTRONIC OR MECHANICAL, INCLUDING PHOTOCOPYING, RECORDING, OR BY ANY INFORMATION STORAGE AND RETRIEVAL SYSTEM, WITHOUT THE WRITTEN PERMISSION OF MAUGEL ARCHITECTS, INC.

BUILDING TYPE TH4B3 - FRONT ELEVATION ②

SCALE: 1/4"=1'-0"

Notes:

EXTERIOR WINDOW FRAMING & GLAZING

GENERAL WINDOW NOTES:
1. ALL DIMENSIONS SHOWN ON ARCHITECTURAL DRAWINGS ARE ROUGH OPENINGS. SHOP DRAWINGS SHOULD REFLECT APPROPRIATE FRAME SIZES INCLUDING JOINT SIZES PER MANUFACTURERS SPECIFICATIONS.
2. G.C./SUB-CONTRACTOR TO FIELD VERIFY ALL OPENINGS PRIOR TO FABRICATION OF WINDOWS.
3. SUBMIT COLOR SAMPLES FOR FRAMES AND GLAZING AS PART OF THE SHOP DRAWING PROCESS.

GLAZING:

1. ALL GLAZING TO BE LOW E-II
2. PROVIDE TEMPERED GLAZING IN ALL AREA REQUIRED BY CODE.

SILVER LINE WINDOWS:

1. 3000 SERIES DOUBLE HUNG WINDOWS.
2. 70 SERIES CASEMENT WINDOWS.
3. 2650 SERIES PICTURE WINDOW.
4. FUSION WELDED VINYL FRAME.
5. LOE IG WITH ARGON GAS.
6. SIMULATED DIVIDED LITES WITH GRILL ATTACHED TO OUTSIDE OF GLASS.
7. INTEGRAL CASING AND "J" CHANNEL, EXCEPT PICTURE WINDOW.
8. 6 9/16" PRE-PRIMED WOOD JAMB.
9. FIBERGLASS MESH SCREEN, SCREENED FRAME TO MATCH FRAME.
10. HARDWARE FINISH: WHITE.

SILVER LINE PATIO DOOR:

1. 5700 SERIES SLIDING PATIO DOOR.
2. FUSION WELDED VINYL FRAME.
3. LOE IG WITH ARGON GAS.
4. CONTOUR BETWEEN THE GLASS GRILLES.
5. 6 9/16" PRE-PRIMED WOOD JAMB.
6. FIBERGLASS MESH SCREEN, SCREENED FRAME TO MATCH FRAME.
7. HARDWARE FINISH: WHITE.

Key Plan:

NOT FOR CONSTRUCTION

Architect's Stamp:



Project:
Fifteen Great Road II LLC
15 Great Road,
Littleton, MA.

Client:
Omni Properties, LLC
200 Baker Ave, Suite 303
Concord, MA 01742
Tel: (978) 369-4884

Project #: 12023

Scale: As Noted

Issue:

Progress

ZBA Approval

Date:

8/28/2012

11/6/2012

Revisions:

Date:

Drawing Title:

Building Type TH4B3
Exterior Elevations


Sheet Number:

A.202



200 Ayer Road, Harvard, MA 01451
Tel: (978) 456-2800 Fax: (978) 456-2801
www.maugel.com


THESE DOCUMENTS AND ALL IDEAS, ARRANGEMENTS, DECISIONS AND PLANS INDICATED THEREON OR REPRESENTED THEREON ARE OWNED BY AND REMAIN THE PROPERTY OF MAUGEL ARCHITECTS, INC. AND NO PART THEREOF SHALL BE REPRODUCED OR TRANSMITTED IN ANY FORM OR BY ANY MEANS, ELECTRONIC OR MECHANICAL, INCLUDING PHOTOCOPYING, RECORDING, OR BY ANY INFORMATION STORAGE AND RETRIEVAL SYSTEM, WITHOUT THE WRITTEN PERMISSION OF MAUGEL ARCHITECTS, INC.

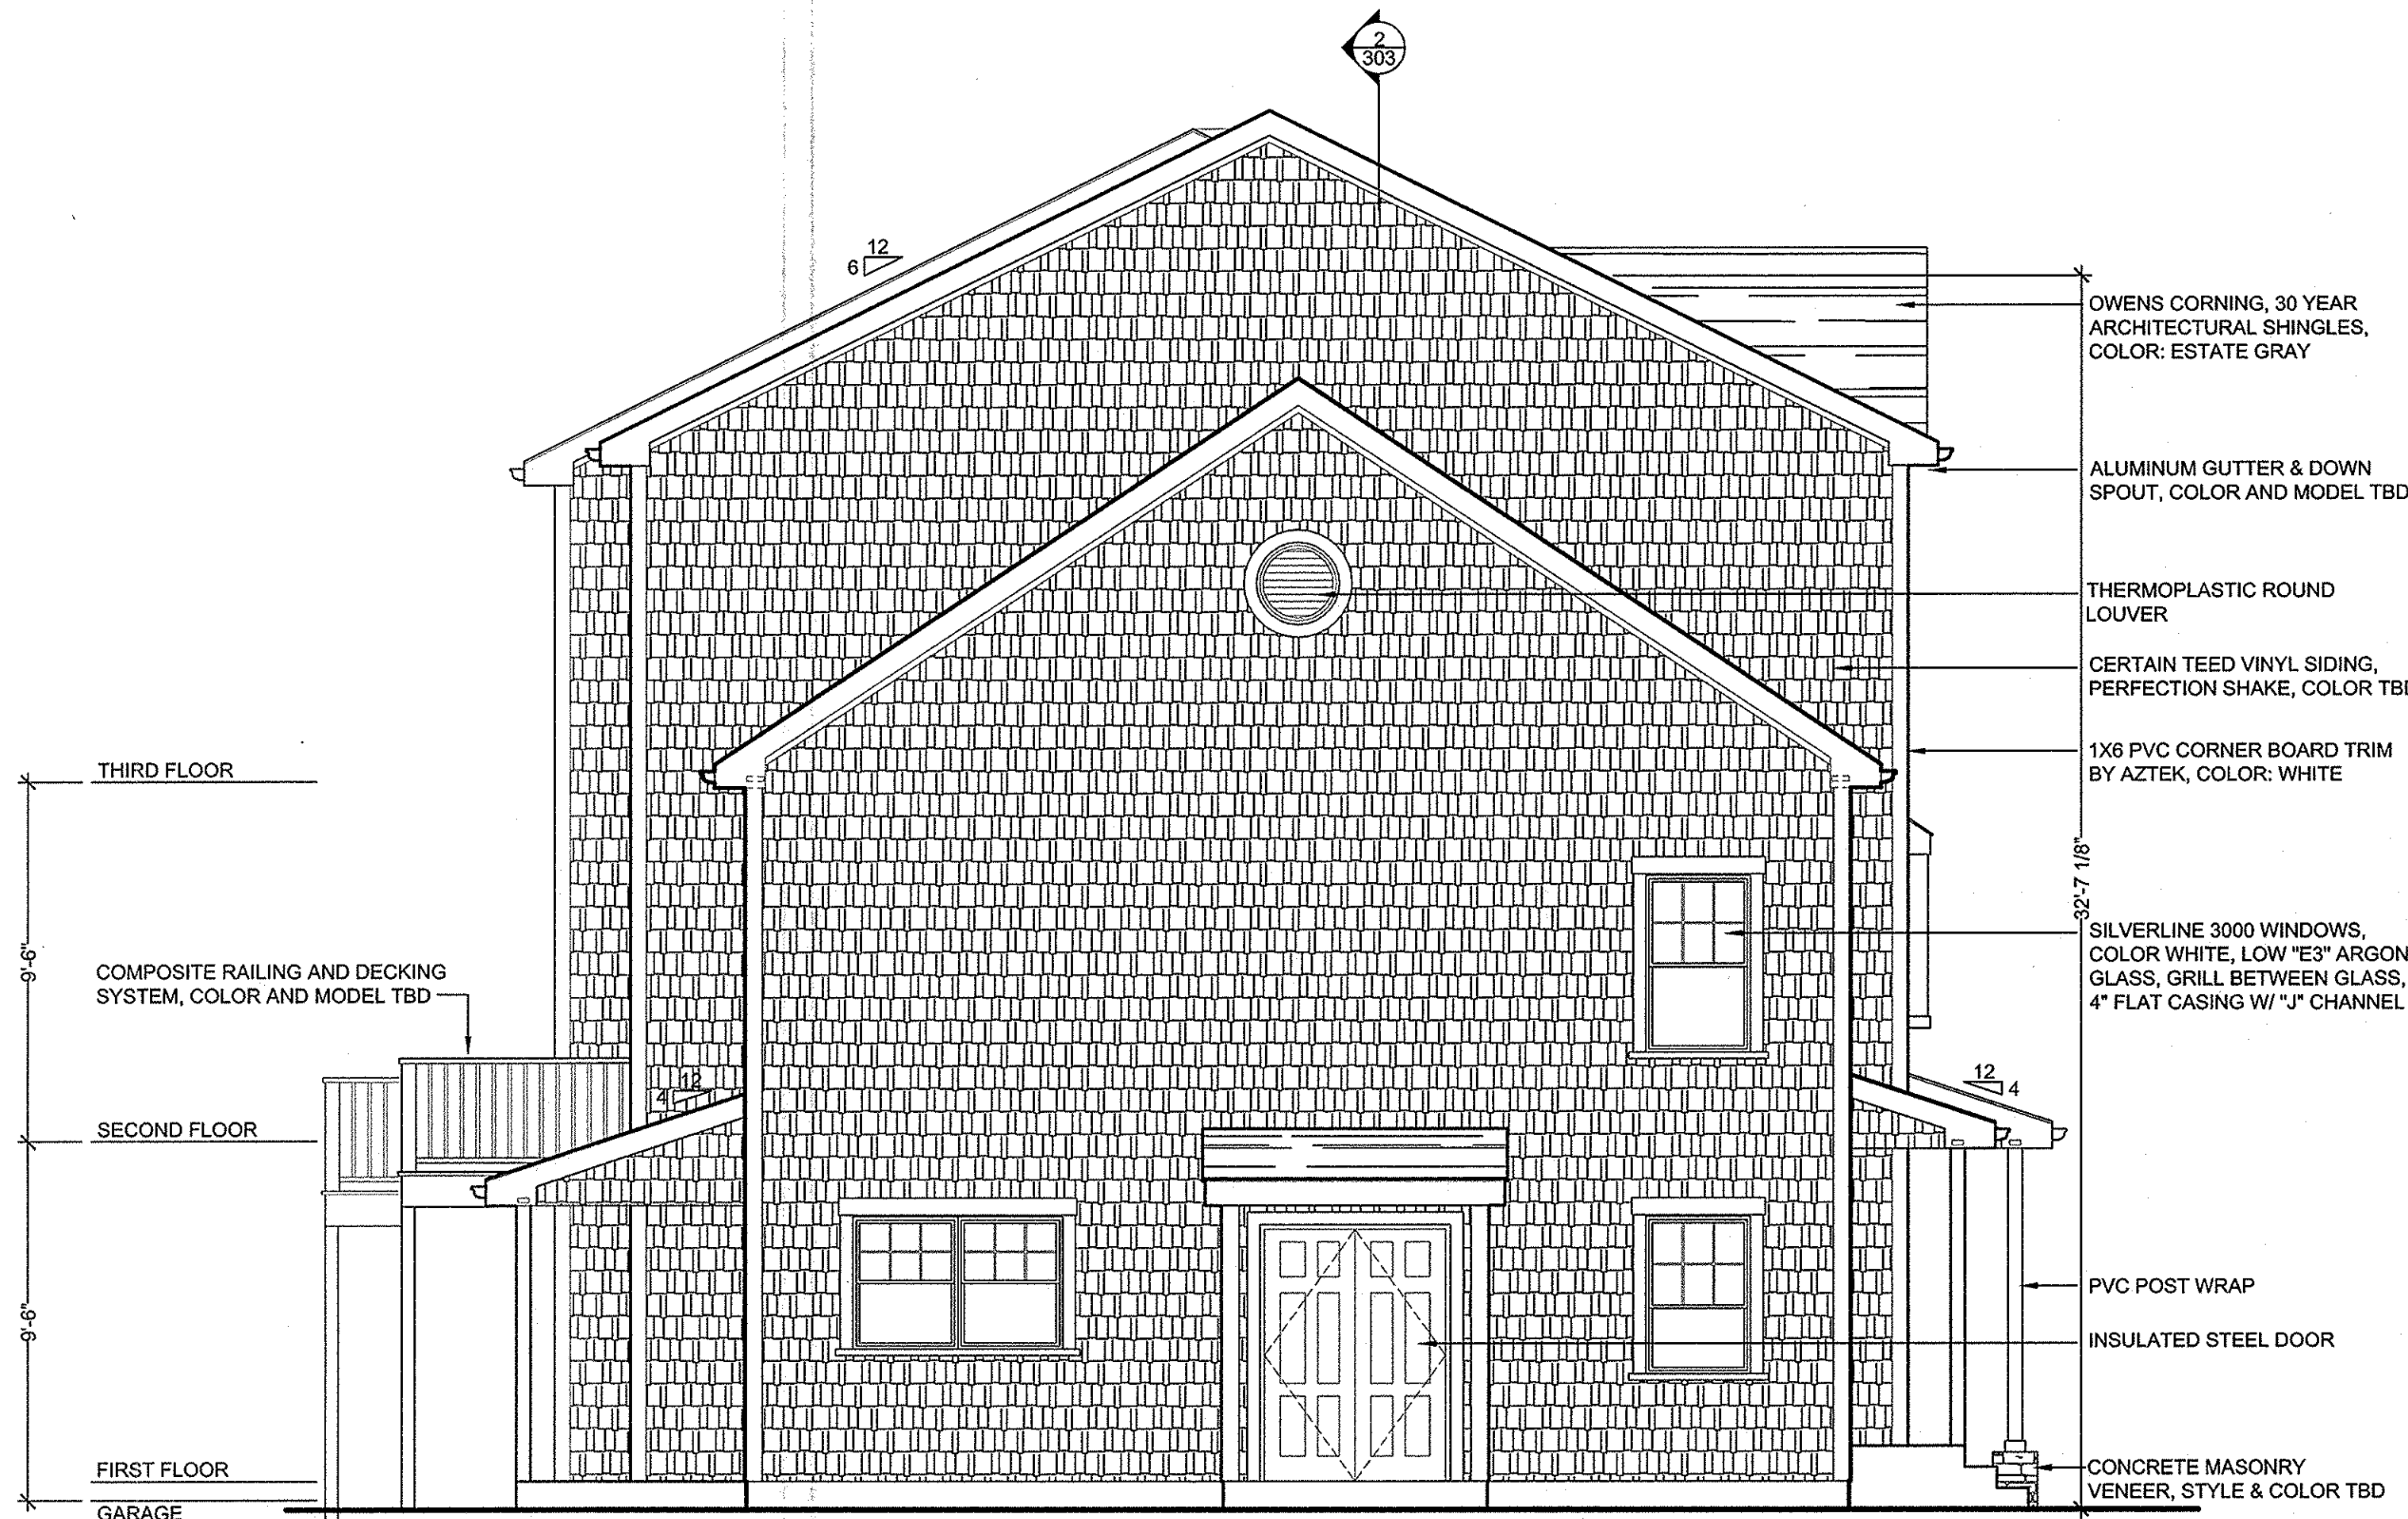

BUILDING TYPE TH4B3 - LEFT ELEVATION

SCALE: 1/4"=1'-0"


1

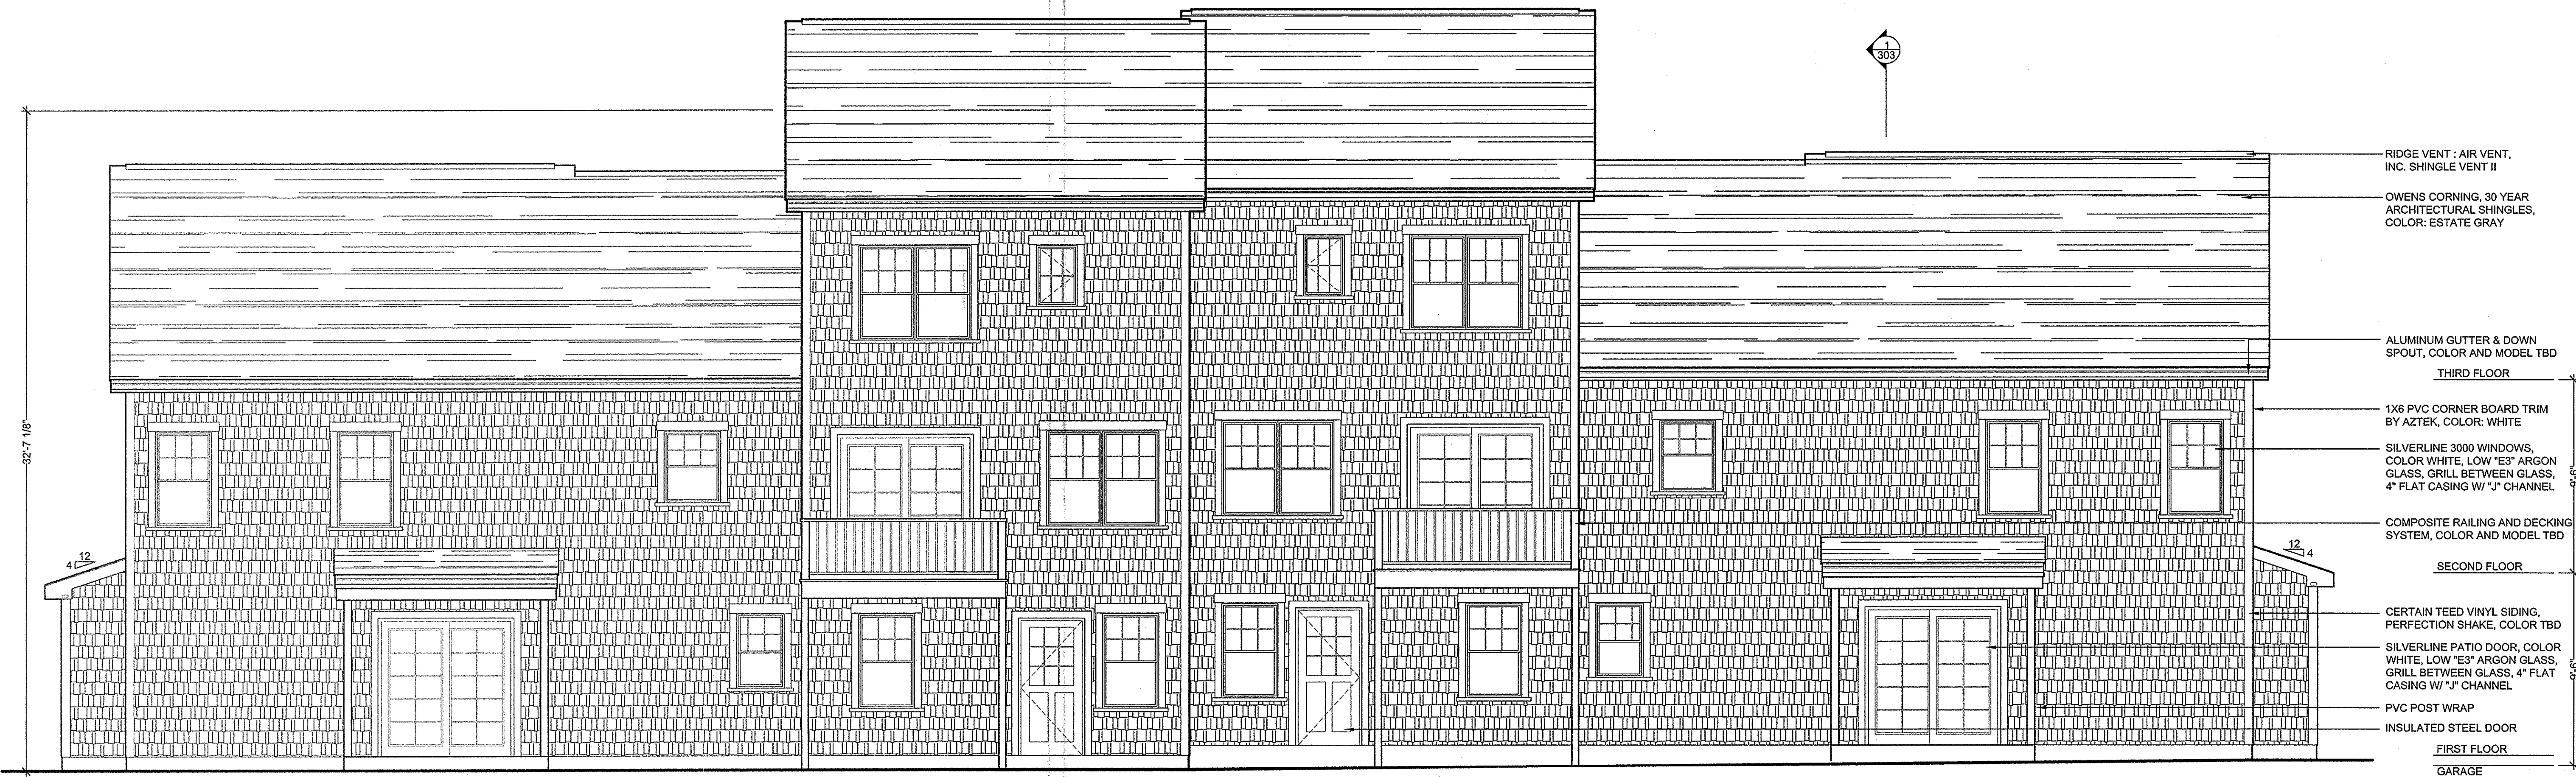

BUILDING TYPE TH4B3 - REAR ELEVATION


SCALE: 1/4"=1'-0"

2

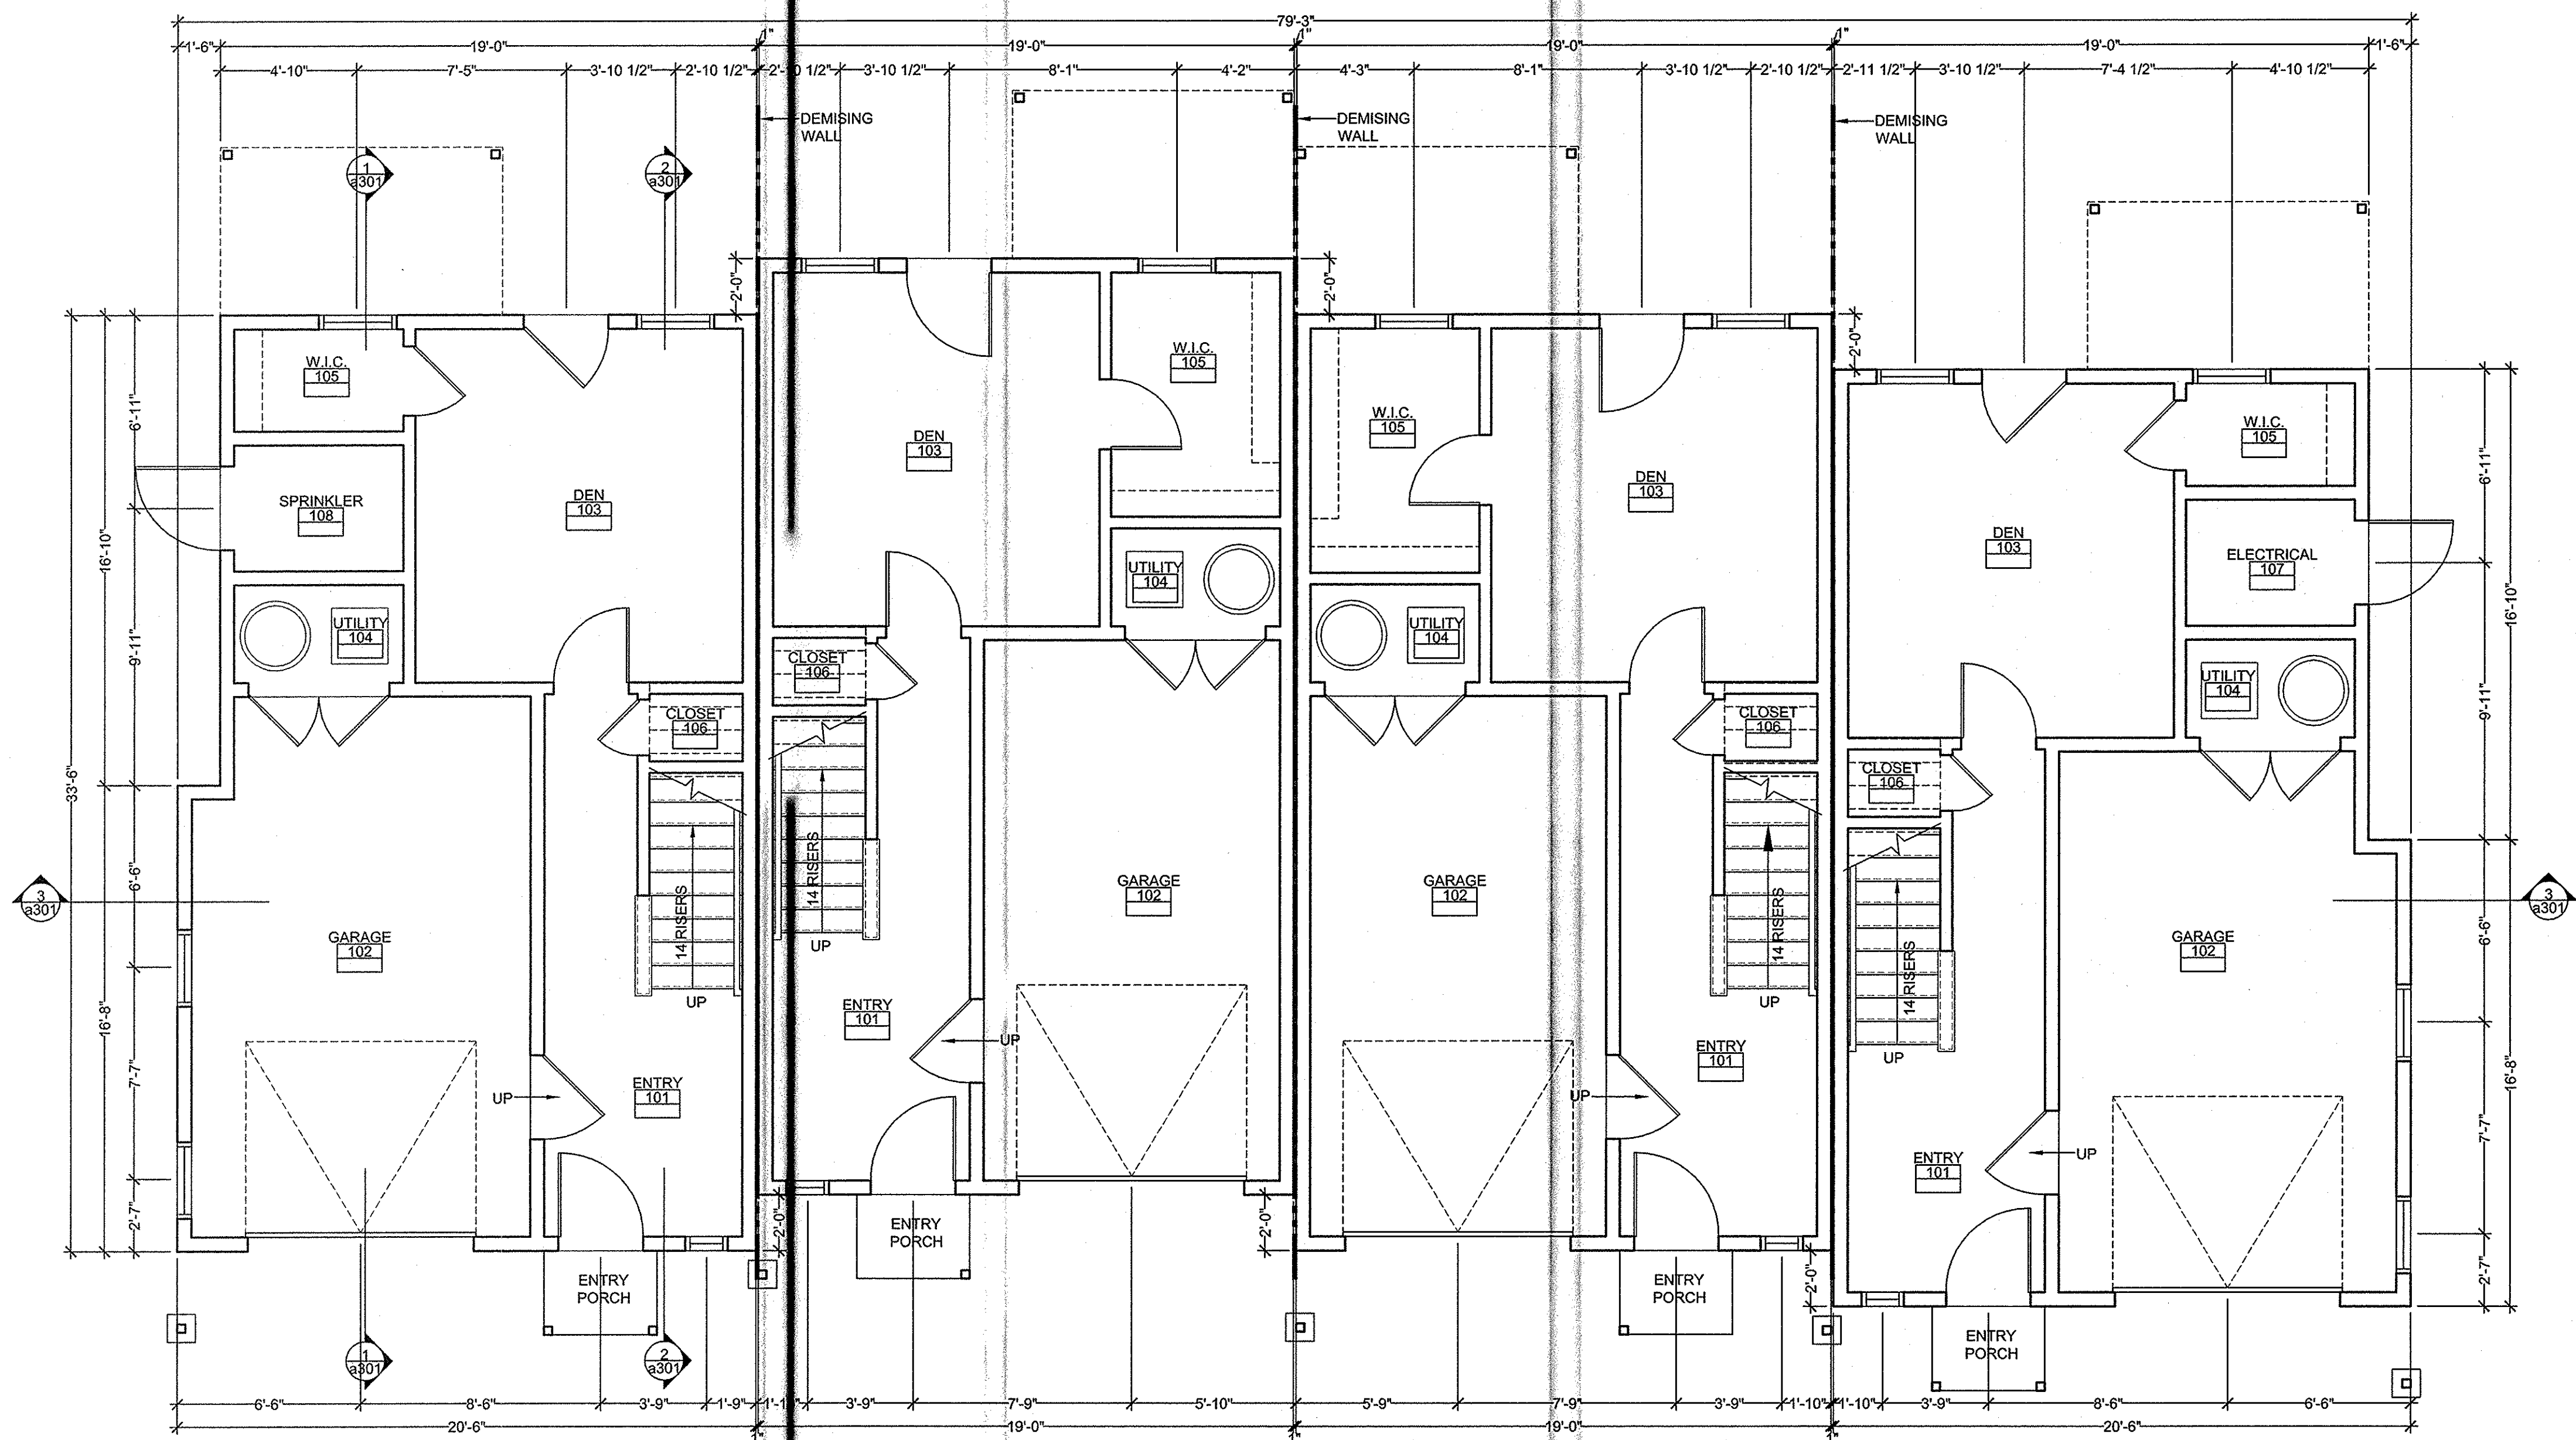

BUILDING TYPE TH4C: FIRST FLOOR PLAN 1
SCALE: 1/4"=1'-0"

Notes:

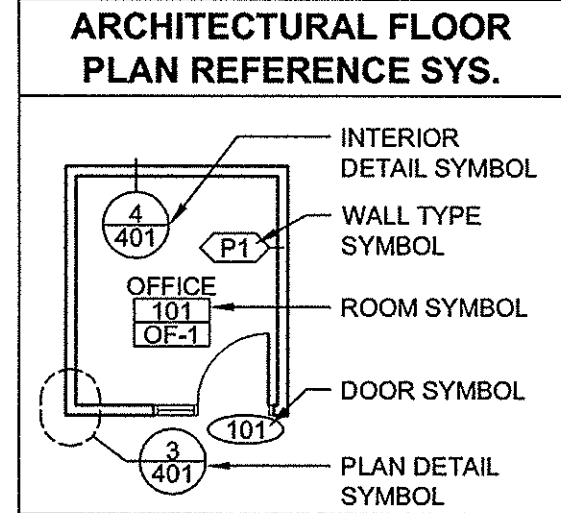

PARTITION LEGEND

---	PARTITION
-----	-----------

- PARTITION NOTES**
- ALL WALLS NOT KEYED IN BY WALL TYPE DESIGNATION TO BE PARTITION "P1", TYP

- DIMENSIONING NOTES**
- EXTERIOR MASONRY WALLS ARE DIMENSIONED TO THE FACE OF MASONRY
 - INTERIOR MASONRY WALLS ARE DIMENSIONED TO THE FACE OF MASONRY
 - WOOD FRAMED EXTERIOR WALLS ARE DIMENSIONED TO THE EXTERIOR FACE OF STUD
 - INTERIOR PARTITIONS ARE DIMENSIONED TO THE CENTERLINE, UON

Key Plan:

NOT FOR CONSTRUCTION
Architect's Stamp:



Project:
Fifteen Great Road II LLC
15 Great Road,
Littleton, MA.
Client:
Omni Properties, LLC
200 Baker Ave, Suite 303
Concord, MA 01742
Tel: (978) 369-4884
Project #: 12023
Scale: As Noted

Issue: Progress
Date: 8/28/2012
ZBA Approval: 11/6/2012


Revisions:	Date:

Drawing Title:
Building Type TH4C
First Floor Plan
Sheet Number:

A.101
MAUGEL ARCHITECTS INC.

200 Ayer Road, Harvard, MA 01451
Tel: (978) 456-2800 Fax: (978) 456-2801
www.maugel.com

THESE DOCUMENTS AND ALL IDEAS, ARRANGEMENTS, DESIGN AND PLANS INDICATED THEREON OR REPRESENTED THEREBY ARE OWNED BY AND REMAIN THE PROPERTY OF MAUGEL ARCHITECTS, INC. AND NO PART THEREOF SHALL BE REPRODUCED OR USED IN ANY MANNER WITHOUT THE WRITTEN PERMISSION OF MAUGEL ARCHITECTS, INC.

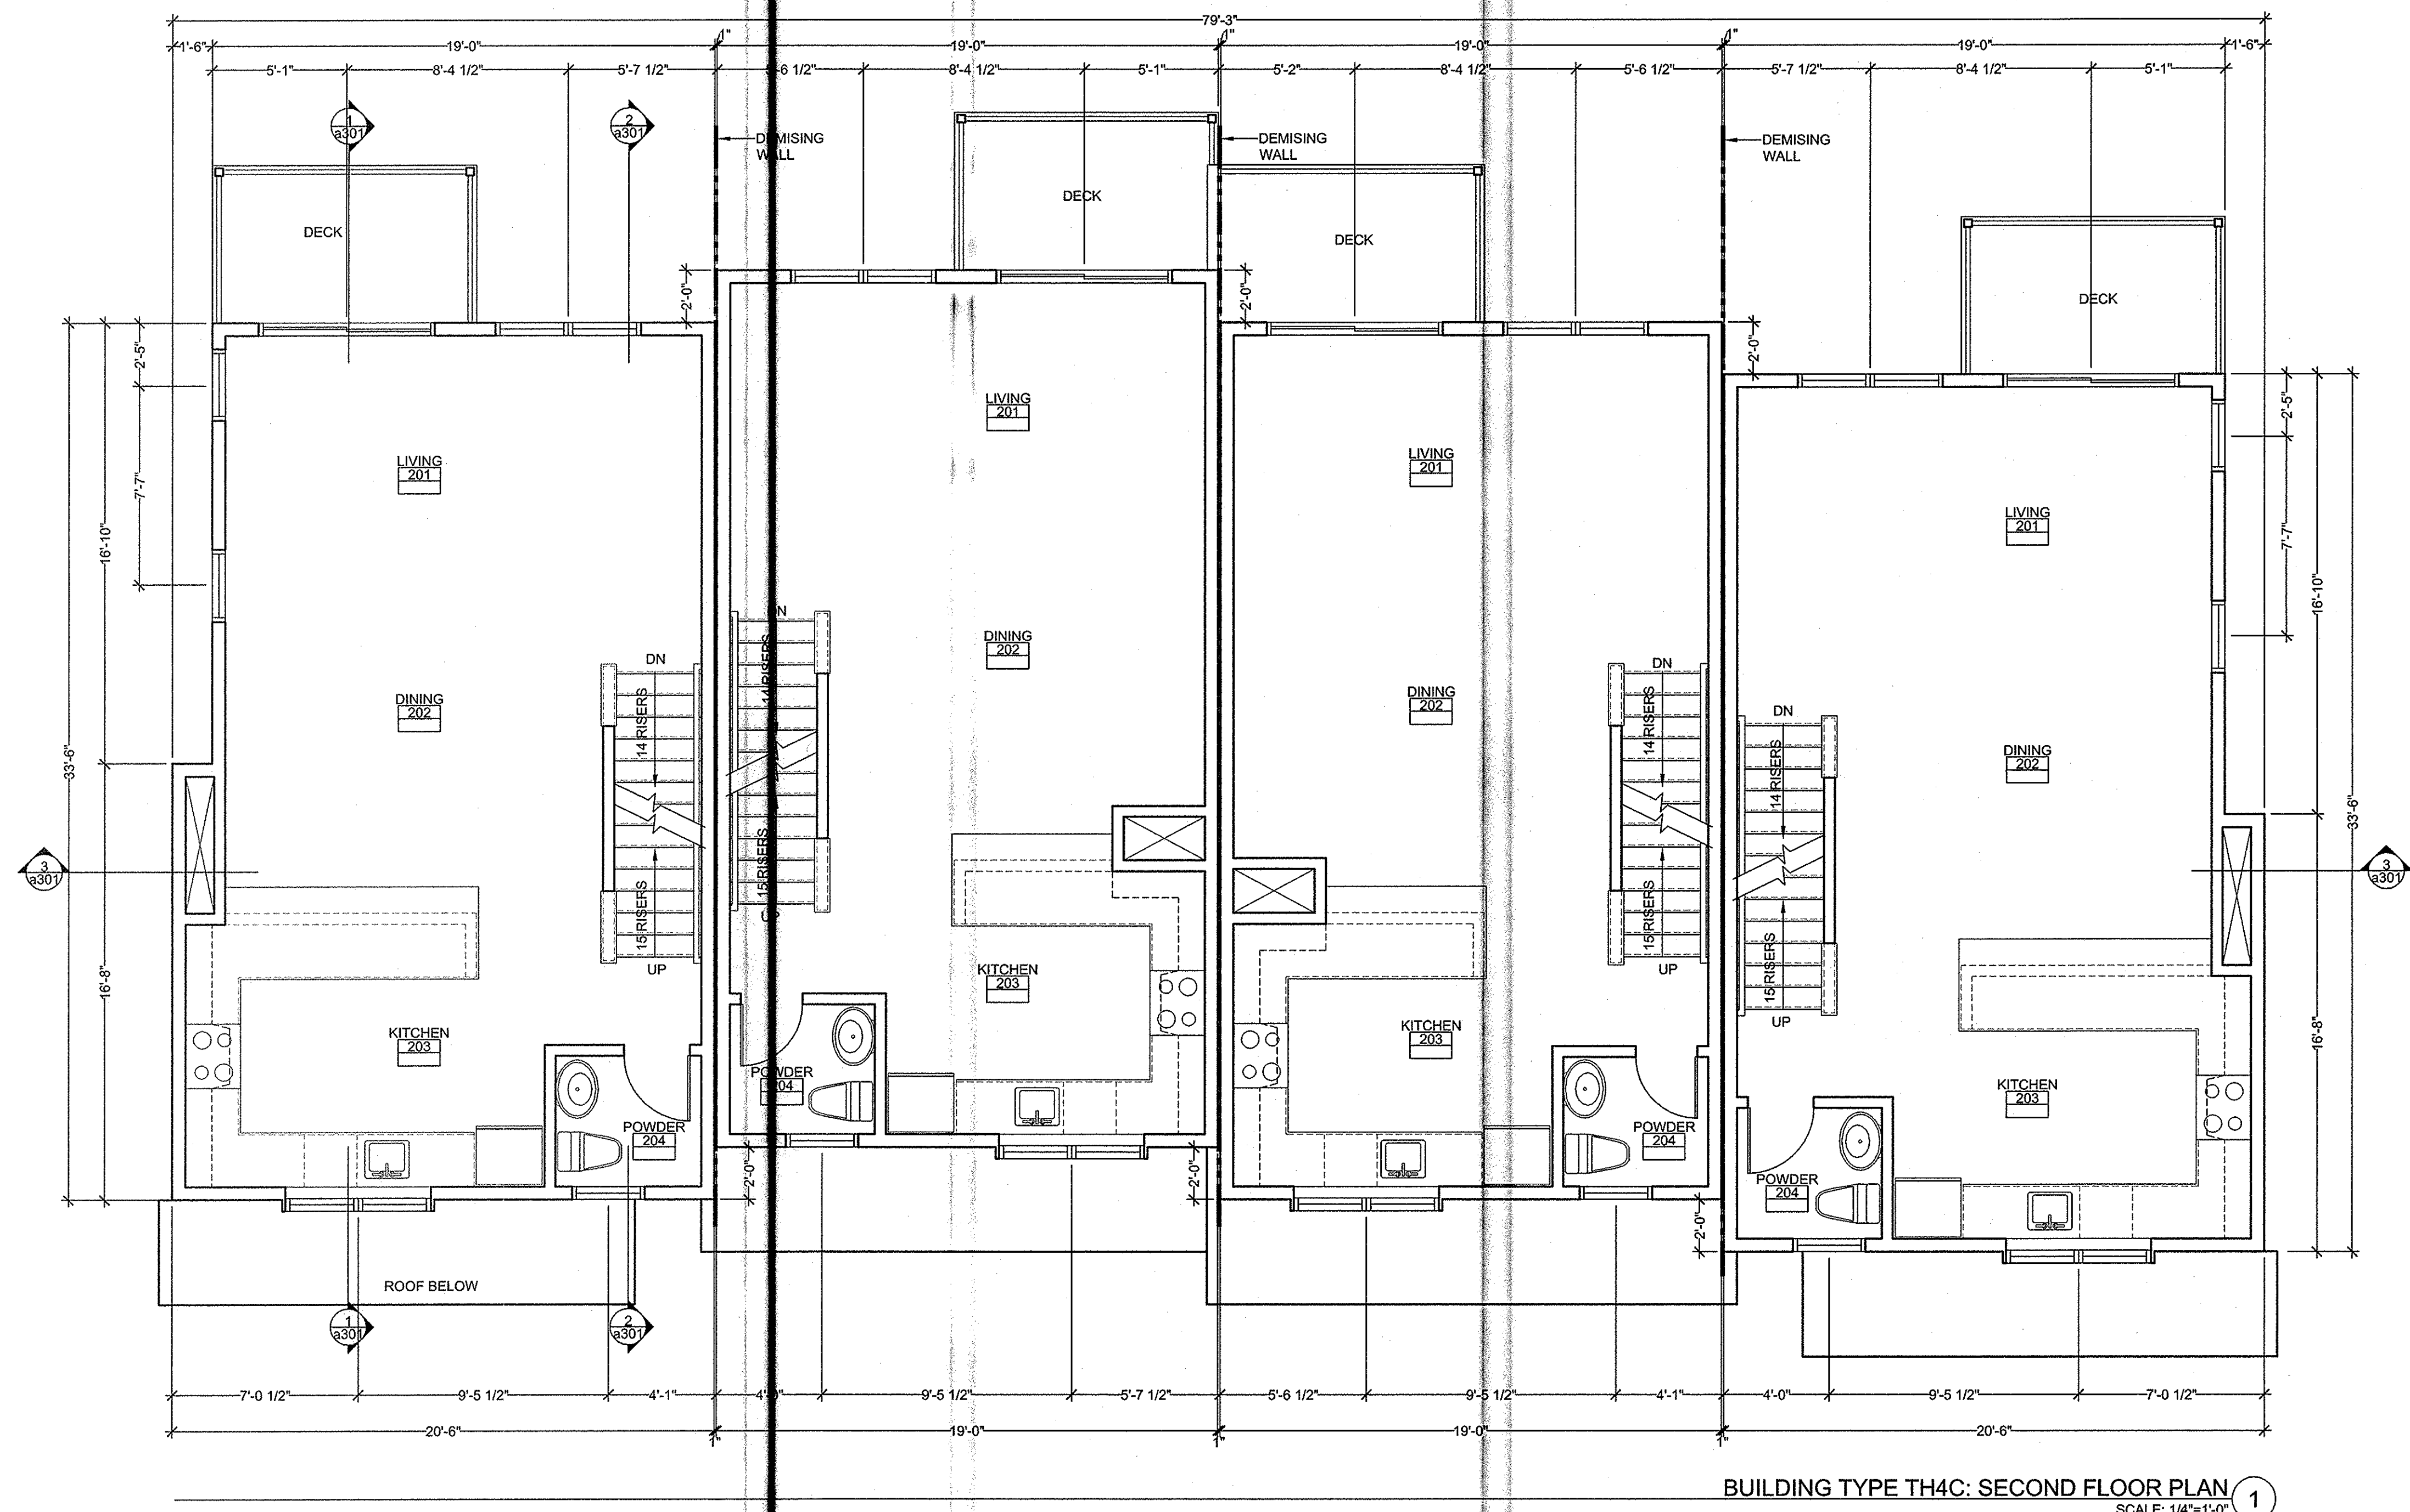

Notes:

ARCHITECTURAL FLOOR PLAN REFERENCE SYS.

INTERIOR
DETAIL SYMBOL
401
OFFICE
101
OF 1
301
WALL TYPE
SYMBOL
P1
ROOM SYMBOL
DOOR SYMBOL
PLAN DETAIL
SYMBOL

PARTITION LEGEND

PARTITION

PARTITION NOTES

1. ALL WALLS NOT KEYED IN BY WALL TYPE DESIGNATION TO BE PARTITION "P1", TYP

DIMENSIONING NOTES

1. EXTERIOR MASONRY WALLS ARE DIMENSIONED TO THE FACE OF MASONRY
2. INTERIOR MASONRY WALLS ARE DIMENSIONED TO THE FACE OF MASONRY
3. WOOD FRAMED EXTERIOR WALLS ARE DIMENSIONED TO THE EXTERIOR FACE OF STUD
4. INTERIOR PARTITIONS ARE DIMENSIONED TO THE CENTERLINE, UON

Key Plan:

NOT FOR CONSTRUCTION
Architect's Stamp:



Project:
Fifteen Great Road II LLC
15 Great Road,
Littleton, MA.
Client:
Omni Properties, LLC
200 Baker Ave, Suite 303
Concord, MA 01742
Tel: (978) 359-4884
Project #: 12023
Scale: As Noted

Issue: 8/28/2012
Progress 11/6/2012
ZBA Approval

Revisions:	Date:


Drawing Title:
Building Type TH4C
Second Floor Plan

Sheet Number:
A.102



200 Ayer Road, Harvard, MA 01451
Tel: (978) 456-2800 Fax: (978) 456-2801
www.maugel.com

THESE DOCUMENTS AND ALL IDEAS, ARRANGEMENTS, DESIGN AND PLANS INDICATED THEREON OR REPRESENTED THEREBY ARE OWNED BY AND REMAIN THE PROPERTY OF MAUGEL ARCHITECTS, INC. AND NO PART THEREOF SHALL BE UTILIZED BY ANY PERSON, FIRM OR CORPORATION FOR ANY PURPOSES WHATSOEVER WITHOUT THE WRITTEN PERMISSION OF MAUGEL ARCHITECTS, INC.

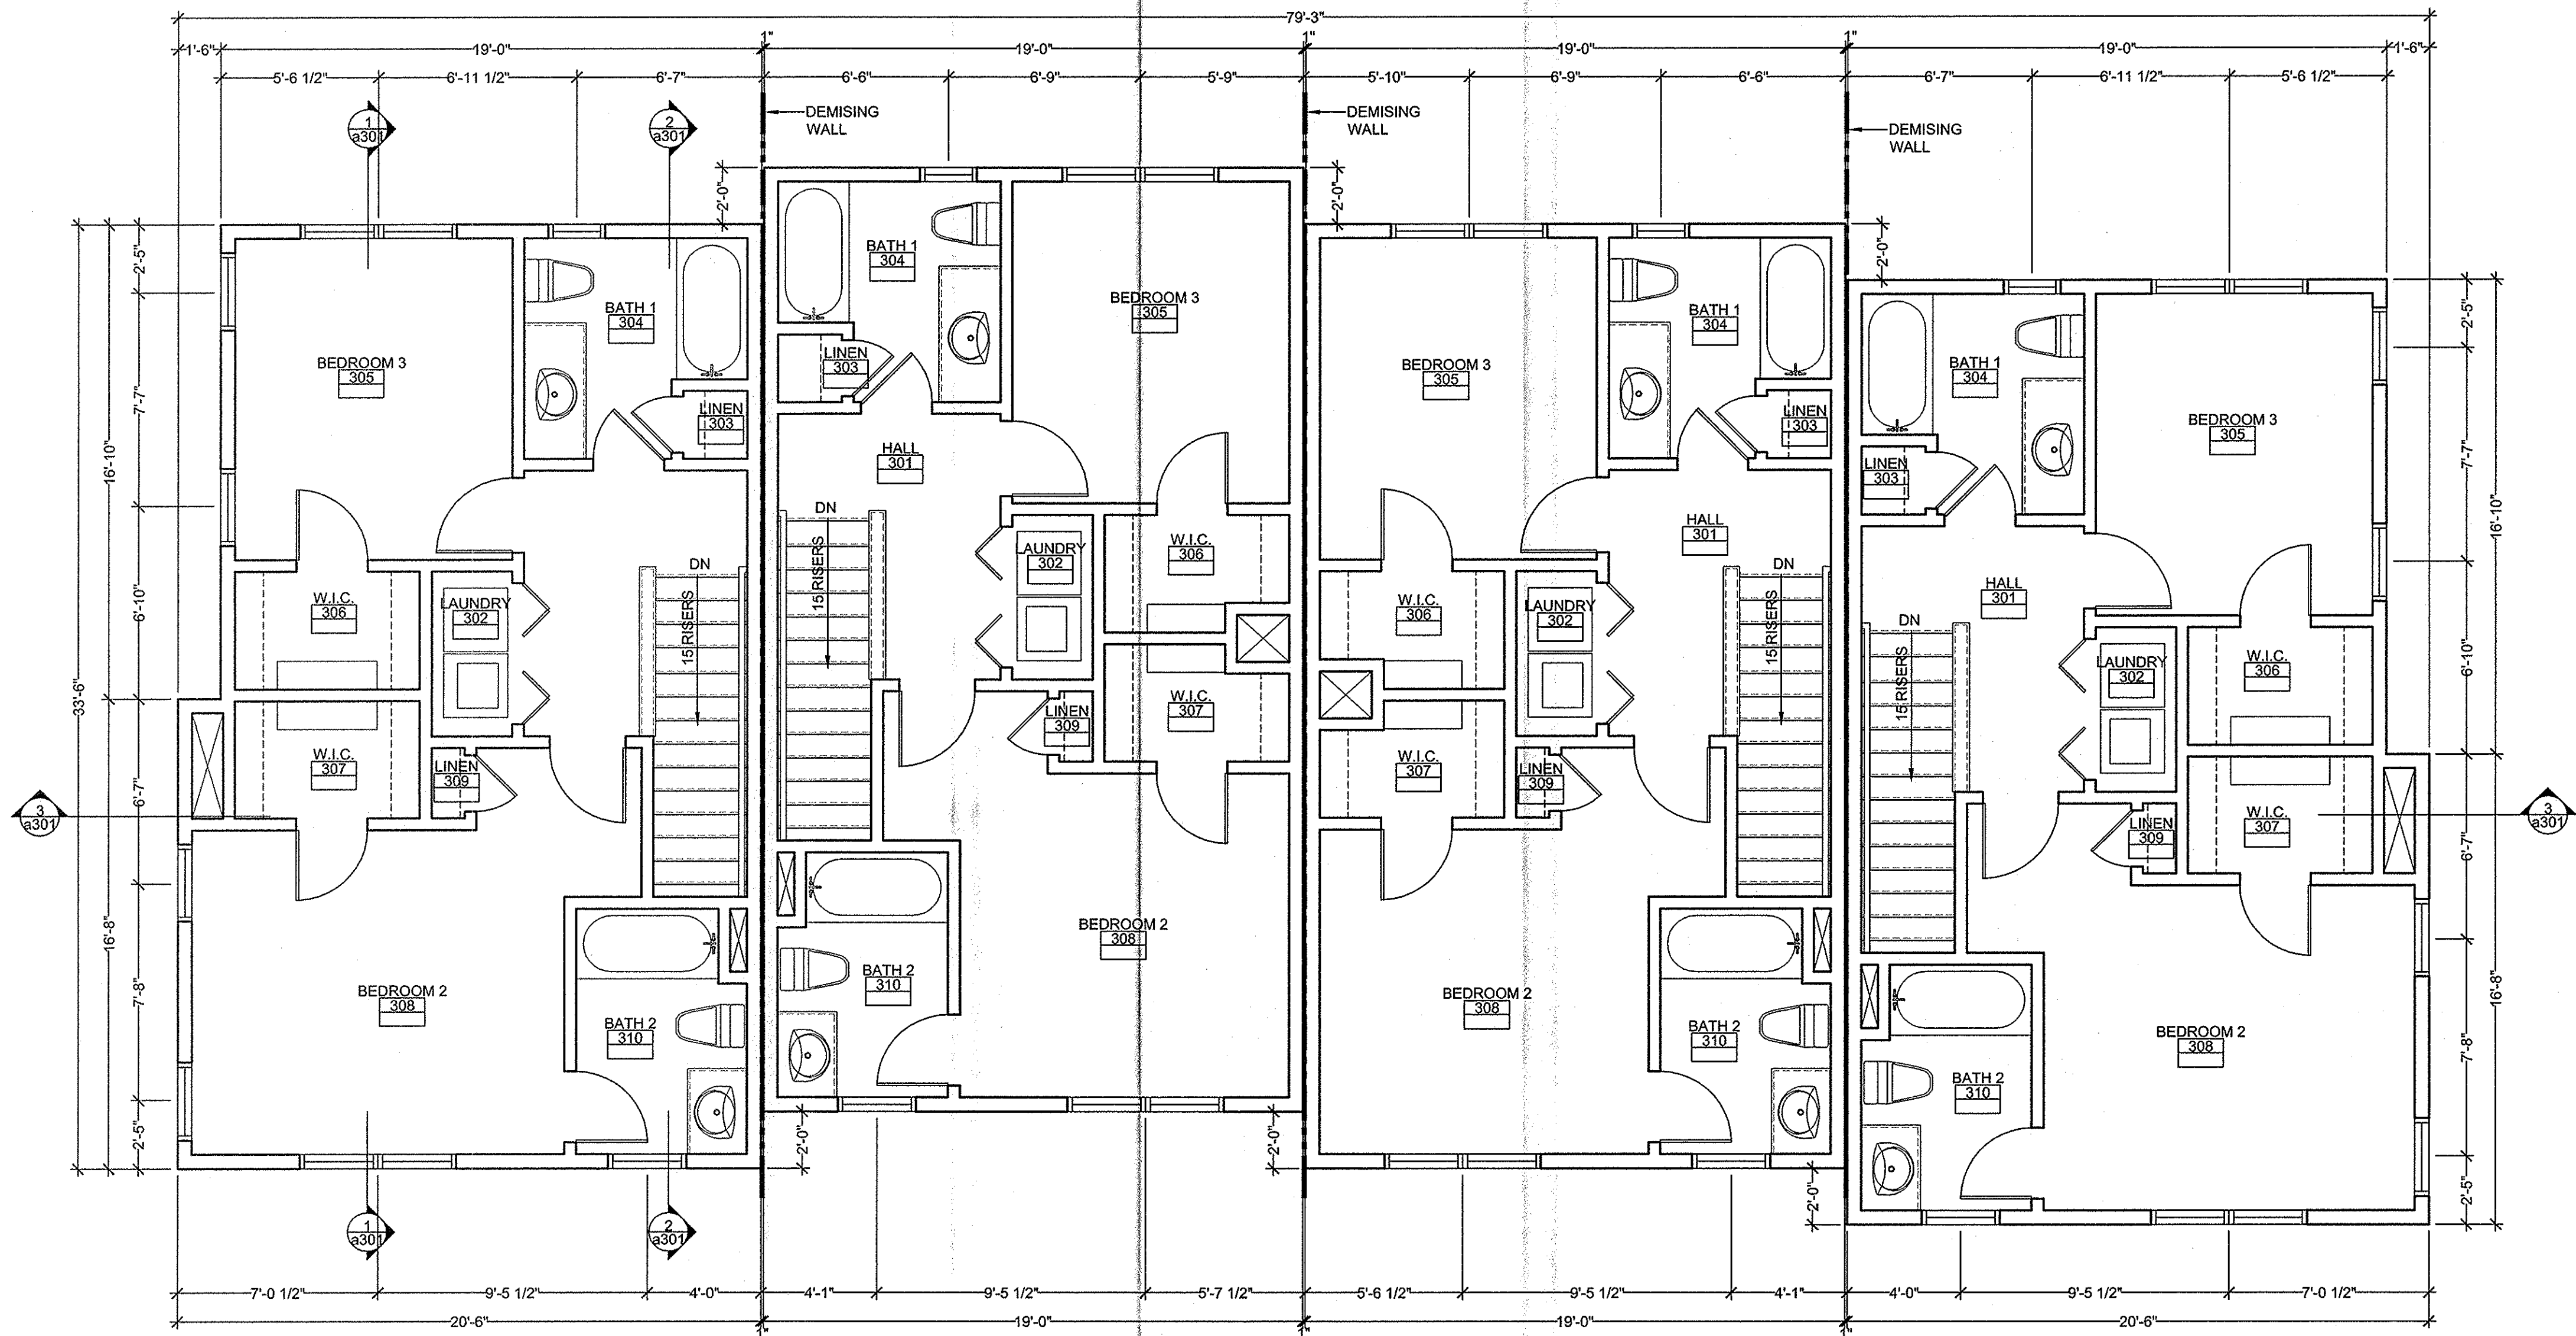

BUILDING TYPE TH4C: THIRD FLOOR PLAN 3
SCALE: 1/4"=1'-0"

Notes:

ARCHITECTURAL FLOOR PLAN REFERENCE SYS.

INTERIOR DETAIL SYMBOL
WALL TYPE SYMBOL
ROOM SYMBOL
DOOR SYMBOL
PLAN DETAIL SYMBOL

PARTITION LEGEND

---	PARTITION
-----	-----------

PARTITION NOTES


1. ALL WALLS NOT KEYED IN BY WALL TYPE DESIGNATION TO BE PARTITION "P1", TYP

DIMENSIONING NOTES

1. EXTERIOR MASONRY WALLS ARE DIMENSIONED TO THE FACE OF MASONRY
2. INTERIOR MASONRY WALLS ARE DIMENSIONED TO THE FACE OF MASONRY
3. WOOD FRAMED EXTERIOR WALLS ARE DIMENSIONED TO THE EXTERIOR FACE OF STUD
4. INTERIOR PARTITIONS ARE DIMENSIONED TO THE CENTERLINE, UON

Key Plan:

NOT FOR CONSTRUCTION
Architect's Stamp:

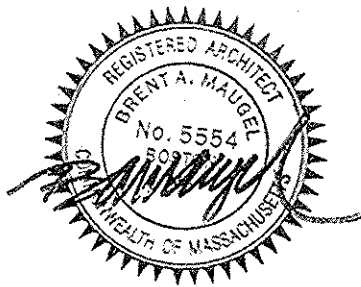

Project:
Fifteen Great Road II LLC
15 Great Road,
Littleton, MA.
Client:
Omni Properties, LLC
200 Baker Ave, Suite 303
Concord, MA 01742
Tel: (978) 369-4884
Project #: 12023
Scale: As Noted

Issue:	Date:
Progress	8/28/2012
ZBA Approval	11/6/2012

Revisions:	Date:

Drawing Title:
Building Type TH4C
Third Floor Plan
Sheet Number:



200 Ayer Road, Harvard, MA 01451
Tel: (978) 456-2800 Fax: (978) 456-2801
www.maugel.com

THESE DOCUMENTS AND ALL IDEAS, ARRANGEMENTS, DESIGNS AND PLANS INDICATED THEREON OR REPRESENTED THEREBY ARE OWNED BY AND REMAIN THE PROPERTY OF MAUGEL ARCHITECTS, INC. AND NO PART THEREOF SHALL BE REPRODUCED OR TRANSMITTED IN ANY FORM OR BY ANY MEANS, ELECTRONIC OR MECHANICAL, INCLUDING PHOTOCOPYING, RECORDING, OR BY ANY INFORMATION STORAGE AND RETRIEVAL SYSTEM, WITHOUT THE WRITTEN PERMISSION OF MAUGEL ARCHITECTS, INC.



BUILDING TYPE TH4C - RIGHT ELEVATION 1
SCALE: 1/8"=1'-0"



BUILDING TYPE TH4C - FRONT ELEVATION 2
SCALE: 1/8"=1'-0"

Notes:

EXTERIOR WINDOW FRAMING & GLAZING

GENERAL WINDOW NOTES:
1. ALL DIMENSIONS SHOWN ON ARCHITECTURAL DRAWINGS ARE ROUGH OPENINGS. SHOP DRAWINGS SHOULD REFLECT APPROPRIATE FRAME SIZES INCLUDING JOINT SIZES PER MANUFACTURERS SPECIFICATIONS.
2. G.C./SUB-CONTRACTOR TO FIELD VERIFY ALL OPENINGS PRIOR TO FABRICATION OF WINDOWS.
3. SUBMIT COLOR SAMPLES FOR FRAMES AND GLAZING AS PART OF THE SHOP DRAWING PROCESS.

GLAZING:
1. ALL GLAZING TO BE LOW E-II
2. PROVIDE TEMPERED GLAZING IN ALL AREA REQUIRED BY CODE.


SILVER LINE WINDOWS:
1. 3000 SERIES DOUBLE HUNG WINDOWS.
2. 70 SERIES CASEMENT WINDOWS.
3. 2650 SERIES PICTURE WINDOW.
4. FUSION WELDED VINYL FRAME.
5. LOE IG WITH ARGON GAS.
6. SIMULATED DIVIDED LITES WITH GRILL ATTACHED TO OUTSIDE OF GLASS.
7. INTEGRAL CASING AND "J" CHANNEL, EXCEPT PICTURE WINDOW.
8. 6 9/16" PRE-PRIMED WOOD JAMB.
9. FIBERGLASS MESH SCREEN, SCREENED FRAME TO MATCH FRAME.
10. HARDWARE FINISH: WHITE.

SILVER LINE PATIO DOOR:
1. 5700 SERIES SLIDING PATIO DOOR.
2. FUSION WELDED VINYL FRAME.
3. LOE IG WITH ARGON GAS.
4. CONTOUR BETWEEN THE GLASS GRILLES.
5. 6 9/16" PRE-PRIMED WOOD JAMB.
6. FIBERGLASS MESH SCREEN, SCREENED FRAME TO MATCH FRAME.
7. HARDWARE FINISH: WHITE.

Key Plan:

NOT FOR CONSTRUCTION

Architect's Stamp:

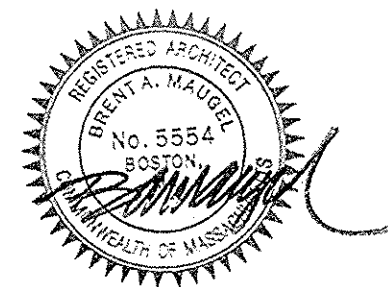

Project:
Fifteen Great Road II LLC
15 Great Road,
Littleton, MA.

Client:
Omni Properties, LLC
200 Baker Ave, Suite 303
Concord, MA 01742
Tel: (978) 369-4884

Project #: 12023

Scale: As Noted

Issue:	Date:
Progress	8/28/2012
ZBA Approval	11/6/2012

Revisions:	Date:

Drawing Title:
Building Type TH4C - Building #29
Exterior Elevations

Sheet Number:

A.201



200 Ayer Road, Harvard, MA 01451
Tel: (978) 456-2800 Fax: (978) 456-2801
www.maugel.com

THESE DOCUMENTS AND ALL IDEAS, ARRANGEMENTS, DECISIONS AND PLANS INDICATED THEREON OR REPRESENTED THEREBY ARE OWNED BY AND REMAIN THE PROPERTY OF MAUGEL ARCHITECTS, INC. AND NO PART THEREOF SHALL BE UTILIZED BY ANY PERSON, FIRM OR CORPORATION FOR ANY PURPOSES WITHOUT THE WRITTEN CONSENT OF MAUGEL ARCHITECTS, INC.

Notes:

EXTERIOR WINDOW FRAMING & GLAZING

GENERAL WINDOW NOTES:
1. ALL DIMENSIONS SHOWN ON ARCHITECTURAL DRAWINGS ARE ROUGH OPENINGS. SHOP DRAWINGS SHOULD REFLECT APPROPRIATE FRAME SIZES INCLUDING JOINT SIZES PER MANUFACTURERS SPECIFICATIONS.
2. G.C./SUB-CONTRACTOR TO FIELD VERIFY ALL OPENINGS PRIOR TO FABRICATION OF WINDOWS.
3. SUBMIT COLOR SAMPLES FOR FRAMES AND GLAZING AS PART OF THE SHOP DRAWING PROCESS.

GLAZING:

1. ALL GLAZING TO BE LOW E-II
2. PROVIDE TEMPERED GLAZING IN ALL AREA REQUIRED BY CODE.

SILVER LINE WINDOWS:

1. 3000 SERIES DOUBLE HUNG WINDOWS.
2. 70 SERIES CASEMENT WINDOWS.
3. 2650 SERIES PICTURE WINDOW.
4. FUSION WELDED VINYL FRAME.
5. LOE[®] IG WITH ARGON GAS.
6. SIMULATED DIVIDED LITES WITH GRILL ATTACHED TO OUTSIDE OF GLASS.
7. INTEGRAL CASING AND "J" CHANNEL, EXCEPT PICTURE WINDOW.
8. 6 9/16" PRE-PRIMED WOOD JAMB.
9. FIBERGLASS MESH SCREEN, SCREENED FRAME TO MATCH FRAME.
10. HARDWARE FINISH: WHITE.

SILVER LINE PATIO DOOR:

1. 5700 SERIES SLIDING PATIO DOOR.
2. FUSION WELDED VINYL FRAME.
3. LOE[®] IG WITH ARGON GAS.
4. CONTOUR BETWEEN THE GLASS GRILLES.
5. 6 9/16" PRE-PRIMED WOOD JAMB.
6. FIBERGLASS MESH SCREEN, SCREENED FRAME TO MATCH FRAME.
7. HARDWARE FINISH: WHITE.



BUILDING #29

BUILDING TYPE TH4C - LEFT ELEVATION

SCALE: 1/8"=1'-0"

1



BUILDING TYPE TH4C - REAR ELEVATION

SCALE: 1/8"=1'-0"


2

BUILDING #29

Key Plan:

NOT FOR CONSTRUCTION

Architect's Stamp:

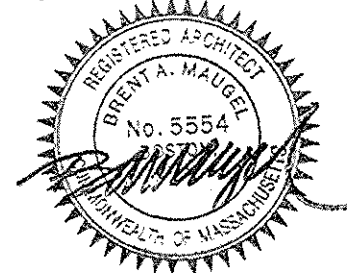

Project:

Fifteen Great Road II LLC
15 Great Road,
Littleton, MA.

Client:

Omni Properties, LLC
200 Baker Ave, Suite 303
Concord, MA 01742
Tel: (978) 369-4884

Project #: 12023

Scale: As Noted

Issue:

Progress

ZBA Approval

Date:

8/28/2012

11/6/2012

Revisions:

Date:

Drawing Title:

Building Type TH4C - Building #29
Exterior Elevations

Sheet Number:

A.202




200 Ayer Road, Harvard, MA 01451
Tel: (978) 456-2800 Fax: (978) 456-2801
www.maugel.com

THESE DOCUMENTS AND ALL LOCAL ARRANGEMENTS, DESIGNS AND PLANS INDICATED THEREON ARE REPRESENTED TO BE THE PROPERTY OF MAUGEL ARCHITECTS, INC. AND NO PART THEREOF SHALL BE REPRODUCED OR TRANSMITTED IN ANY FORM OR BY ANY MEANS, ELECTRONIC OR MECHANICAL, INCLUDING PHOTOCOPYING, RECORDING, OR BY ANY INFORMATION STORAGE AND RETRIEVAL SYSTEM, WITHOUT THE WRITTEN PERMISSION OF MAUGEL ARCHITECTS, INC.

Notes:

ARCHITECTURAL FLOOR
PLAN REFERENCE SYS.

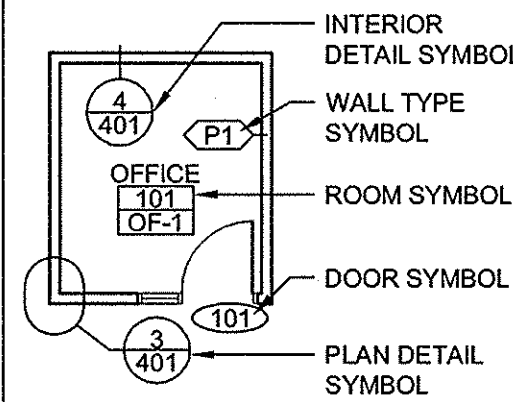

PARTITION LEGEND


PARTITION

PARTITION NOTES

1. ALL WALLS NOT KEYED IN BY WALL TYPE DESIGNATION TO BE PARTITION "P1", TYP

DIMENSIONING NOTES

1. EXTERIOR MASONRY WALLS ARE DIMENSIONED TO THE FACE OF MASONRY
2. INTERIOR MASONRY WALLS ARE DIMENSIONED TO THE FACE OF MASONRY
3. WOOD FRAMED EXTERIOR WALLS ARE DIMENSIONED TO THE EXTERIOR FACE OF STUD
4. INTERIOR PARTITIONS ARE DIMENSIONED TO THE CENTERLINE, UON

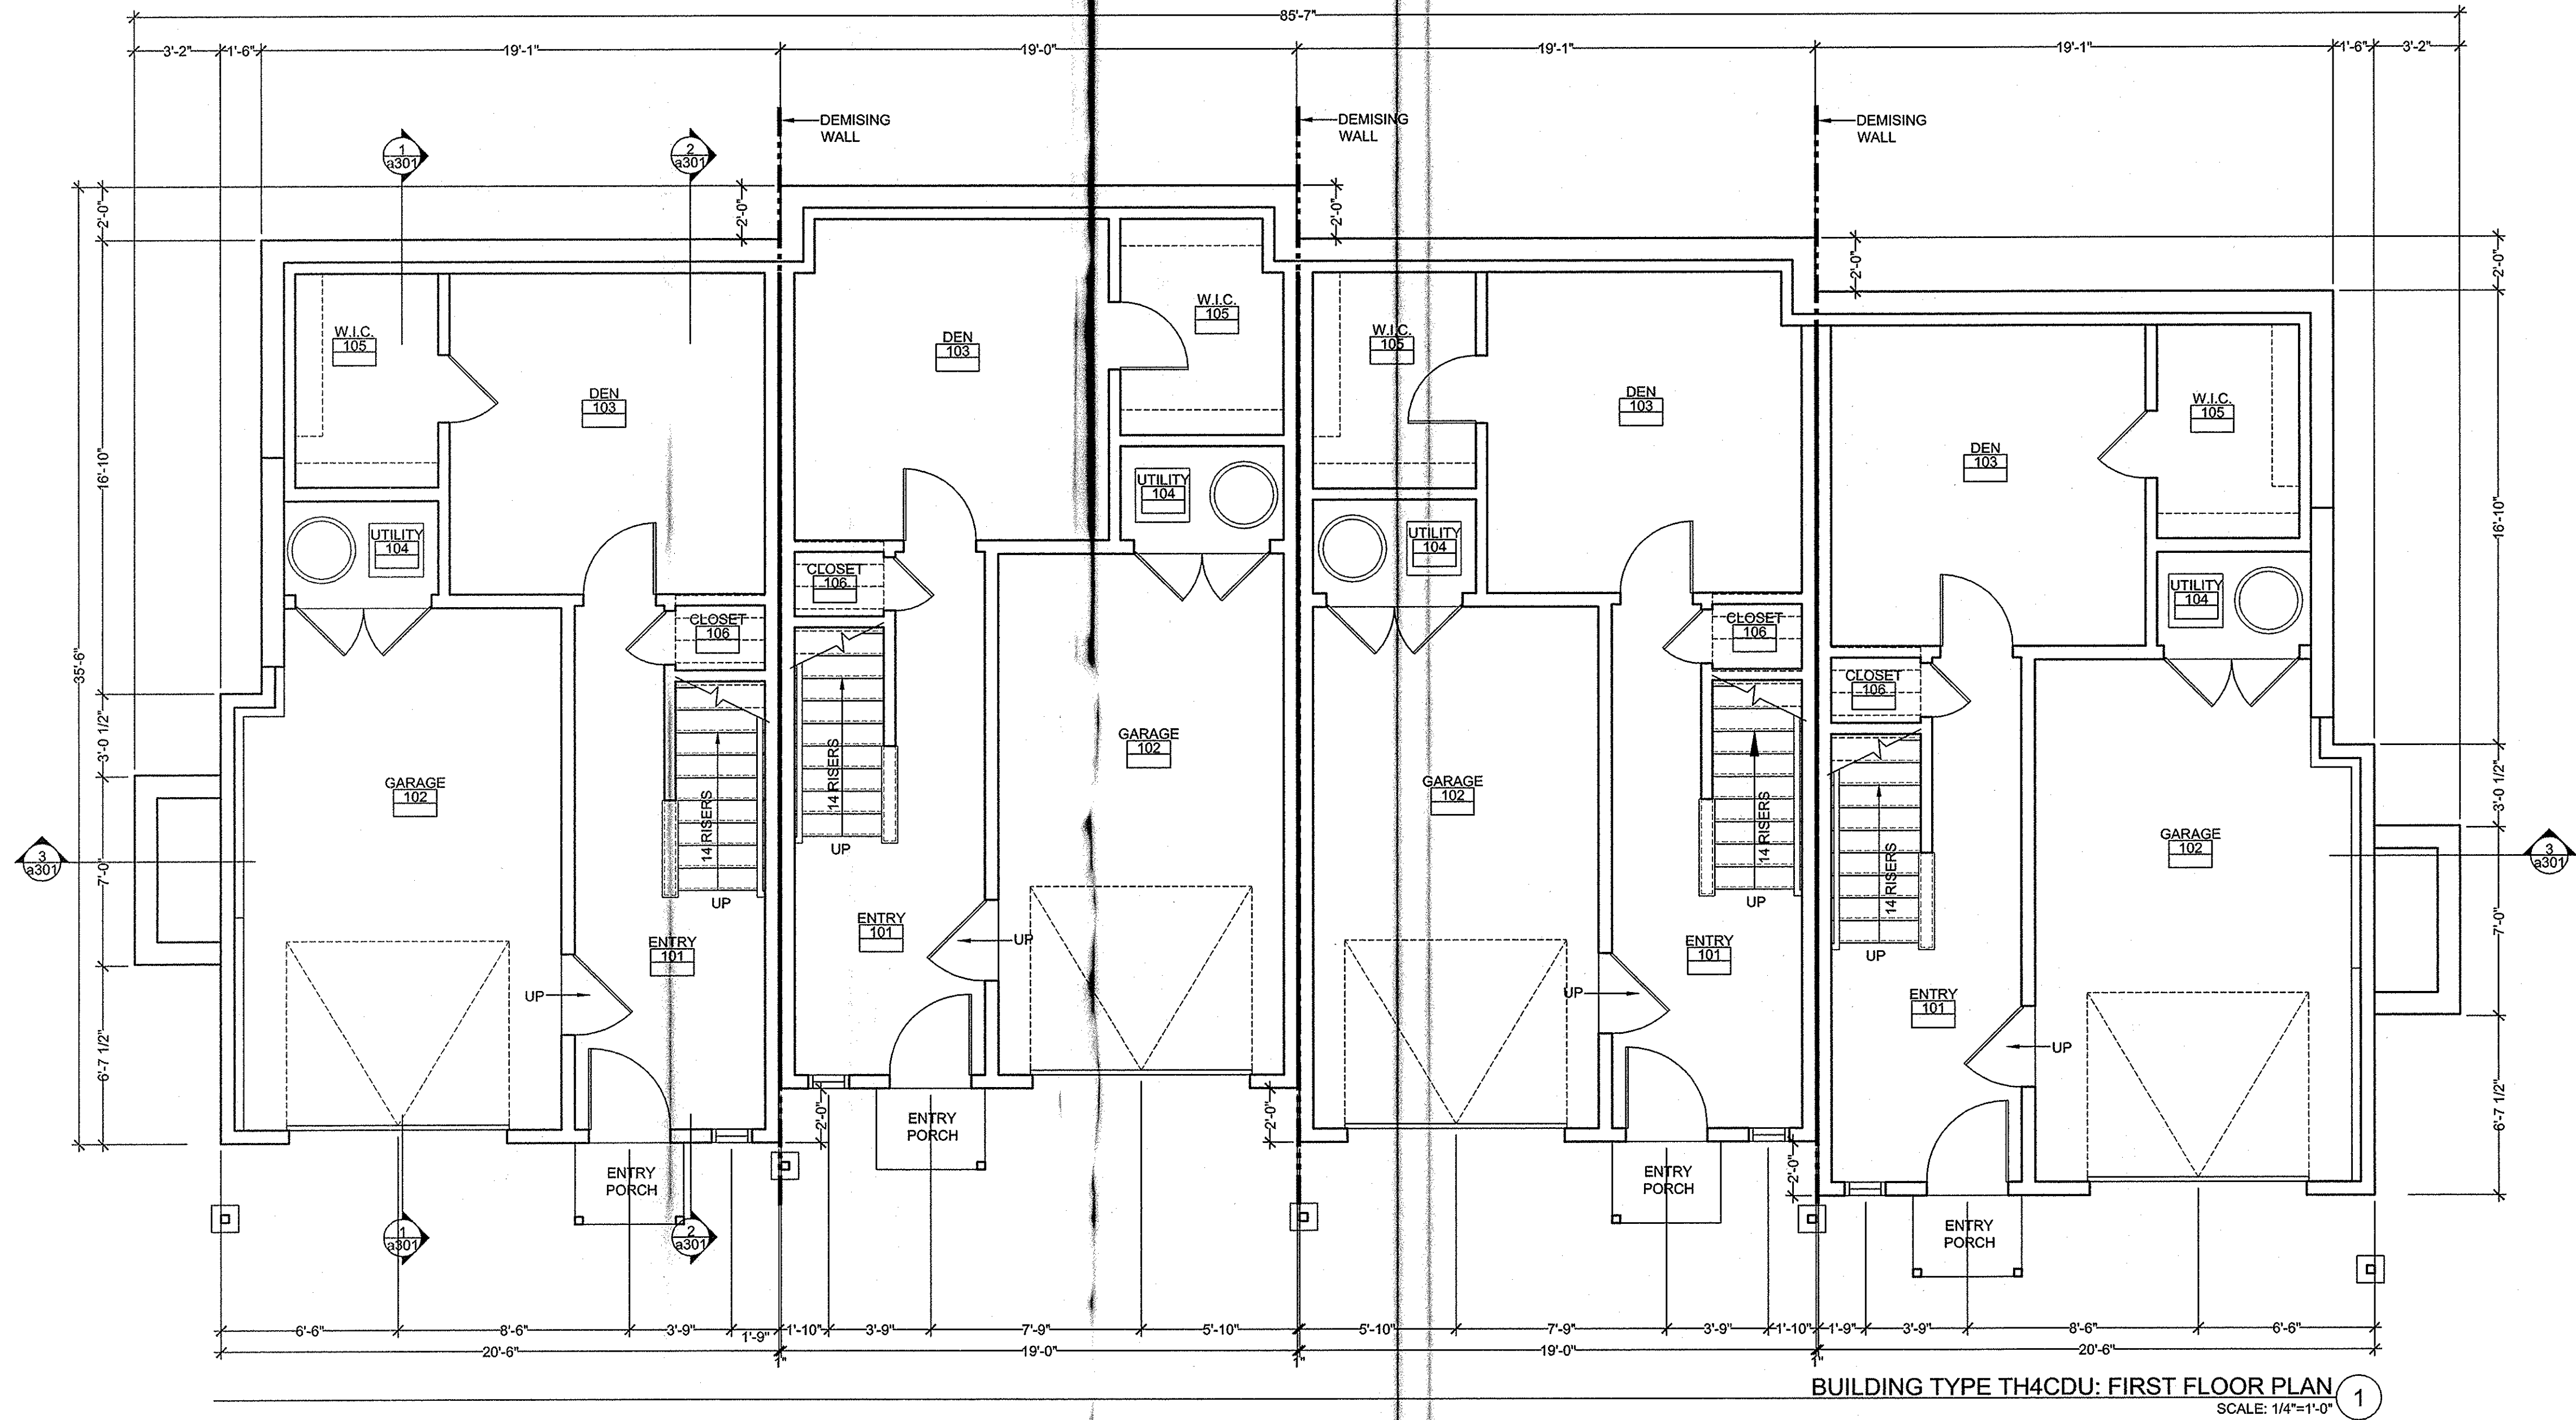

Key Plan:

NOT FOR CONSTRUCTION

Architect's Stamp:



Project:
Fifteen Great Road II LLC
15 Great Road,
Littleton, MA.

Client:
Omni Properties, LLC
200 Baker Ave, Suite 303
Concord, MA 01742
Tel: (978) 369-4884

Project #: 12023

Scale: As Noted

Issue:	Date:
Progress	8/28/2012
ZBA Approval	11/6/2012

Revisions:	Date:

Drawing Title:
Building Type TH4CDU
First Floor Plan


Sheet Number:

A.101

MAUGEL
ARCHITECTS INC.


200 Ayer Road, Harvard, MA 01451
Tel: (978) 456-2800 Fax: (978) 456-2801
www.maugel.com

THESE DOCUMENTS AND ALL IDEAS, ARRANGEMENTS, DESIGN AND PLANS INDICATED THEREON OR REPRESENTED HEREIN ARE OWNED BY AND REMAIN THE PROPERTY OF MAUGEL ARCHITECTS, INC. AND NO PART THEREOF SHALL BE REPRODUCED OR TRANSMITTED IN ANY FORM OR BY ANY MEANS, ELECTRONIC OR MECHANICAL, INCLUDING PHOTOCOPYING, RECORDING, OR BY ANY INFORMATION STORAGE AND RETRIEVAL SYSTEM, WITHOUT THE WRITTEN PERMISSION OF MAUGEL ARCHITECTS, INC.

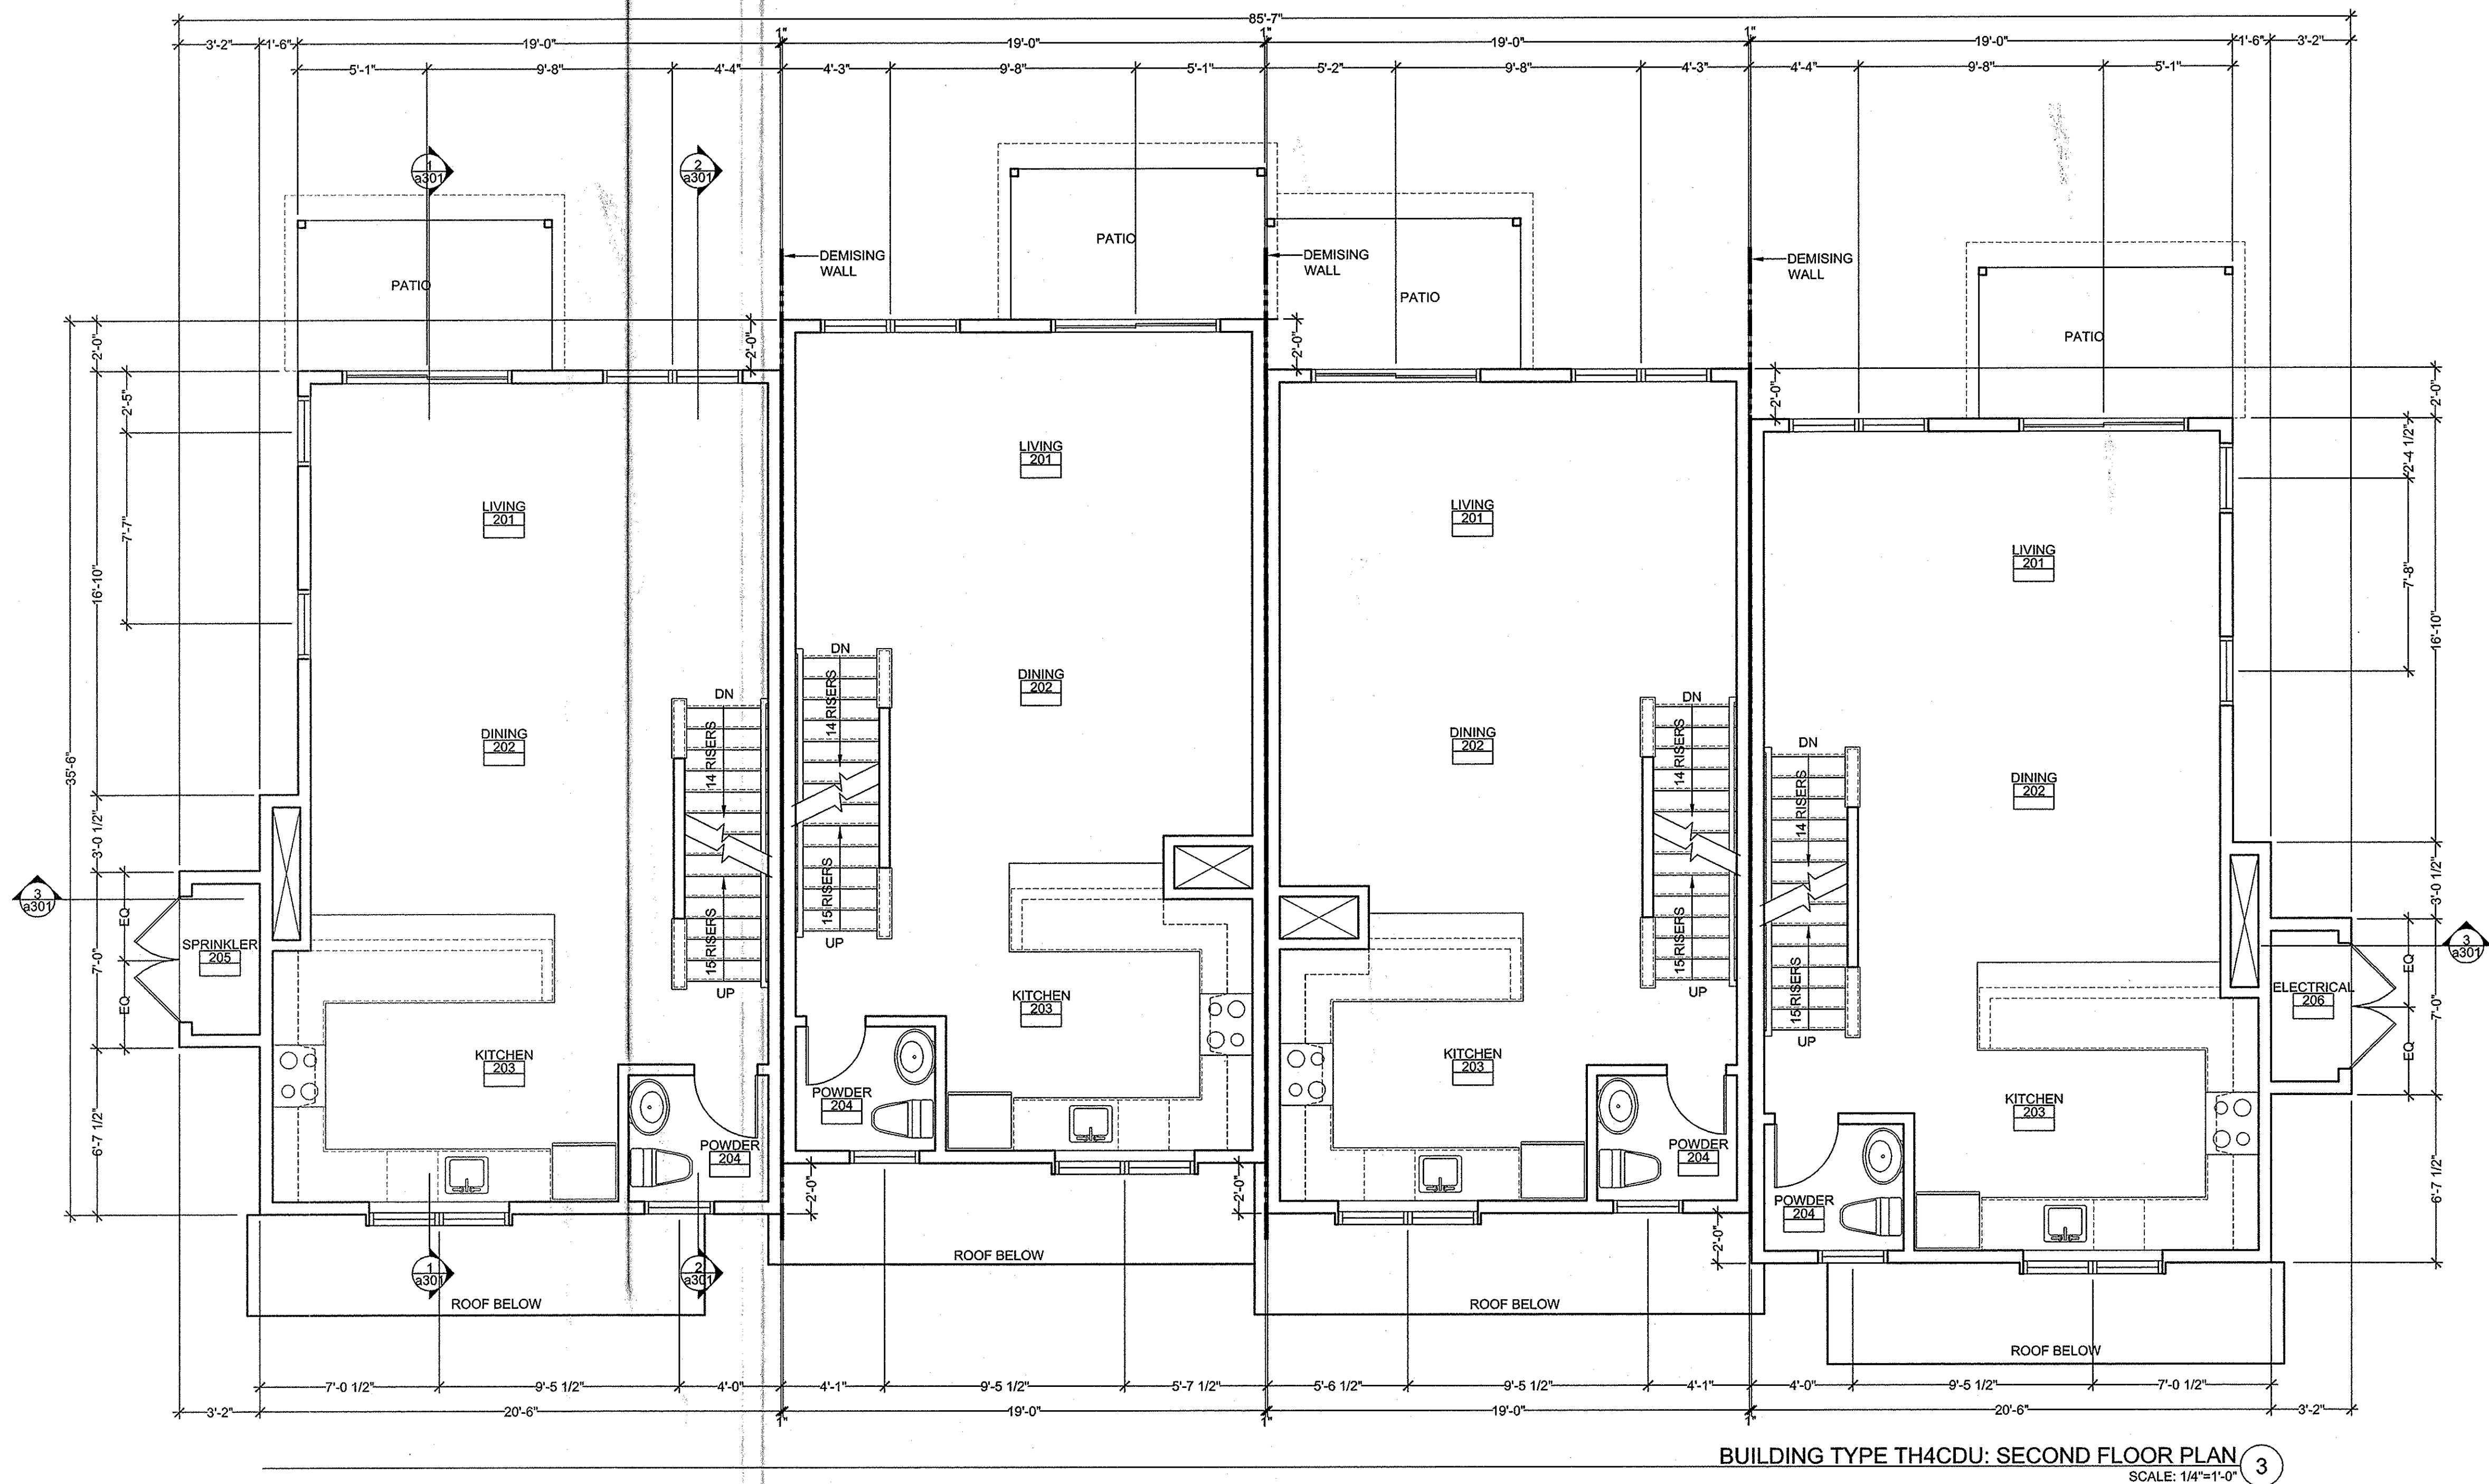

Notes:

ARCHITECTURAL FLOOR
PLAN REFERENCE SYS.

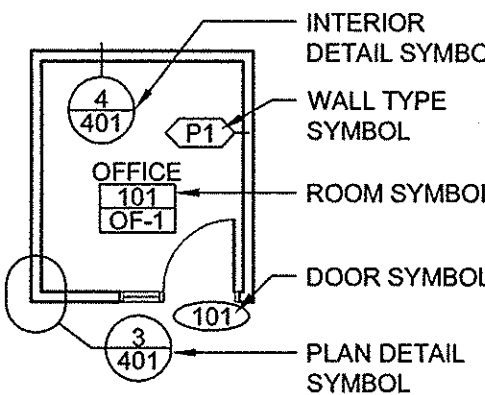

PARTITION LEGEND

	PARTITION
--	-----------

PARTITION NOTES

- ALL WALLS NOT KEYED IN BY WALL TYPE DESIGNATION TO BE PARTITION "P1", TYP


DIMENSIONING NOTES

- EXTERIOR MASONRY WALLS ARE DIMENSIONED TO THE FACE OF MASONRY
- INTERIOR MASONRY WALLS ARE DIMENSIONED TO THE FACE OF MASONRY
- WOOD FRAMED EXTERIOR WALLS ARE DIMENSIONED TO THE EXTERIOR FACE OF STUD
- INTERIOR PARTITIONS ARE DIMENSIONED TO THE CENTERLINE, UON

Key Plan:

NOT FOR CONSTRUCTION

Architect's Stamp:

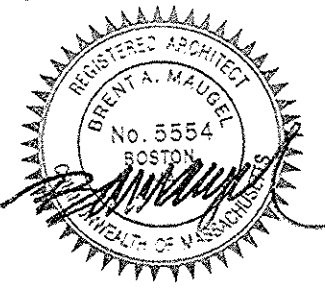

Project:

**Fifteen Great
Road II LLC**

15 Great Road,
Littleton, MA.

Client:

Omni Properties, LLC
200 Baker Ave, Suite 303
Concord, MA 01742

Tel: (978) 369-4884

Project #: 12023

Scale: As Noted

Issue:

Progress

ZBA Approval

Date:

8/28/2012

11/8/2012

Revisions:

Date:

Drawing Title:

Building Type TH4CDU
Second Floor Plan


Sheet Number:

A.102



200 Ayer Road, Harvard, MA 01451
Tel: (978) 456-2800 Fax: (978) 456-2801
www.maugel.com

THESE DOCUMENTS AND ALL IDEAS, ARRANGEMENTS, DESIGNS AND PLANS INDICATED HEREON OR REPRESENTED THEREBY ARE OWNED BY AND REMAIN THE PROPERTY OF MAUGEL ARCHITECTS INC. AND NO PART THEREOF SHALL BE REPRODUCED OR TRANSMITTED IN ANY FORM OR BY ANY MEANS, ELECTRONIC OR MECHANICAL, INCLUDING PHOTOCOPYING, RECORDING, OR BY ANY INFORMATION STORAGE AND RETRIEVAL SYSTEM, WITHOUT THE WRITTEN PERMISSION OF MAUGEL ARCHITECTS INC.

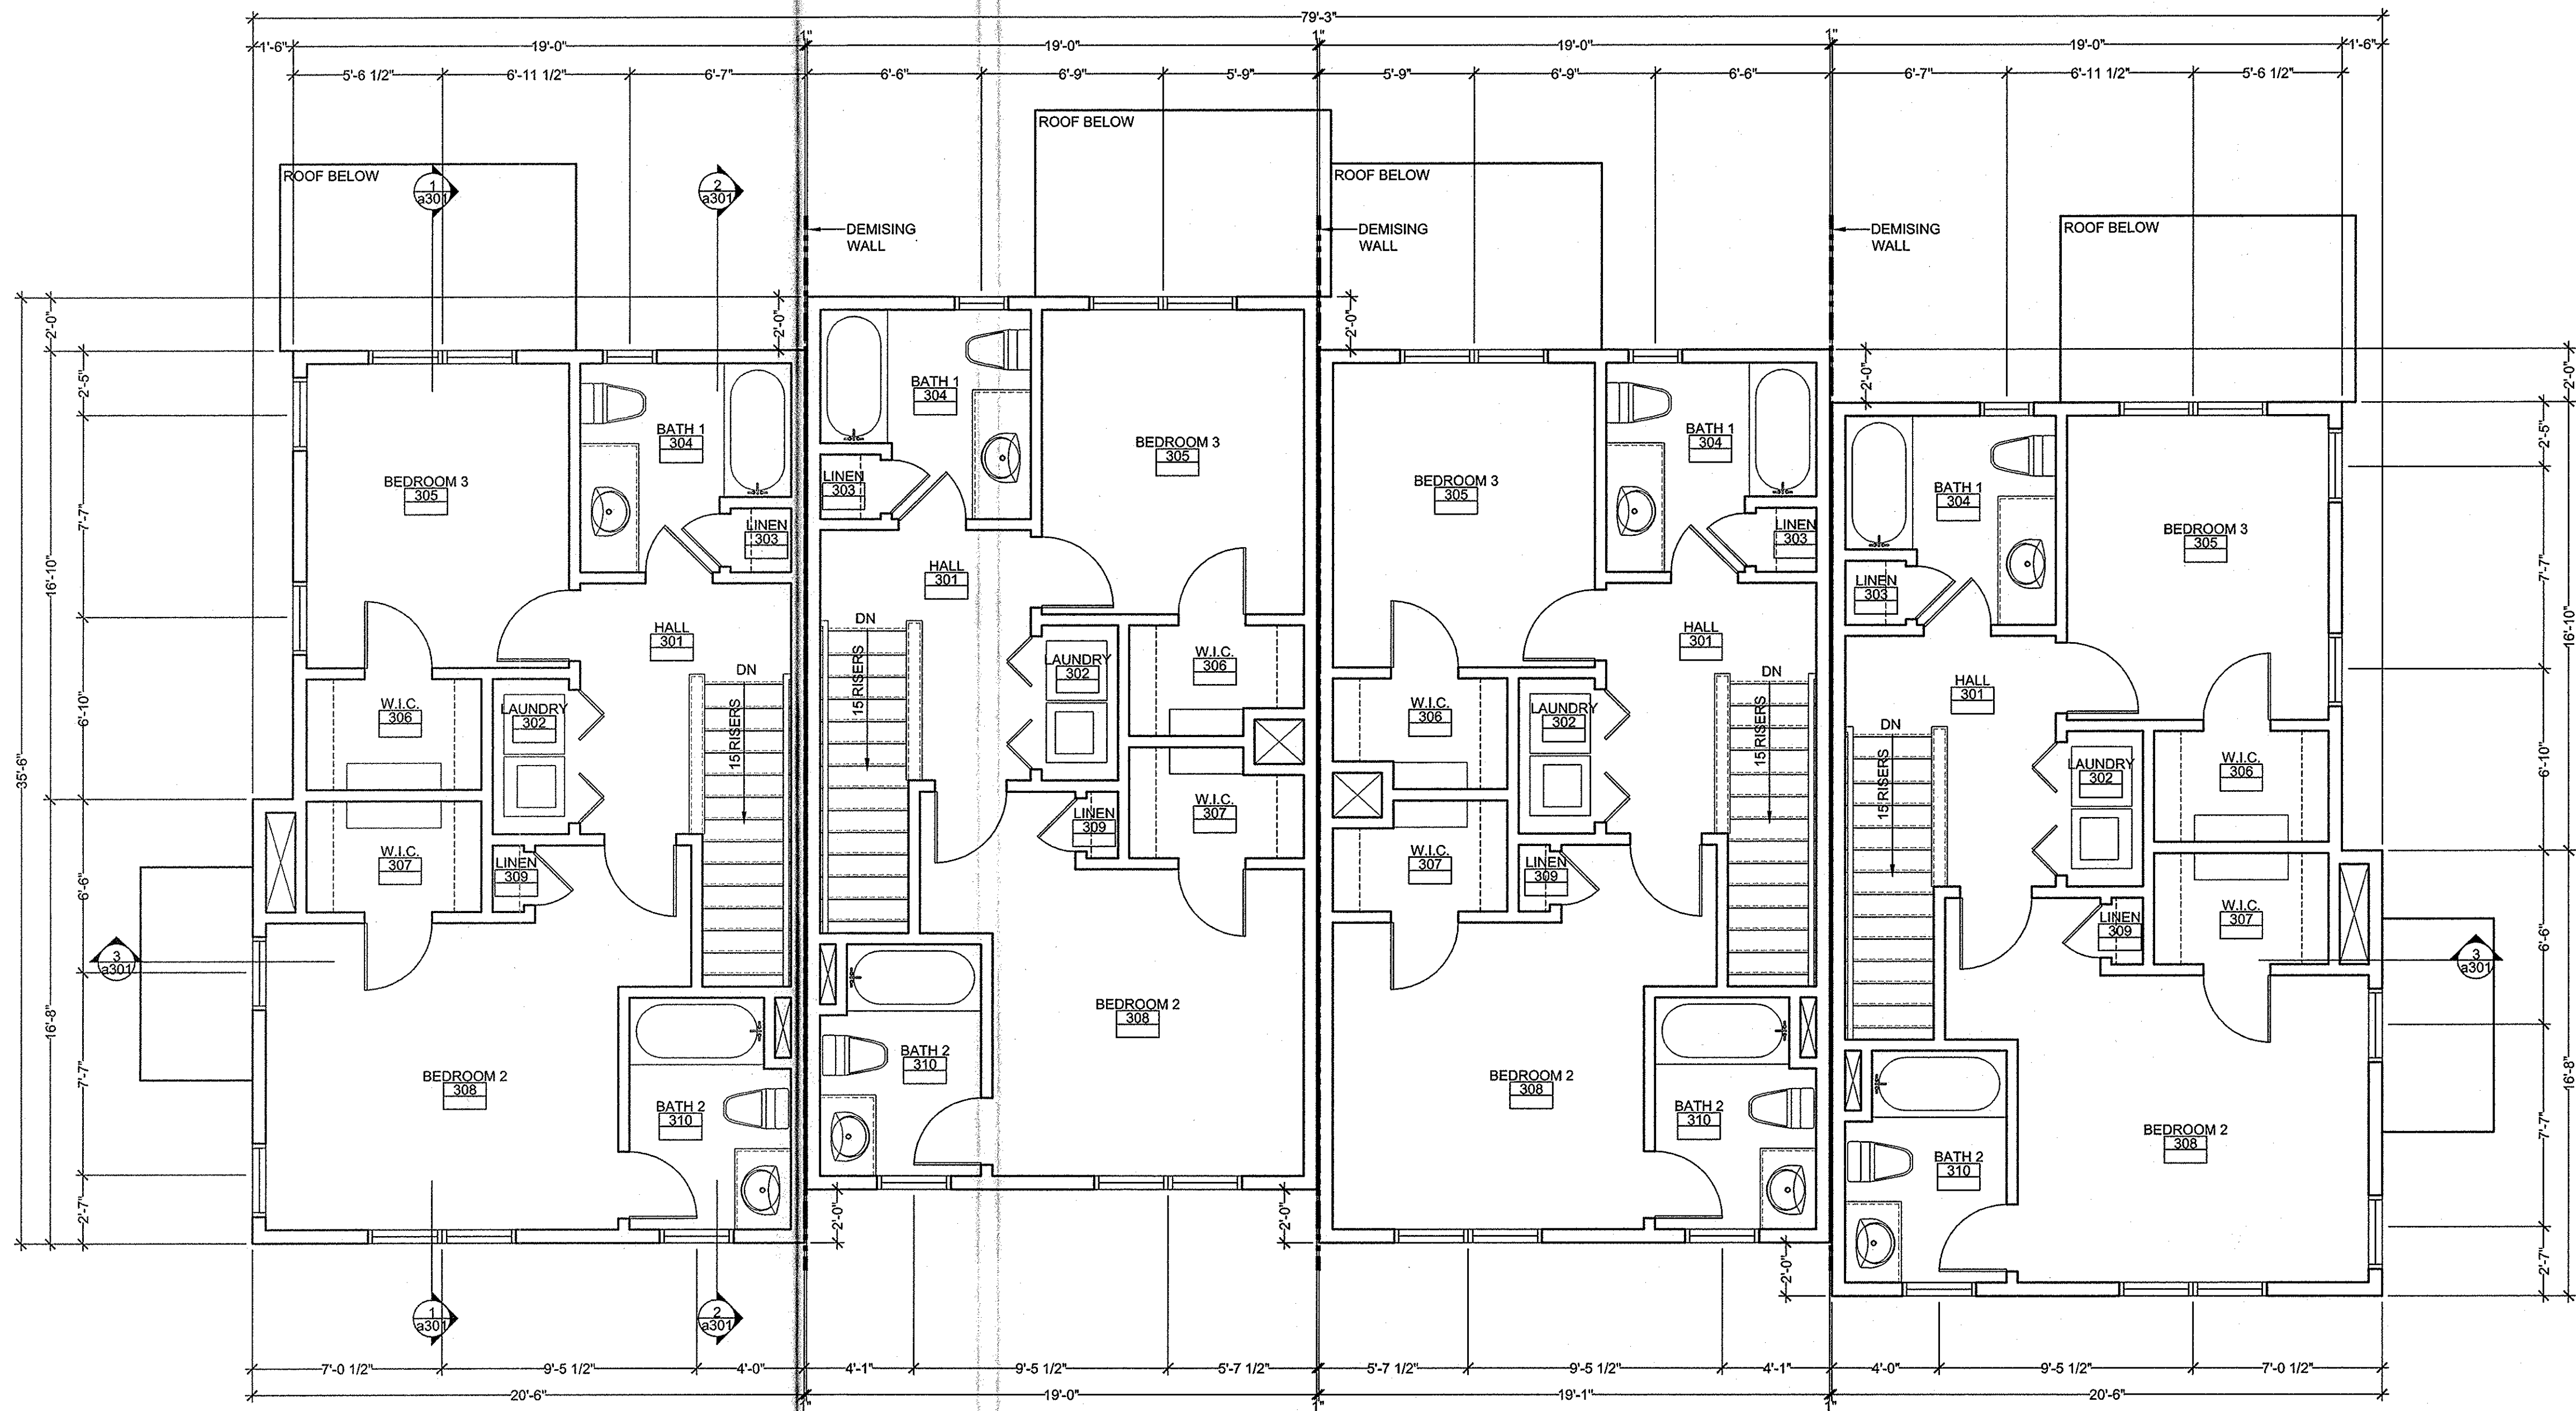

BUILDING TYPE TH4CDU: THIRD FLOOR PLAN 3
SCALE: 1/4"=1'-0"

Notes:

ARCHITECTURAL FLOOR PLAN REFERENCE SYS.

INTERIOR DETAIL SYMBOL
WALL TYPE SYMBOL
ROOM SYMBOL
DOOR SYMBOL
PLAN DETAIL SYMBOL

PARTITION LEGEND

PARTITION

PARTITION NOTES

1. ALL WALLS NOT KEYED IN BY WALL TYPE DESIGNATION TO BE PARTITION "P1", TYP

DIMENSIONING NOTES

1. EXTERIOR MASONRY WALLS ARE DIMENSIONED TO THE FACE OF MASONRY
2. INTERIOR MASONRY WALLS ARE DIMENSIONED TO THE FACE OF MASONRY
3. WOOD FRAMED EXTERIOR WALLS ARE DIMENSIONED TO THE EXTERIOR FACE OF STUD
4. INTERIOR PARTITIONS ARE DIMENSIONED TO THE CENTERLINE, UON

Key Plan:

NOT FOR CONSTRUCTION
Architect's Stamp:



Project:
Fifteen Great Road II LLC
15 Great Road,
Littleton, MA.
Client:
Omni Properties, LLC
200 Baker Ave., Suite 303
Concord, MA 01742
Tel: (978) 369-4884
Project #: 12023
Scale: As Noted

Issue: 8/28/2012
Progress 11/6/2012
ZBA Approval

Revisions:	Date:


Drawing Title:
Building Type TH4CDU
Third Floor Plan
Sheet Number:

A.103



200 Ayer Road, Harvard, MA 01451
Tel: (978) 456-2800 Fax: (978) 456-2801
www.maugel.com

THESE DOCUMENTS AND ALL IDEAS, ARRANGEMENTS, DESIGN AND PLANS INDICATED THEREON OR REPRESENTED THEREBY ARE OWNED BY AND REMAIN THE PROPERTY OF MAUGEL ARCHITECTS, INC. AND NO PART THEREOF SHALL BE REPRODUCED OR TRANSMITTED IN ANY FORM OR BY ANY MEANS, ELECTRONIC OR MECHANICAL, WITHOUT EXPRESS WRITTEN PERMISSION OF MAUGEL ARCHITECTS, INC.

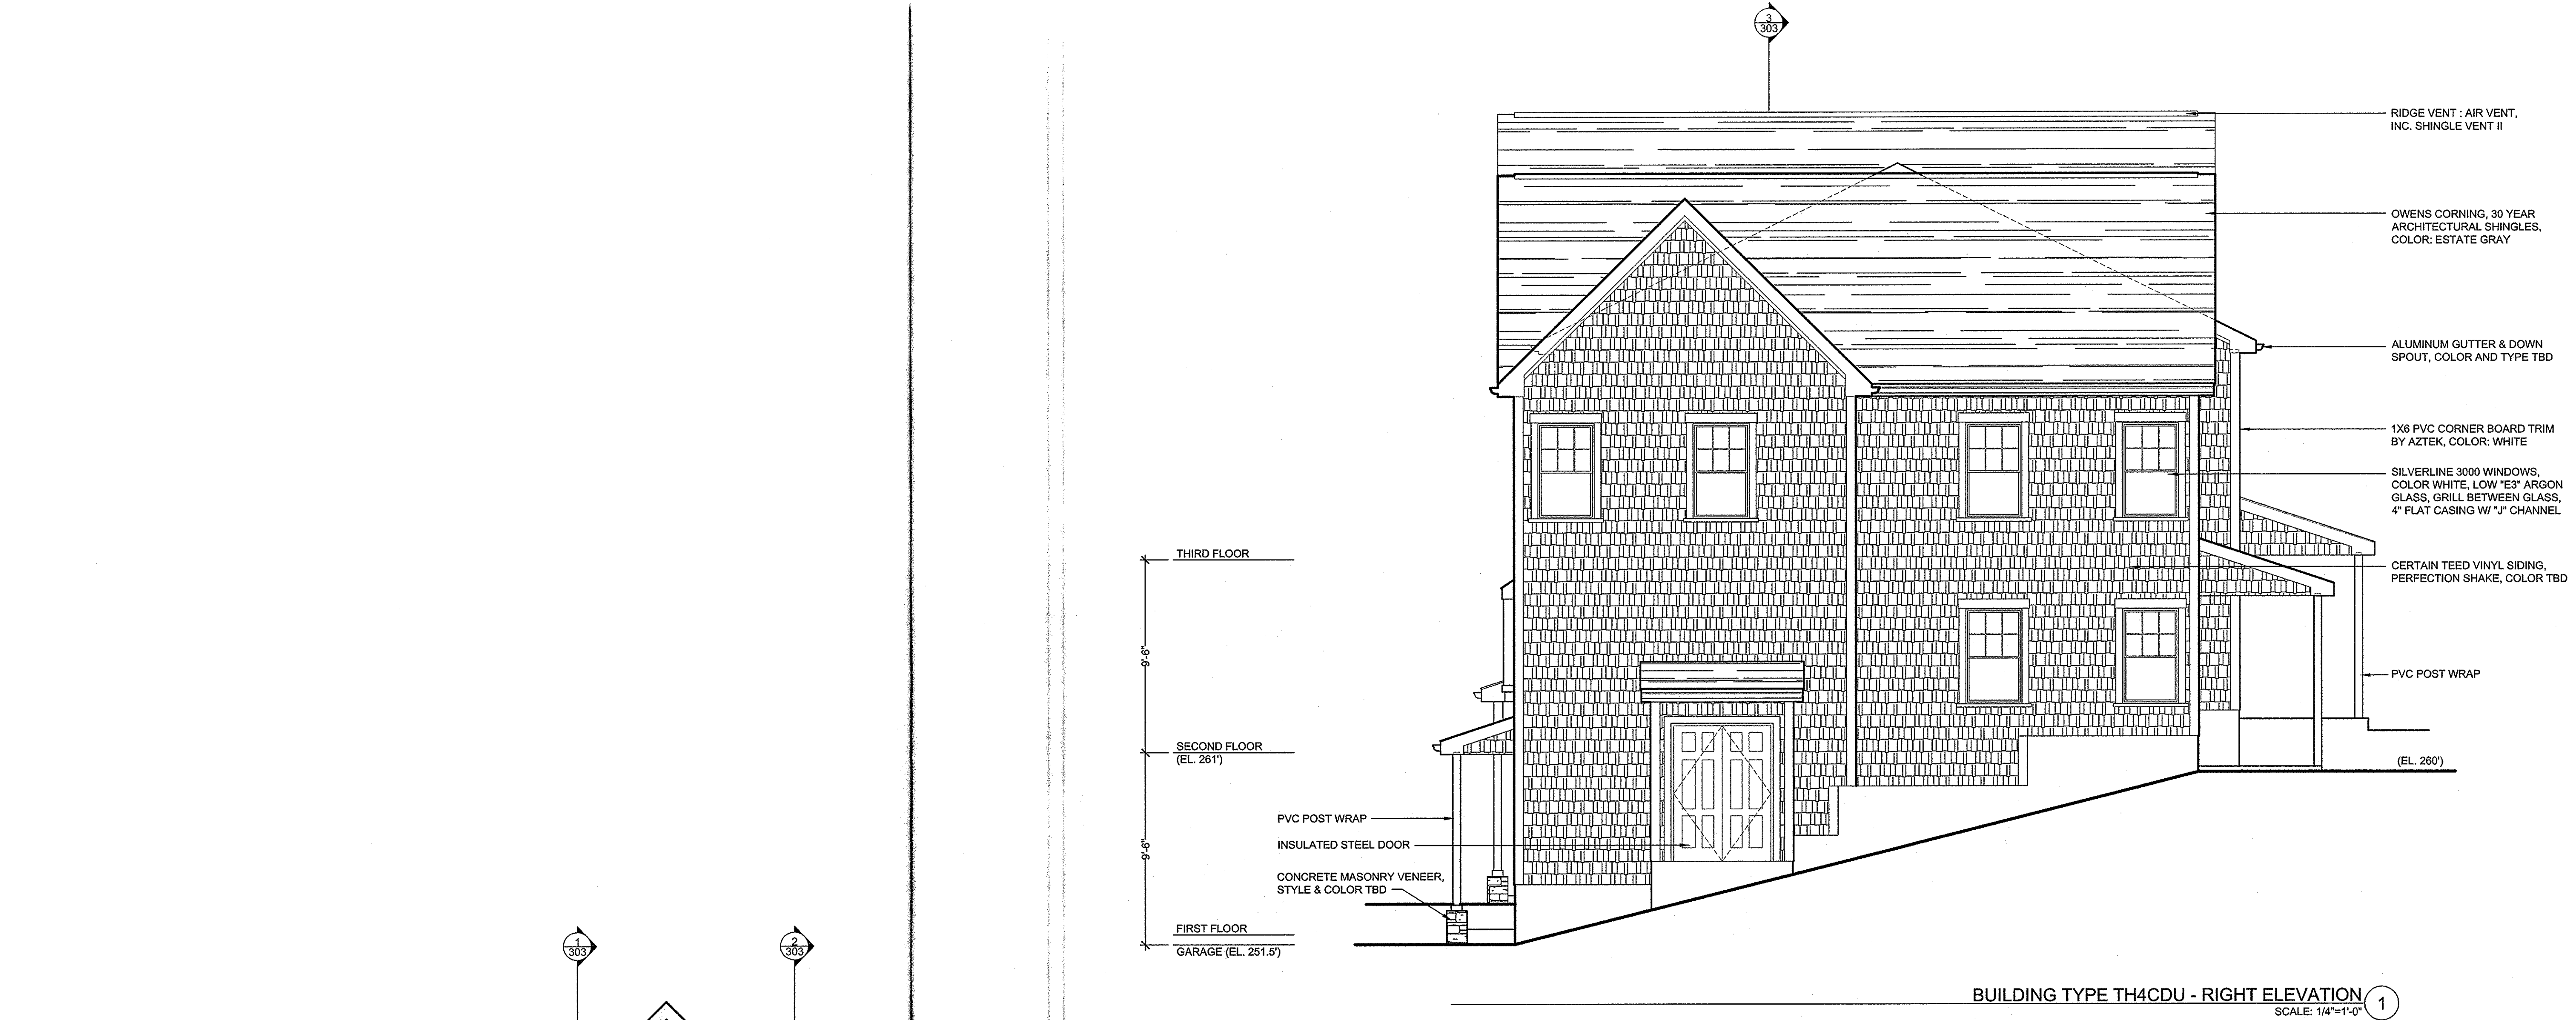

BUILDING TYPE TH4CDU - RIGHT ELEVATION 1
SCALE: 1/4"=1'-0"



BUILDING TYPE TH4CDU - FRONT ELEVATION 2
SCALE: 1/4"=1'-0"

Notes:

EXTERIOR WINDOW FRAMING & GLAZING

GENERAL WINDOW NOTES:

1. ALL DIMENSIONS SHOWN ON ARCHITECTURAL DRAWINGS ARE ROUGH OPENINGS. SHOP DRAWINGS SHOULD REFLECT APPROPRIATE FRAME SIZES INCLUDING JOINT SIZES PER MANUFACTURERS SPECIFICATIONS.
2. G.C./SUB-CONTRACTOR TO FIELD VERIFY ALL OPENINGS PRIOR TO FABRICATION OF WINDOWS.
3. SUBMIT COLOR SAMPLES FOR FRAMES AND GLAZING AS PART OF THE SHOP DRAWING PROCESS.

GLAZING:

1. ALL GLAZING TO BE LOW E-II
2. PROVIDE TEMPERED GLAZING IN ALL AREA REQUIRED BY CODE.

SILVER LINE WINDOWS:

1. 3000 SERIES DOUBLE HUNG WINDOWS.
2. 70 SERIES CASEMENT WINDOWS.
3. 2650 SERIES PICTURE WINDOW.
4. FUSION WELDED VINYL FRAME.
5. LOE1 IG WITH ARGON GAS.
6. SIMULATED DIVIDED LITES WITH GRILL ATTACHED TO OUTSIDE OF GLASS.
7. INTEGRAL CASING AND 'J' CHANNEL, EXCEPT PICTURE WINDOW.
8. 6 9/16" PRE-PRIMED WOOD JAMB.
9. FIBERGLASS MESH SCREEN, SCREENED FRAME TO MATCH FRAME.
10. HARDWARE FINISH: WHITE.

SILVER LINE PATIO DOOR:

1. 5700 SERIES SLIDING PATIO DOOR.
2. FUSION WELDED VINYL FRAME.
3. LOE2 IG WITH ARGON GAS.
4. CONTOUR BETWEEN THE GLASS GRILLES.
5. 6 9/16" PRE-PRIMED WOOD JAMB.
6. FIBERGLASS MESH SCREEN, SCREENED FRAME TO MATCH FRAME.
7. HARDWARE FINISH: WHITE.

Key Plan:

NOT FOR CONSTRUCTION

Architect's Stamp:

Project:
Fifteen Great Road II LLC
15 Great Road,
Littleton, MA.

Client:
Omni Properties, LLC
200 Baker Ave, Suite 303
Concord, MA 01742
Tel: (978) 369-4884

Project #: 12023
Scale: As Noted

Issue: 8/28/2012
Progress 11/6/2012
ZBA Approval

Revisions:


Drawing Title:
Building Type TH4CDU - Building #17
Exterior Elevations

Sheet Number:
A.201


MAUGEL ARCHITECTS INC.

200 Ayer Road, Harvard, MA 01451
Tel: (978) 456-2800 Fax: (978) 456-2801
www.maugel.com

THESE DOCUMENTS AND ALL IDEAS, ARRANGEMENTS, DECISIONS AND PLANS INFORMATION THEREON ARE REPRESENTED, TRUSTED AND OWNED BY AND REMAIN THE PROPERTY OF MAUGEL ARCHITECTS, INC. AND NO PART THEREOF SHALL BE UTILIZED BY ANY PERSON, FIRM OR CORPORATION FOR ANY PURPOSE WITHOUT THE WRITTEN PERMISSION OF MAUGEL ARCHITECTS, INC.

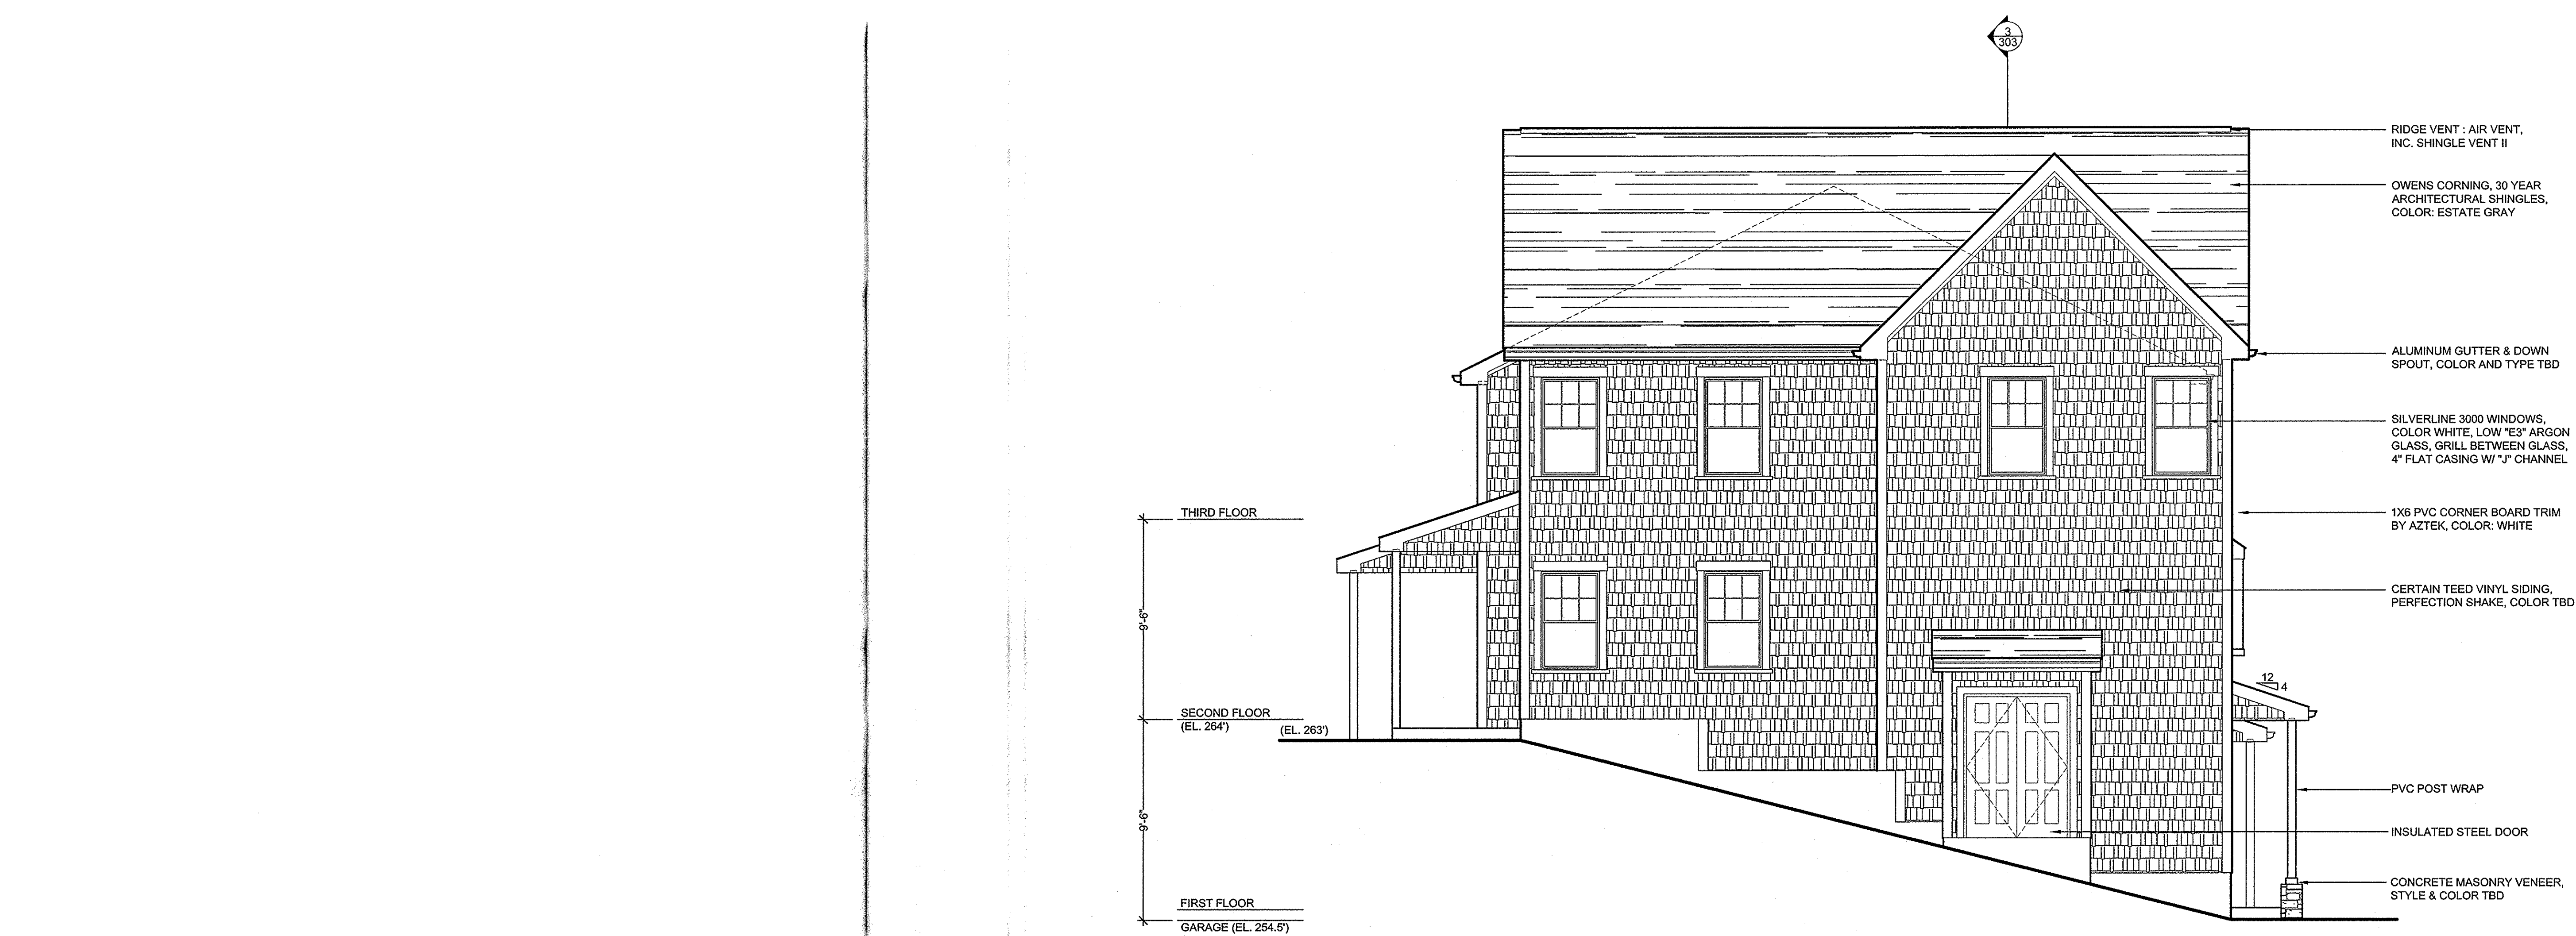

BUILDING TYPE TH4CDU - LEFT ELEVATION 1
SCALE: 1/4"=1'-0"

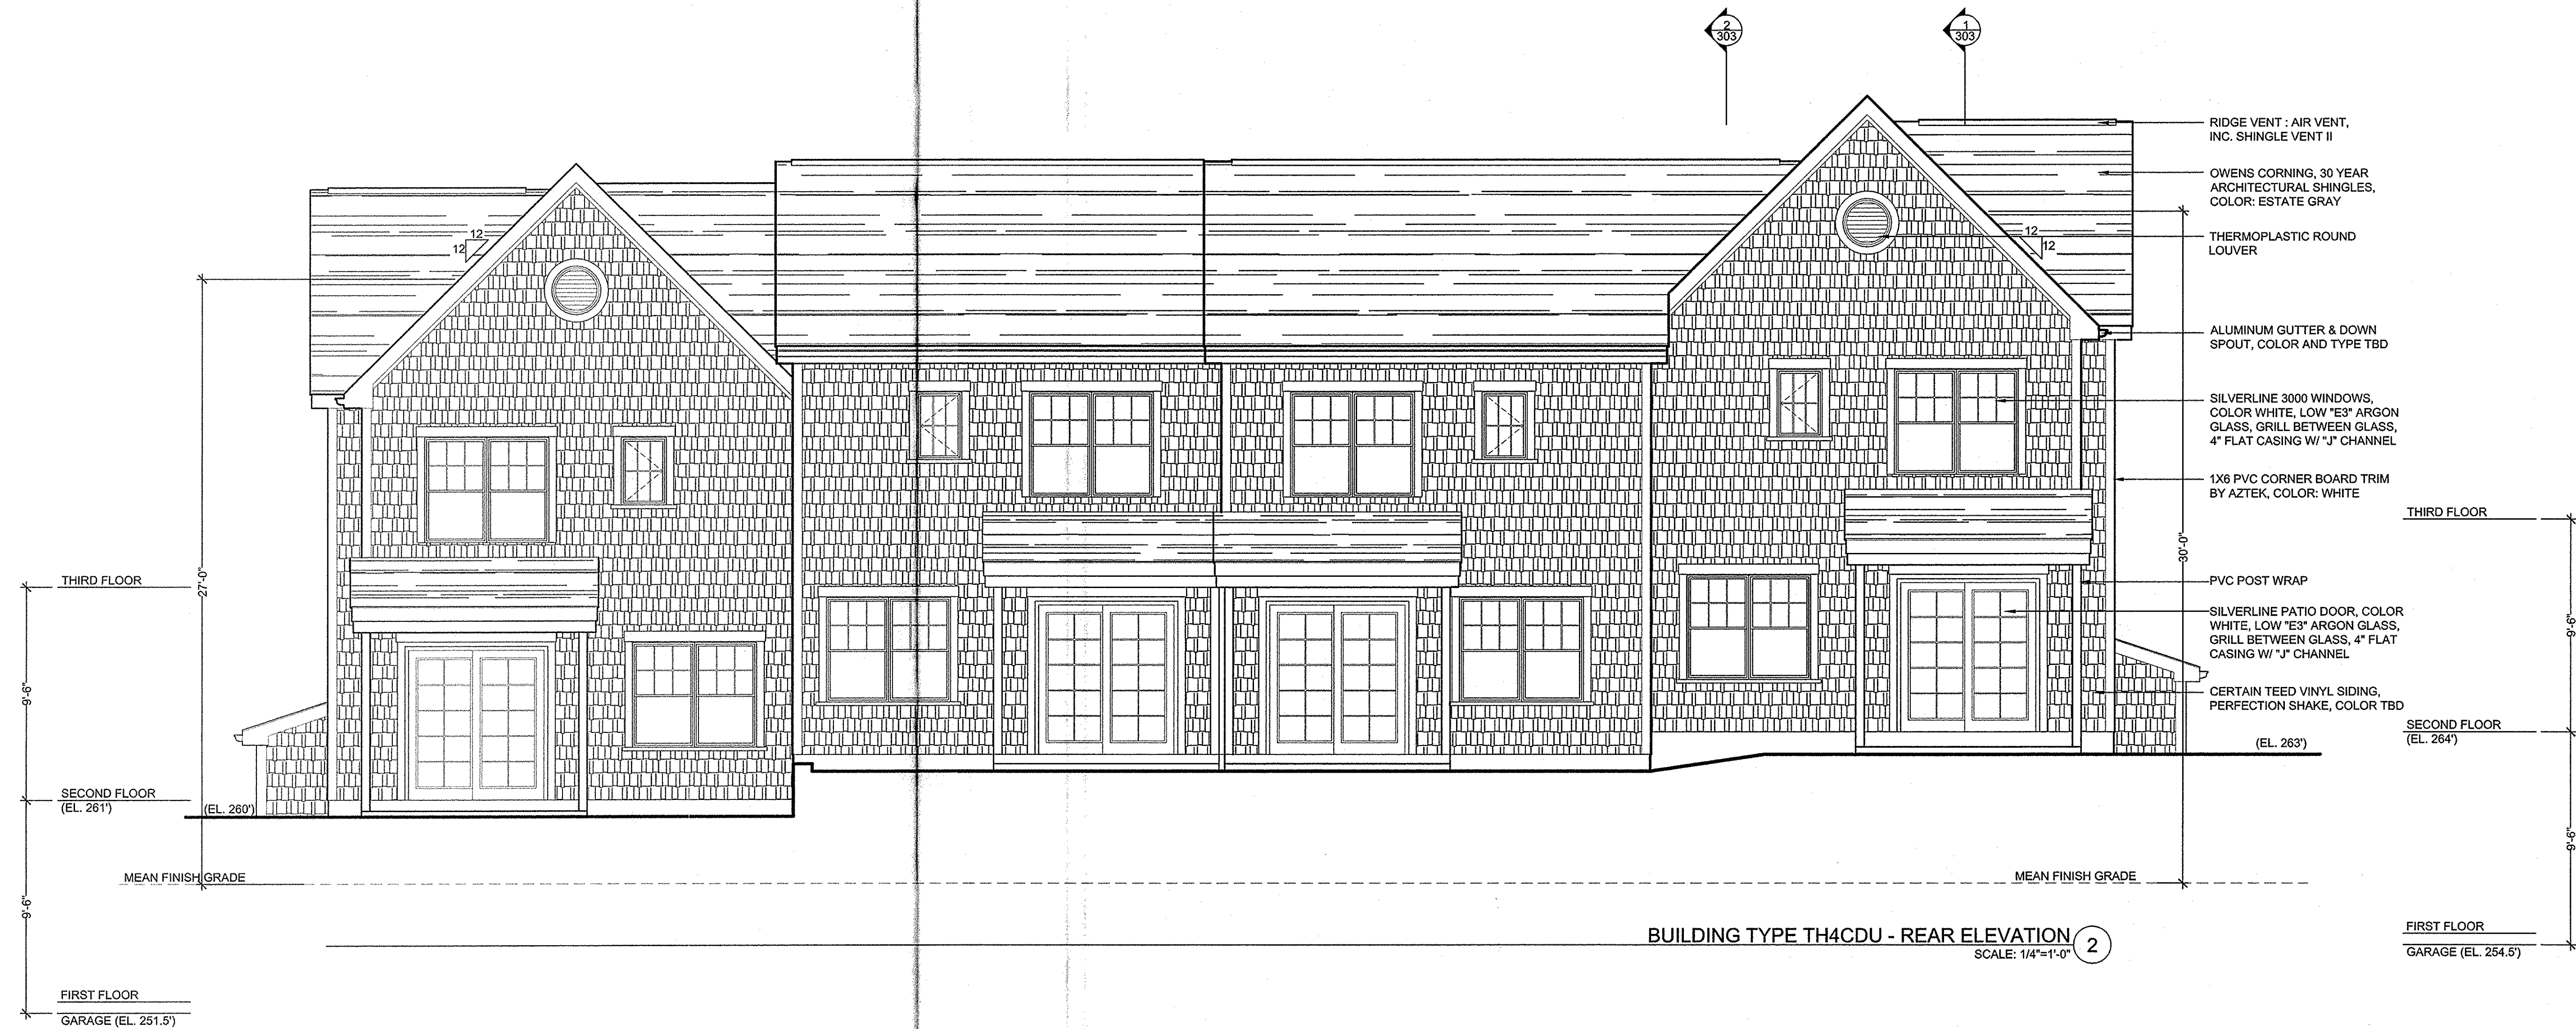

BUILDING TYPE TH4CDU - REAR ELEVATION 2
SCALE: 1/4"=1'-0"

Notes:

EXTERIOR WINDOW FRAMING & GLAZING

GENERAL WINDOW NOTES:
1. ALL DIMENSIONS SHOWN ON ARCHITECTURAL DRAWINGS ARE ROUGH OPENINGS. SHOP DRAWINGS SHOULD REFLECT APPROPRIATE FRAME SIZES INCLUDING JOINT SIZES PER MANUFACTURERS SPECIFICATIONS.
2. G.C./SUB-CONTRACTOR TO FIELD VERIFY ALL OPENINGS PRIOR TO FABRICATION OF WINDOWS.
3. SUBMIT COLOR SAMPLES FOR FRAMES AND GLAZING AS PART OF THE SHOP DRAWING PROCESS.

GLAZING:
1. ALL GLAZING TO BE LOW E-II
2. PROVIDE TEMPERED GLAZING IN ALL AREA REQUIRED BY CODE.


SILVER LINE WINDOWS:
1. 3000 SERIES DOUBLE HUNG WINDOWS.
2. 70 SERIES CASEMENT WINDOWS.
3. 2650 SERIES PICTURE WINDOW.
4. FUSION WELDED VINYL FRAME.
5. LOE[®] IG WITH ARGON GAS.
6. SIMULATED DIVIDED LITES WITH GRILL ATTACHED TO OUTSIDE OF GLASS.
7. INTEGRAL CASING AND "J" CHANNEL, EXCEPT PICTURE WINDOW.
8. 6 9/16" PRE-PRIMED WOOD JAMB.
9. FIBERGLASS MESH SCREEN, SCREENED FRAME TO MATCH FRAME.
10. HARDWARE FINISH: WHITE.

SILVER LINE PATIO DOOR:
1. 5700 SERIES SLIDING PATIO DOOR.
2. FUSION WELDED VINYL FRAME.
3. LOE[®] IG WITH ARGON GAS.
4. CONTOUR BETWEEN THE GLASS GRILLES.
5. 6 9/16" PRE-PRIMED WOOD JAMB.
6. FIBERGLASS MESH SCREEN, SCREENED FRAME TO MATCH FRAME.
7. HARDWARE FINISH: WHITE.

Key Plan:

NOT FOR CONSTRUCTION

Architect's Stamp:

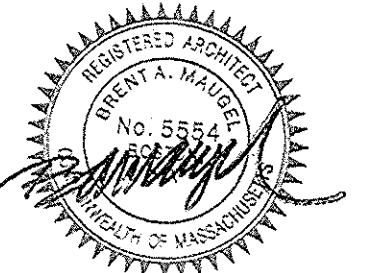

Project:

Fifteen Great Road II LLC
15 Great Road,
Littleton, MA.

Client:
Omni Properties, LLC
200 Baker Ave, Suite 303
Concord, MA 01742
Tel: (978) 369-4884

Project #: 12023

Scale: As Noted

Issue:	Date:
Progress	8/28/2012
ZBA Approval	11/6/2012

Revisions:	Date:

Drawing Title:
Building Type TH4CDU - Building #17
Exterior Elevations


Sheet Number:

A.202


MAUGEL ARCHITECTS INC.

200 Ayer Road, Harvard, MA 01451
Tel: (978) 456-2800 Fax: (978) 456-2801
www.maugel.com


THESE DOCUMENTS AND ALL IDEAS, ARRANGEMENTS, DECISIONS AND PLANS INDICATED THEREON ARE REPRESENTED TRUTHFUL AND OWNED BY AND REMAIN THE PROPERTY OF MAUGEL ARCHITECTS INC. NO PART OF THESE PLANS ARE TO BE REPRODUCED BY ANY PERSON, FIRM OR CORPORATION FOR ANY PURPOSE WITHOUT WRITTEN PERMISSION FROM MAUGEL ARCHITECTS INC.

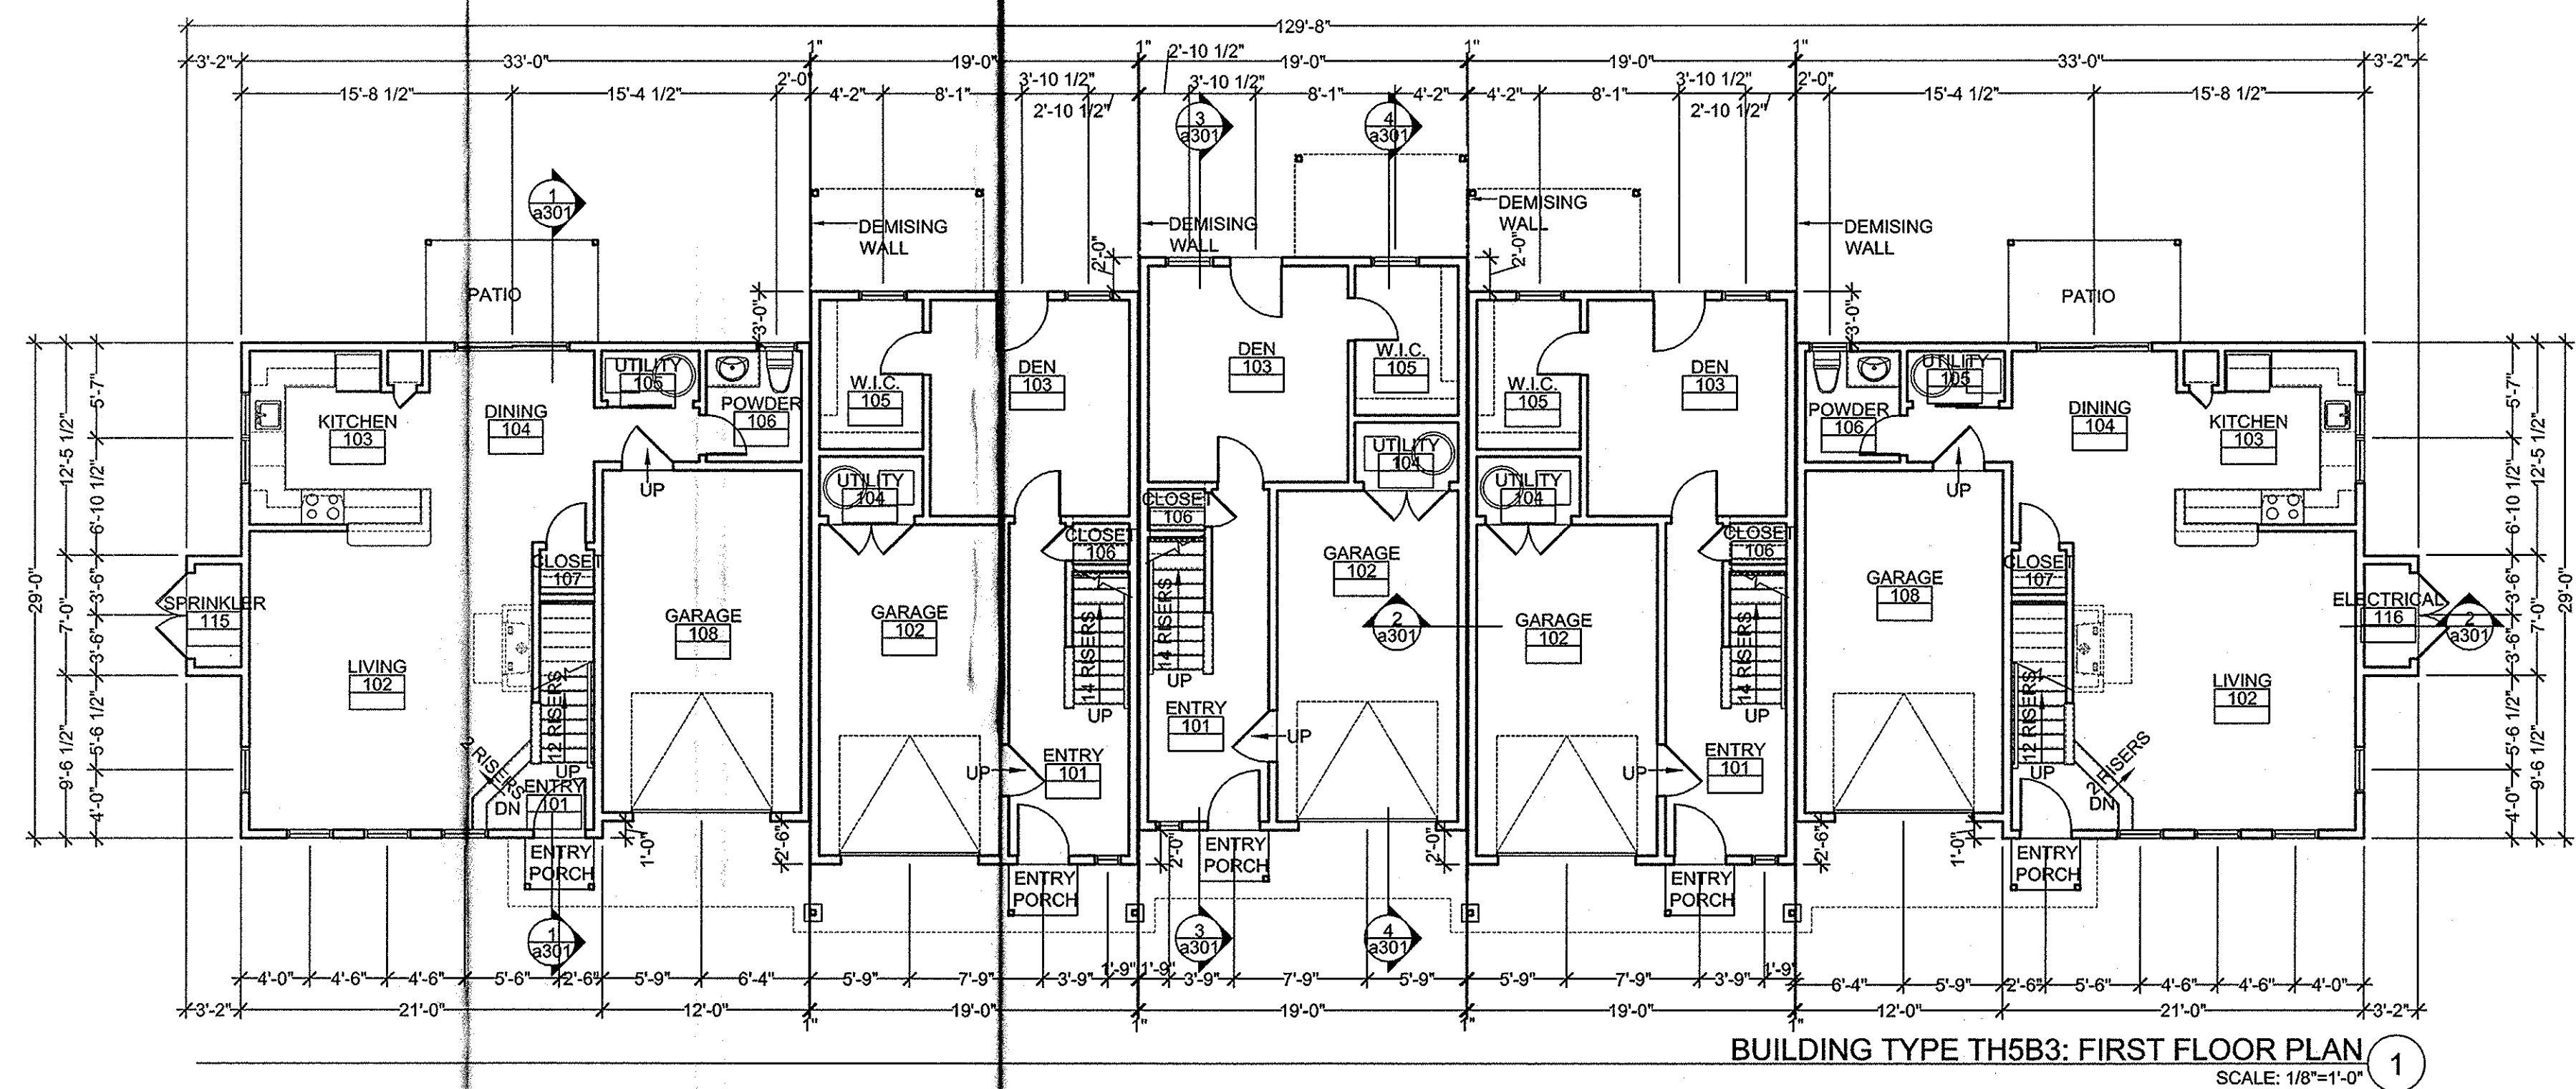

BUILDING TYPE TH5B3: FIRST FLOOR PLAN
SCALE: 1/8"=1'-0"

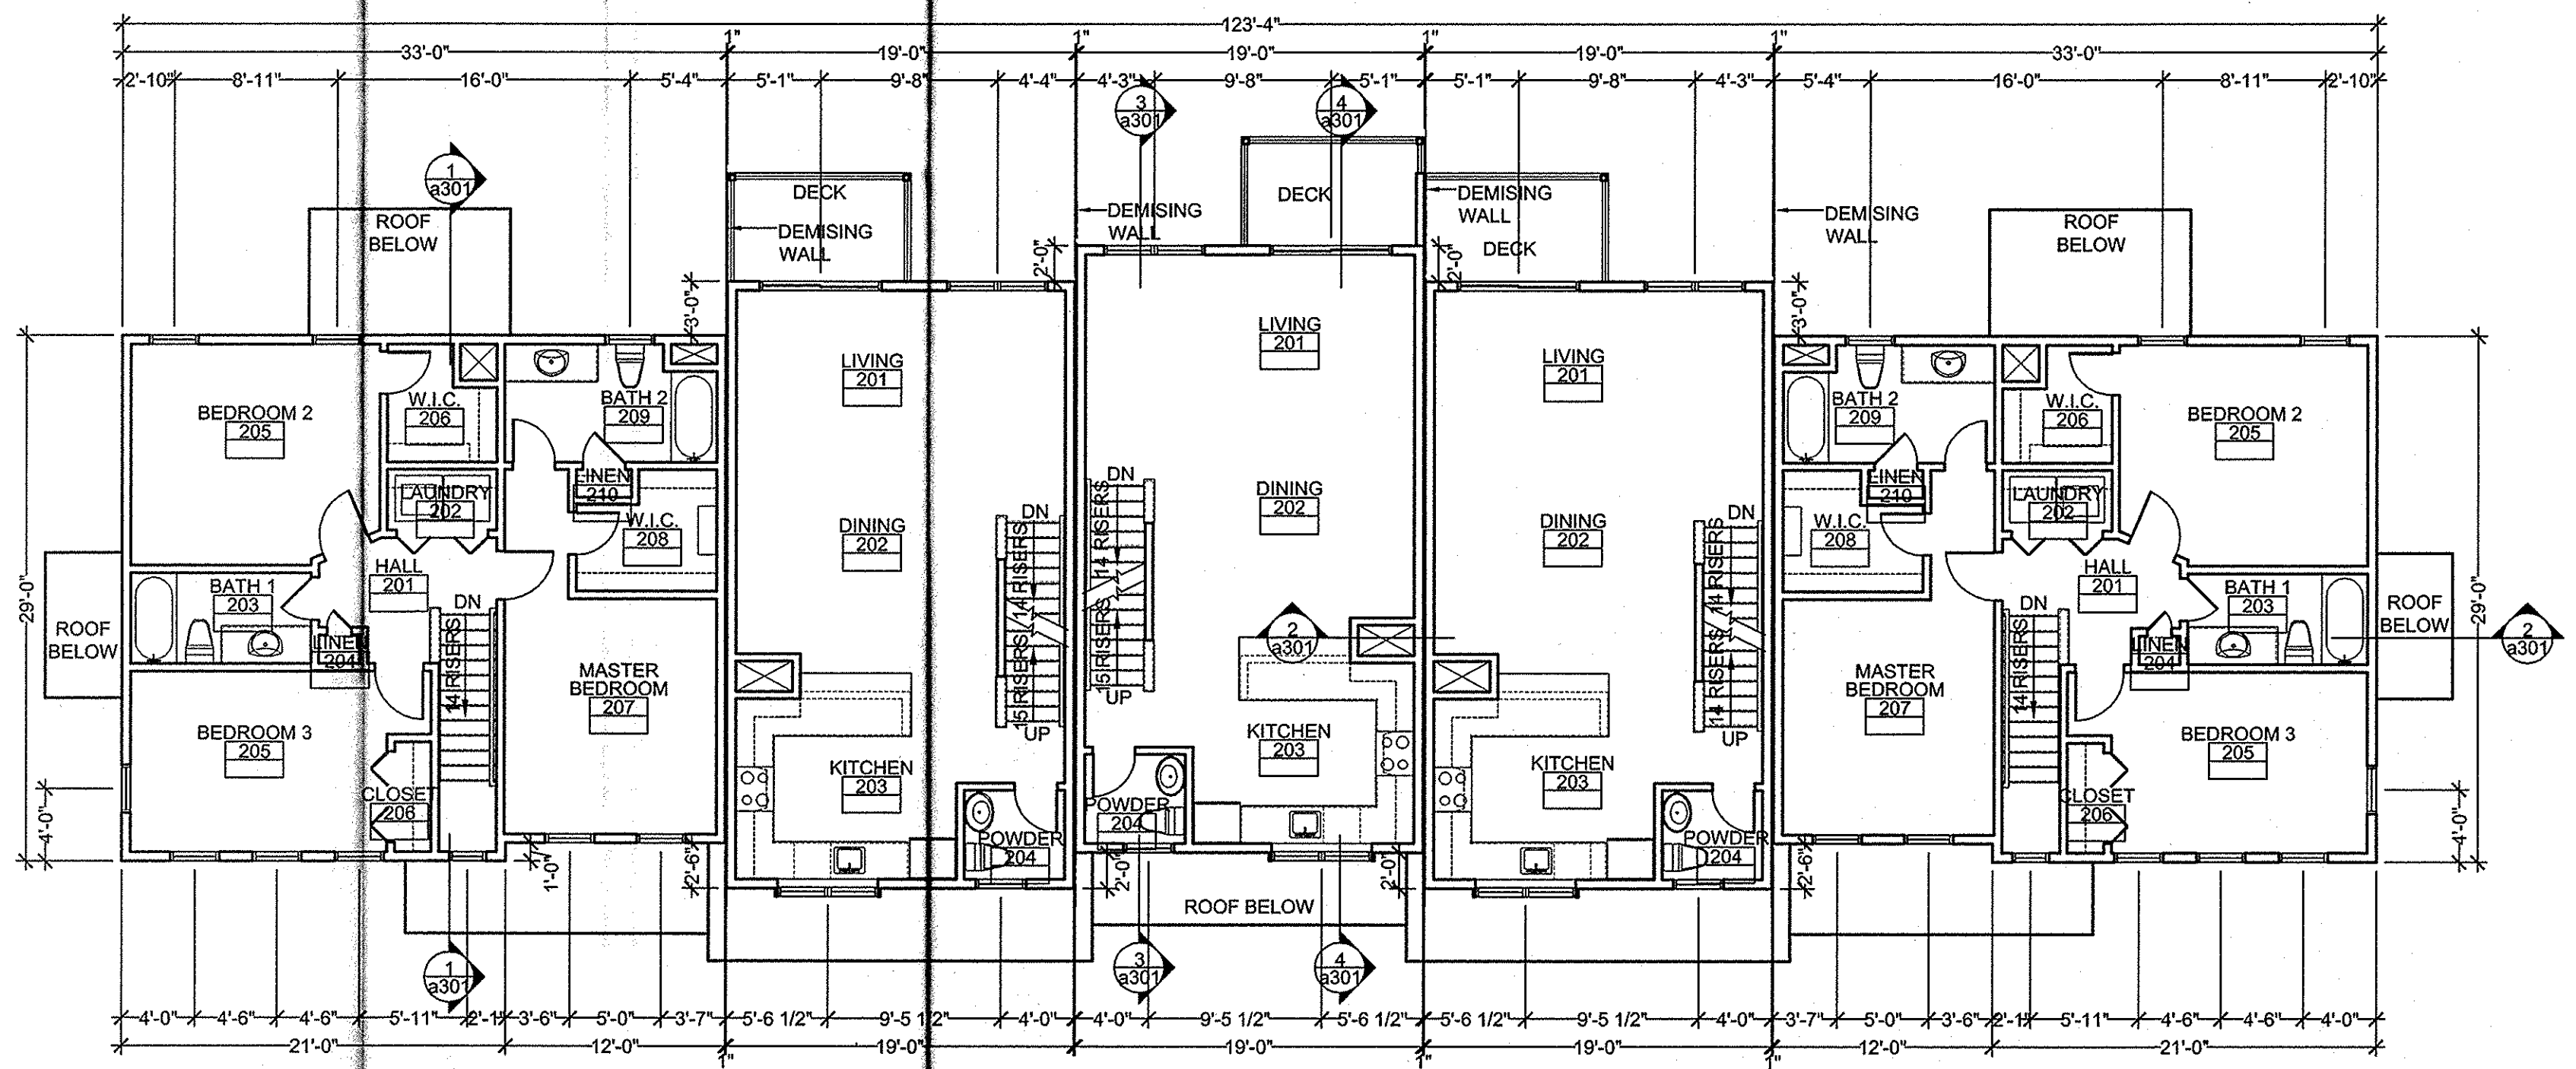


BUILDING TYPE TH5B3: SECOND FLOOR PLAN
SCALE: 1/8"=1'-0"

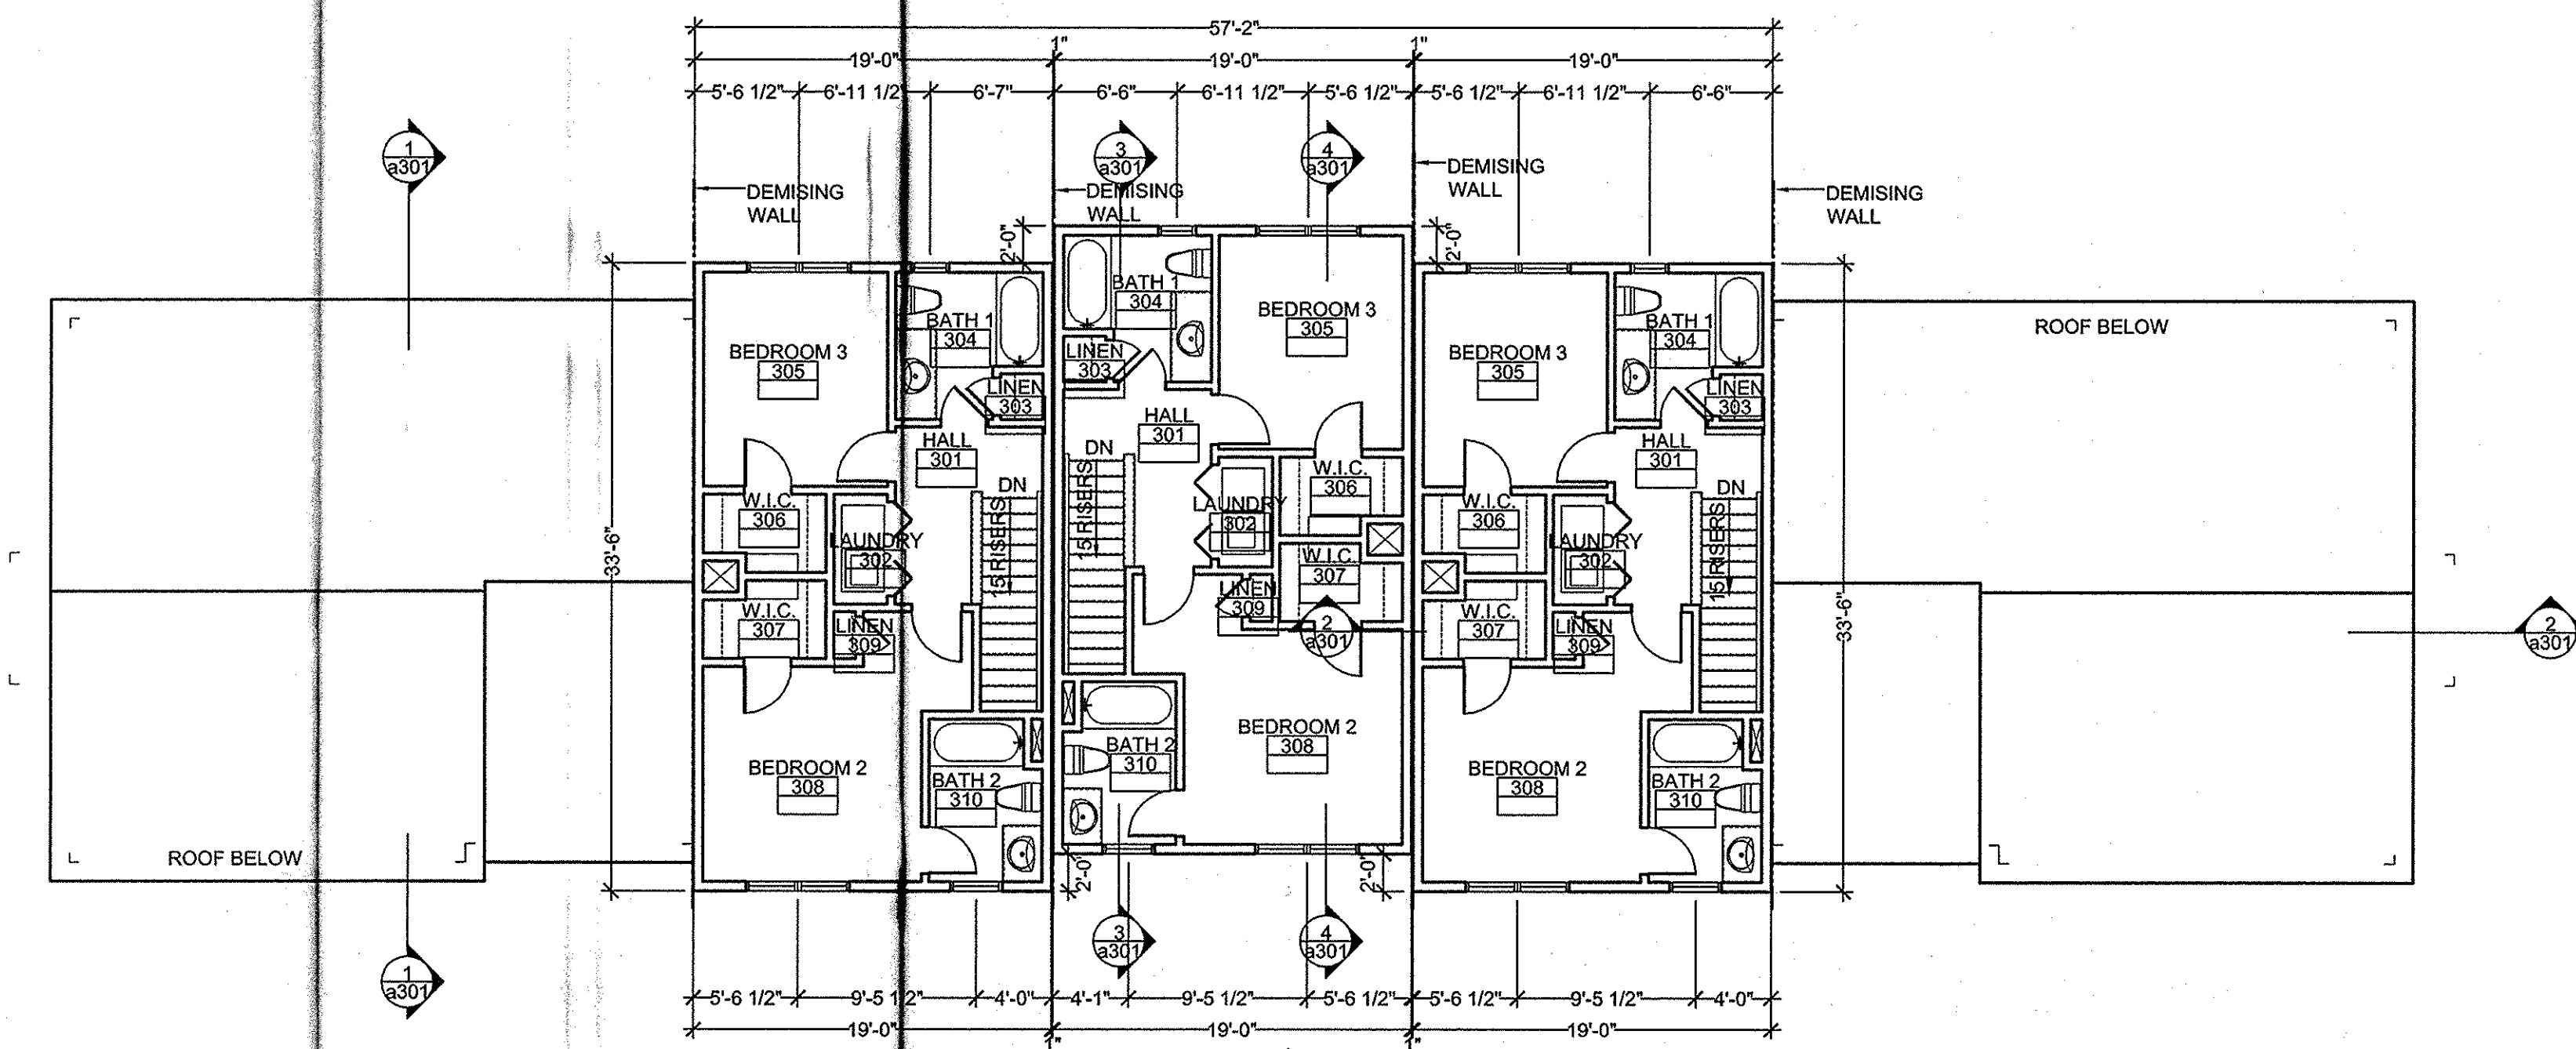

BUILDING TYPE TH5B3: THIRD FLOOR PLAN
SCALE: 1/8"=1'-0"

Notes:

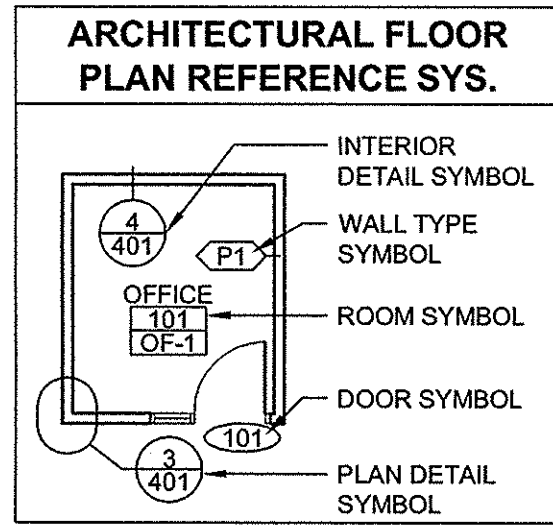


PARTITION LEGEND	
	PARTITION

PARTITION NOTES
1. ALL WALLS NOT KEYED IN BY WALL TYPE DESIGNATION TO BE PARTITION "P1", TYP

DIMENSIONING NOTES
1. EXTERIOR MASONRY WALLS ARE DIMENSIONED TO THE FACE OF MASONRY
2. INTERIOR MASONRY WALLS ARE DIMENSIONED TO THE FACE OF MASONRY
3. WOOD FRAMED EXTERIOR WALLS ARE DIMENSIONED TO THE EXTERIOR FACE OF STUD
4. INTERIOR PARTITIONS ARE DIMENSIONED TO THE CENTERLINE, UON

Key Plan:

NOT FOR CONSTRUCTION
Architect's Stamp:

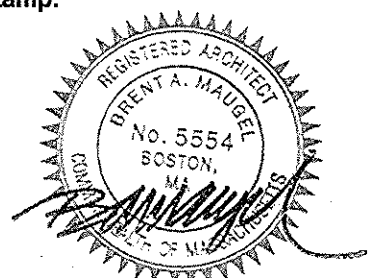

Project:
Fifteen Great Road II LLC
15 Great Road,
Littleton, MA.
Client:
Omni Properties, LLC
200 Baker Ave, Suite 303
Concord, MA 01742
Tel: (978) 369-4884
Project #: 12023
Scale: As Noted

Issue:	Date:
Progress	8/29/2012
ZBA Approval	11/6/2012



Revisions:	Date:

Drawing Title:
Building Type TH5B3
Floor Plans
Sheet Number:



200 Ayer Road, Harvard, MA 01451
Tel: (978) 456-2800 Fax: (978) 456-2801
www.maugel.com

THESE DOCUMENTS AND ALL IDEAS, ARRANGEMENTS, DESIGNS AND PLANS INDICATED THEREON OR REPRESENTED THEREBY ARE OWNED BY AND REMAIN THE PROPERTY OF MAUGEL ARCHITECTS, INC. AND NO PART THEREOF SHALL BE REPRODUCED BY ANY PERSON, FIRM OR CORPORATION FOR ANY PURPOSE WITHOUT WRITTEN PERMISSION OF MAUGEL ARCHITECTS, INC.

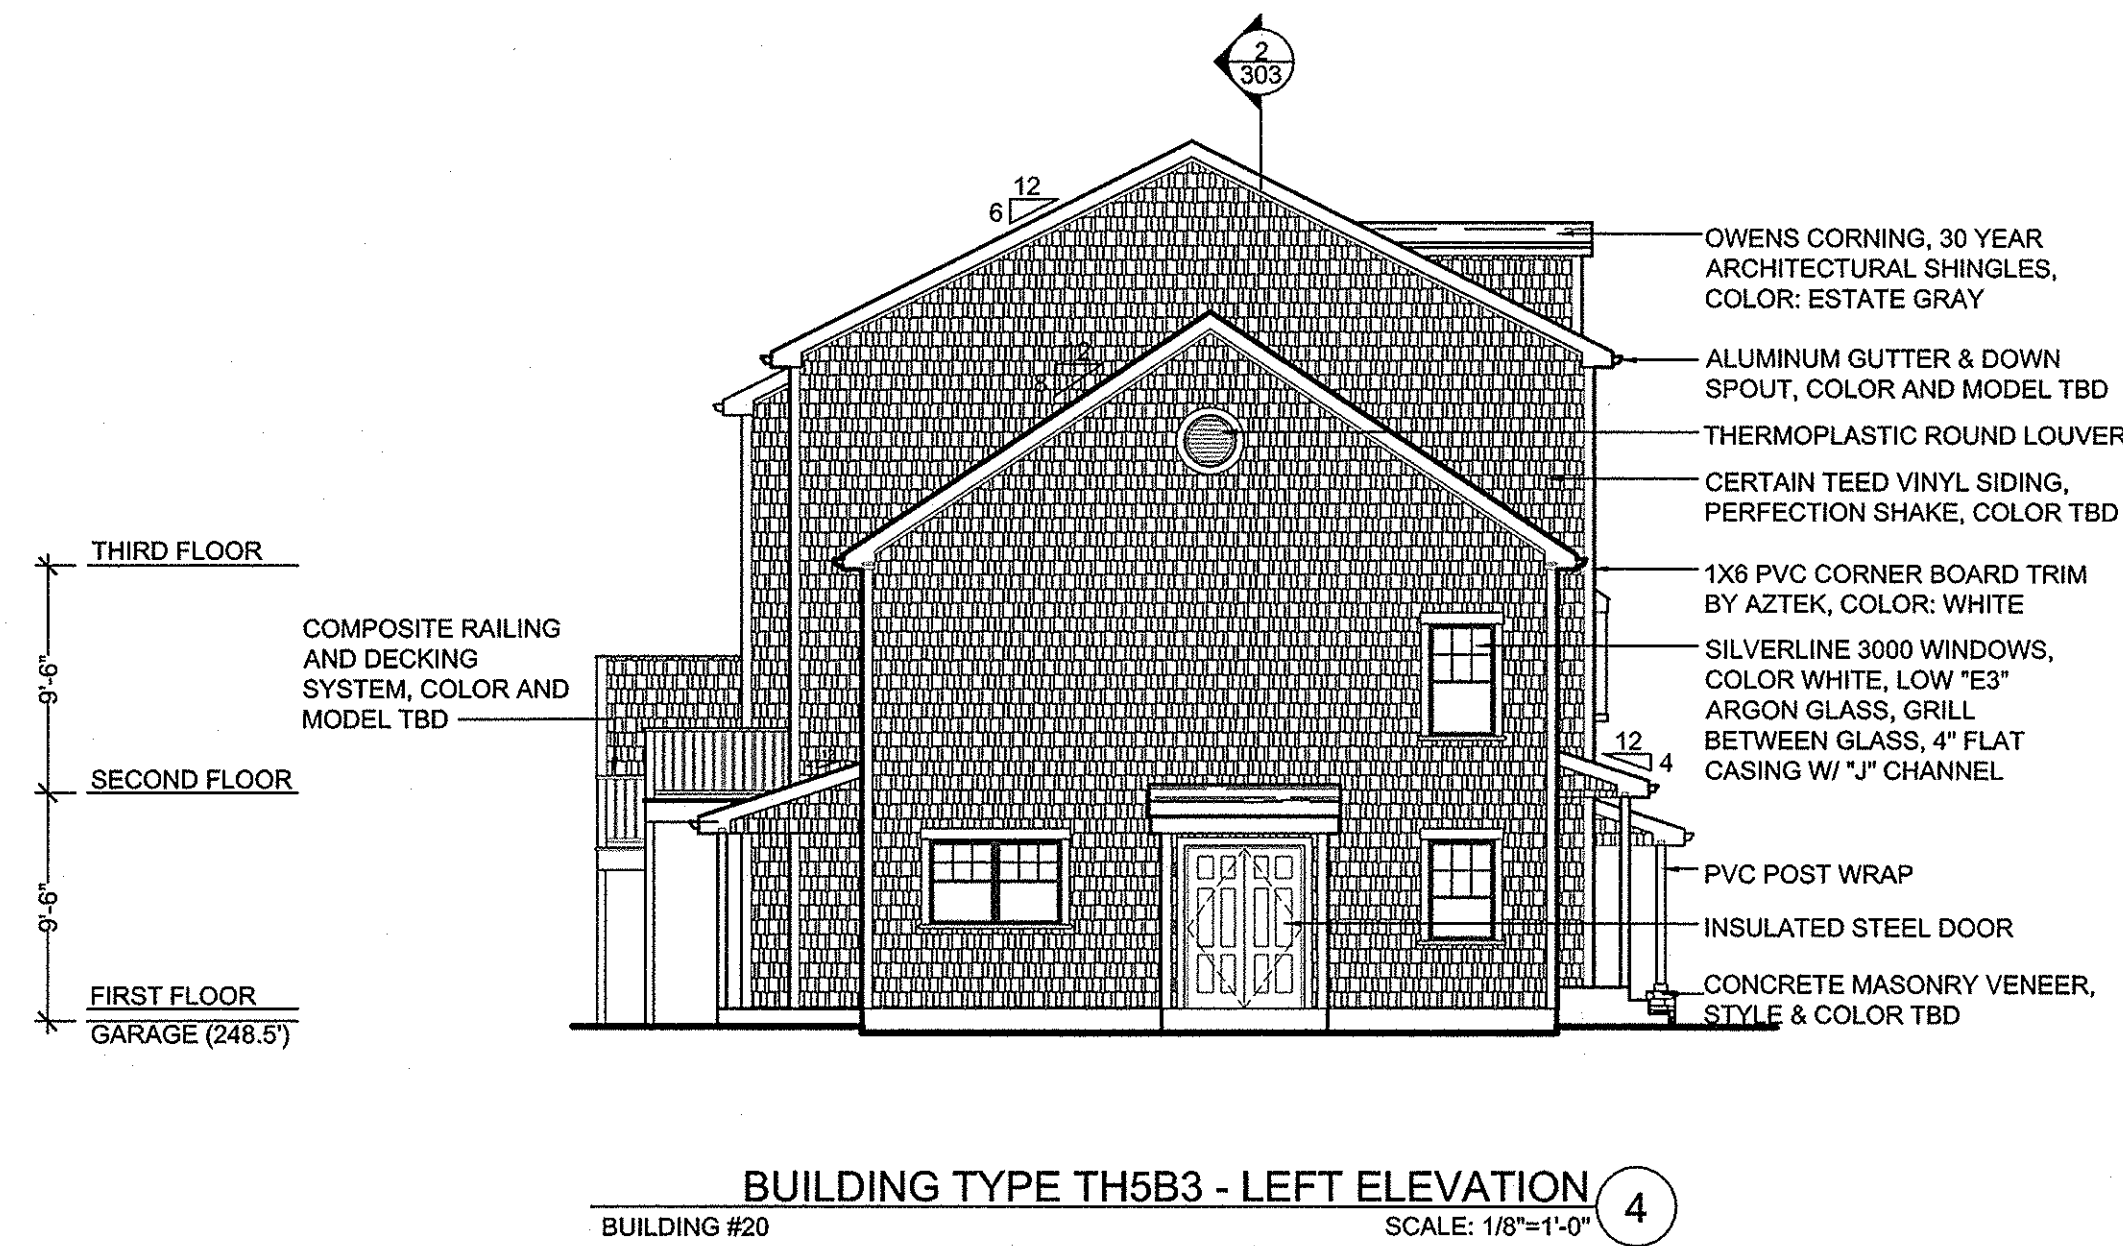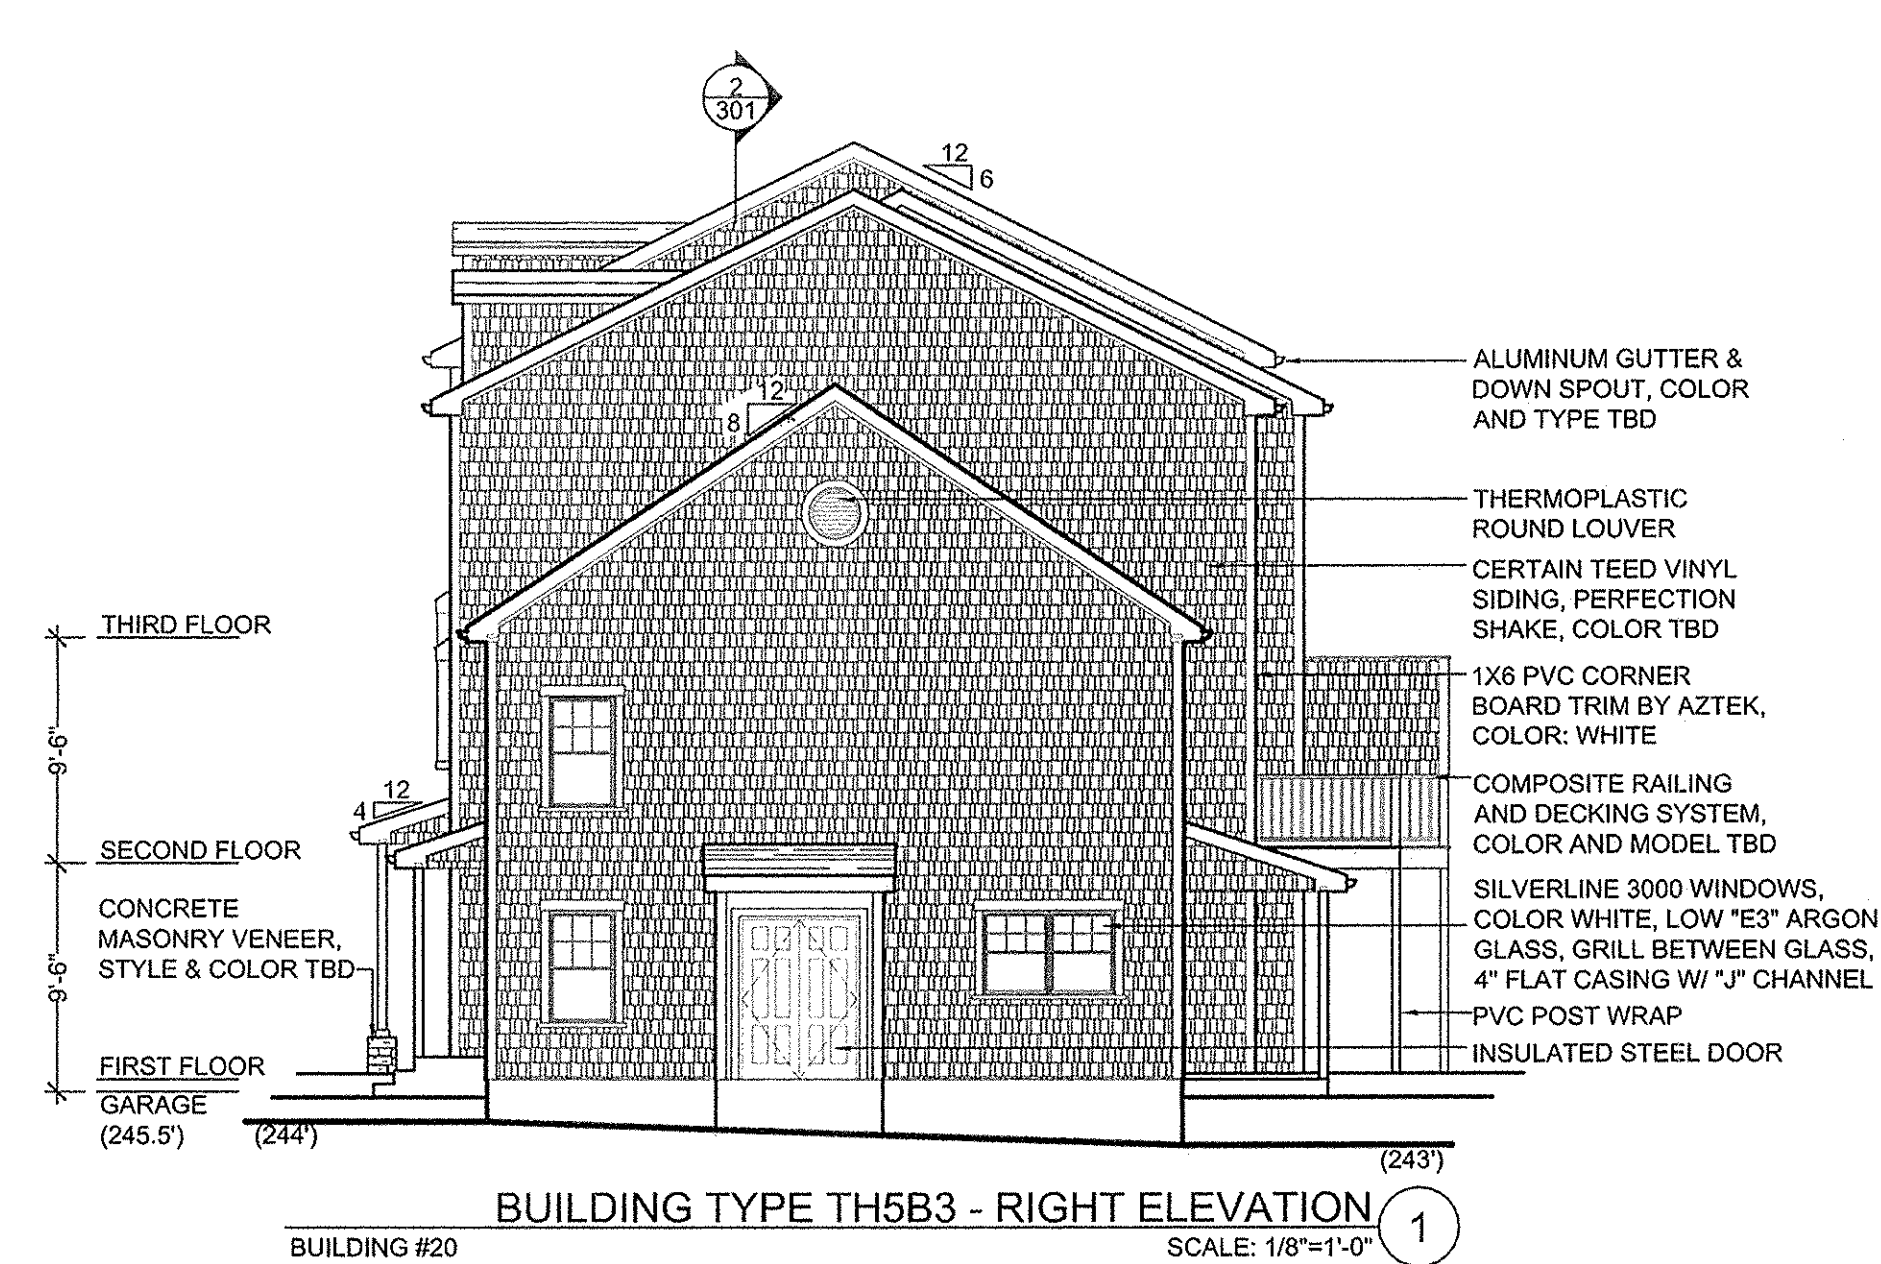

Notes:

EXTERIOR WINDOW FRAMING & GLAZING

- GENERAL WINDOW NOTES:
1. ALL DIMENSIONS SHOWN ON ARCHITECTURAL DRAWINGS ARE ROUGH OPENINGS. SHOP DRAWINGS SHOULD REFLECT APPROPRIATE FRAME SIZES INCLUDING JOINT SIZES PER MANUFACTURERS SPECIFICATIONS.
 2. G.C./SUB-CONTRACTOR TO FIELD VERIFY ALL OPENINGS PRIOR TO FABRICATION OF WINDOWS.
 3. SUBMIT COLOR SAMPLES FOR FRAMES AND GLAZING AS PART OF THE SHOP DRAWING PROCESS.

- GLAZING:
1. ALL GLAZING TO BE LOW E-II
 2. PROVIDE TEMPERED GLAZING IN ALL AREA REQUIRED BY CODE.


- SILVER LINE WINDOWS:
1. 3000 SERIES DOUBLE HUNG WINDOWS.
 2. 70 SERIES CASEMENT WINDOWS.
 3. 2650 SERIES PICTURE WINDOW.
 4. FUSION WELDED VINYL FRAME.
 5. LOE IG WITH ARGON GAS.
 6. SIMULATED DIVIDED LITES WITH GRILL ATTACHED TO OUTSIDE OF GLASS.
 7. INTEGRAL CASING AND "J" CHANNEL, EXCEPT PICTURE WINDOW.
 8. 6 9/16" PRE-PRIMED WOOD JAMB.
 9. FIBERGLASS MESH SCREEN, SCREENED FRAME TO MATCH FRAME.
 10. HARDWARE FINISH: WHITE.

- SILVER LINE PATIO DOOR:
1. 5700 SERIES SLIDING PATIO DOOR.
 2. FUSION WELDED VINYL FRAME.
 3. LOE IG WITH ARGON GAS.
 4. CONTOUR BETWEEN THE GLASS GRILLES.
 5. 6 9/16" PRE-PRIMED WOOD JAMB.
 6. FIBERGLASS MESH SCREEN, SCREENED FRAME TO MATCH FRAME.
 7. HARDWARE FINISH: WHITE.

Key Plan:

NOT FOR CONSTRUCTION

Architect's Stamp:

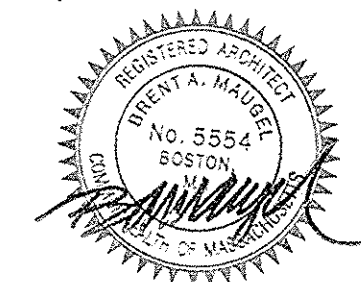

Project:
Fifteen Great Road II LLC
15 Great Road,
Littleton, MA.

Client:
Omni Properties, LLC
200 Baker Ave., Suite 303
Concord, MA 01742
Tel: (978) 369-4884

Project #: 12023

Scale: As Noted

Issue:	Date:
Progress	8/29/2012
ZBA Approval	11/6/2012

Revisions:	Date:

Drawing Title:
Building Type TH5B3: Building #20
Exterior Elevations




Sheet Number:

A.201





200 Ayer Road, Harvard, MA 01451
Tel: (978) 456-2800 Fax: (978) 456-2801
www.maugel.com

THESE DOCUMENTS AND ALL IDEAS, ARRANGEMENTS, DESIGN AND PLANS INDICATED THEREON OR SUPERSEDED THEREBY ARE OWNED BY AND REMAIN THE PROPERTY OF MAUGEL ARCHITECTS, INC. AND NO PART THEREOF SHALL BE REPRODUCED OR TRANSMITTED IN ANY FORM OR BY ANY MEANS, ELECTRONIC OR MECHANICAL, INCLUDING PHOTOCOPYING, RECORDING, OR BY ANY INFORMATION STORAGE AND RETRIEVAL SYSTEM, WITHOUT THE WRITTEN PERMISSION OF MAUGEL ARCHITECTS, INC.

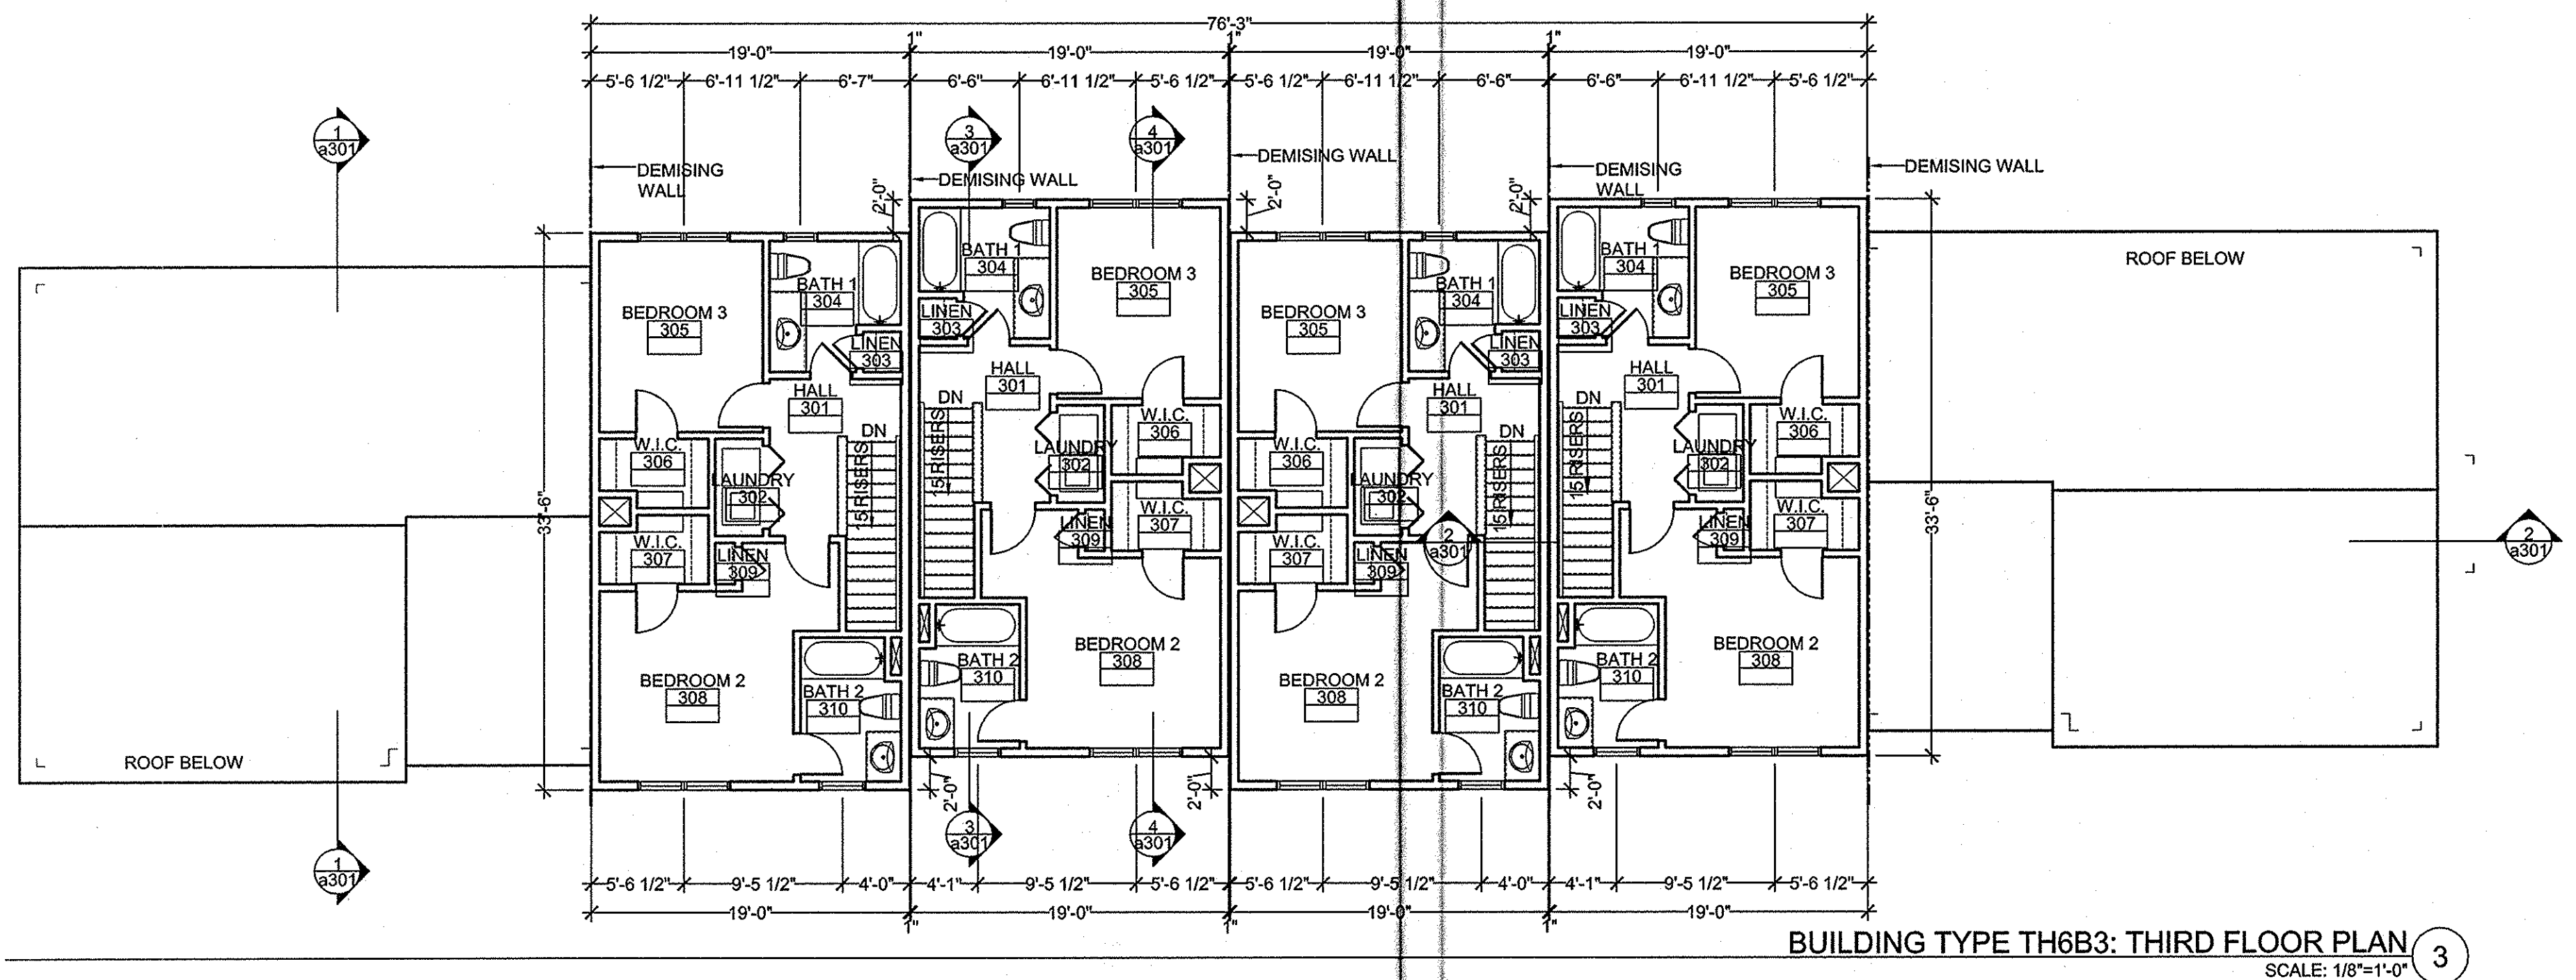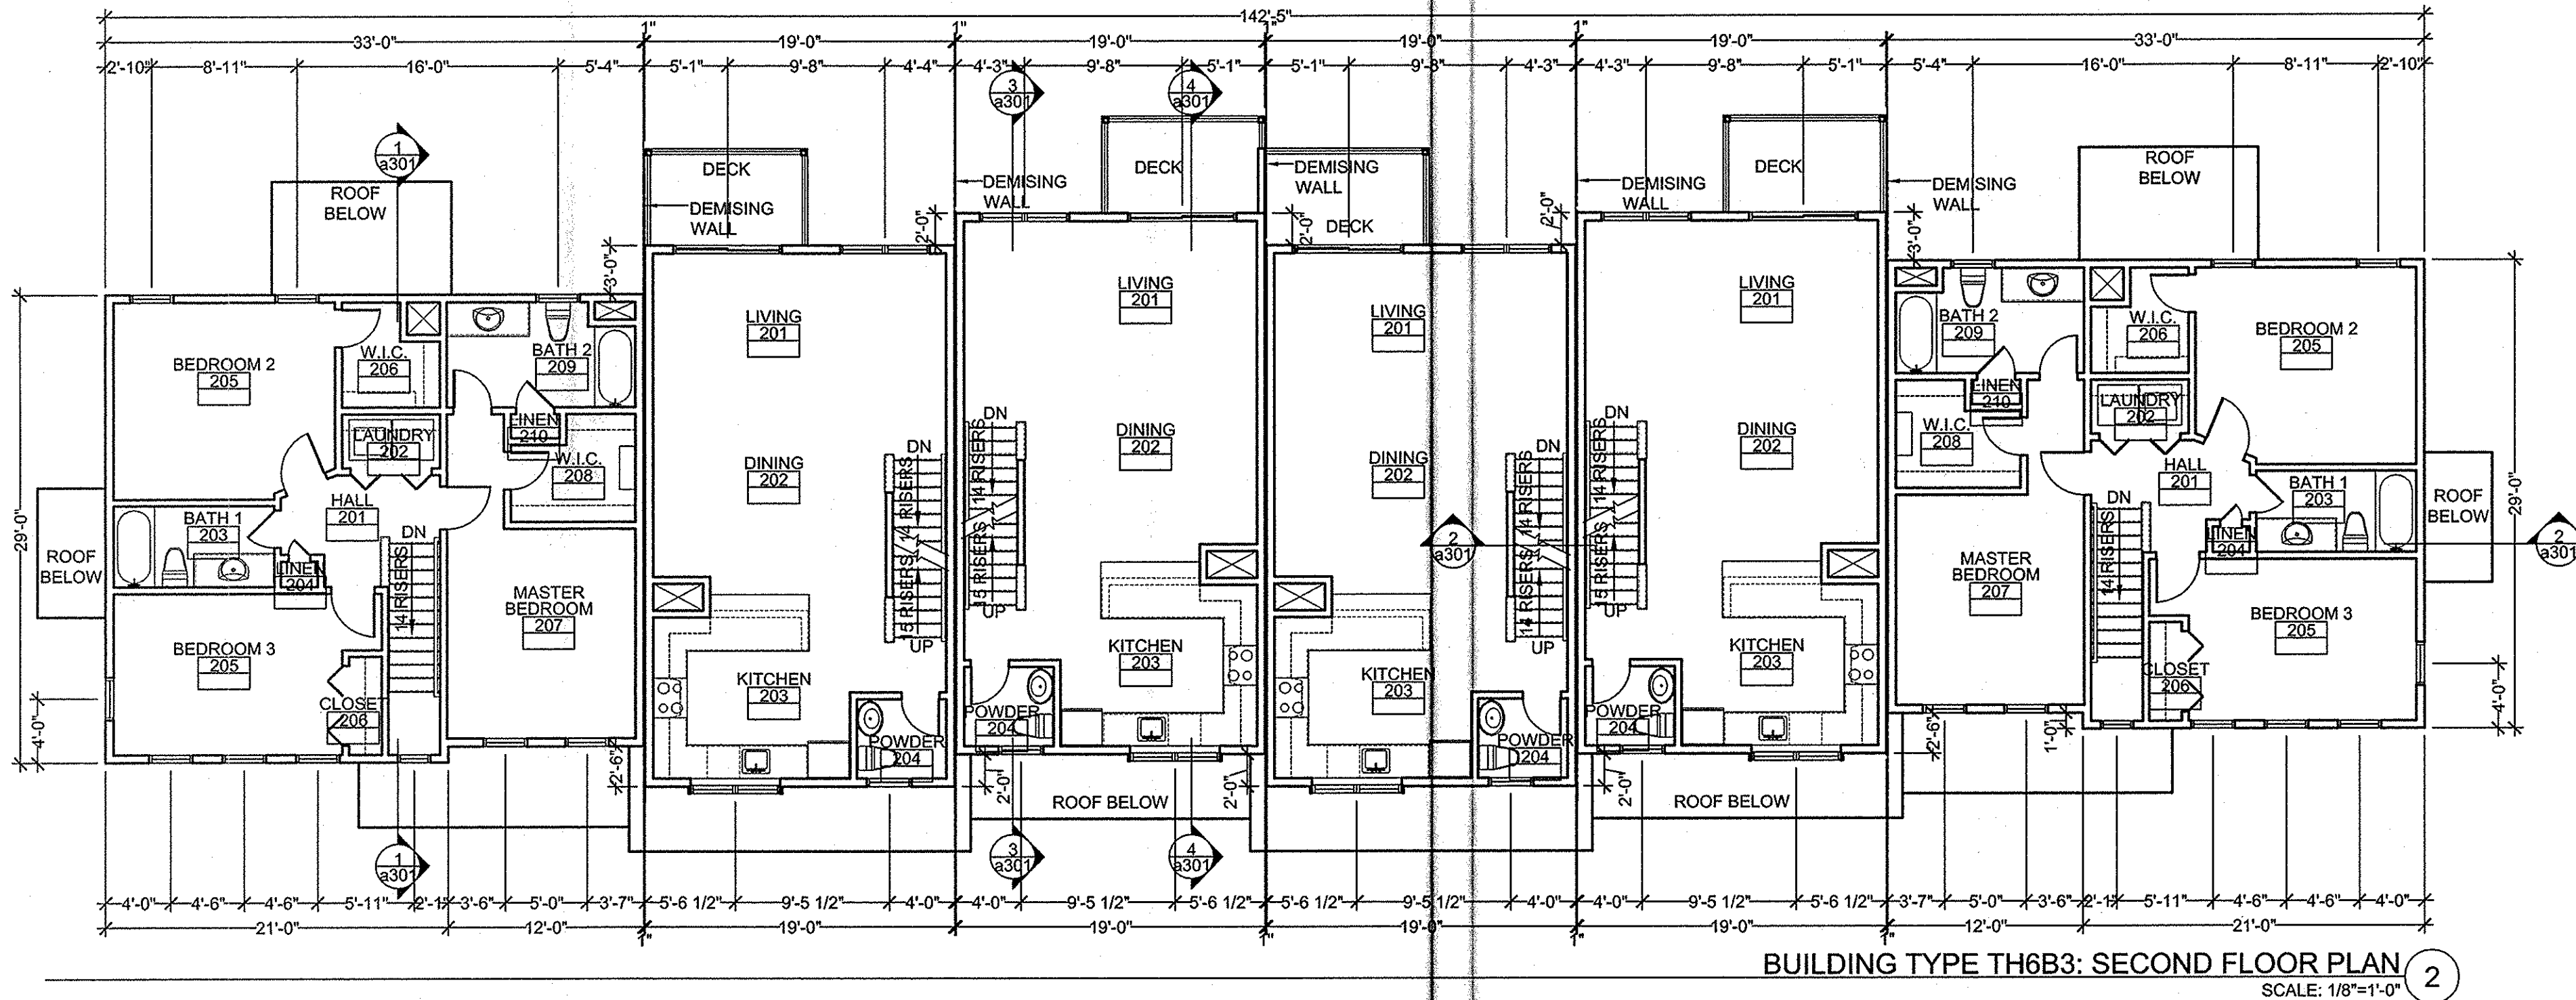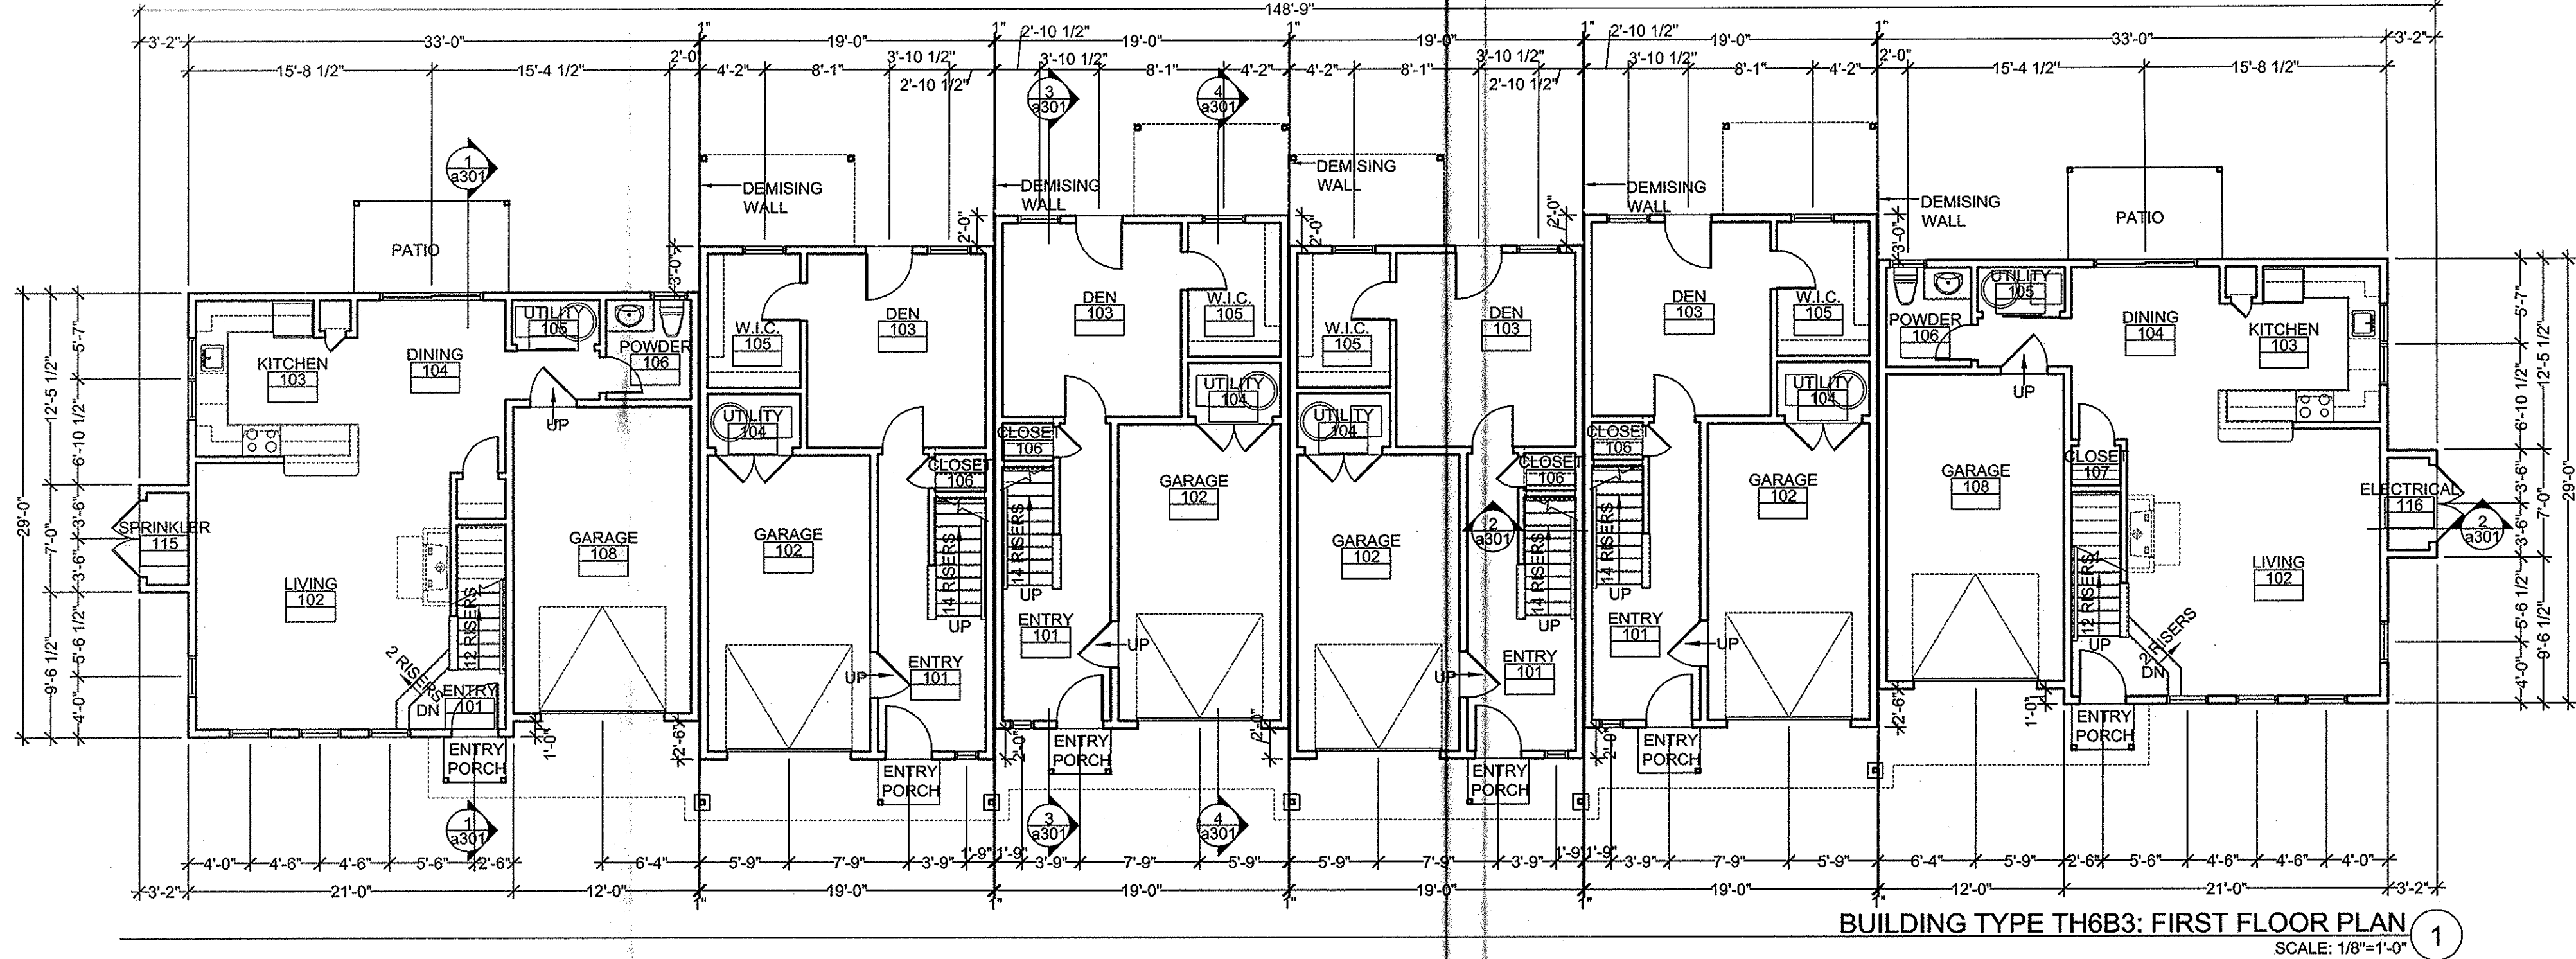

Notes:

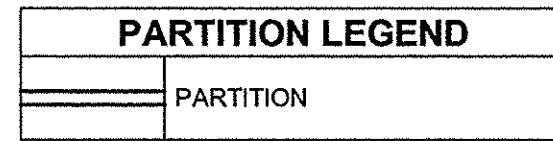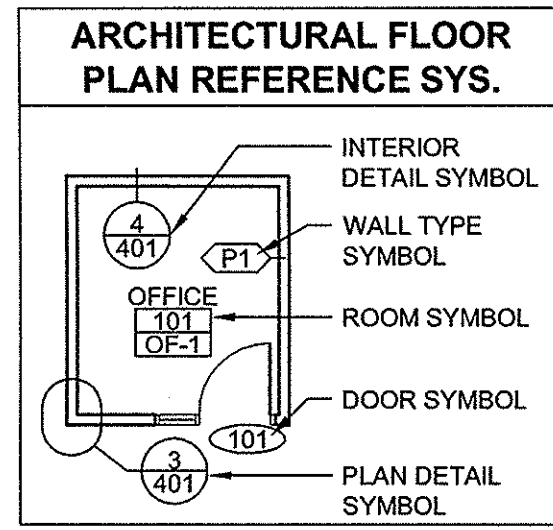

PARTITION NOTES


1. ALL WALLS NOT KEYED IN BY WALL TYPE DESIGNATION TO BE PARTITION "P1", TYP

DIMENSIONING NOTES

1. EXTERIOR MASONRY WALLS ARE DIMENSIONED TO THE FACE OF MASONRY
2. INTERIOR MASONRY WALLS ARE DIMENSIONED TO THE FACE OF MASONRY
3. WOOD FRAMED EXTERIOR WALLS ARE DIMENSIONED TO THE EXTERIOR FACE OF STUD
4. INTERIOR PARTITIONS ARE DIMENSIONED TO THE CENTERLINE, UON

Key Plan:

NOT FOR CONSTRUCTION
Architect's Stamp:

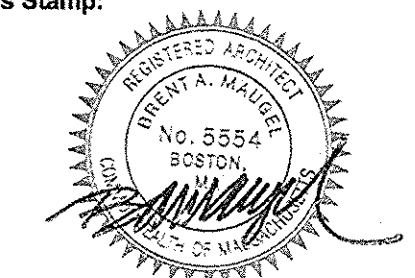

Project:
Fifteen Great Road II LLC
15 Great Road,
Littleton, MA.
Client:
Omni Properties, LLC
200 Baker Ave, Suite 303
Concord, MA 01742
Tel: (978) 369-4884
Project #: 12023
Scale: As Noted

Issue:
Progress
ZBA Approval

Date:
8/30/2012
11/6/2012

Revisions:

Date:

Drawing Title:
Building Type TH6B3
Floor Plans

Sheet Number:
A.101



200 Ayer Road, Harvard, MA 01451
Tel: (978) 456-2800 Fax: (978) 456-2801
www.maugel.com

THESE DOCUMENTS AND ALL IDEAS, ARRANGEMENTS, DESIGNS AND PLANS INDICATED THEREON OR REPRESENTED THEREBY ARE OWNED BY AND REMAIN THE PROPERTY OF MAUGEL ARCHITECTS, INC. AND NO PART THEREOF SHALL BE REPRODUCED OR TRANSMITTED IN ANY FORM OR BY ANY MEANS, ELECTRONIC OR MECHANICAL, INCLUDING PHOTOCOPYING, RECORDING, OR BY ANY INFORMATION STORAGE AND RETRIEVAL SYSTEM, WITHOUT EXPRESS WRITTEN PERMISSION OF MAUGEL ARCHITECTS, INC.



Notes:

EXTERIOR WINDOW FRAMING & GLAZING

GENERAL WINDOW NOTES:
1. ALL DIMENSIONS SHOWN ON ARCHITECTURAL DRAWINGS ARE ROUGH OPENINGS. SHOP DRAWINGS SHOULD REFLECT APPROPRIATE FRAME SIZES INCLUDING JOINT SIZES PER MANUFACTURERS SPECIFICATIONS.
2. G.C./SUB-CONTRACTOR TO FIELD VERIFY ALL OPENINGS PRIOR TO FABRICATION OF WINDOWS.
3. SUBMIT COLOR SAMPLES FOR FRAMES AND GLAZING AS PART OF THE SHOP DRAWING PROCESS.

GLAZING:
1. ALL GLAZING TO BE LOW E-II
2. PROVIDE TEMPERED GLAZING IN ALL AREA REQUIRED BY CODE.

SILVER LINE WINDOWS:
1. 3000 SERIES DOUBLE HUNG WINDOWS.
2. 70 SERIES CASEMENT WINDOWS.
3. 2650 SERIES PICTURE WINDOW.
4. FUSION WELDED VINYL FRAME.
5. LOE* IS WITH ARGON GAS.
6. SIMULATED DIVIDED LITES WITH GRILL ATTACHED TO OUTSIDE OF GLASS.
7. INTEGRAL CASING AND "J" CHANNEL, EXCEPT PICTURE WINDOW.
8. 6 9/16" PRE-PRIMED WOOD JAMB.
9. FIBERGLASS MESH SCREEN, SCREENED FRAME TO MATCH FRAME.
10. HARDWARE FINISH: WHITE.

SILVER LINE PATIO DOOR:
1. 5700 SERIES SLIDING PATIO DOOR.
2. FUSION WELDED VINYL FRAME.
3. LOE* IS WITH ARGON GAS.
4. CONTOUR BETWEEN THE GLASS GRILLES.
5. 6 9/16" PRE-PRIMED WOOD JAMB.
6. FIBERGLASS MESH SCREEN, SCREENED FRAME TO MATCH FRAME.
7. HARDWARE FINISH: WHITE.

Key Plan:

NOT FOR CONSTRUCTION

Architect's Stamp:

Project:
Fifteen Great Road II LLC
15 Great Road,
Littleton, MA.
Client:
Omni Properties, LLC
200 Baker Ave, Suite 303
Concord, MA 01742
Tel: (978) 369-4884
Project #: 12023
Scale: As Noted

Issue:
Progress
ZBA Approval

Date:
8/30/2012
11/6/2012

Revisions:


Drawing Title:
Building Type TH6B3
Exterior Elevations

Sheet Number:
A.201

MAUGEL ARCHITECTS INC.

200 Ayer Road, Harvard, MA 01451
Tel: (978) 458-2900 Fax: (978) 458-2801
www.maugel.com


THESE DOCUMENTS AND ALL IDEAS, ARRANGEMENTS, DETAILS AND PLANS INDICATED THEREON OR REPRESENTED THEREBY ARE OWNED BY AND ARE THE PROPERTY OF MAUGEL ARCHITECTS, INC. AND NO PART THEREOF SHALL BE REPRODUCED OR TRANSMITTED IN ANY FORM OR BY ANY MEANS, ELECTRONIC OR MECHANICAL, INCLUDING PHOTOCOPYING, RECORDING, OR BY ANY INFORMATION STORAGE AND RETRIEVAL SYSTEM, WITHOUT PERMISSION IN WRITING FROM MAUGEL ARCHITECTS, INC.

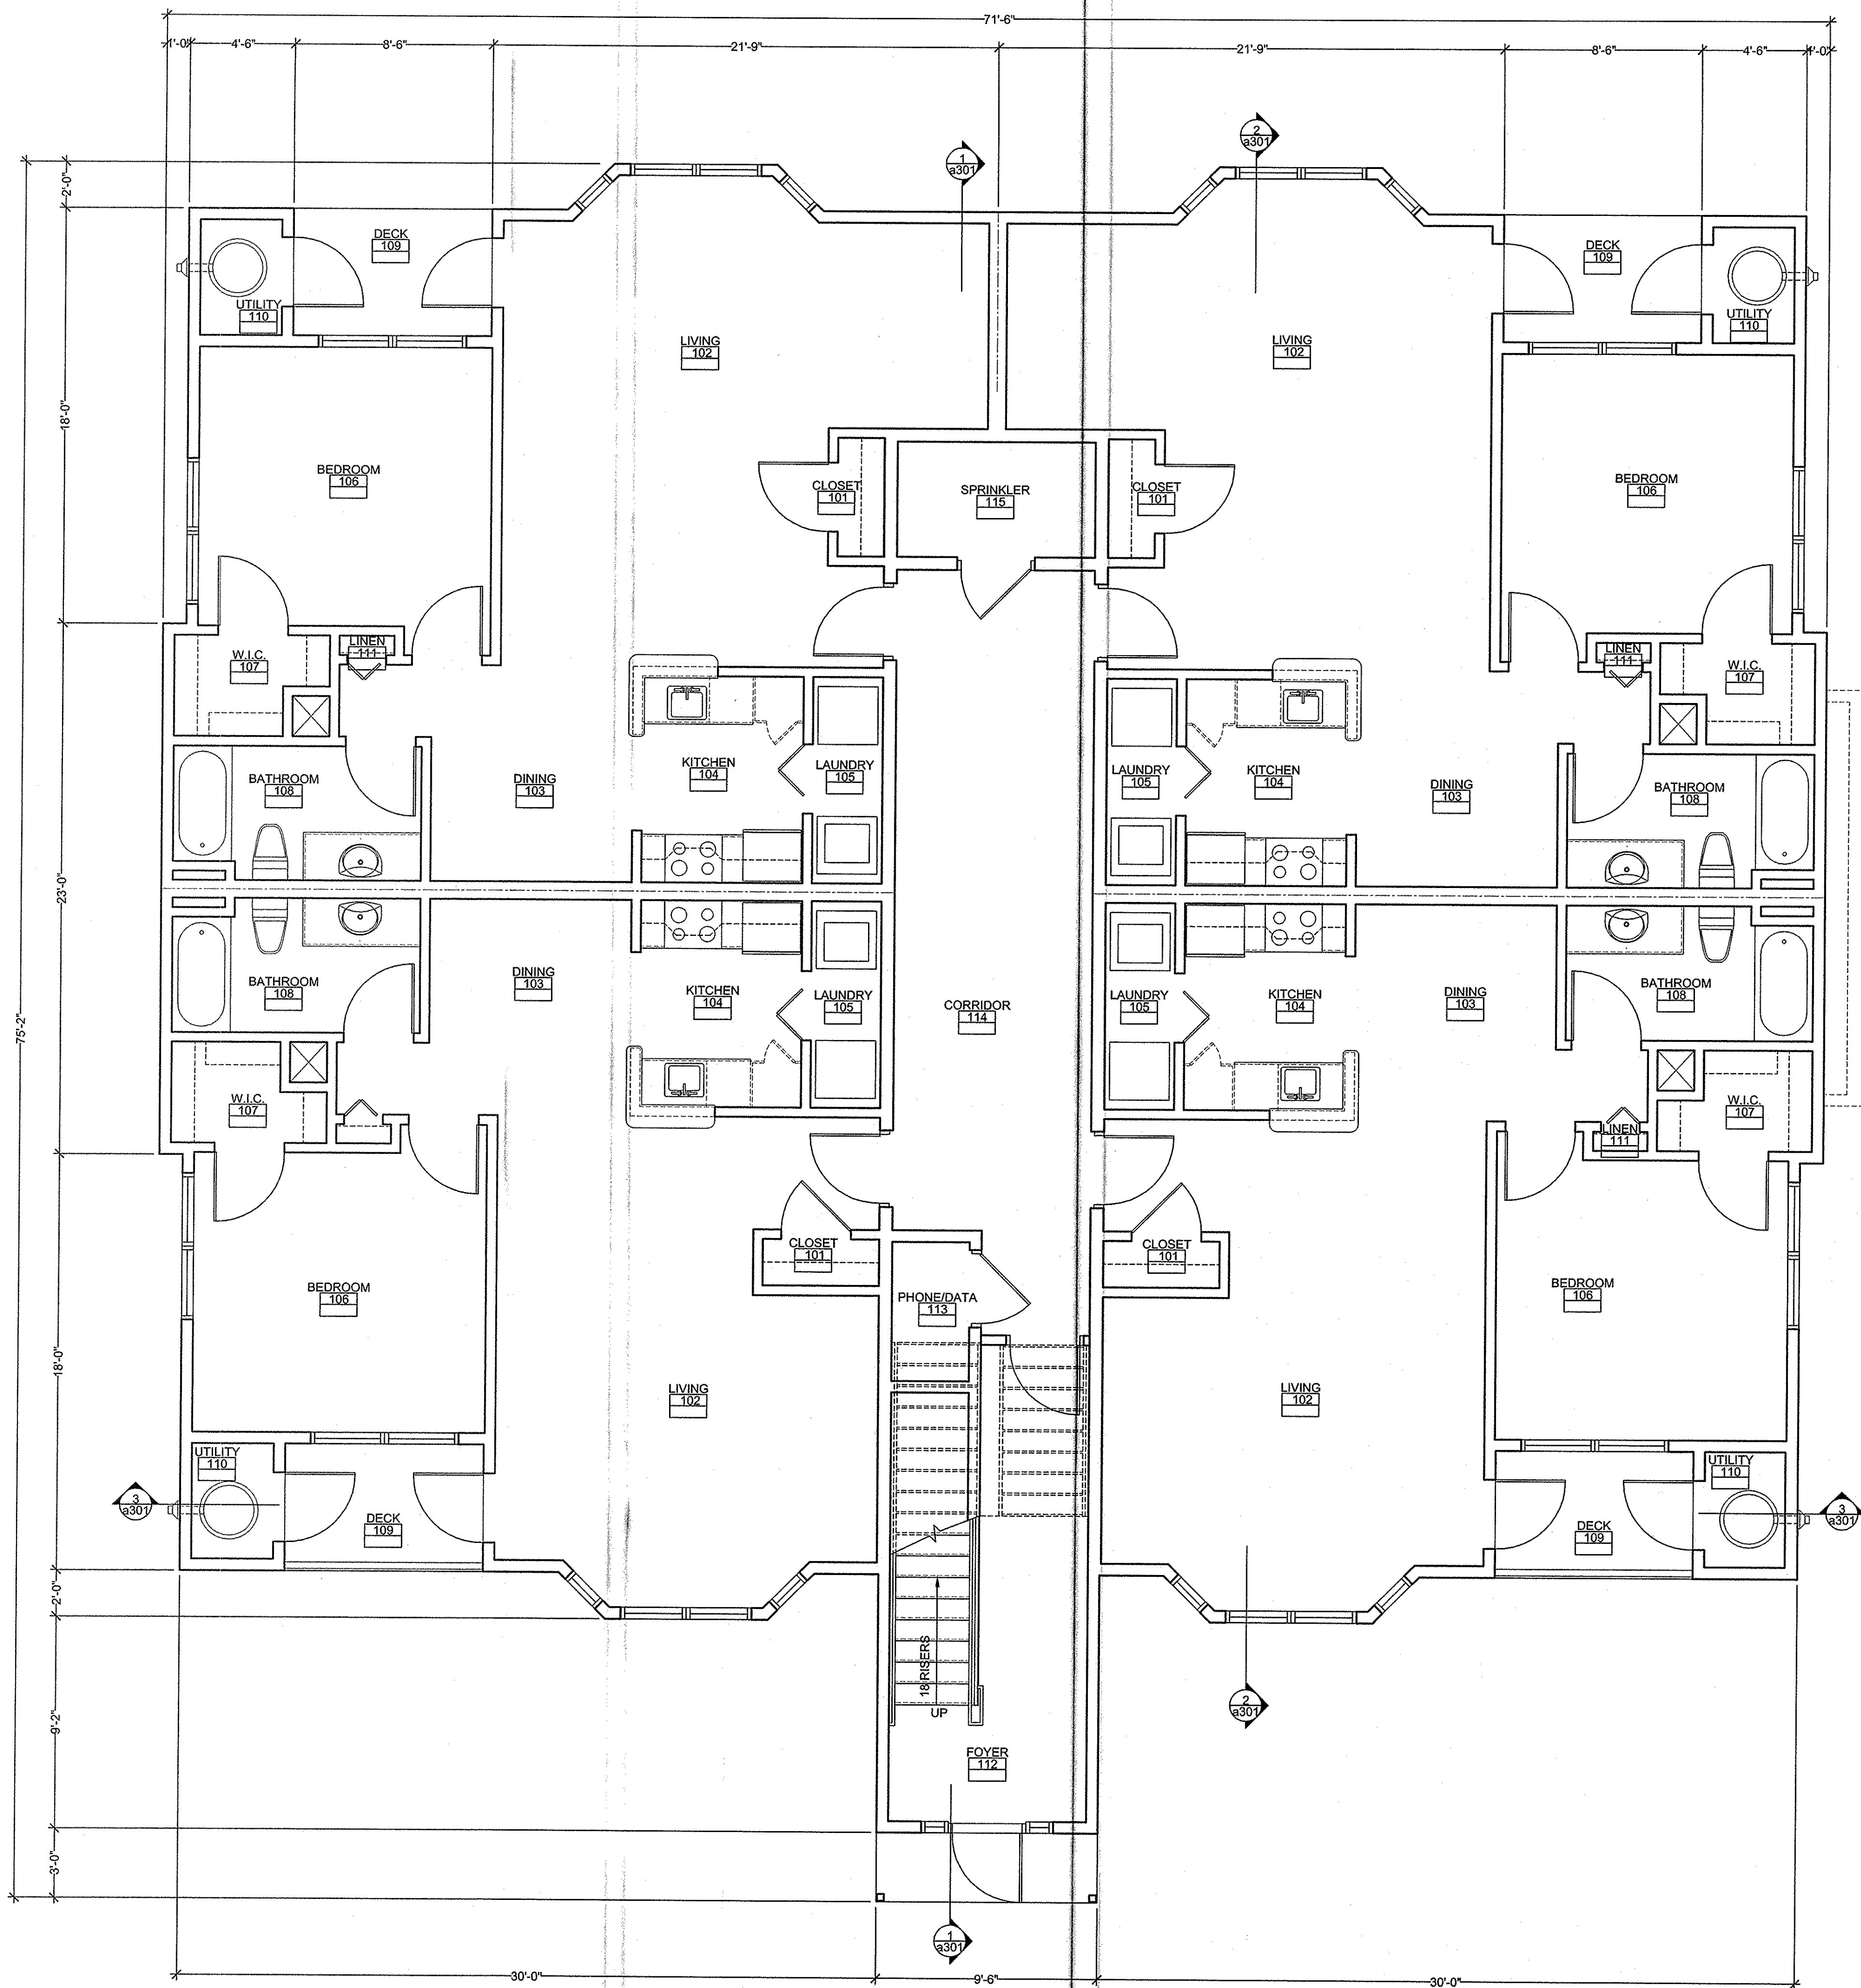

BUILDING TYPE A, B, C, & D: FIRST FLOOR PLAN
SCALE: 1/4"=1'-0" 1

Notes:

**ARCHITECTURAL FLOOR
PLAN REFERENCE SYS.**

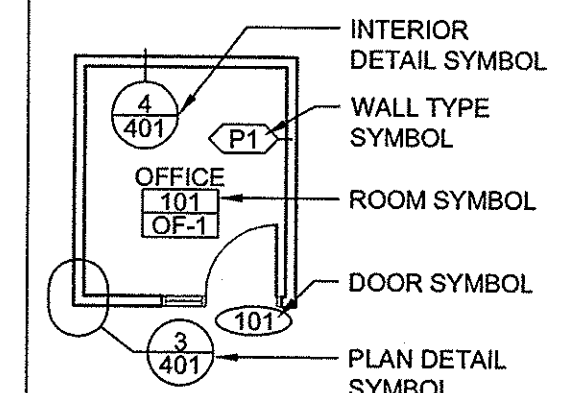

PARTITION LEGEND

INTERIOR PARTITION 2X4 OR 2X6 WOOD STUDS AT 16" O.C.

DIMENSIONING NOTES

1. EXTERIOR MASONRY WALLS ARE DIMENSIONED TO THE FACE OF MASONRY
2. INTERIOR MASONRY WALLS ARE DIMENSIONED TO THE FACE OF MASONRY
3. WOOD FRAMED EXTERIOR WALLS ARE DIMENSIONED TO THE EXTERIOR FACE OF STUD
4. INTERIOR PARTITIONS ARE DIMENSIONED TO THE CENTERLINE, UN
5. REFER TO A.101 FOR ALL INTERIOR UNIT DIMENSIONS THIS INCLUDES ALL 12 UNIT BUILDINGS

DOOR NOTES

1. INTERIOR DOORS TO BE "MASONITE" TWO PANEL SMOOTH
2. EXTERIOR DOORS TO BE SIMPSON OR APPROVED EQUAL


INTERIOR CASING NOTES

1. INTERIOR DOOR & WINDOW CASING TO BE 3/4" x 2 1/2" BABY WINDSOR BY "BROSCO"
2. PAINTED 3/4" x 5 1/2" WOOD BASE BY "BROSCO"
3. CROWN MOLDING ALTERNATE PAINTED 3/4" x 3 1/2" WOOD TRIM BY "BROSCO"

Key Plan:

NOT FOR CONSTRUCTION

Architect's Stamp:

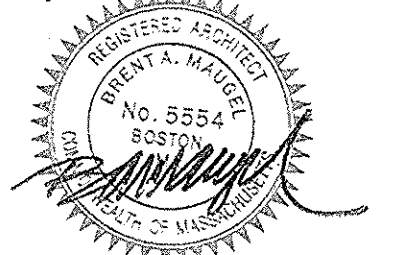

Project:
**Fifteen Great
Road II LLC**
15 Great Road,
Littleton, MA.

Client:
Omni Properties, LLC
200 Baker Ave, Suite 303
Concord, MA 01742
Tel: (978) 369-4884

Project #: 12023
Scale: As Noted

Issue: 6/5/2012
Progress: 11/6/2012
ZBA Approval: 11/6/2012

Revisions:	Date:

Drawing Title:
Building Type A, B, C, & D
First Floor Plan


Sheet Number:

A.101

**MAUGEL
ARCHITECTS INC.**

200 Ayer Road, Harvard, MA 01451
Tel: (978) 456-2800 Fax: (978) 456-2801
www.maugel.com


THESE DOCUMENTS AND ALL IDEAS, APPROXIMATIONS, ORDERS AND PLANS INDICATED THEREON OR REPRESENTED THEREBY ARE OWNED BY AND REMAIN THE PROPERTY OF MAUGEL ARCHITECTS, INC. AND NO PART THEREOF SHALL BE UTILIZED BY ANY PERSON, FIRM OR CORPORATION FOR ANY PURPOSE WITHOUT EXPRESS WRITTEN CONSENT OF MAUGEL ARCHITECTS, INC.

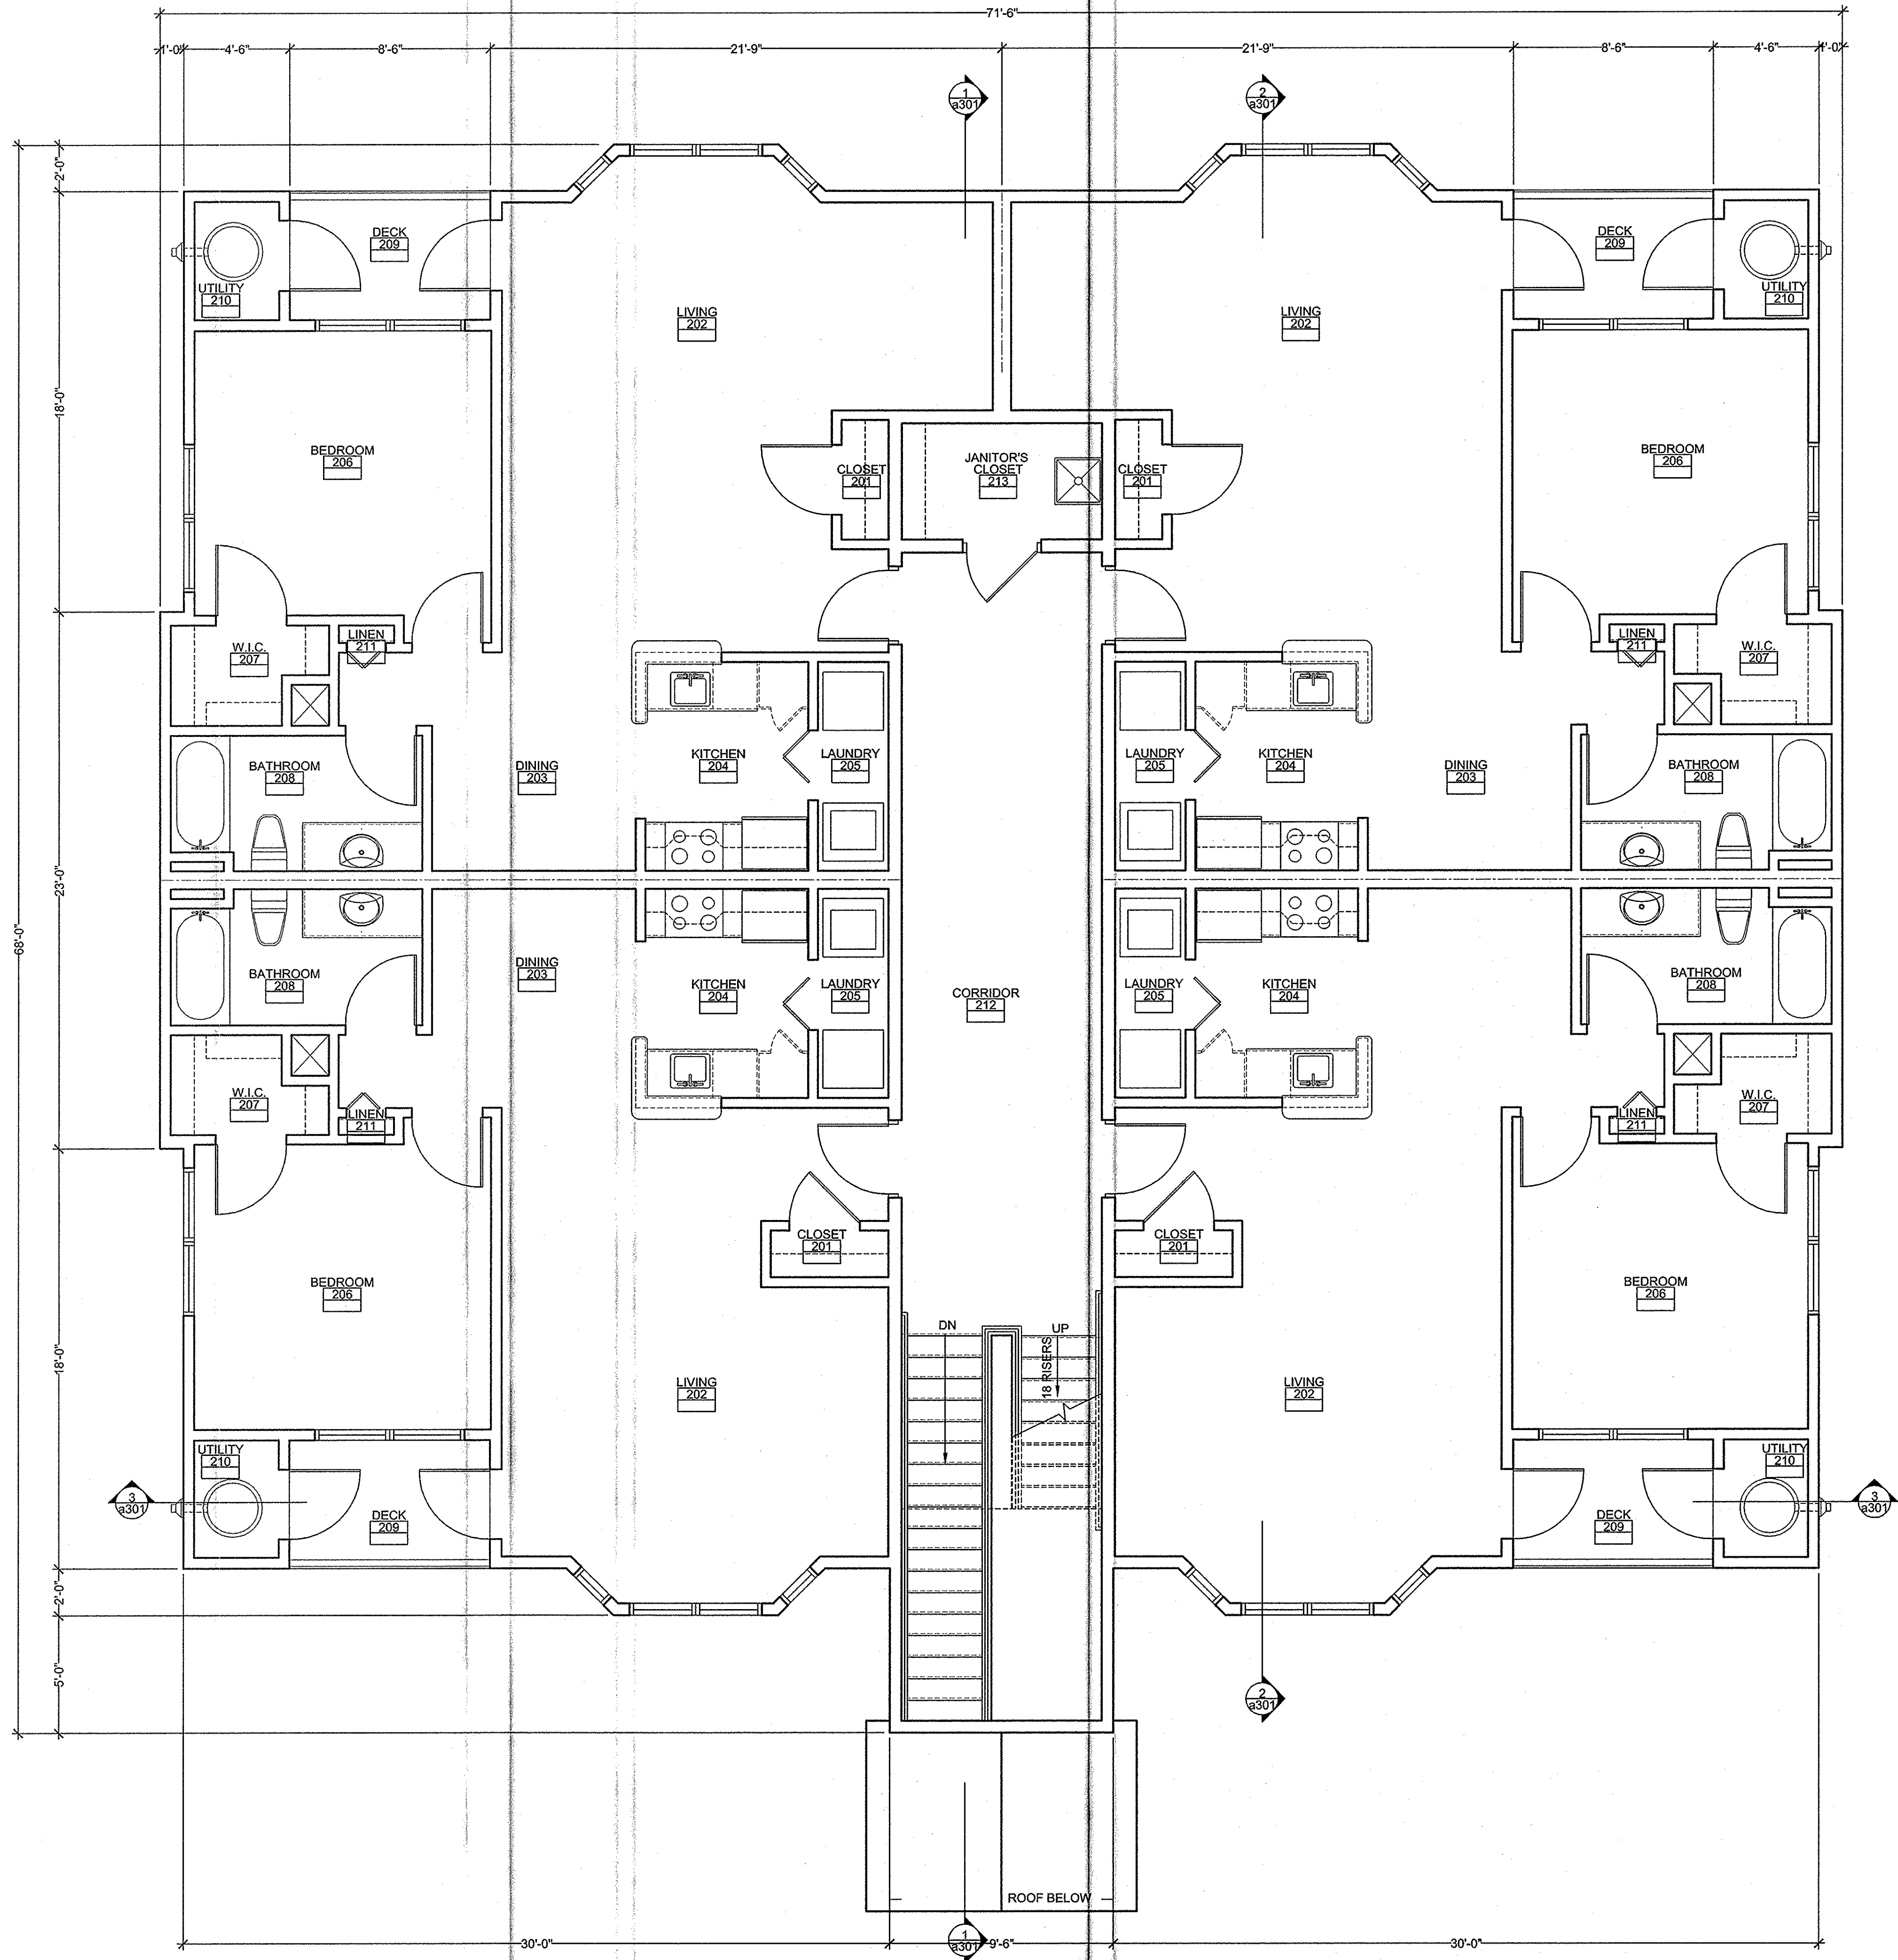

BUILDING TYPE A, B, C, & D: SECOND FLOOR PLAN 1
SCALE: 1/4"=1'-0"

Notes:

ARCHITECTURAL FLOOR
PLAN REFERENCE SYS.

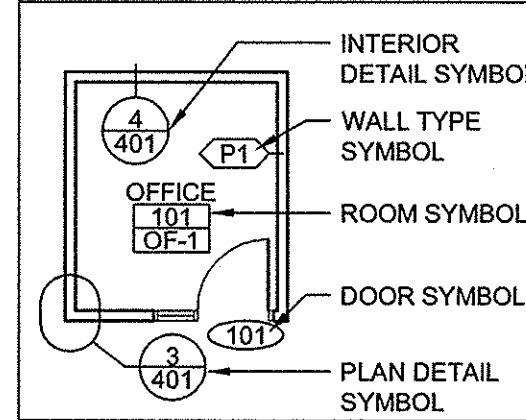

PARTITION LEGEND

INTERIOR PARTITION 2X4 OR 2X6 WOOD STUDS AT 16" O.C.

DIMENSIONING NOTES

1. EXTERIOR MASONRY WALLS ARE DIMENSIONED TO THE FACE OF MASONRY
2. INTERIOR MASONRY WALLS ARE DIMENSIONED TO THE FACE OF MASONRY
3. WOOD FRAMED EXTERIOR WALLS ARE DIMENSIONED TO THE EXTERIOR FACE OF STUD
4. INTERIOR PARTITIONS ARE DIMENSIONED TO THE CENTERLINE, UON
5. REFER TO A 101 FOR ALL INTERIOR UNIT DIMENSIONS THIS INCLUDES ALL 12 UNIT BUILDINGS

DOOR NOTES

1. INTERIOR DOORS TO BE "MASONITE" TWO PANEL SMOOTH
2. EXTERIOR DOORS TO BE SIMPSON OR APPROVED EQUAL

INTERIOR CASING NOTES

1. INTERIOR DOOR & WINDOW CASING TO BE 3/4" x 2 1/2" BABY WINDSOR BY "BROSCO"
2. PAINTED 1/2" x 5 1/2" WOOD BASE BY "BROSCO"
3. CROWN MOLDING ALTERNATE PAINTED 1/2" x 3 1/2" WOOD TRIM BY "BROSCO"

Key Plan:

NOT FOR CONSTRUCTION

Architect's Stamp:



Project:
Fifteen Great Road II LLC
15 Great Road,
Littleton, MA.

Client:
Omni Properties, LLC
200 Baker Ave, Suite 303
Concord, MA 01742
Tel: (978) 369-4884

Project #: 12023

Scale: As Noted

Issue:	Date:
Progress	6/5/2012
ZBA Approval	11/6/2012

Revisions:	Date:

Drawing Title:
Building Type A, B, C, & D
Second Floor Plan


Sheet Number:

A.102

MAUGEL
ARCHITECTS INC.

200 Ayer Road, Harvard, MA 01451
Tel: (978) 456-2800 Fax: (978) 456-2801
www.maugel.com


THESE DOCUMENTS AND ALL IDEAS, ARRANGEMENTS, DESIGNS AND PLANS
INDICATED THEREON OR REPRESENTED THEREBY ARE OWNED BY AND REMAIN
THE PROPERTY OF MAUGEL ARCHITECTS, INC. AND NO PART THEREOF SHALL
BE REPRODUCED OR TRANSMITTED IN ANY FORM OR BY ANY MEANS
ELECTRONIC OR MECHANICAL, INCLUDING PHOTOCOPYING, RECORDING, OR BY ANY INFORMATION
SYSTEMS WITHOUT EXPRESS WRITTEN PERMISSION
© 2012 MAUGEL ARCHITECTS, INC.

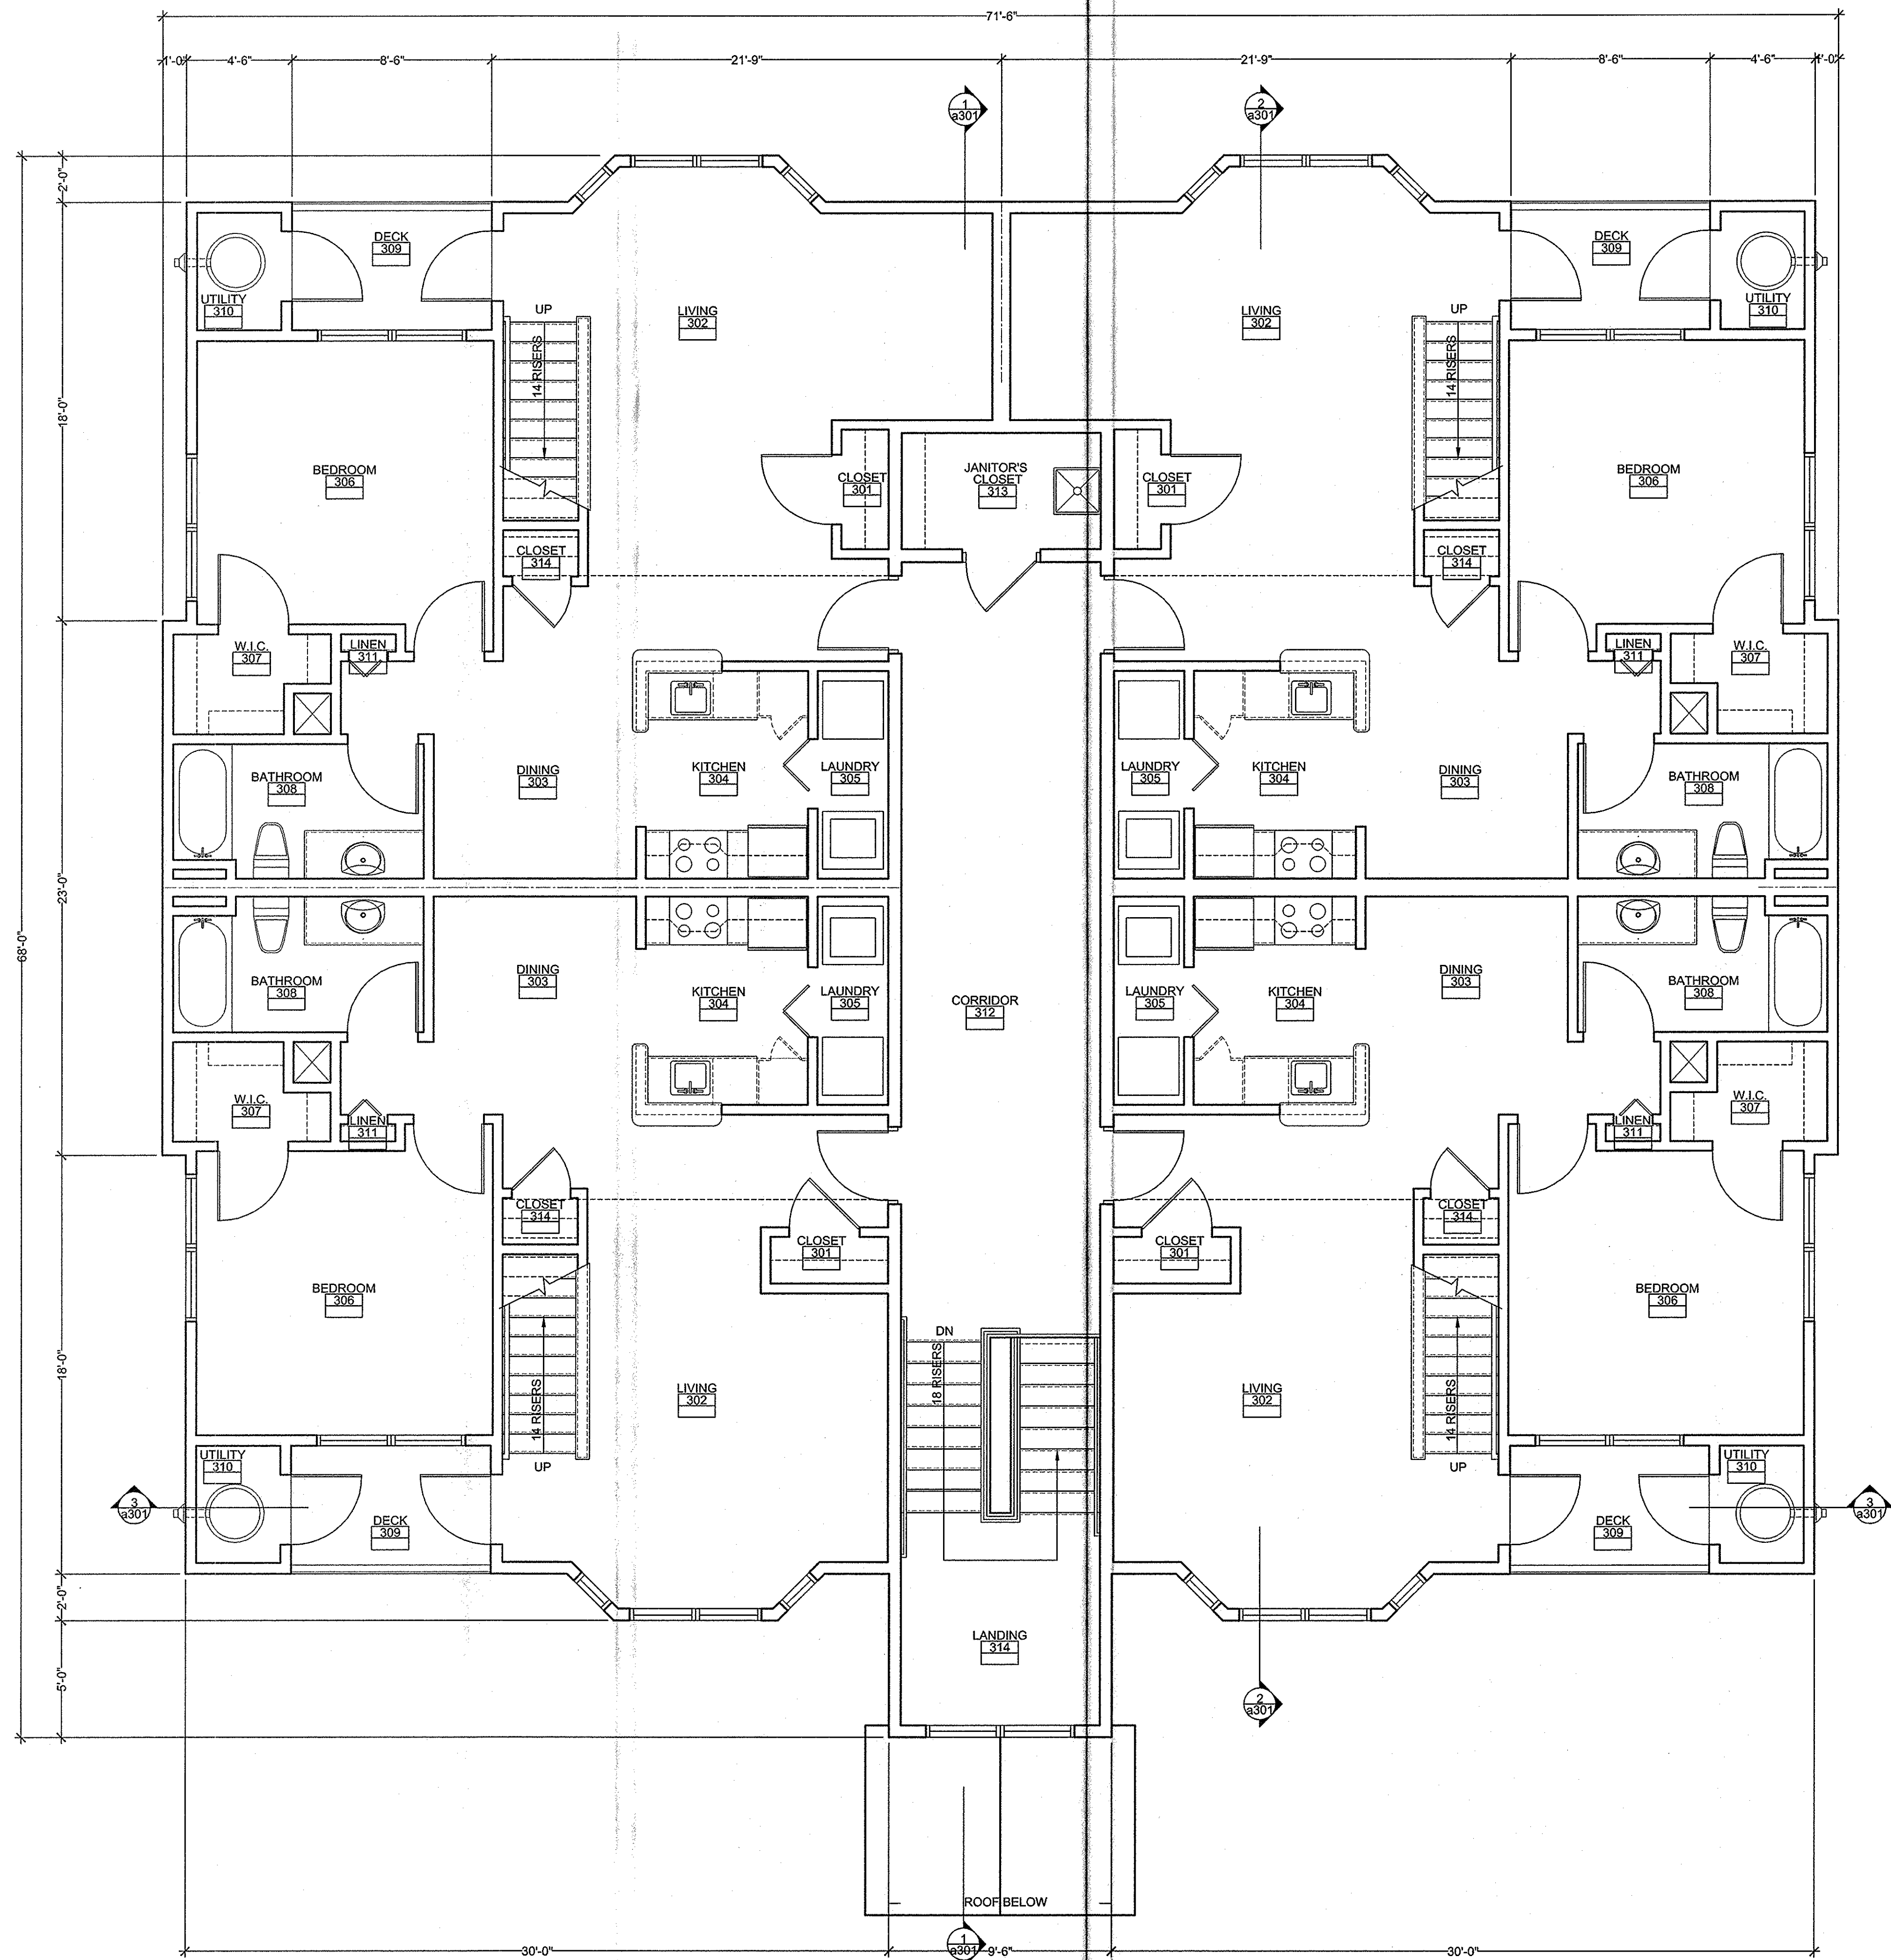

BUILDING TYPE A, B, C, & D: THIRD FLOOR PLAN 1
SCALE: 1/4"=1'-0"

Notes:

ARCHITECTURAL FLOOR
PLAN REFERENCE SYS.

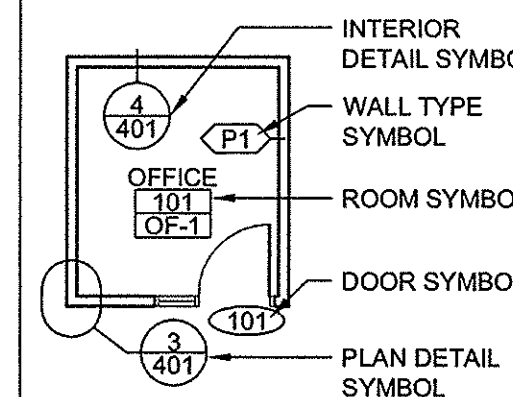

PARTITION LEGEND

INTERIOR PARTITION 2X4 OR
2X6 WOOD STUDS AT 16" O.C.

DIMENSIONING NOTES

1. EXTERIOR MASONRY WALLS ARE DIMENSIONED TO THE FACE OF MASONRY
2. INTERIOR MASONRY WALLS ARE DIMENSIONED TO THE FACE OF MASONRY
3. WOOD FRAMED EXTERIOR WALLS ARE DIMENSIONED TO THE EXTERIOR FACE OF STUD
4. INTERIOR PARTITIONS ARE DIMENSIONED TO THE CENTERLINE, UON
5. REFER TO A-101 FOR ALL INTERIOR UNIT DIMENSIONS THIS INCLUDES ALL 12 UNIT BUILDINGS

DOOR NOTES

1. INTERIOR DOORS TO BE "MASONITE" TWO PANEL SMOOTH
2. EXTERIOR DOORS TO BE SIMPSON OR APPROVED EQUAL


INTERIOR CASING NOTES

1. INTERIOR DOOR & WINDOW CASING TO BE 2" x 2" BABY WINDSOR BY "BROSCO"
2. PAINTED 3/8" x 5 1/2" WOOD BASE BY "BROSCO"
3. CROWN MOLDING ALTERNATE PAINTED 3/8" x 3 1/2" WOOD TRIM BY "BROSCO"

Key Plan:

NOT FOR CONSTRUCTION

Architect's Stamp:

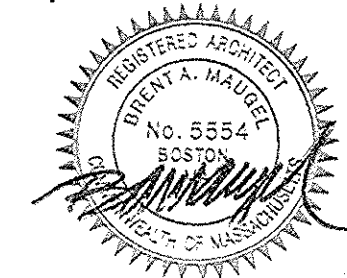

Project:
Fifteen Great Road II LLC
15 Great Road,
Littleton, MA.

Client:
Omni Properties, LLC
200 Baker Ave, Suite 303
Concord, MA 01742
Tel: (978) 369-4884

Project #: 12023

Scale: As Noted

Issue: 6/5/2012
Progress: 11/6/2012
ZBA Approval:

Revisions:	Date:

Drawing Title:
Building Type A, B, C, & D
Third Floor Plan


Sheet Number:

A.103

MAUGEL
ARCHITECTS INC.

200 Ayer Road, Harvard, MA 01451
Tel: (978) 456-2800 Fax: (978) 456-2801
www.maugel.com

THESE DOCUMENTS AND ALL LOCAL ARRANGEMENTS, ORDINANCES AND PLANS, INCLUDING THEREON OR HEREON, ARE THE PROPERTY OF MAUGEL ARCHITECTS, INC. AND NO PART THEREOF SHALL BE REPRODUCED OR TRANSMITTED IN ANY FORM OR BY ANY MEANS, ELECTRONIC OR MECHANICAL, INCLUDING PHOTOCOPYING, RECORDING, OR BY ANY INFORMATION STORAGE AND RETRIEVAL SYSTEM, WITHOUT THE WRITTEN PERMISSION OF MAUGEL ARCHITECTS, INC.

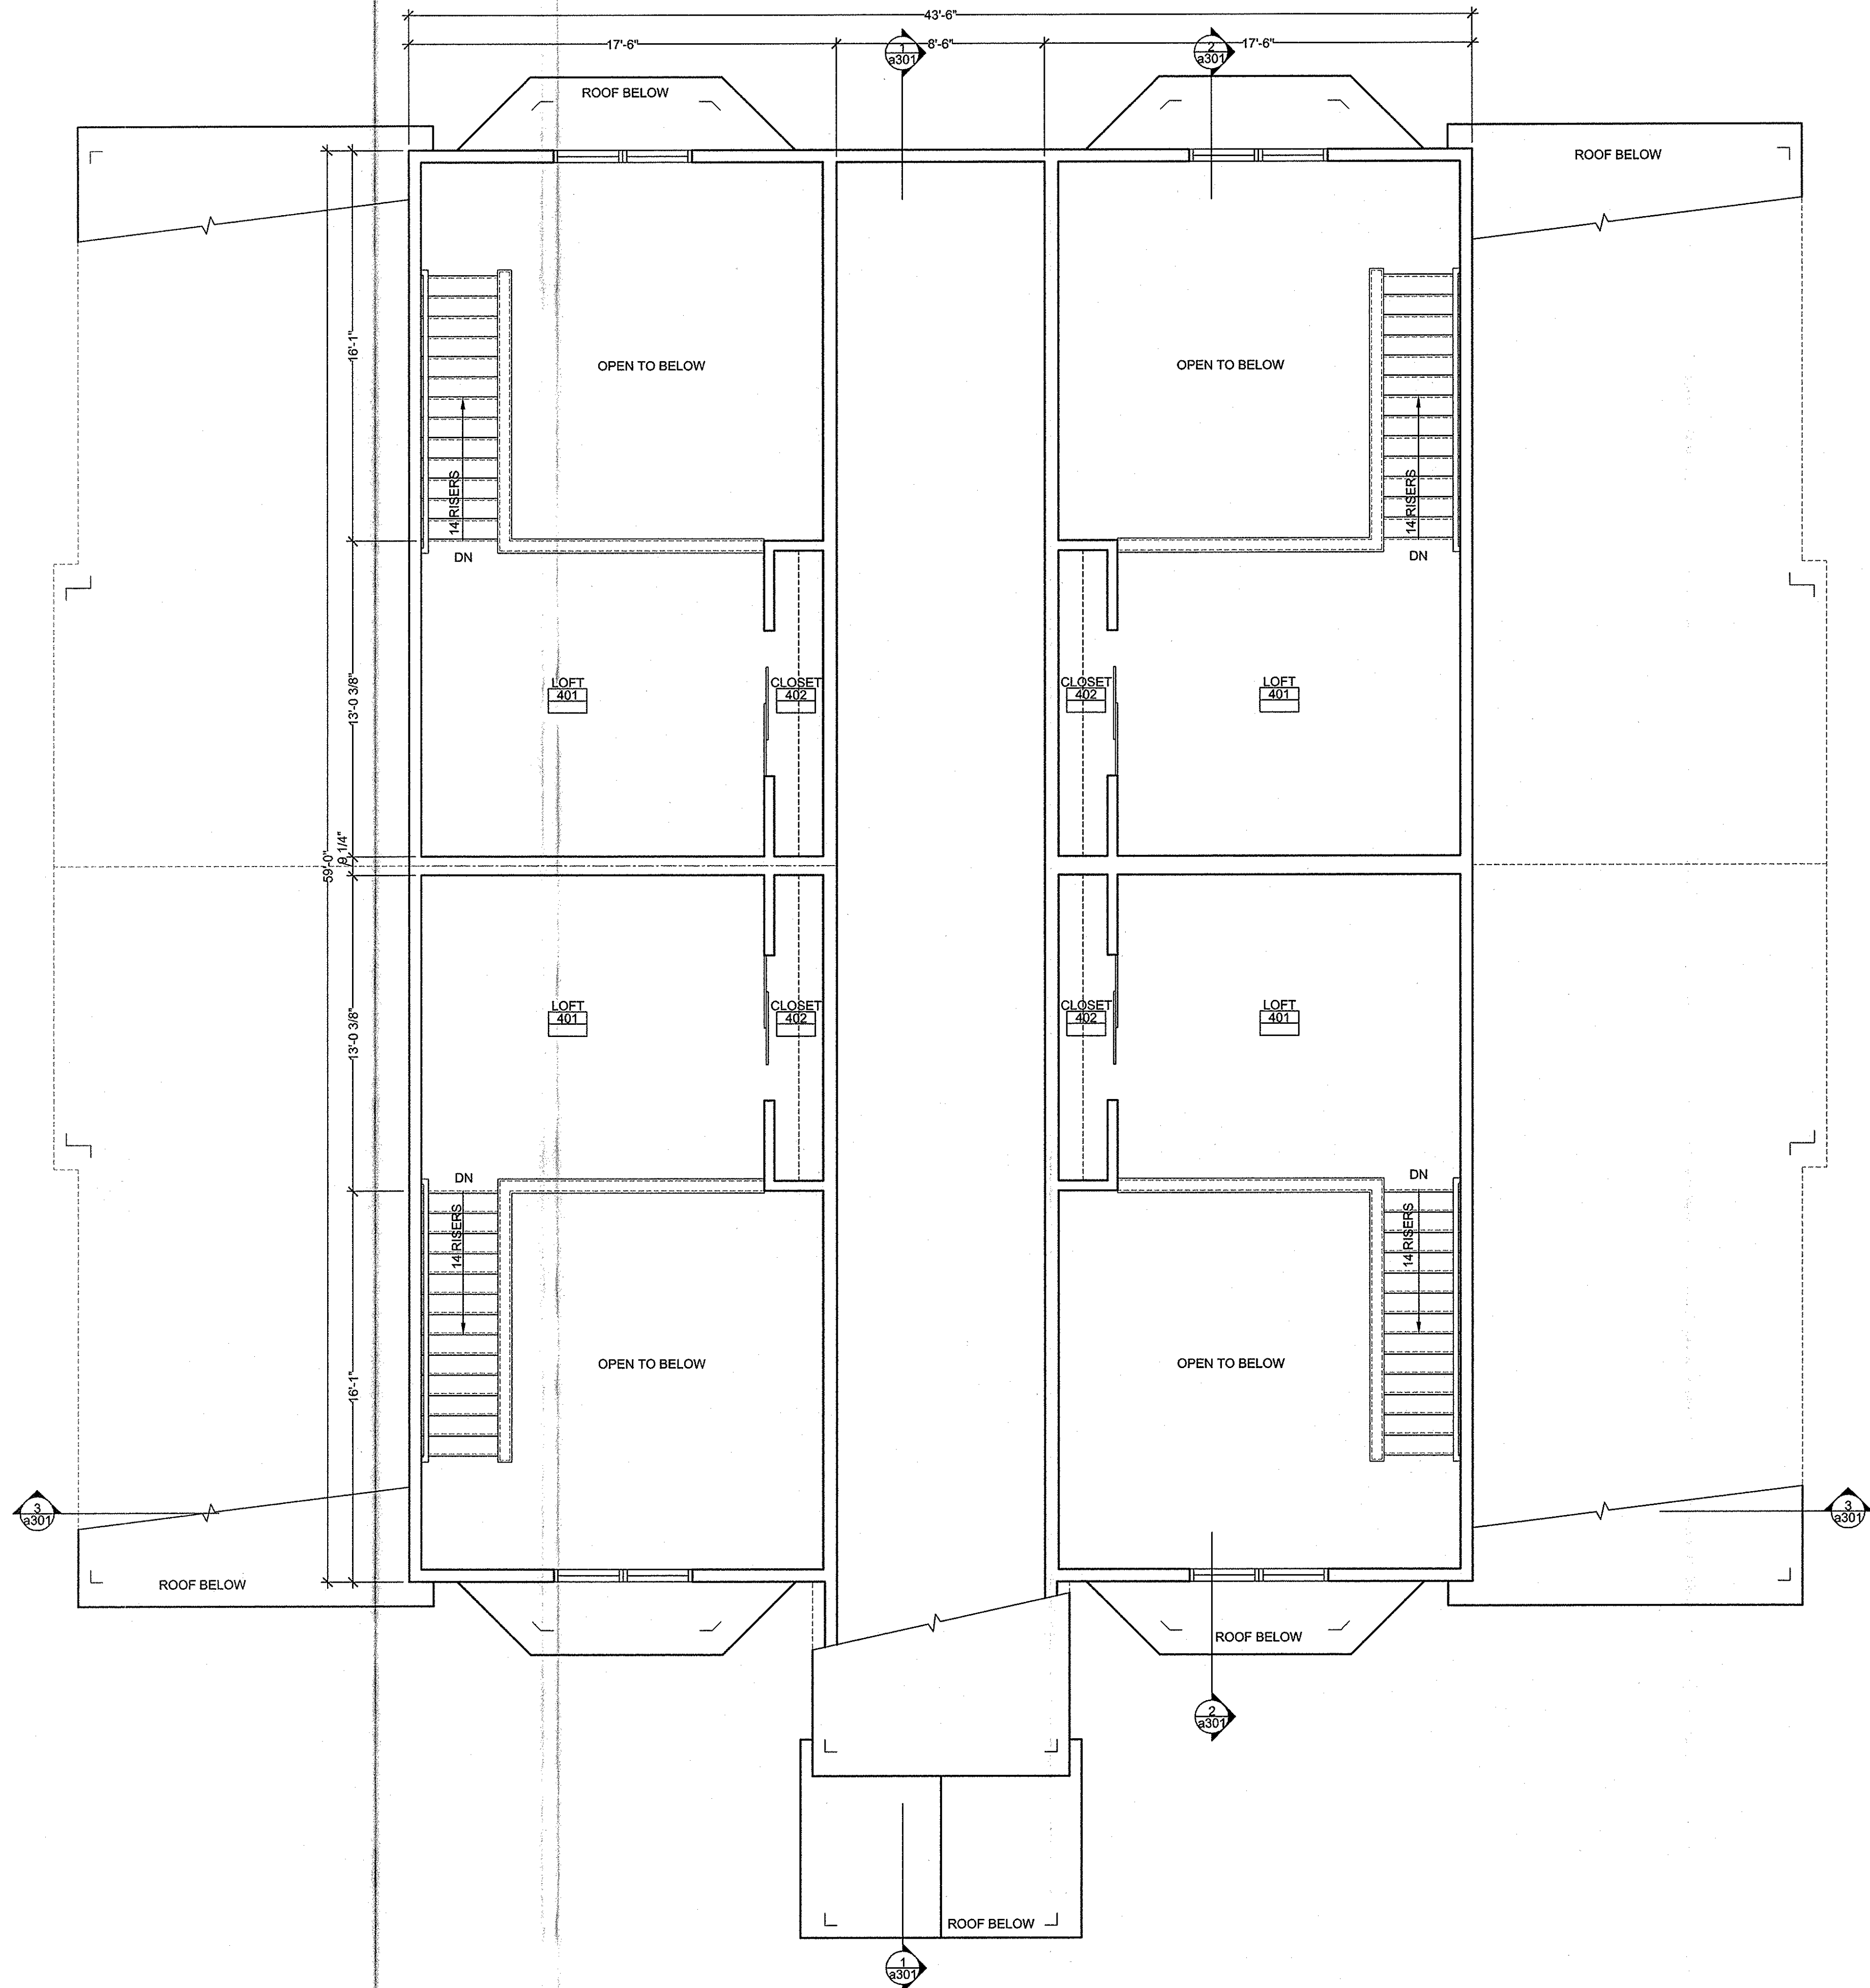


BUILDING TYPE A, B, C, & D: LOFT PLAN 1

SCALE: 1/4"=1'-0"

Notes:

ARCHITECTURAL FLOOR PLAN REFERENCE SYS.

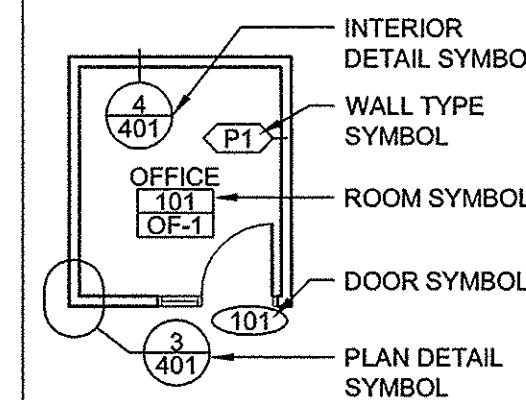

PARTITION LEGEND

INTERIOR PARTITION 2X4 OR 2X6 WOOD STUDS AT 16" O.C.

DIMENSIONING NOTES

1. EXTERIOR MASONRY WALLS ARE DIMENSIONED TO THE FACE OF MASONRY
2. INTERIOR MASONRY WALLS ARE DIMENSIONED TO THE FACE OF MASONRY
3. WOOD FRAMED EXTERIOR WALLS ARE DIMENSIONED TO THE EXTERIOR FACE OF STUD
4. INTERIOR PARTITIONS ARE DIMENSIONED TO THE CENTERLINE, UNLESS NOTED OTHERWISE
5. REFER TO A.101 FOR ALL INTERIOR UNIT DIMENSIONS THIS INCLUDES ALL 12 UNIT BUILDINGS

DOOR NOTES

1. INTERIOR DOORS TO BE "MASONITE" TWO PANEL SMOOTH
2. EXTERIOR DOORS TO BE SIMPSON OR APPROVED EQUAL


INTERIOR CASING NOTES

1. INTERIOR DOOR & WINDOW CASING TO BE 3" x 2" BABY WINDSOR BY "BROSCO"
2. PAINTED 3/4" x 5 1/2" WOOD BASE BY "BROSCO"
3. CROWN MOLDING ALTERNATE PAINTED 3/4" x 3 1/2" WOOD TRIM BY "BROSCO"

Key Plan:

NOT FOR CONSTRUCTION

Architect's Stamp:

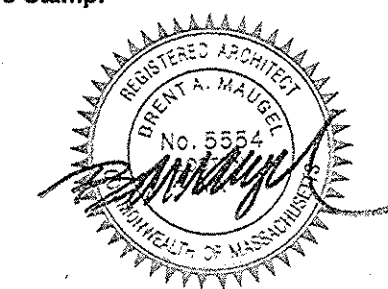

Project:
Fifteen Great Road II LLC
 15 Great Road,
 Littleton, MA.
 Client:
 Omni Properties, LLC
 200 Baker Ave, Suite 303
 Concord, MA 01742
 Tel: (978) 369-4884
 Project #:
 12023
 Scale: As Noted

Issue:
 Progress
 ZBA Approval

Date:
 6/5/2012
 11/6/2012

Revisions:	Date:

Drawing Title:
 Building Type A, B, C, & D
 Loft Floor Plan

Sheet Number:

A.104




200 Ayer Road, Harvard, MA 01451
 Tel: (978) 456-2800 Fax: (978) 456-2801
 www.maugel.com


THESE DOCUMENTS AND ALL IDEAS, ARRANGEMENTS, DESIGNS AND PLANS INDICATED THEREON OR REPRESENTED THEREBY ARE OWNED BY AND REMAIN THE PROPERTY OF MAUGEL ARCHITECTS, INC. AND NO PART THEREOF SHALL BE REPRODUCED OR TRANSMITTED IN ANY FORM OR BY ANY MEANS, ELECTRONIC OR MECHANICAL, WITHOUT EXPRESS WRITTEN PERMISSION FROM MAUGEL ARCHITECTS, INC.




BUILDING TYPE A, B, C, & D - FRONT ELEVATION 1
SCALE: 1/8"=1'-0"

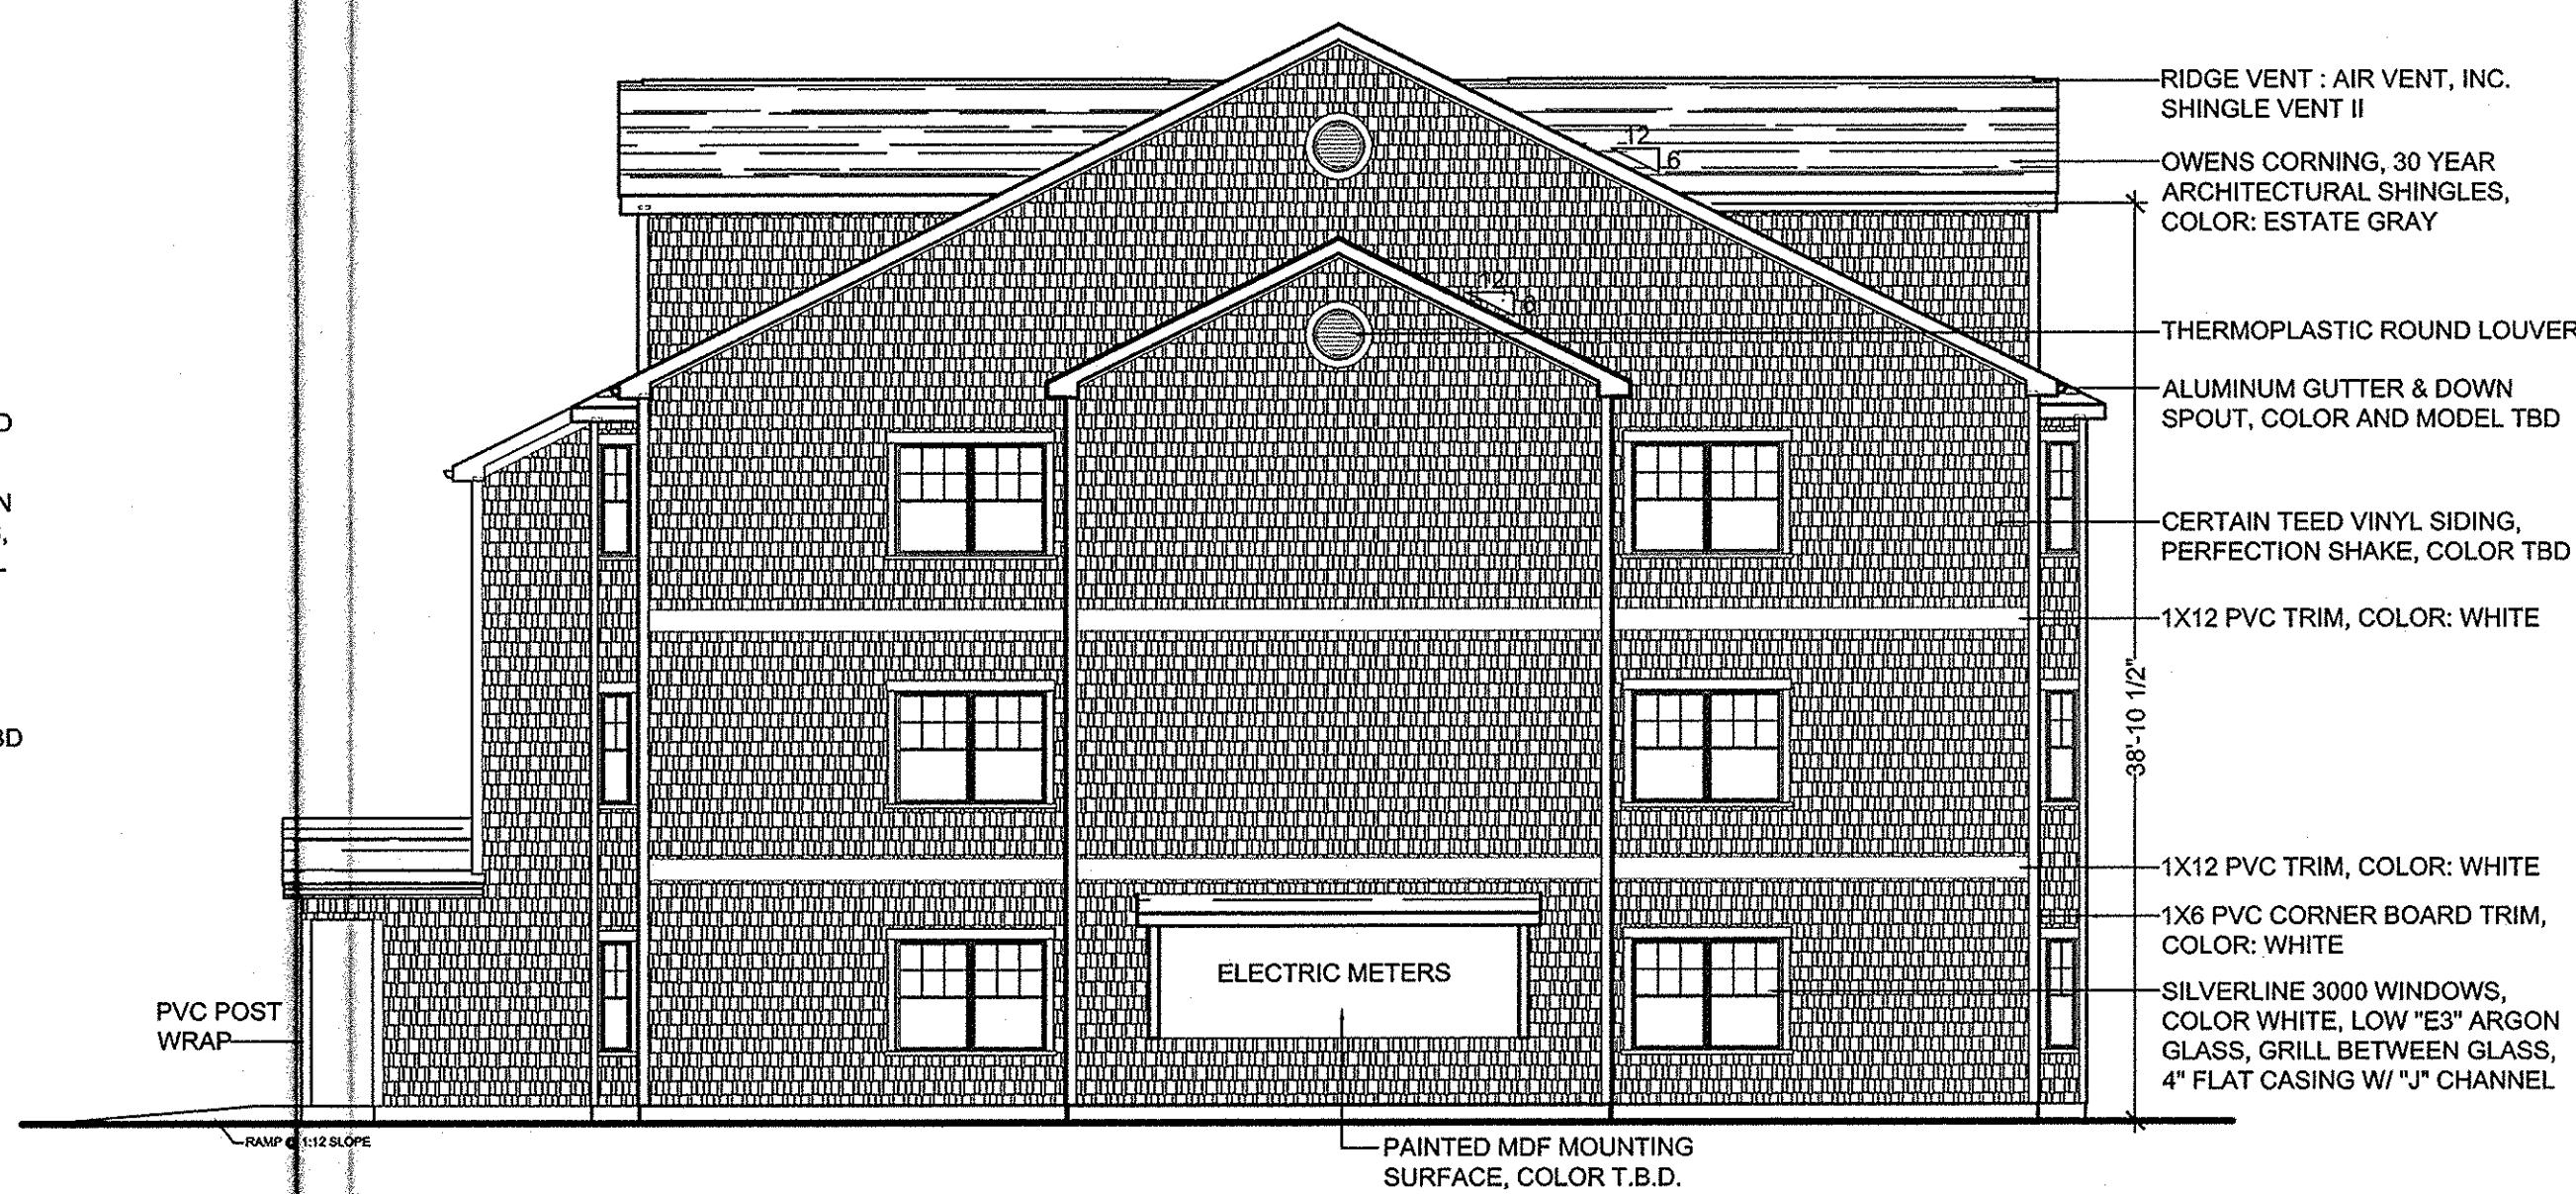

BUILDING TYPE A, B, C, & D - RIGHT ELEVATION 2
SCALE: 1/8"=1'-0"

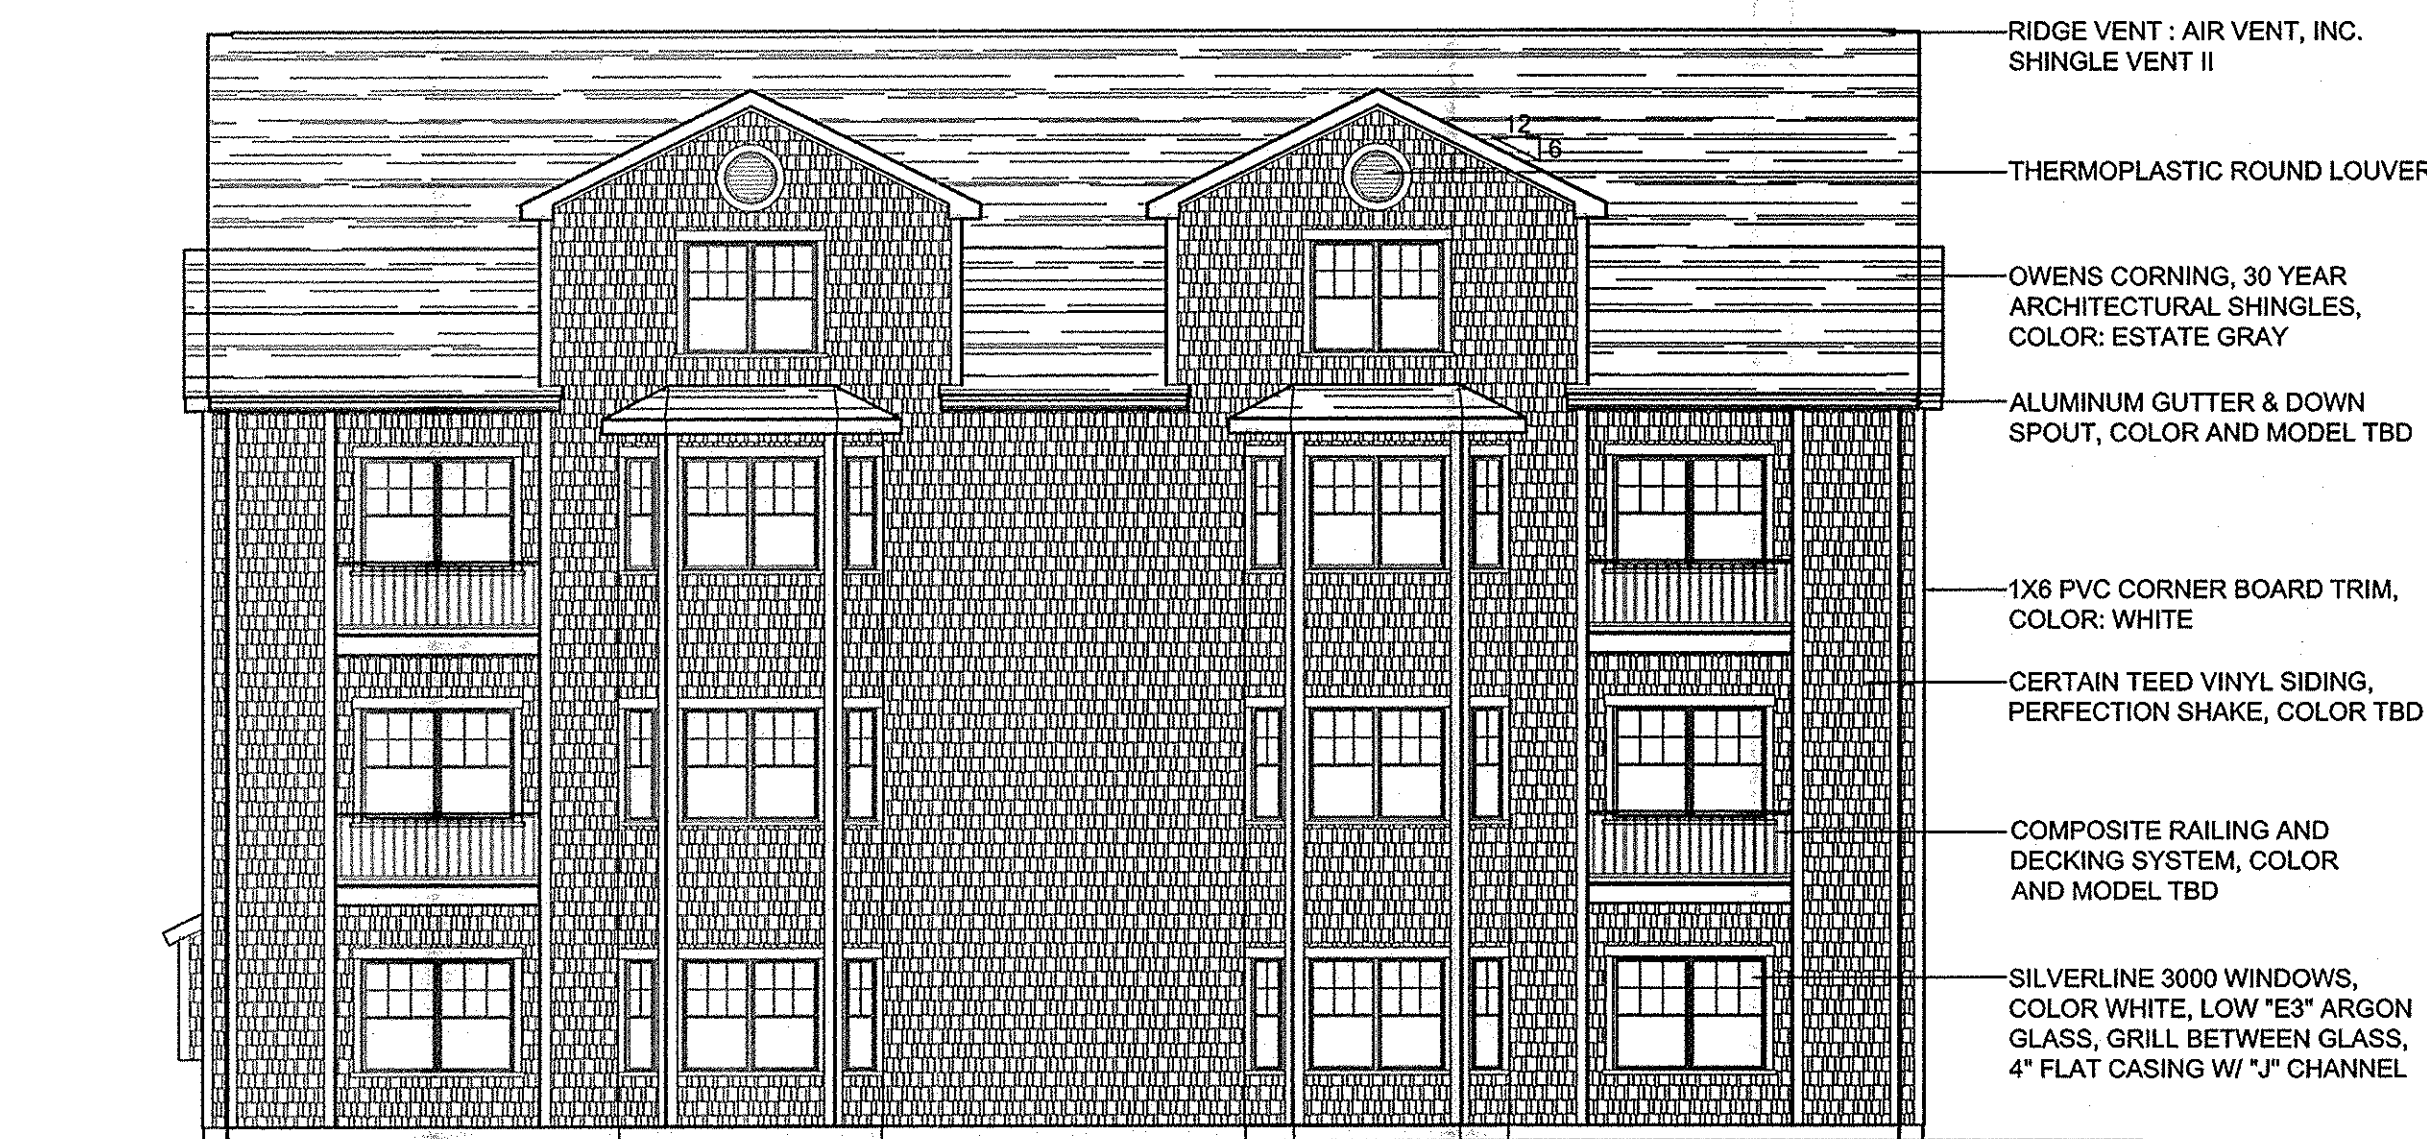

BUILDING TYPE A, B, C, & D - REAR ELEVATION 3
SCALE: 1/8"=1'-0"

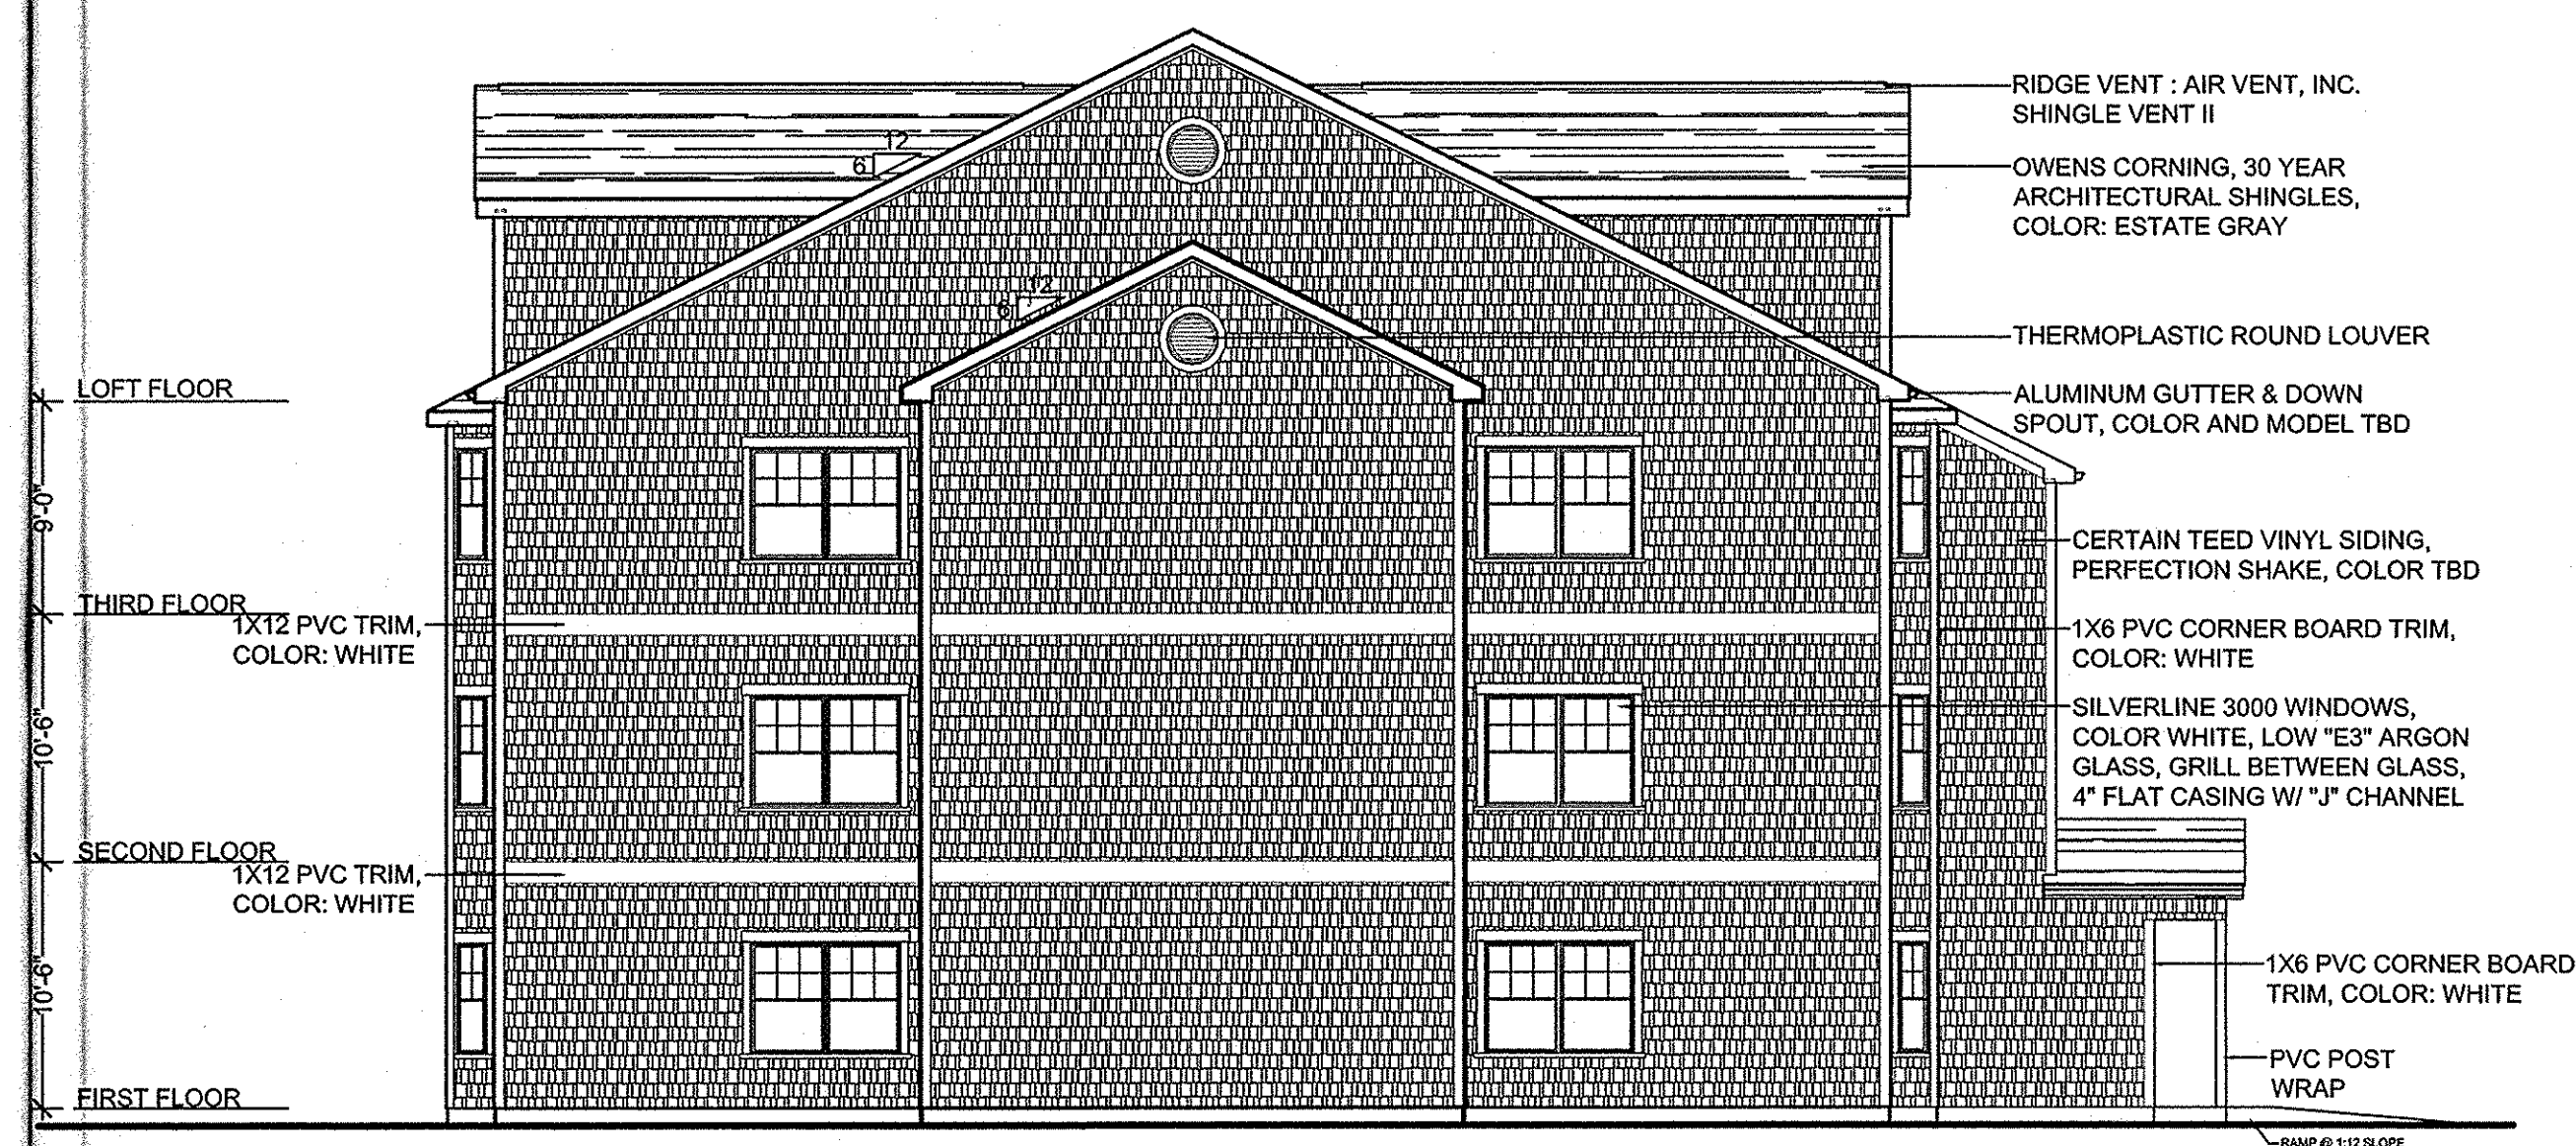

BUILDING TYPE A, B, C, & D - LEFT ELEVATION 4
SCALE: 1/8"=1'-0"

Notes:

EXTERIOR WINDOW FRAMING & GLAZING

GENERAL WINDOW NOTES:

1. ALL DIMENSIONS SHOWN ON ARCHITECTURAL DRAWINGS ARE ROUGH OPENINGS. SHOP DRAWINGS SHOULD REFLECT APPROPRIATE FRAME SIZES INCLUDING JOINT SIZES PER MANUFACTURERS SPECIFICATIONS.
2. G.C./SUB-CONTRACTOR TO FIELD VERIFY ALL OPENINGS PRIOR TO FABRICATION OF WINDOWS.
3. SUBMIT COLOR SAMPLES FOR FRAMES AND GLAZING AS PART OF THE SHOP DRAWING PROCESS.

GLAZING:

1. ALL GLAZING TO BE LOW E-II
2. PROVIDE TEMPERED GLAZING IN ALL AREA REQUIRED BY CODE.


SILVER LINE WINDOWS:

1. 3000 SERIES DOUBLE HUNG WINDOWS.
2. 70 SERIES CASEMENT WINDOWS.
3. 2650 SERIES PICTURE WINDOW.
4. FUSION WELDED VINYL FRAME.
5. LOE1 IG WITH ARGON GAS.
6. SIMULATED DIVIDED LITES WITH GRILL ATTACHED TO OUTSIDE OF GLASS.
7. INTEGRAL CASING AND "J" CHANNEL, EXCEPT PICTURE WINDOW.
8. 6 9/16" PRE-PRIMED WOOD JAMB.
9. FIBERGLASS MESH SCREEN, SCREENED FRAME TO MATCH FRAME.
10. HARDWARE FINISH: WHITE.

Key Plan:

NOT FOR CONSTRUCTION

Architect's Stamp:

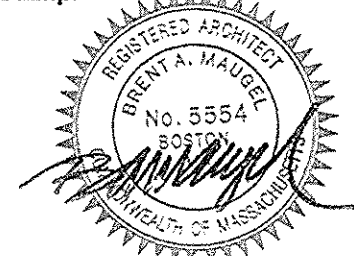

Project:
Fifteen Great Road II LLC

15 Great Road,
Littleton, MA.

Client:
Omni Properties, LLC
200 Baker Ave, Suite 303
Concord, MA 01742
Tel: (978) 369-4884

Project #: 12023

Scale: As Noted

Issue:	Date:
Progress	6/6/2012
ZBA Approval	11/6/2012

Revisions:	Date:

Drawing Title:
Building Type A, B, C, & D
Exterior Elevations


Sheet Number:

A.201

MAUGEL ARCHITECTS INC.

200 Ayer Road, Harvard, MA 01451
Tel: (978) 456-2800 Fax: (978) 456-2801
www.maugel.com

THESE DOCUMENTS AND ALL IDEAS, ARRANGEMENTS, DESIGNS AND PLANS INDICATED THEREON OR REPRESENTED THEREBY ARE OWNED BY AND REMAIN THE PROPERTY OF MAUGEL ARCHITECTS, INC. AND NO PART THEREOF SHALL BE REPRODUCED BY ANY PERSON, FOR ANY COMMERCE OR ANY PURPOSE, WITHOUT WRITTEN CONSENT BY MAUGEL ARCHITECTS, INC.

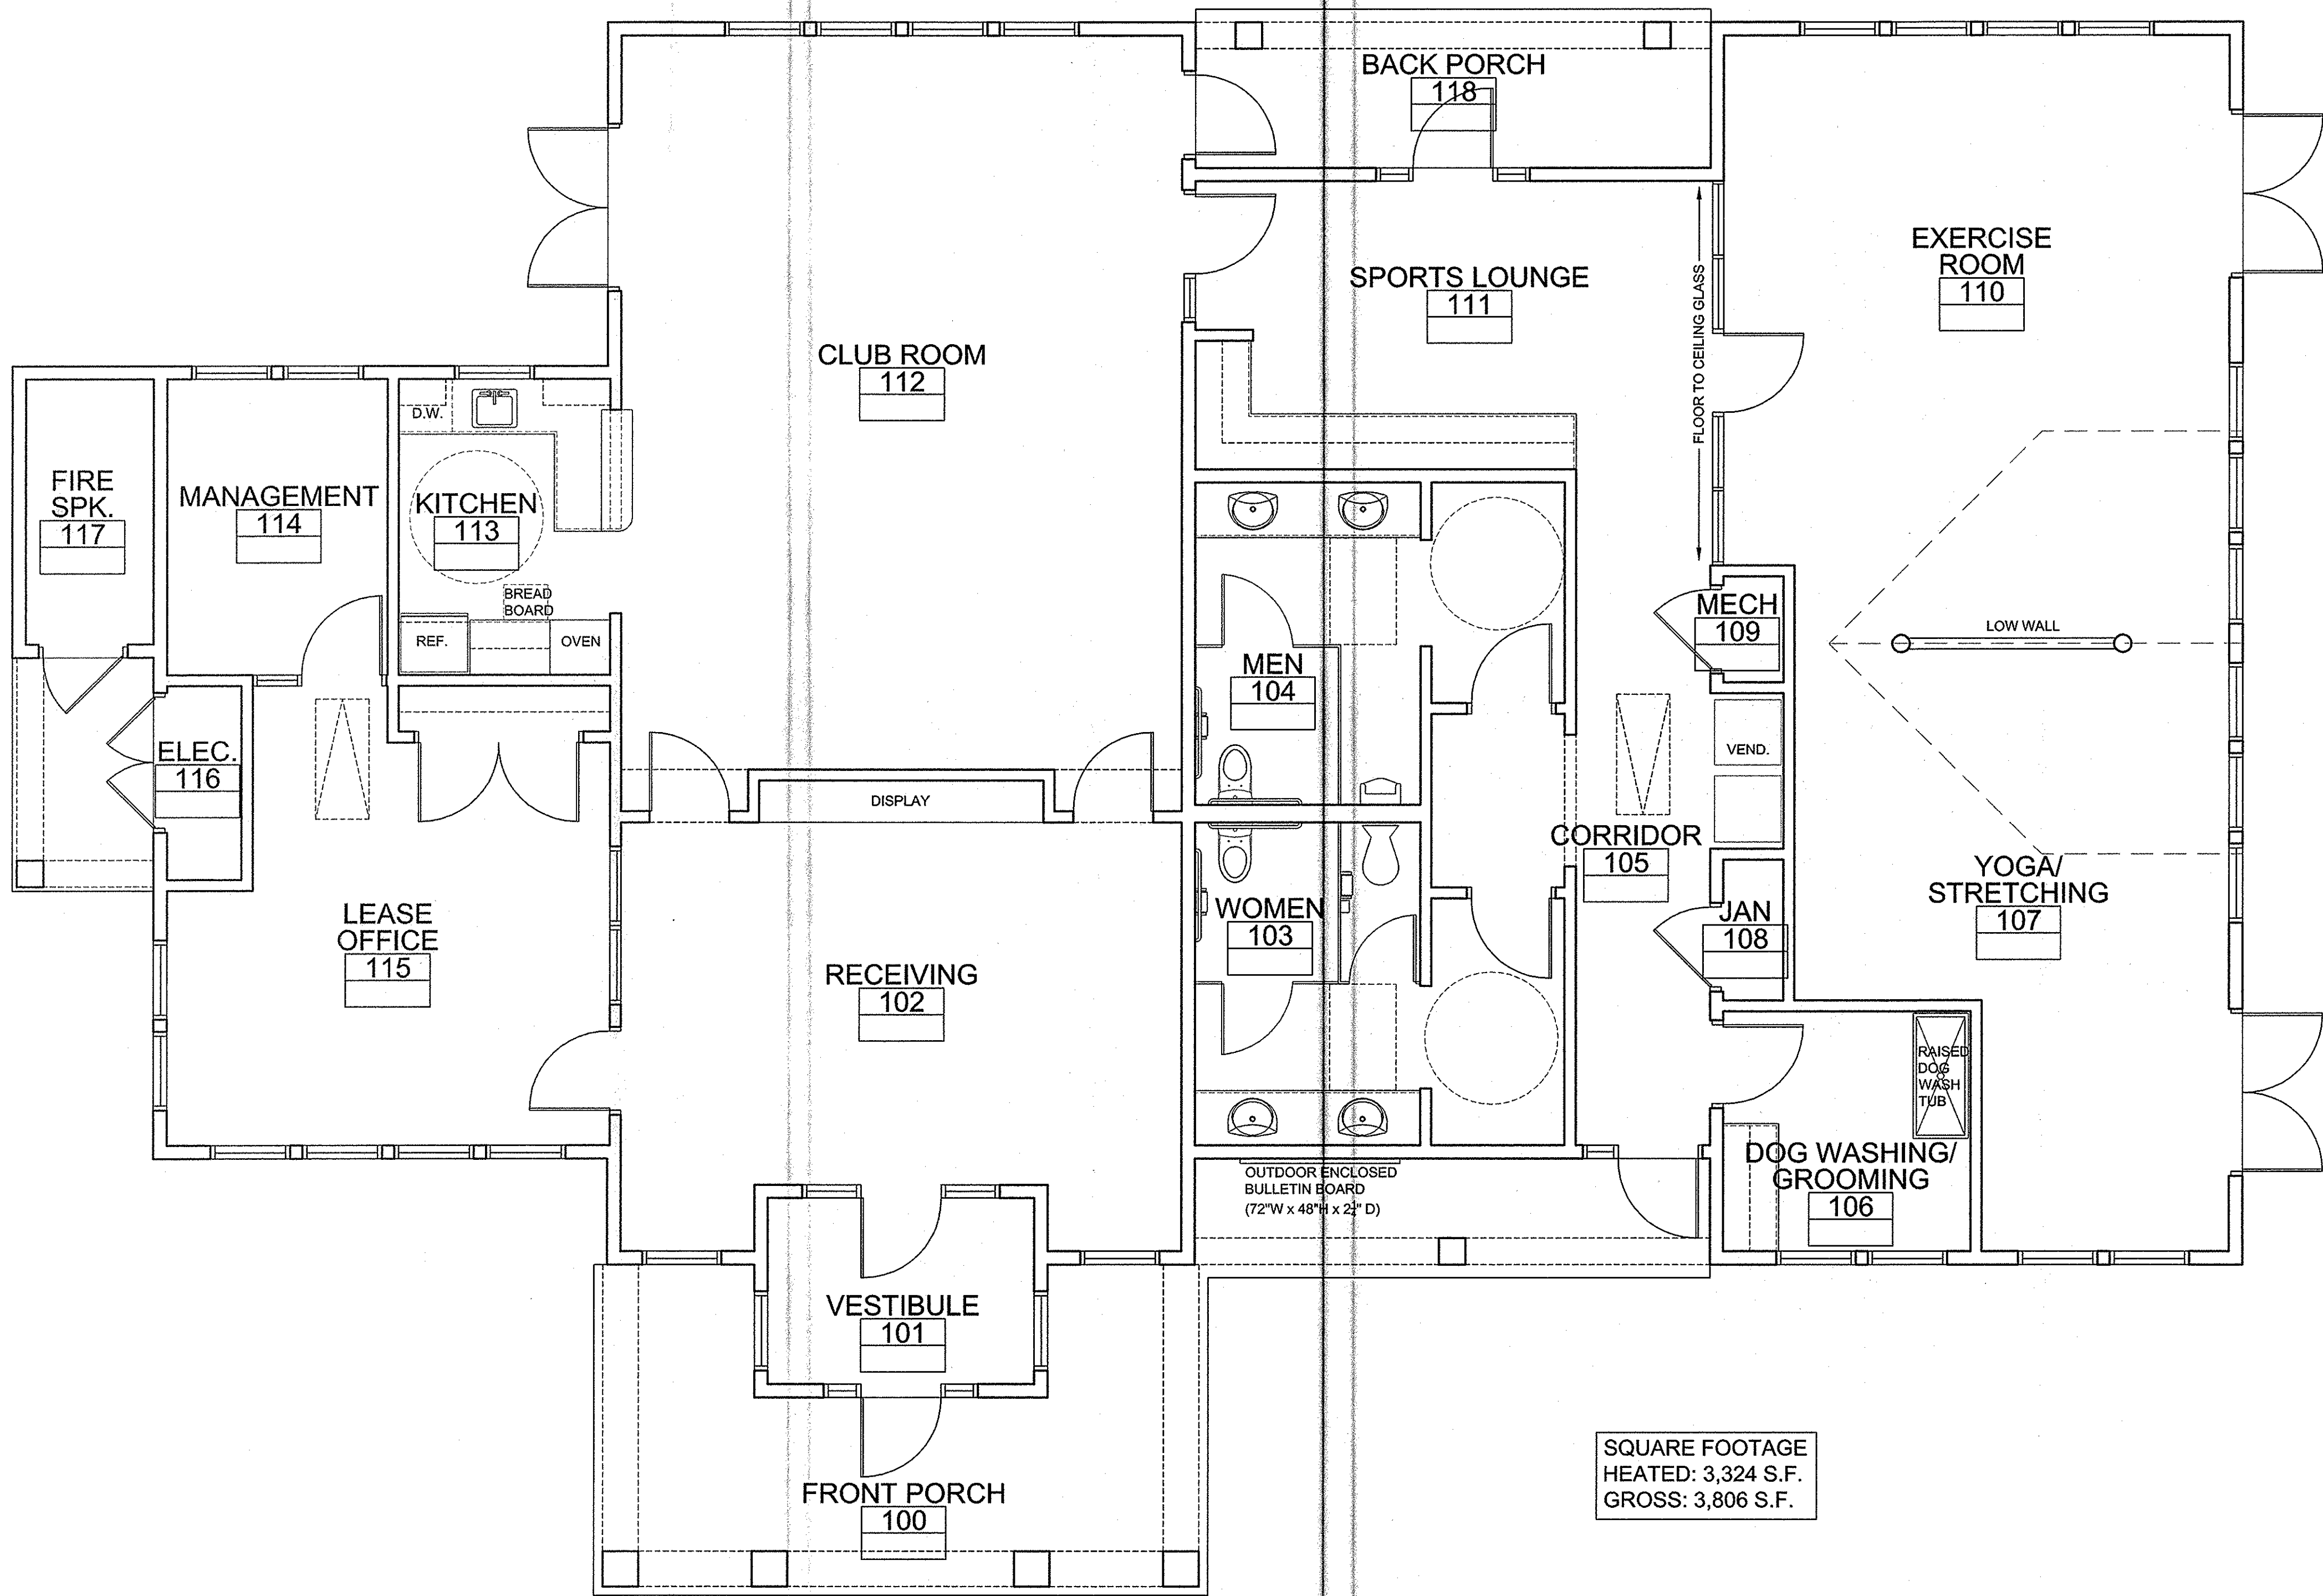

SQUARE FOOTAGE
HEATED: 3,324 S.F.
GROSS: 3,806 S.F.

CLUB HOUSE: FLOOR PLAN 1
SCALE: 1/4"=1'-0"

Notes:

ARCHITECTURAL FLOOR PLAN REFERENCE SYS.

PARTITION LEGEND

PARTITION

PARTITION NOTES


1. ALL WALLS NOT KEYED IN BY WALL TYPE DESIGNATION TO BE PARTITION "P1", TYP

DIMENSIONING NOTES

1. EXTERIOR MASONRY WALLS ARE DIMENSIONED TO THE FACE OF MASONRY
2. INTERIOR MASONRY WALLS ARE DIMENSIONED TO THE FACE OF MASONRY
3. WOOD FRAMED EXTERIOR WALLS ARE DIMENSIONED TO THE EXTERIOR FACE OF STUD
4. INTERIOR PARTITIONS ARE DIMENSIONED TO THE CENTERLINE, UON

Key Plan:

NOT FOR CONSTRUCTION
Architect's Stamp:

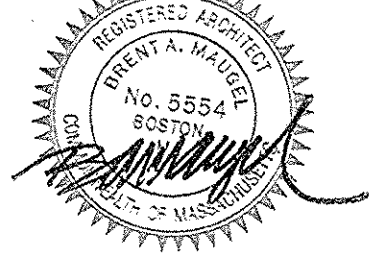

Project:
Fifteen Great Road II LLC
15 Great Road,
Littleton, MA.
Client:
Omni Properties, LLC
200 Baker Ave, Suite 303
Concord, MA 01742
Tel: (978) 369-4884
Project #: 12023
Scale: As Noted

Issue:	Date:
Progress	9/14/2012
ZBA Approval	11/6/2012


Revisions:	Date:

Drawing Title:
Club House
First Floor Plan
Sheet Number:


A.101
MAUGEL ARCHITECTS INC.

200 Ayer Road, Harvard, MA 01451
Tel: (978) 456-2800 Fax: (978) 456-2801
www.maugel.com

THESE DOCUMENTS AND ALL IDEAS, ARRANGEMENTS, DESIGNS AND PLANS INDICATED THEREON OR REPRESENTED THEREBY ARE OWNED BY AND REMAIN THE PROPERTY OF MAUGEL ARCHITECTS, INC. AND NO PART THEREOF SHALL BE REPRODUCED BY ANY PERSON FOR ANY PURPOSE WITHOUT THE WRITTEN PERMISSION OF MAUGEL ARCHITECTS, INC.

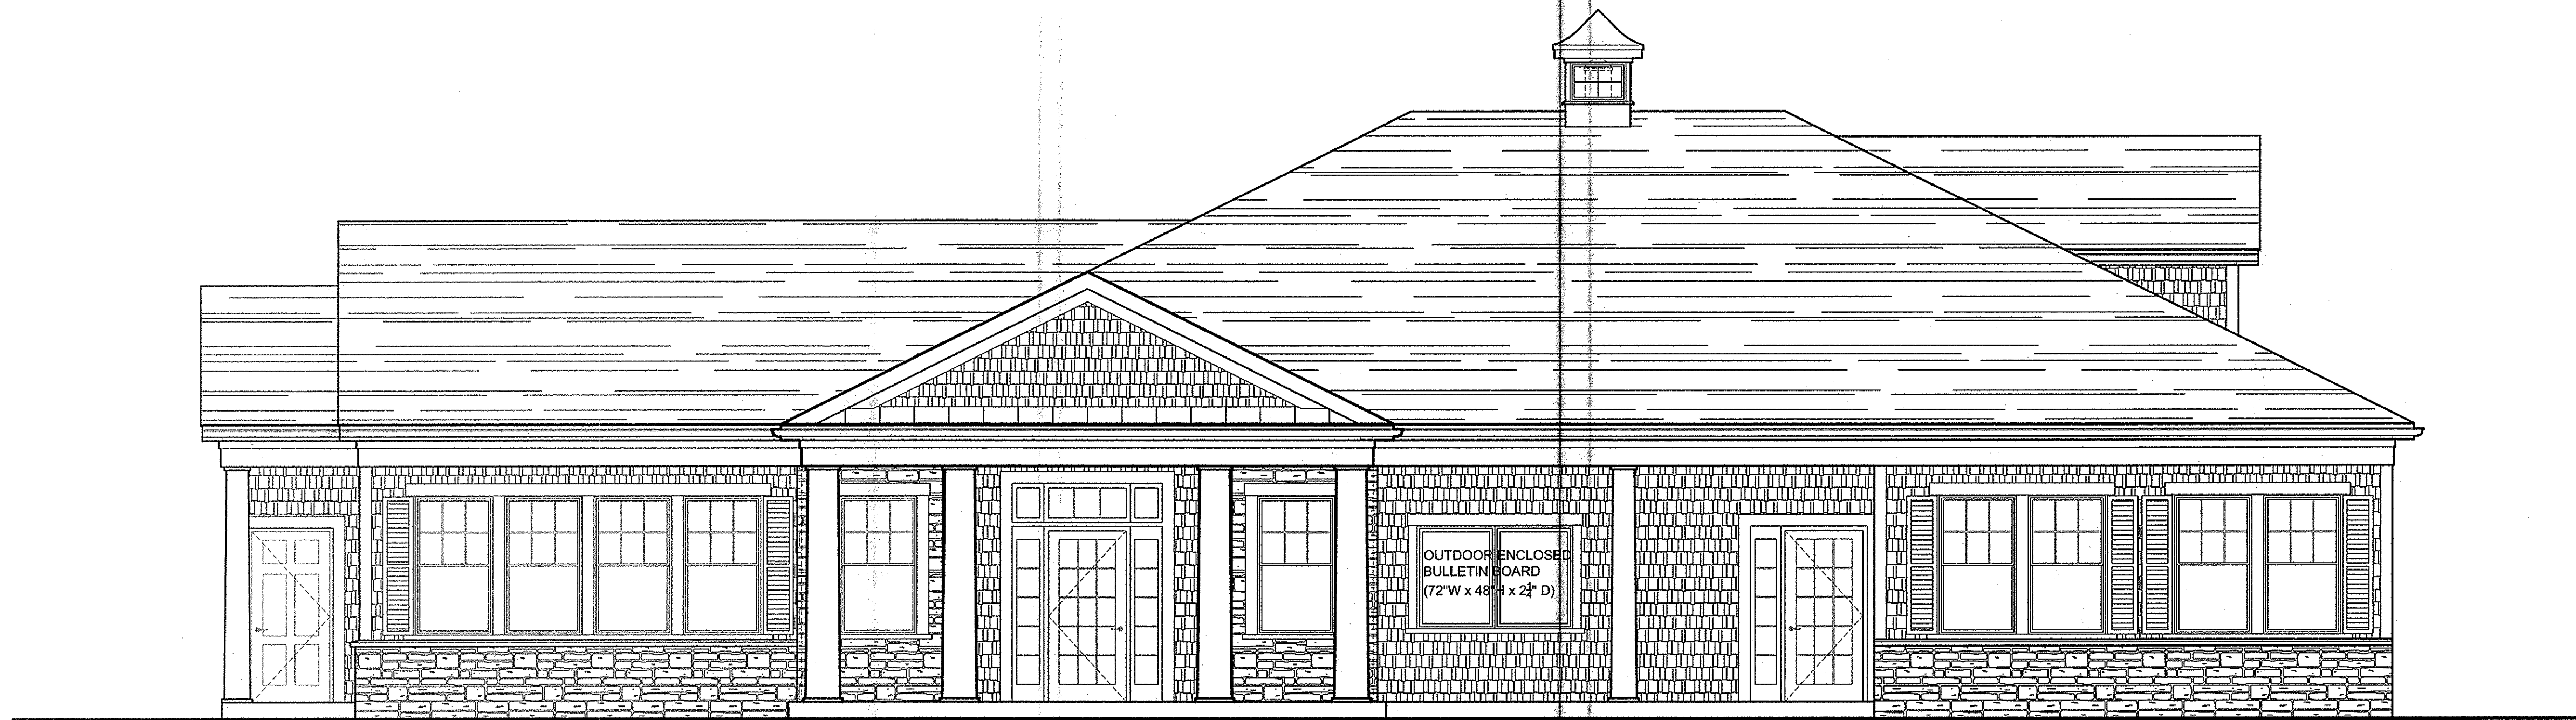

CLUB HOUSE: FRONT ELEVATION 1
SCALE: 1/4"=1'-0"

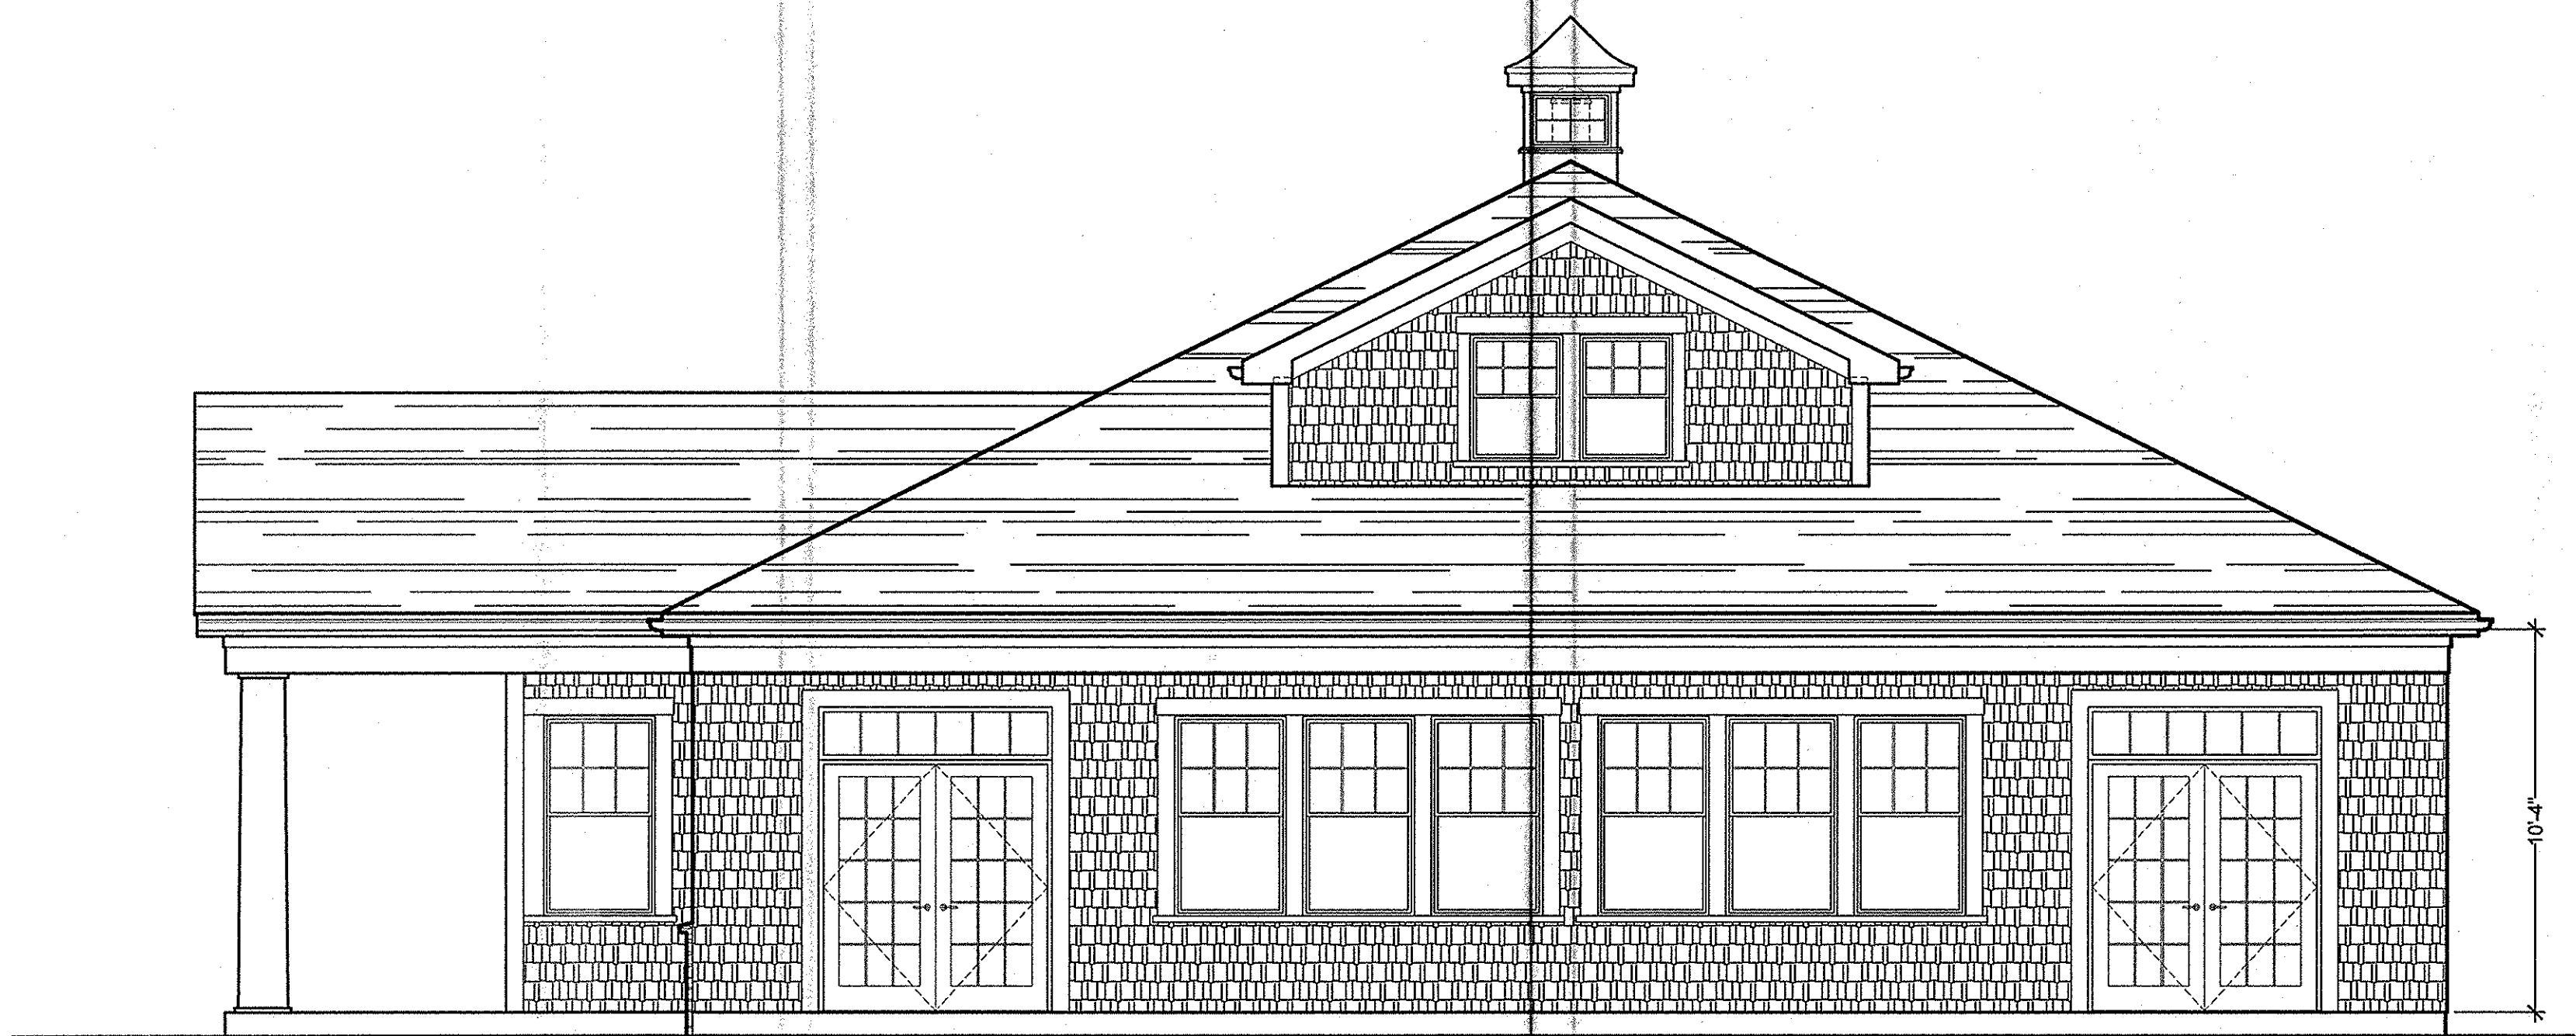

CLUB HOUSE: RIGHT ELEVATION 2
SCALE: 1/4"=1'-0"


Notes:

- EXTERIOR WINDOW FRAMING & GLAZING**
- GENERAL WINDOW NOTES:**
1. ALL DIMENSIONS SHOWN ON ARCHITECTURAL DRAWINGS ARE ROUGH OPENINGS. SHOP DRAWINGS SHOULD REFLECT APPROPRIATE FRAME SIZES INCLUDING JOINT SIZES PER MANUFACTURERS SPECIFICATIONS.
 2. G.C./SUB-CONTRACTOR TO FIELD VERIFY ALL OPENINGS PRIOR TO FABRICATION OF WINDOWS.
 3. SUBMIT COLOR SAMPLES FOR FRAMES AND GLAZING AS PART OF THE SHOP DRAWING PROCESS.
- GLAZING:**
1. ALL GLAZING TO BE LOW E-II
 2. PROVIDE TEMPERED GLAZING IN ALL AREA REQUIRED BY CODE.
- SILVER LINE WINDOWS:**
1. 3000 SERIES DOUBLE HUNG WINDOWS.
 2. 70 SERIES CASEMENT WINDOWS.
 3. 2650 SERIES PICTURE WINDOW.
 4. FUSION WELDED VINYL FRAME.
 5. LOE1 IG WITH ARGON GAS.
 6. SIMULATED DIVIDED LITES WITH GRILL ATTACHED TO OUTSIDE OF GLASS.
 7. INTEGRAL CASING AND "J" CHANNEL, EXCEPT PICTURE WINDOW.
 8. 6 9/16" PRE-PRIMED WOOD JAMB.
 9. FIBERGLASS MESH SCREEN, SCREENED FRAME TO MATCH FRAME.
 10. HARDWARE FINISH: WHITE.
- SILVER LINE PATIO DOOR:**
1. 5700 SERIES SLIDING PATIO DOOR.
 2. FUSION WELDED VINYL FRAME.
 3. LOE1 IG WITH ARGON GAS.
 4. CONTOUR BETWEEN THE GLASS GRILLES.
 5. 6 9/16" PRE-PRIMED WOOD JAMB.
 6. FIBERGLASS MESH SCREEN, SCREENED FRAME TO MATCH FRAME.
 7. HARDWARE FINISH: WHITE.

Key Plan:

NOT FOR CONSTRUCTION

Architect's Stamp:

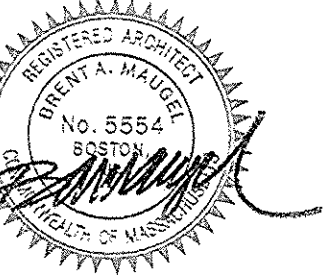

Project:
Fifteen Great Road II LLC
15 Great Road,
Littleton, MA.
Client:
Omni Properties, LLC
200 Baker Ave, Suite 303
Concord, MA 01742
Tel: (978) 359-4884
Project #: 12023
Scale: As Noted

Issue:	Date:
Progress	9/14/2012
ZBA Approval	11/6/2012

Revisions:	Date:

Drawing Title:
Exterior Elevations

Sheet Number:
A.201



200 Ayer Road, Harvard, MA 01451
Tel: (978) 456-2800 Fax: (978) 456-2801
www.maugel.com

THESE DOCUMENTS AND ALL IDEAS, APPROPRIATEMENTS, DESIGNS AND PLANS INDICATED THEREON OR REPRESENTED THEREIN ARE OWNED BY AND REMAIN THE PROPERTY OF MAUGEL ARCHITECTS, INC. AND NO PART THEREOF SHALL BE UTILIZED BY ANY PERSON, FIRM OR CORPORATION FOR ANY PURPOSE WITHOUT THE WRITTEN CONSENT OF MAUGEL ARCHITECTS, INC.



CLUB HOUSE: REAR ELEVATION 1
SCALE: 1/4"=1'-0"




CLUB HOUSE: LEFT ELEVATION 2
SCALE: 1/4"=1'-0"

Notes:

- EXTERIOR WINDOW FRAMING & GLAZING**
- GENERAL WINDOW NOTES:**
1. ALL DIMENSIONS SHOWN ON ARCHITECTURAL DRAWINGS ARE ROUGH OPENINGS. SHOP DRAWINGS SHOULD REFLECT APPROPRIATE FRAME SIZES INCLUDING JOINT SIZES PER MANUFACTURERS SPECIFICATIONS.
 2. G.C./SUB-CONTRACTOR TO FIELD VERIFY ALL OPENINGS PRIOR TO FABRICATION OF WINDOWS.
 3. SUBMIT COLOR SAMPLES FOR FRAMES AND GLAZING AS PART OF THE SHOP DRAWING PROCESS.
- GLAZING:**
1. ALL GLAZING TO BE LOW E-II
 2. PROVIDE TEMPERED GLAZING IN ALL AREA REQUIRED BY CODE.
- SILVER LINE WINDOWS:**
1. 3000 SERIES DOUBLE HUNG WINDOWS.
 2. 70 SERIES CASEMENT WINDOWS.
 3. 2650 SERIES PICTURE WINDOW.
 4. FUSION WELDED VINYL FRAME.
 5. LOE[®] IG WITH ARGON GAS.
 6. SIMULATED DIVIDED LITES WITH GRILL ATTACHED TO OUTSIDE OF GLASS.
 7. INTEGRAL CASING AND "J" CHANNEL, EXCEPT PICTURE WINDOW.
 8. 6 9/16" PRE-PRIMED WOOD JAMB.
 9. FIBERGLASS MESH SCREEN, SCREENED FRAME TO MATCH FRAME.
 10. HARDWARE FINISH: WHITE.
- SILVER LINE PATIO DOOR:**
1. 5700 SERIES SLIDING PATIO DOOR.
 2. FUSION WELDED VINYL FRAME.
 3. LOE[®] IG WITH ARGON GAS.
 4. CONTOUR BETWEEN THE GLASS GRILLES.
 5. 6 9/16" PRE-PRIMED WOOD JAMB.
 6. FIBERGLASS MESH SCREEN, SCREENED FRAME TO MATCH FRAME.
 7. HARDWARE FINISH: WHITE.

Key Plan:

NOT FOR CONSTRUCTION
Architect's Stamp:

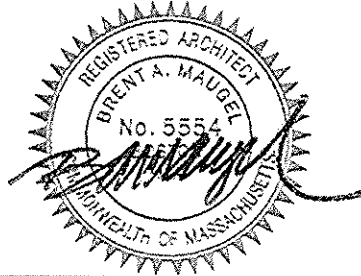


Project: Fifteen Great Road II LLC 15 Great Road, Littleton, MA.	
Client: Omni Properties, LLC 200 Baker Ave, Suite 303 Concord, MA 01742 Tel: (978) 369-4884	
Project #: 12023	
Scale: As Noted	
Issue:	Date:
Progress	9/14/2012
ZBA Approval	11/6/2012
Revisions:	Date:

Drawing Title:
Exterior Elevations

Sheet Number:
A.202
MAUGEL ARCHITECTS INC. 

200 Ayer Road, Harvard, MA 01451
Tel: (978) 456-2800 Fax: (978) 456-2801
www.maugel.com


THESE DOCUMENTS AND ALL IDEAS, ARRANGEMENTS, DECISIONS AND PLANS
HEREON ARE THE PROPERTY OF MAUGEL ARCHITECTS, INC. AND NO PART THEREOF SHALL
BE REPRODUCED OR TRANSMITTED IN ANY FORM OR BY ANY MEANS, ELECTRONIC OR
MECHANICAL, INCLUDING PHOTOCOPYING, RECORDING, OR BY ANY INFORMATION
SYSTEMS WITHOUT PERMISSION IN WRITING FROM MAUGEL ARCHITECTS, INC.

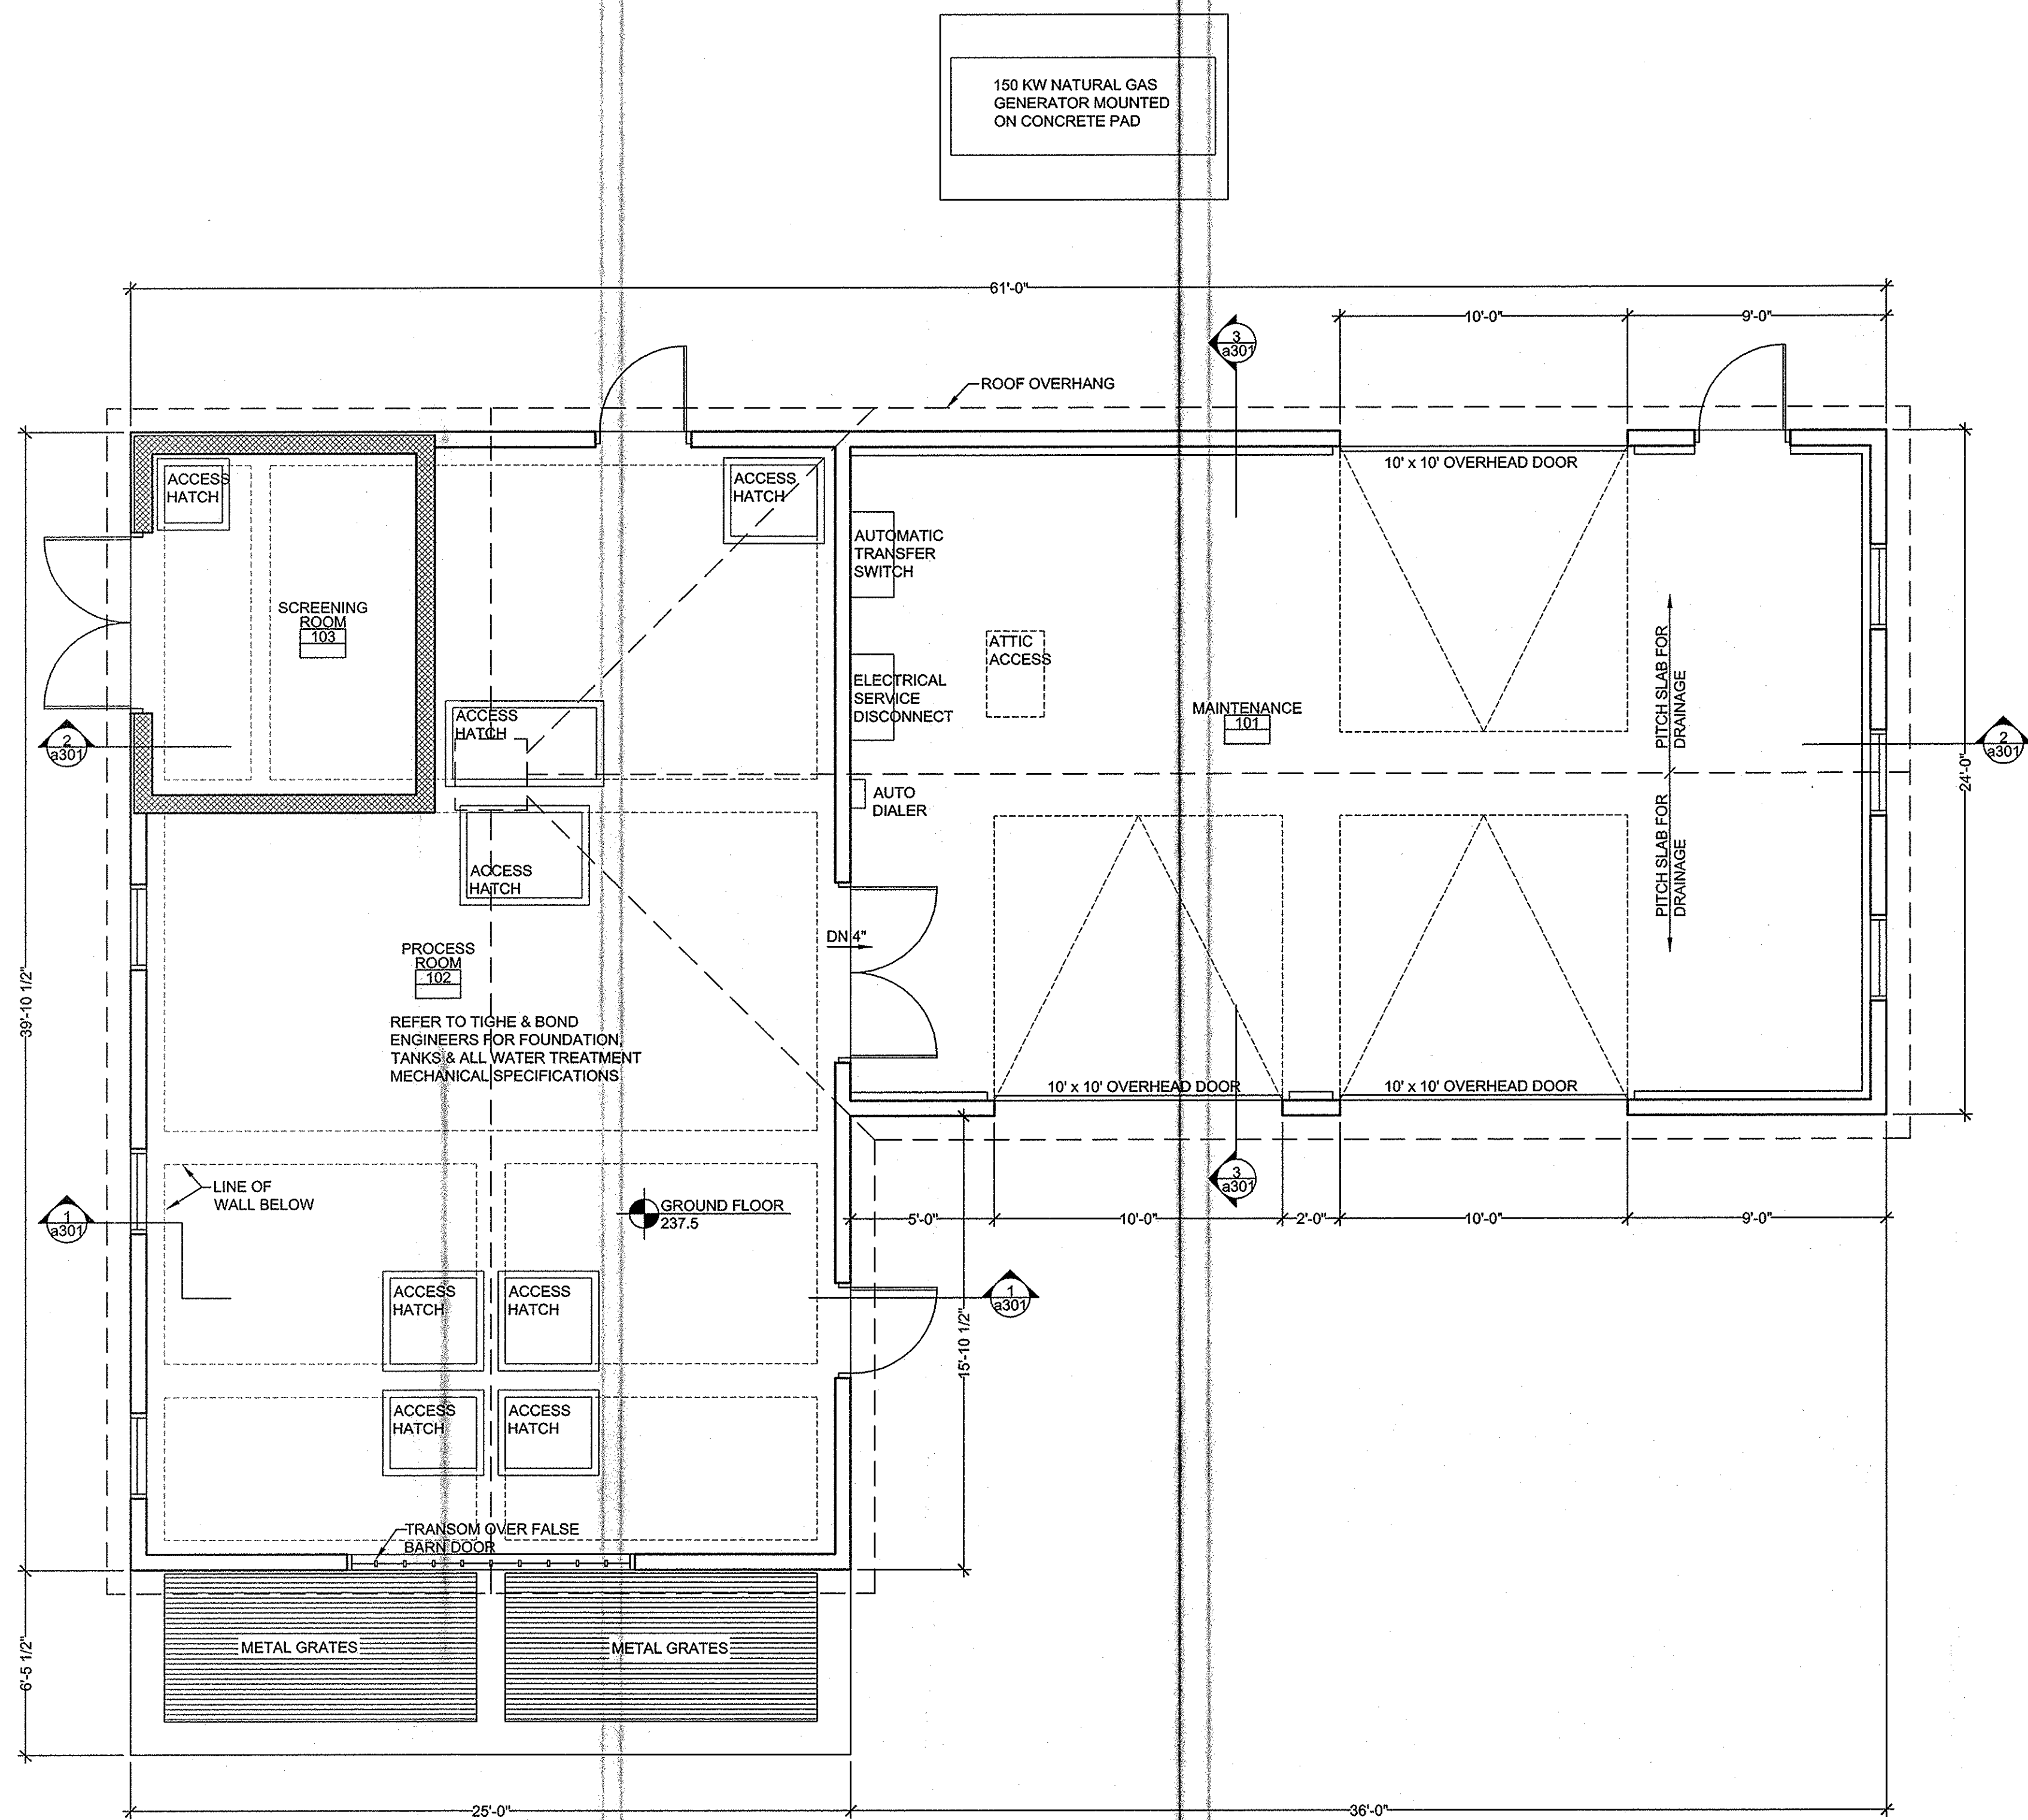

WASTE WATER TREATMENT PLANT / MAINTENANCE: FLOOR PLAN 1
SCALE: 1/4"=1'-0"

Notes:

ARCHITECTURAL FLOOR PLAN REFERENCE SYS.

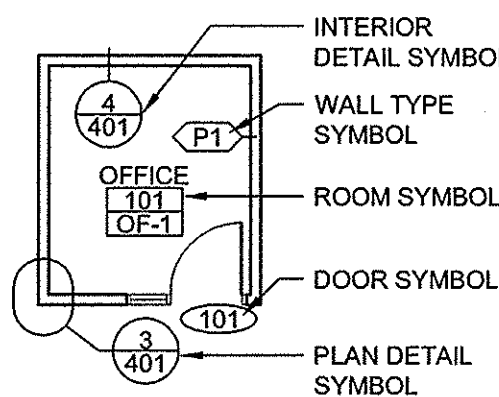

PARTITION LEGEND

	EXTERIOR PARTITION
	CMU WALL

PARTITION NOTES

- ALL WALLS NOT KEYED IN BY WALL TYPE DESIGNATION TO BE PARTITION "P1", TYP


DIMENSIONING NOTES

- EXTERIOR MASONRY WALLS ARE DIMENSIONED TO THE FACE OF MASONRY
- INTERIOR MASONRY WALLS ARE DIMENSIONED TO THE FACE OF MASONRY
- WOOD FRAMED EXTERIOR WALLS ARE DIMENSIONED TO THE EXTERIOR FACE OF STUD
- INTERIOR PARTITIONS ARE DIMENSIONED TO THE CENTERLINE, UON

Key Plan:

NOT FOR CONSTRUCTION

Architect's Stamp:

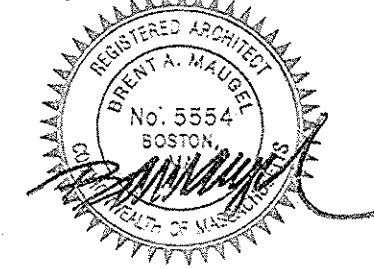

Project:
Fifteen Great Road II LLC
15 Great Road,
Littleton, MA.

Client:
Omni Properties, LLC
200 Baker Ave, Suite 303
Concord, MA 01742
Tel: (978) 369-4884

Project #: 12023

Scale: As Noted

Issue:	Date:
Progress	10/4/2012
ZBA Approval	11/6/2012

Revisions:	Date:

Drawing Title:
Waste Water Treatment Plant / Maintenance
First Floor Plan


Sheet Number:

A.101


MAUGEL
ARCHITECTS INC.

200 Ayer Road, Harvard, MA 01451
Tel: (978) 456-2800 Fax: (978) 456-2801
www.maugel.com


THESE DOCUMENTS AND ALL IDEAS, ARRANGEMENTS, DESIGNS AND PLANS INDICATED THEREON OR REPRESENTED THEREON ARE OWNED BY AND REMAIN THE PROPERTY OF MAUGEL ARCHITECTS, INC. AND NO PART THEREOF SHALL BE REPRODUCED OR TRANSMITTED IN ANY FORM OR BY ANY MEANS, ELECTRONIC OR MECHANICAL, INCLUDING PHOTOCOPYING, RECORDING, OR BY ANY INFORMATION STORAGE AND RETRIEVAL SYSTEM, WITHOUT THE WRITTEN PERMISSION OF MAUGEL ARCHITECTS, INC.

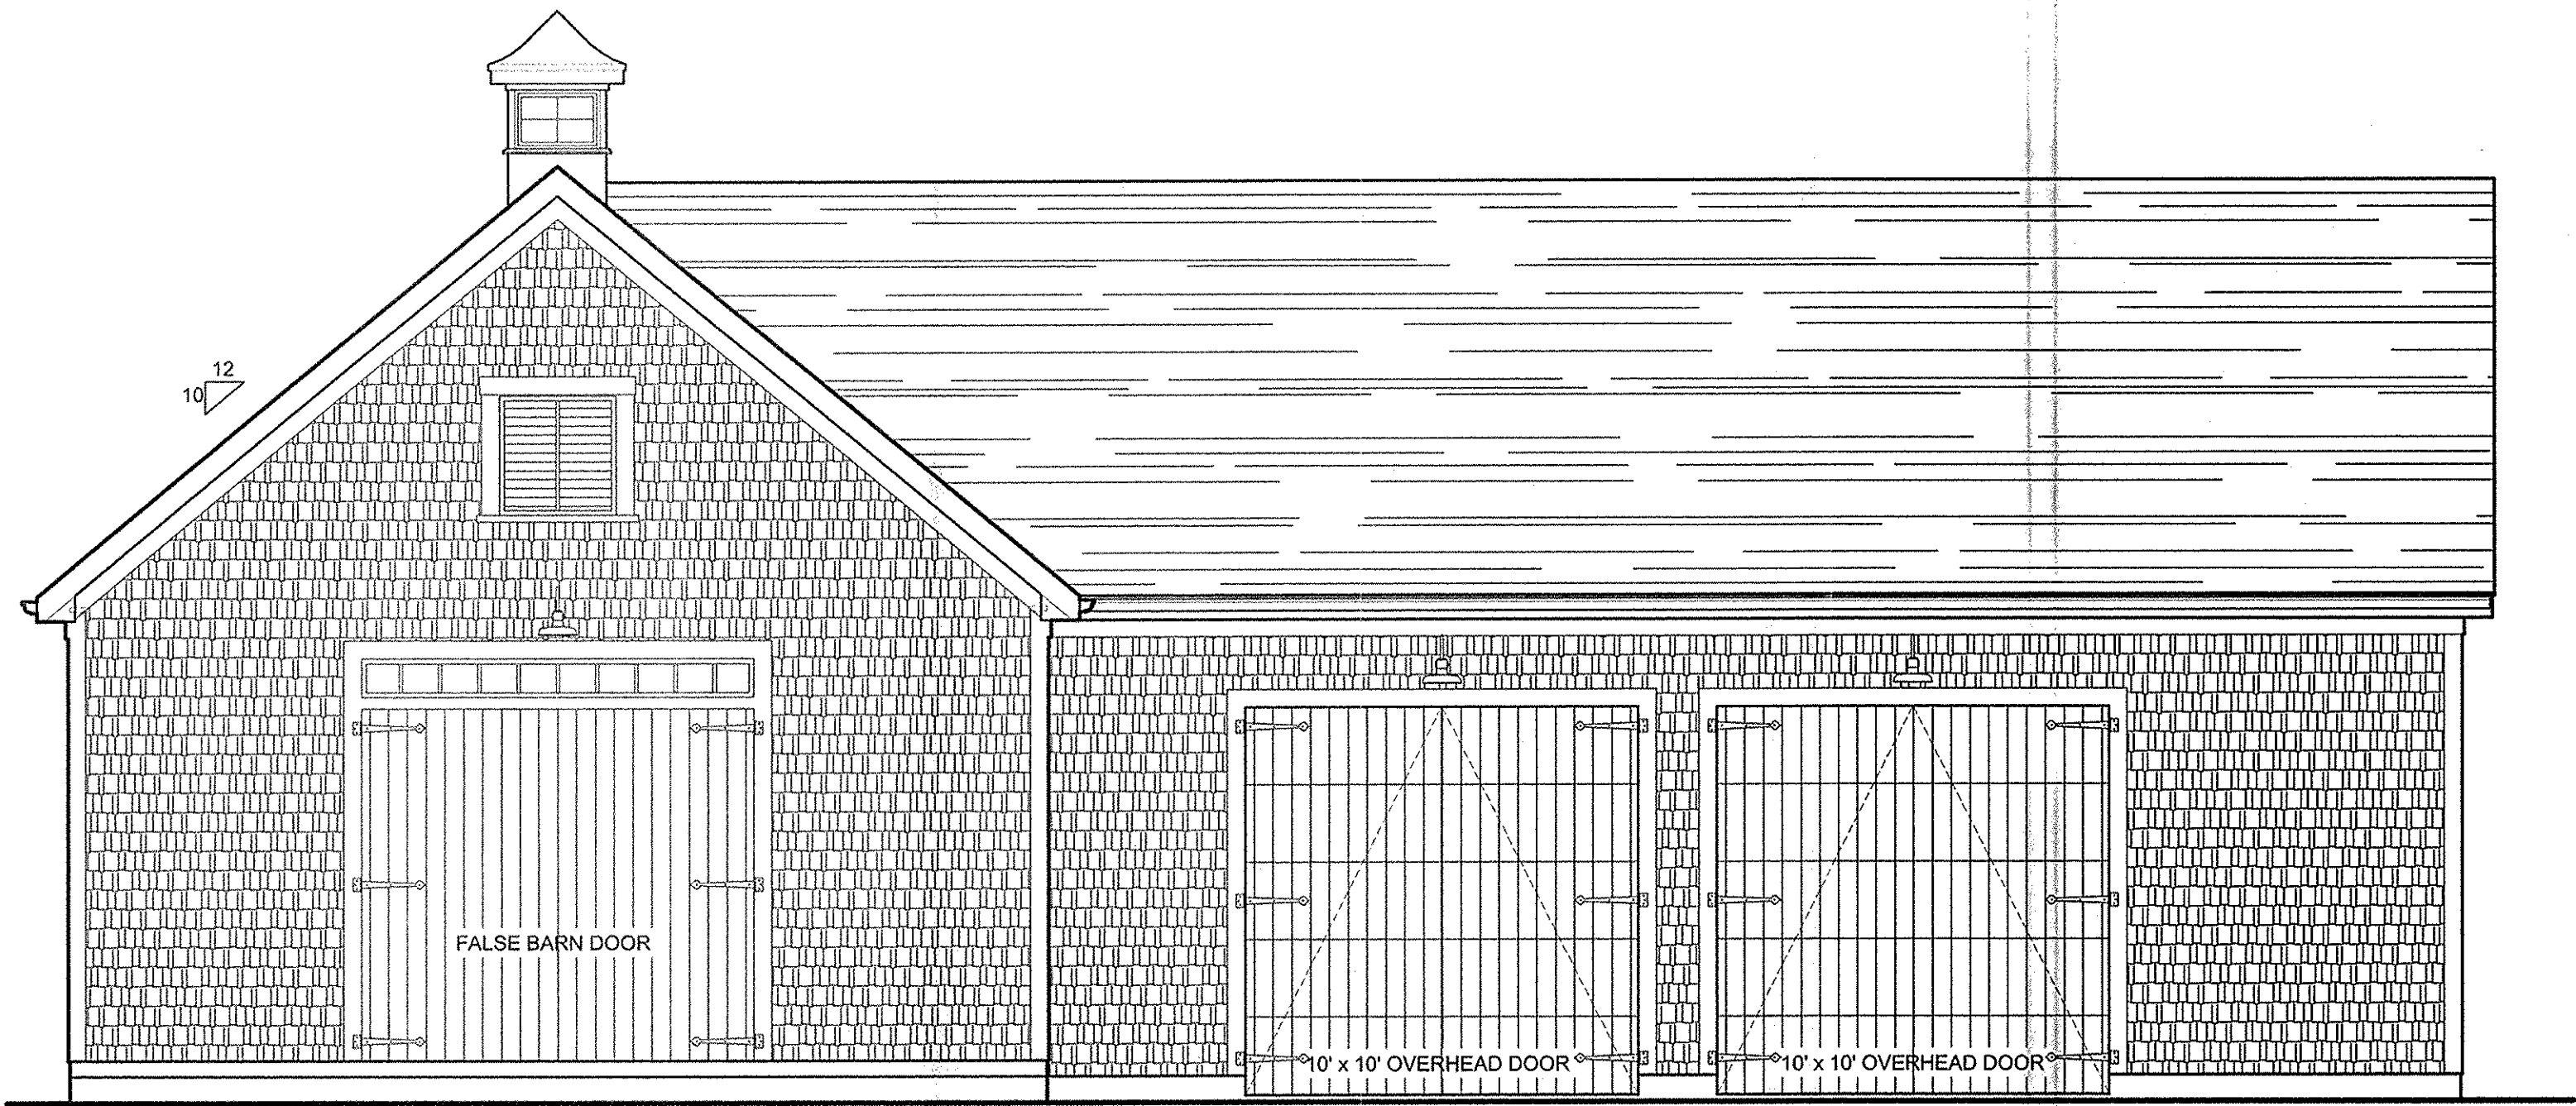


WASTE WATER TREATMENT PLANT / MAINTENANCE: FRONT ELEVATION
SCALE: 1/4"=1'-0"

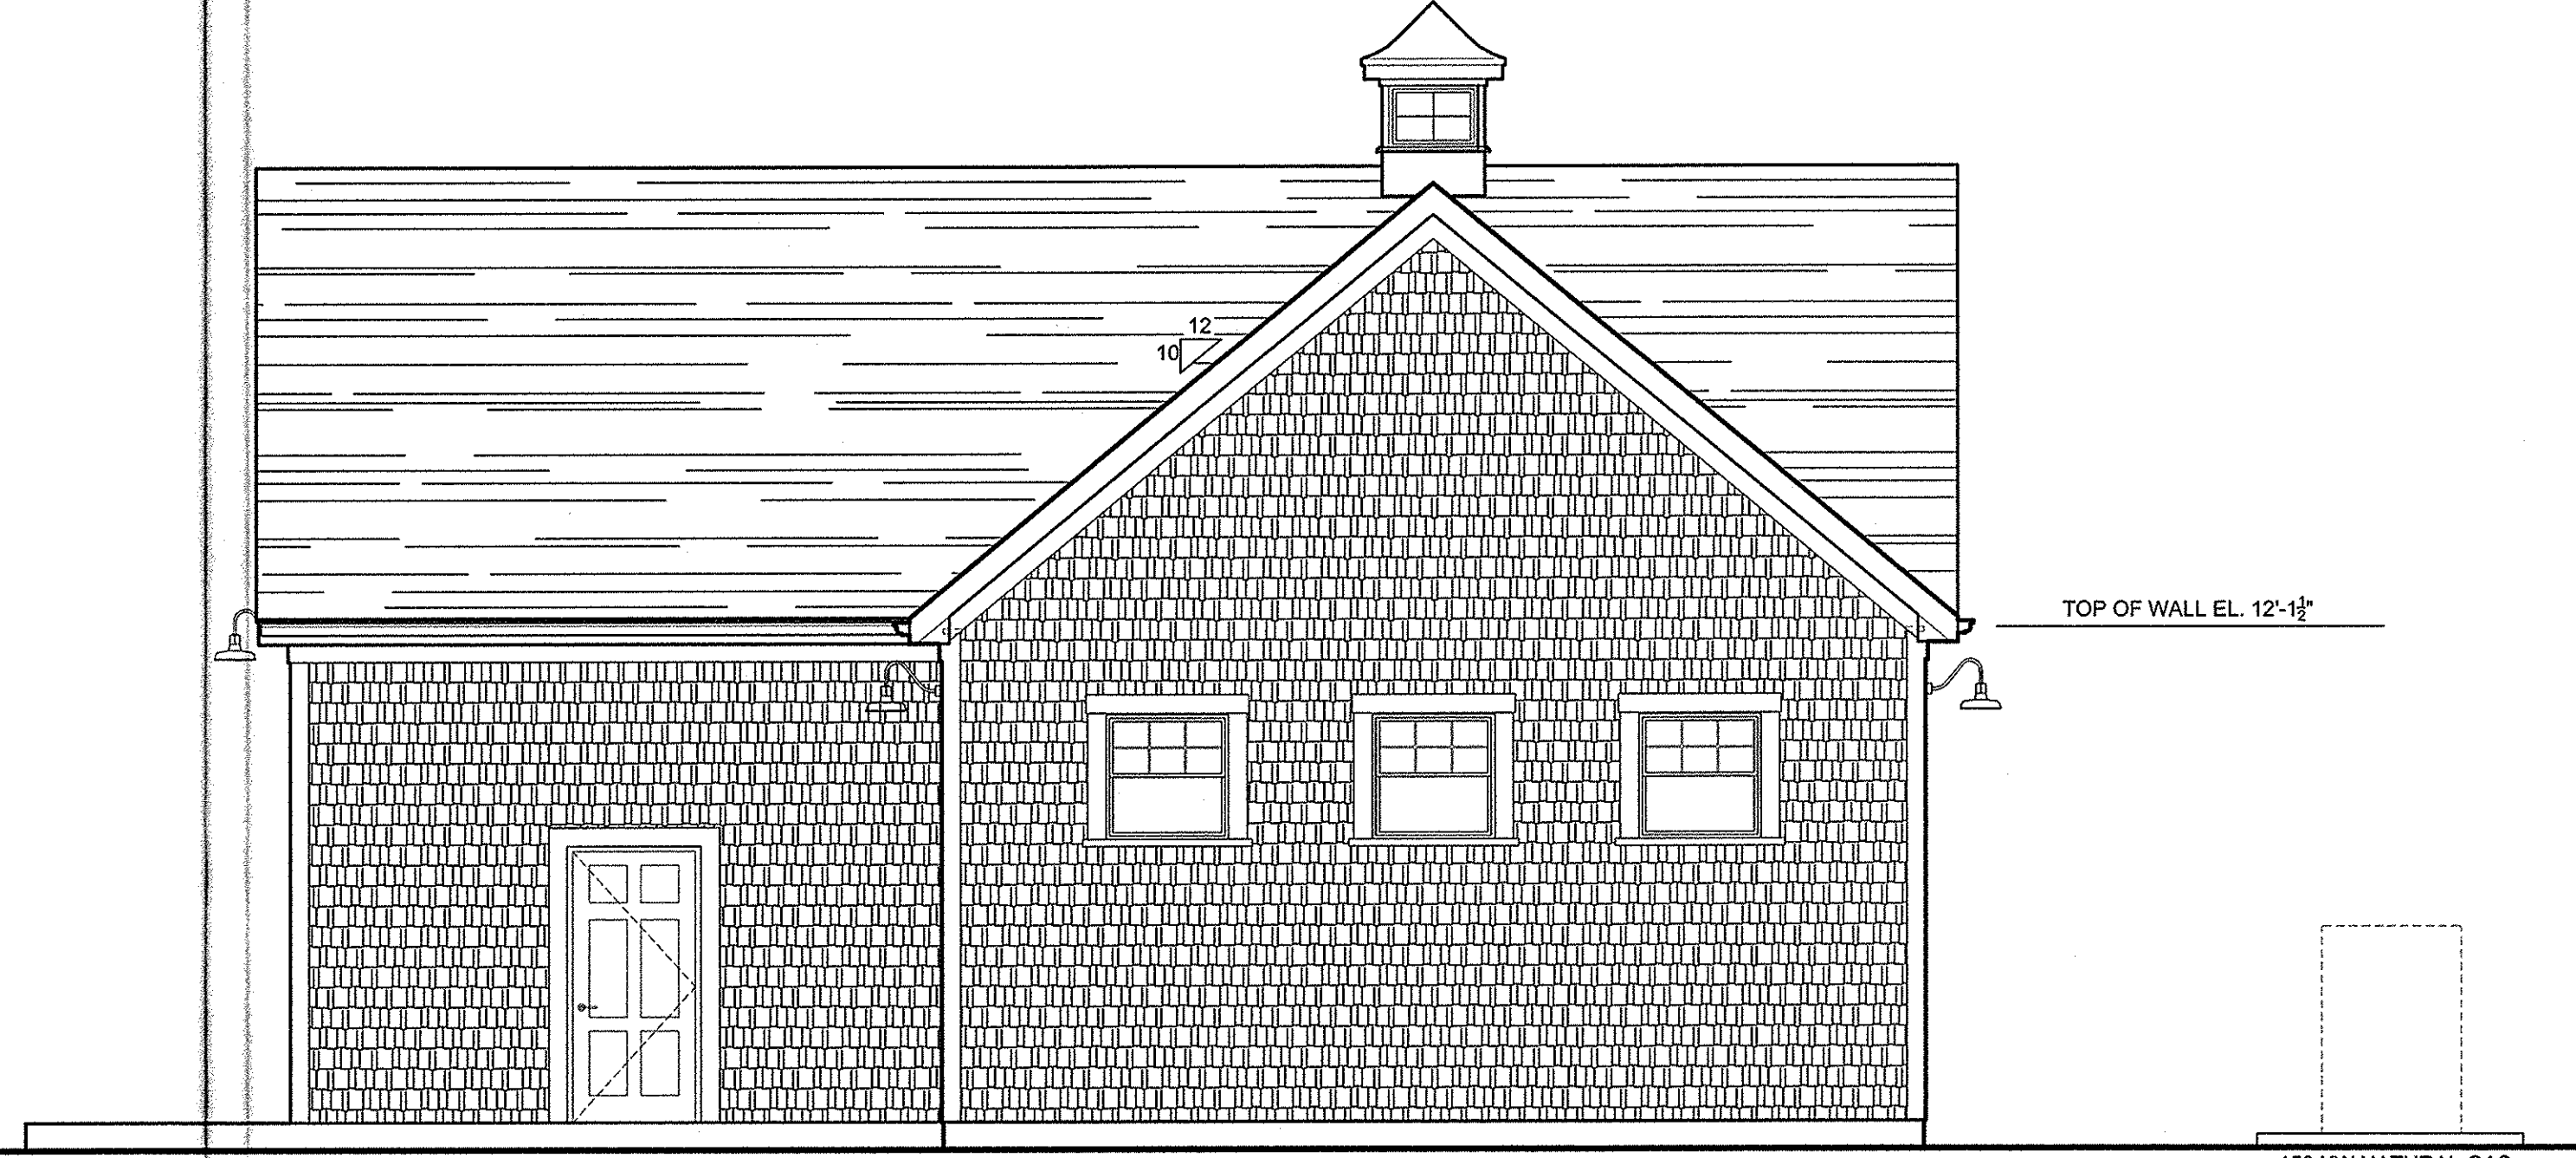

WASTE WATER TREATMENT PLANT / MAINTENANCE: RIGHT ELEVATION
SCALE: 1/4"=1'-0"

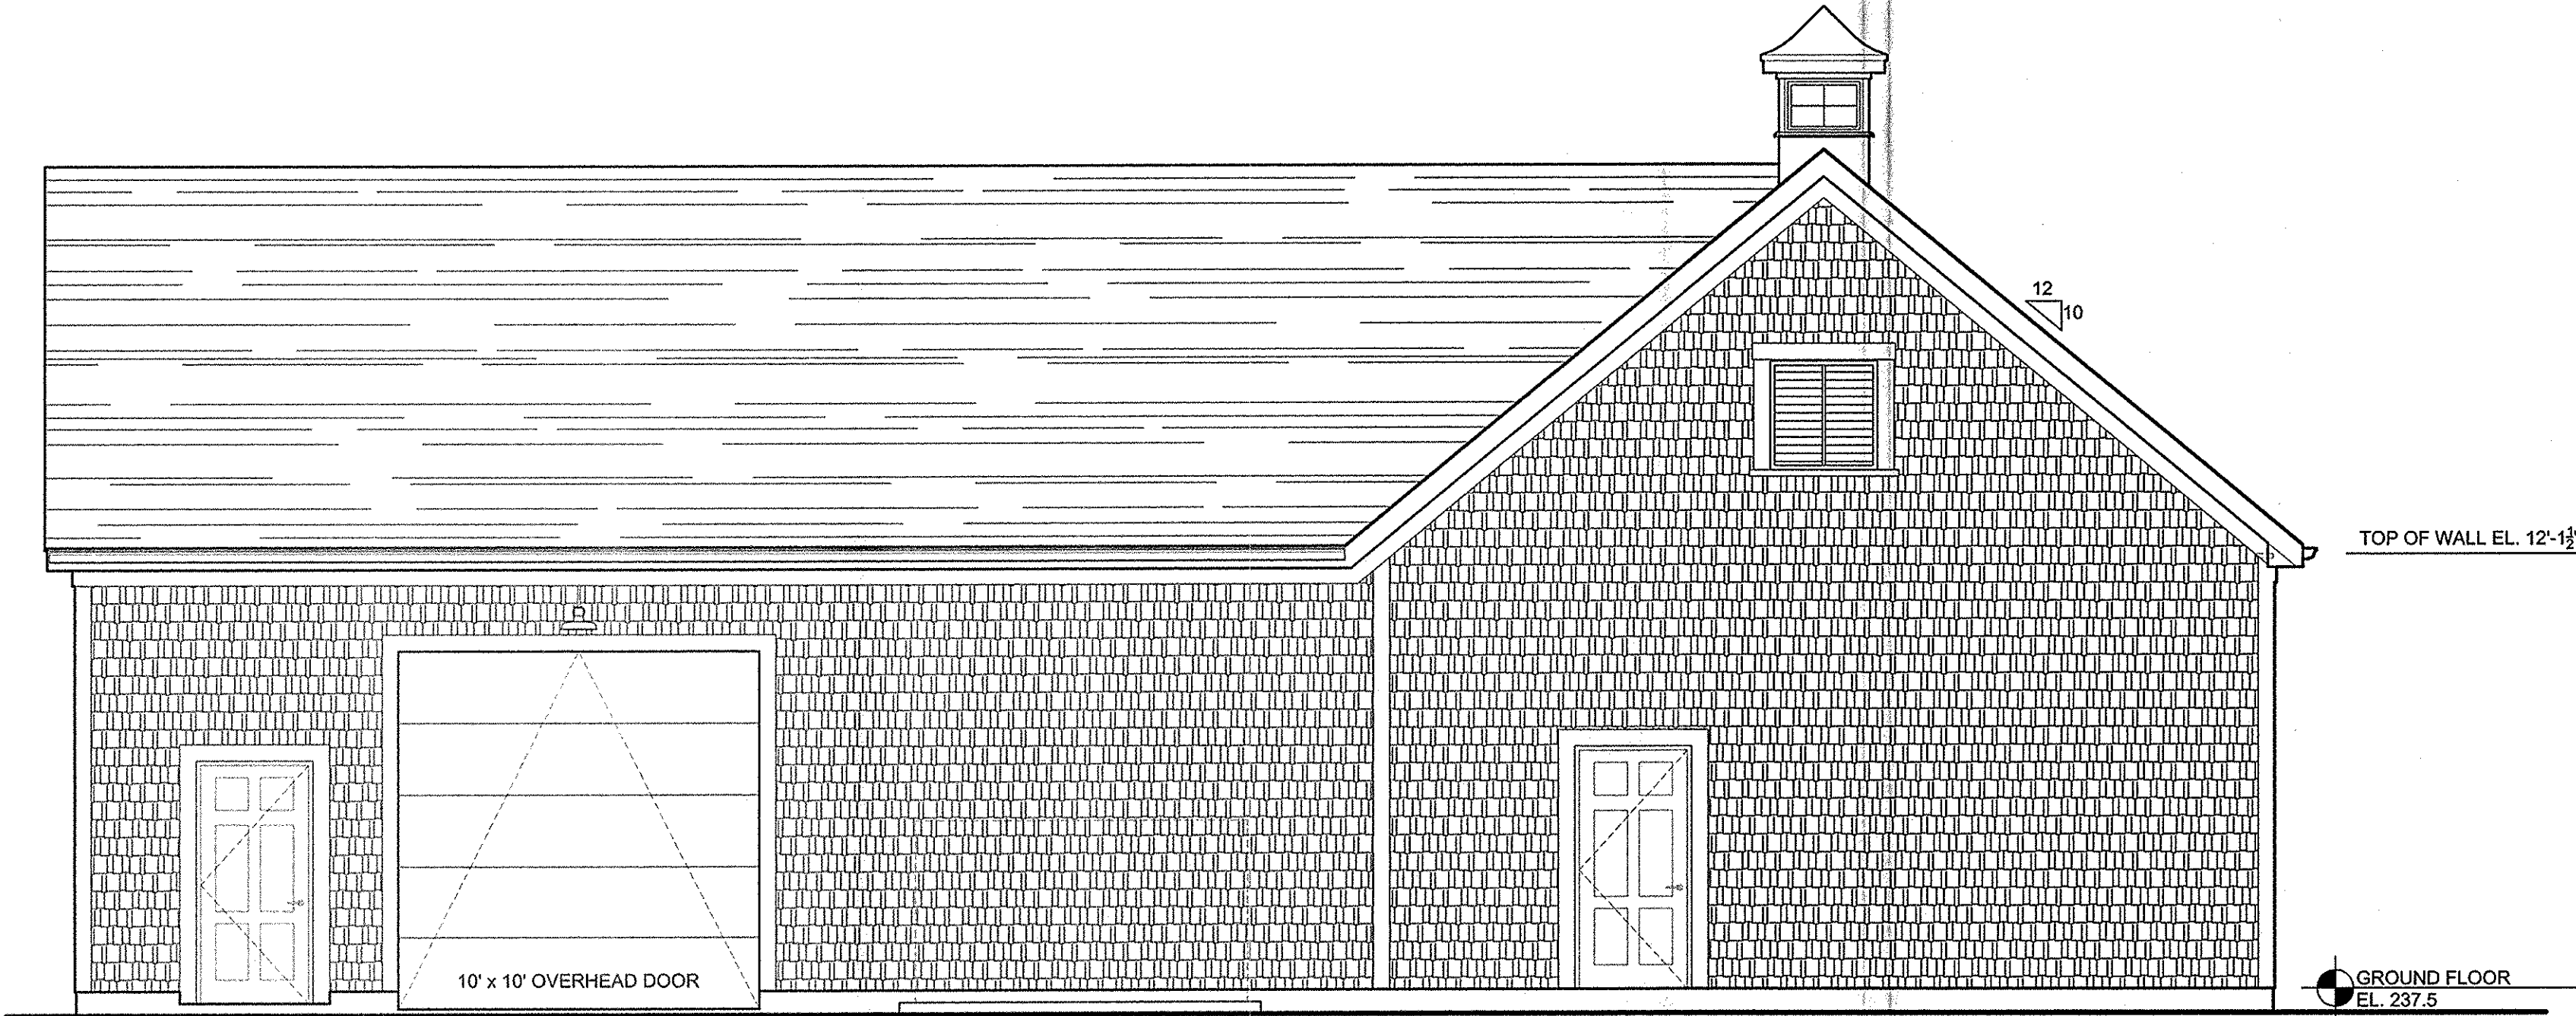

WASTE WATER TREATMENT PLANT / MAINTENANCE: REAR ELEVATION
SCALE: 1/4"=1'-0"

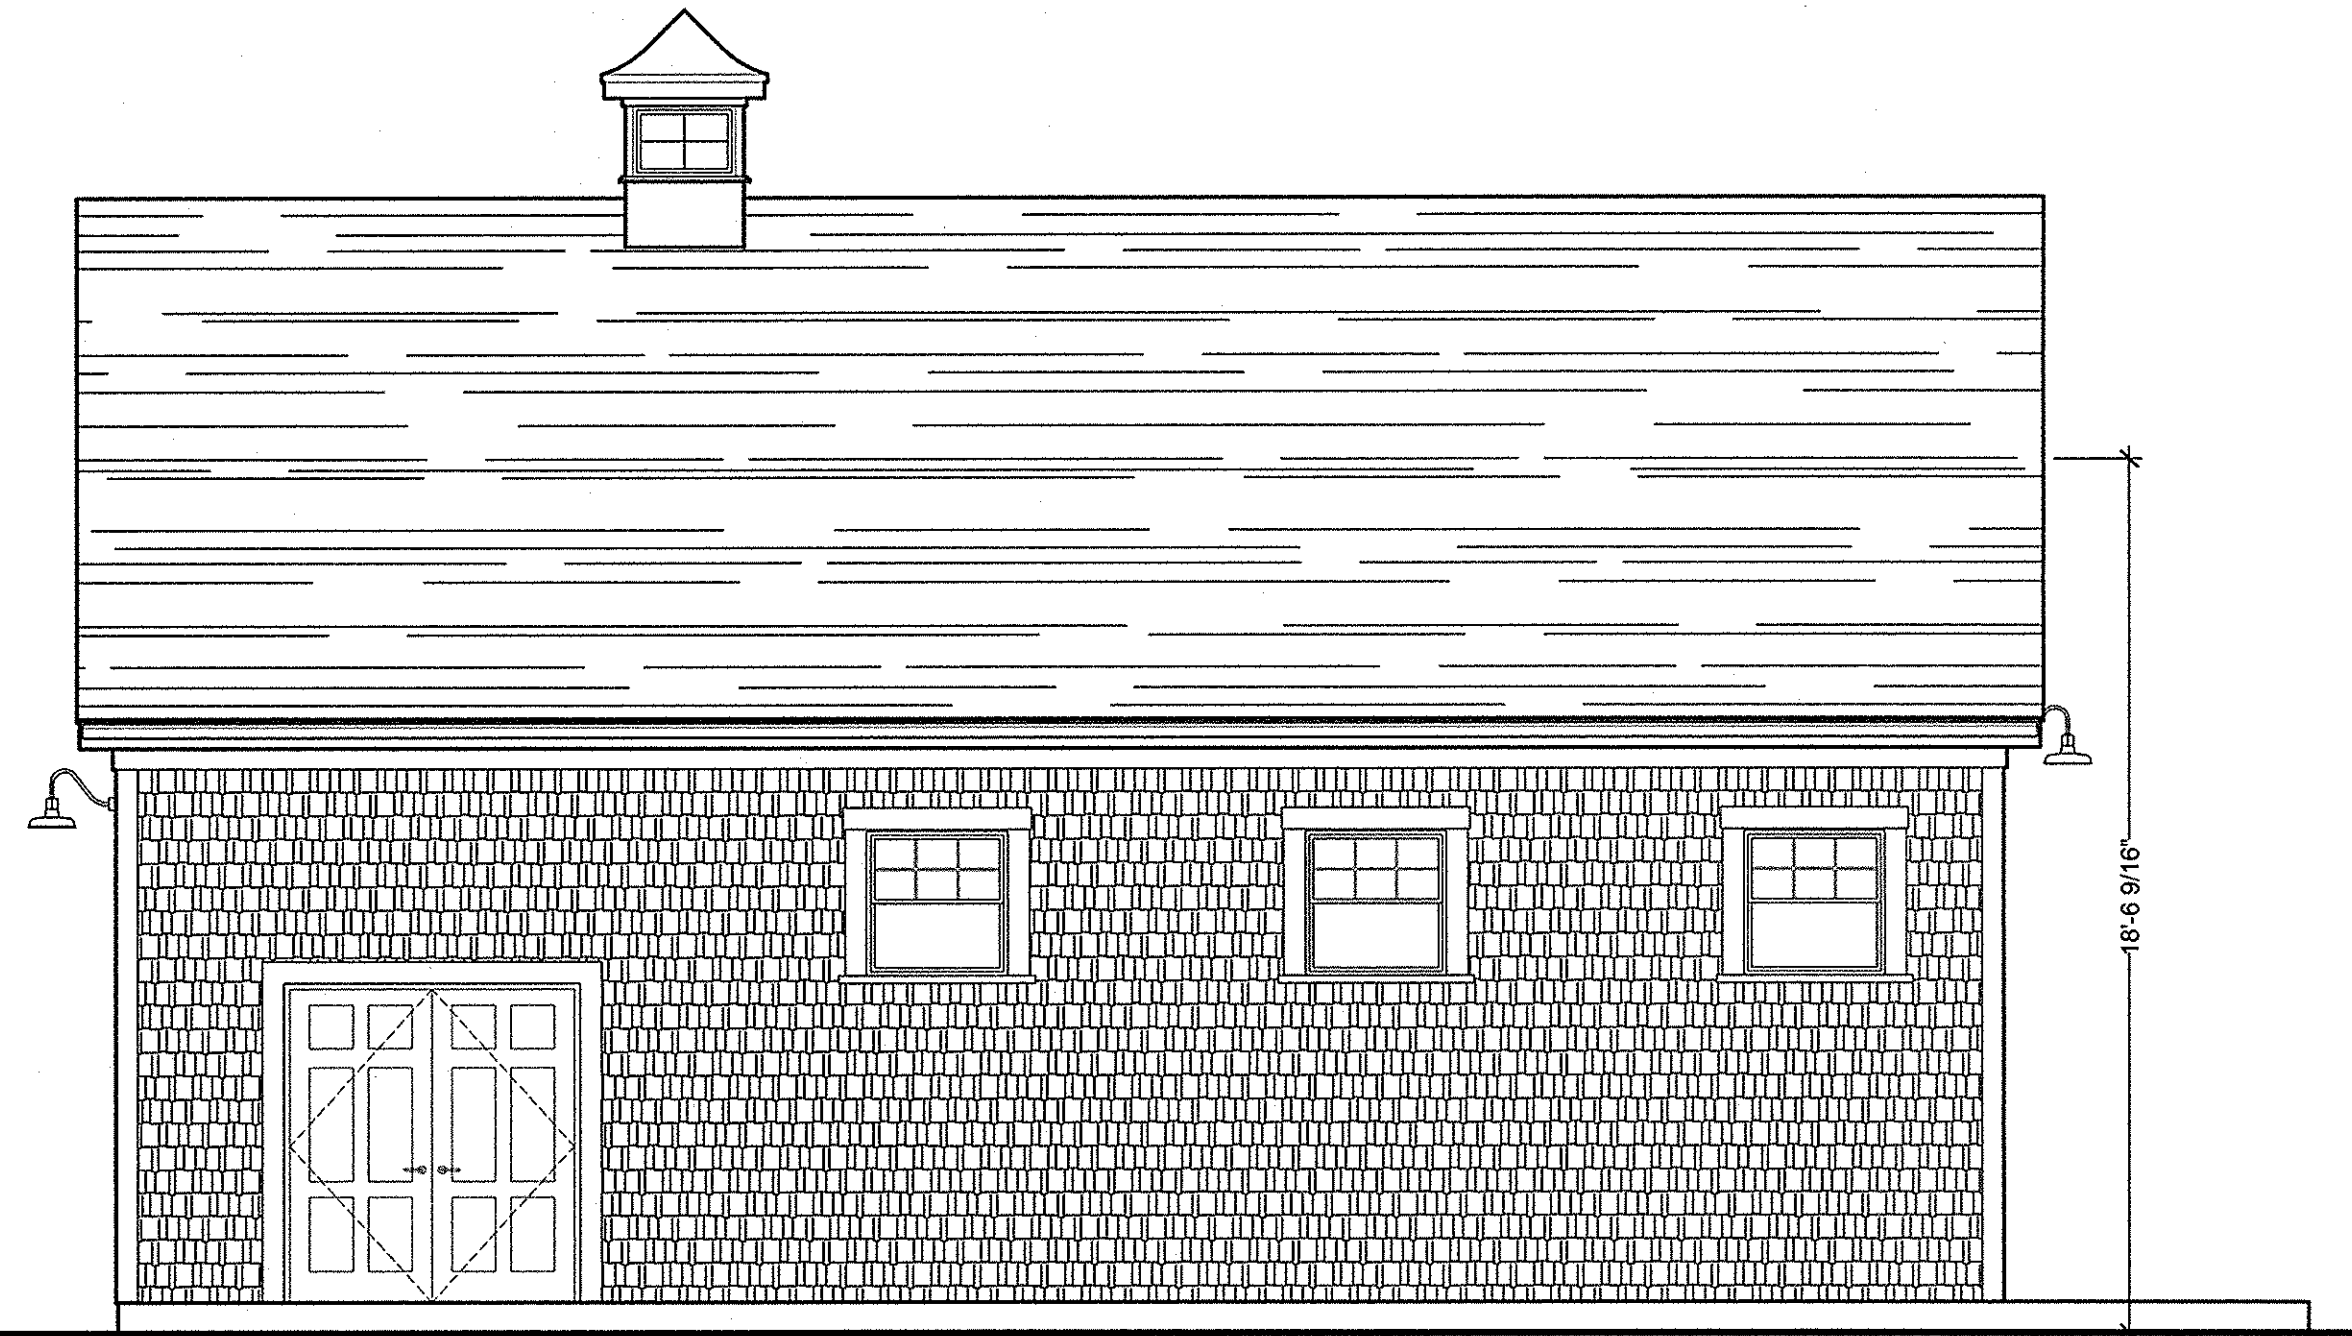


WASTE WATER TREATMENT PLANT / MAINTENANCE: LEFT ELEVATION
SCALE: 1/4"=1'-0"

Notes:

- EXTERIOR WINDOW FRAMING & GLAZING**
- GENERAL WINDOW NOTES:**
1. ALL DIMENSIONS SHOWN ON ARCHITECTURAL DRAWINGS ARE ROUGH OPENINGS. SHOP DRAWINGS SHOULD REFLECT APPROPRIATE FRAME SIZES INCLUDING JOINT SIZES PER MANUFACTURERS SPECIFICATIONS.
 2. G.C./SUB-CONTRACTOR TO FIELD VERIFY ALL OPENINGS PRIOR TO FABRICATION OF WINDOWS.
 3. SUBMIT COLOR SAMPLES FOR FRAMES AND GLAZING AS PART OF THE SHOP DRAWING PROCESS.
- GLAZING:**
1. ALL GLAZING TO BE LOW E-II
 2. PROVIDE TEMPERED GLAZING IN ALL AREA REQUIRED BY CODE.
- SILVER LINE WINDOWS:**
1. 3000 SERIES DOUBLE HUNG WINDOWS.
 2. 70 SERIES CASEMENT WINDOWS.
 3. 2650 SERIES PICTURE WINDOW.
 4. FUSION WELDED VINYL FRAME.
 5. LOE² IG WITH ARGON GAS.
 6. SIMULATED DIVIDED LITES WITH GRILL ATTACHED TO OUTSIDE OF GLASS.
 7. INTEGRAL CASING AND "J" CHANNEL, EXCEPT PICTURE WINDOW.
 8. 5/8" PRE-PRIMED WOOD JAMB.
 9. FIBERGLASS MESH SCREEN.
 10. SCREENED FRAME TO MATCH FRAME.
 11. HARDWARE FINISH: WHITE.

Key Plan:

NOT FOR CONSTRUCTION

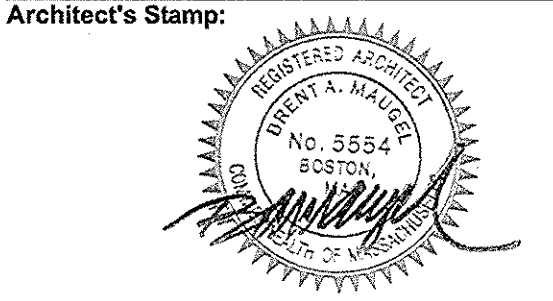

Project:
Fifteen Great Road II LLC
15 Great Road,
Littleton, MA
Client:
Omni Properties, LLC
200 Baker Ave, Suite 303
Concord, MA 01742
Tel: (978) 369-4884
Project #: 12023
Scale: As Noted

Issue: 10/4/2012
Progress: 11/6/2012
ZBA Approval: 11/6/2012

Revisions:	Date:


Drawing Title:
Waste Water Treatment Plant / Maintenance
Exterior Elevations

Sheet Number:
A.201



200 Ayer Road, Harvard, MA 01451
Tel: (978) 456-2800 Fax: (978) 456-2801
www.maugel.com

THESE DOCUMENTS AND ALL ORIGIN, ARRANGEMENTS, DESIGN AND PLANS INDICATED THEREON OR REPRESENTED THEREON ARE OWNED BY AND REMAIN THE PROPERTY OF MAUGEL ARCHITECTS, INC. AND NO PART THEREOF SHALL BE REPRODUCED BY ANY PERSON, FIRM OR CORPORATION FOR ANY PURPOSE WITHOUT THE WRITTEN PERMISSION OF MAUGEL ARCHITECTS, INC.

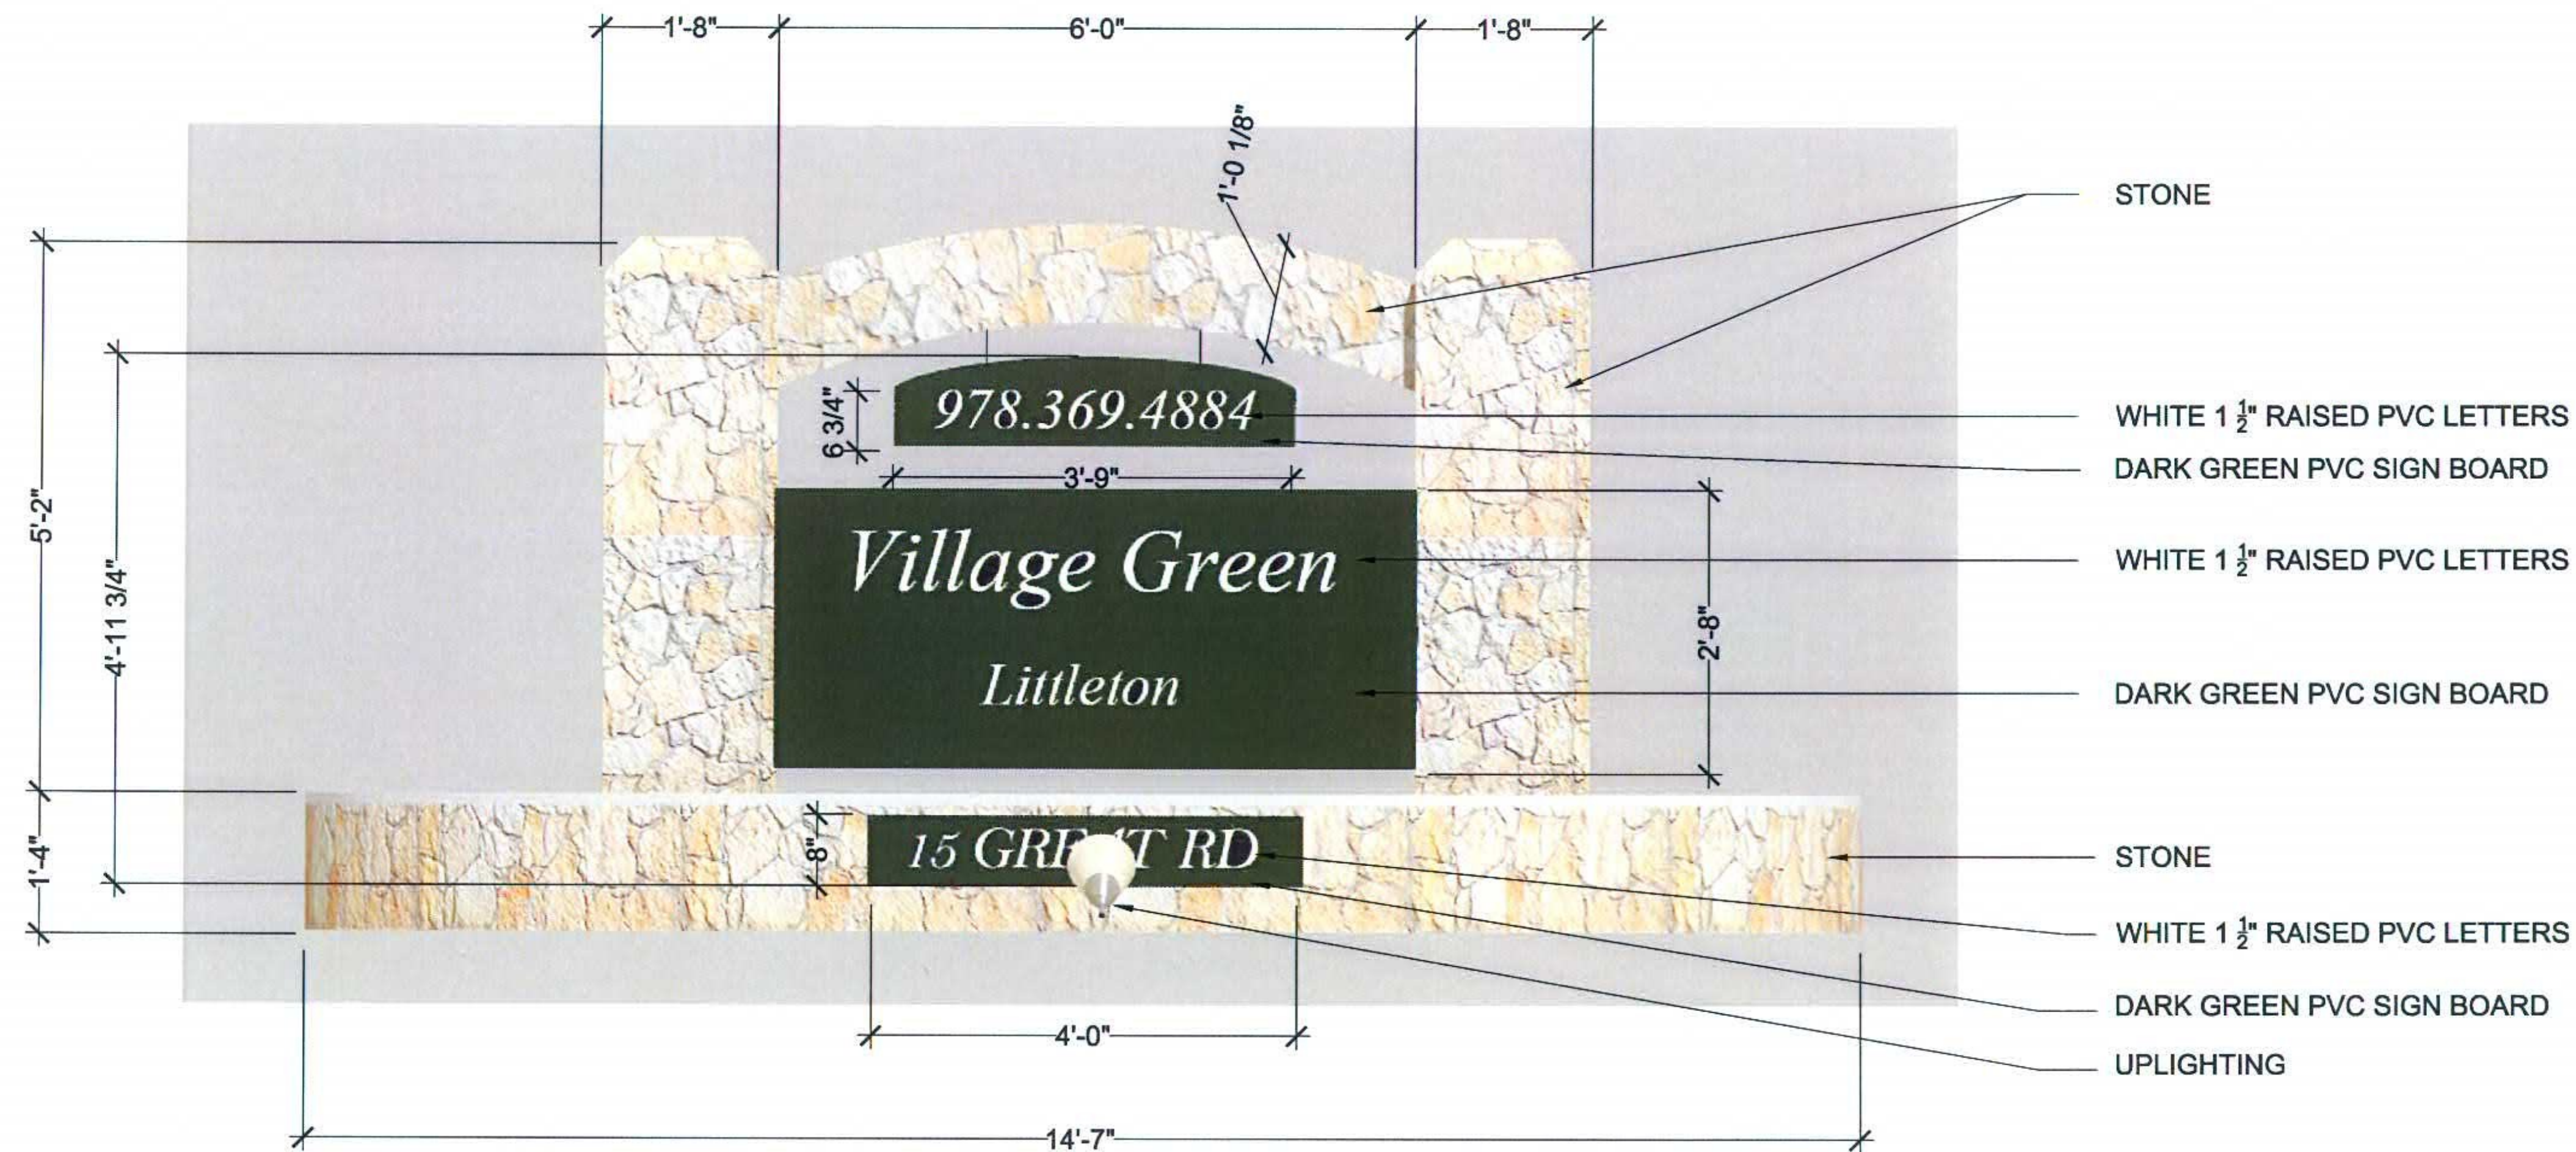

NOTES:

- DOUBLE SIDED SITE SIGN:
SIGNAGE BOARDS (NOT INCLUDING STONE)
TOTAL 21 S.F. EACH SIDE
- FINAL COLORS MAY VARY



Notes:

Key Plan:

NOT FOR CONSTRUCTION

Architect's Stamp:

Project:

Fifteen Great Road II LLC
15 Great Road,
Littleton, MA

Client:
Omni Properties, LLC
200 Baker Ave, Suite 303
Concord, MA 01742
Tel: (978) 369-4884

Project #: 12023

Scale: 1" = 1'-0"

Issue: Date:

Progress: 7/24/2012

ZBA Approval: 11/6/2012

Revisions: Date:

Drawing Title:

Entry Sign

Sheet Number:

A.201

MAUGEL
ARCHITECTS, INC.

200 Ayer Road, Harvard, MA 01461

Tel: (978) 456-2800 Fax: (978) 456-2801

www.maugel.com

THIS DOCUMENT AND ALL OTHER INFORMATION CONTAINED HEREIN ARE THE PROPERTY OF MAUGEL ARCHITECTS, INC. AND ARE NOT TO BE REPRODUCED, COPIED, OR TRANSMITTED IN ANY FORM OR BY ANY MEANS, ELECTRONIC OR MECHANICAL, WITHOUT PERMISSION IN WRITING FROM MAUGEL ARCHITECTS, INC.

© 2012 MAUGEL ARCHITECTS, INC.



NOTE:

- DOUBLE SIDED SITE SIGN:
SIGNAGE BOARDS (NOT INCLUDING STONE)
TOTAL 12 S.F. EACH SIDE

RED PORTION:

- NOW RENTING
- AVAILABLE SPRING / FALL 2013
- OPEN HOUSE TODAY
- NOW OPEN
- SPECIALS TODAY
- 1, 2, 3 BEDROOM UNITS



Notes:

Key Plan:

NOT FOR CONSTRUCTION
Architect's Stamp:

Project:
Fifteen Great Road II LLC
15 Great Road,
Littleton, MA.

Client:
Omni Properties, LLC
200 Baker Ave, Suite 303
Concord, MA 01742
Tel: (978) 369-4884

Project #: 12023
Scale: 1" = 1'-0"

Issue:	Date:
Progress	7/24/2012
ZBA Approval	11/6/2012

Revisions:	Date:

Drawing Title:
Rental Sign

Sheet Number:
A.201

MAUGEL ARCHITECTS, INC.

200 Ayer Road, Harvard, MA 01451
Tel: (978) 456-2800 Fax: (978) 456-2801
www.maugel.com

THESE DOCUMENTS AND ALL IDEAS, REPRESENTATIONS, DESIGN AND/OR CONSTRUCTION, "AS IS" OR OTHERWISE, ARE THE PROPERTY OF MAUGEL ARCHITECTS, INC. AND NO PART THEREOF SHALL BE REPRODUCED OR TRANSMITTED IN ANY FORM OR BY ANY MEANS, ELECTRONIC OR MECHANICAL, INCLUDING PHOTOCOPYING, RECORDING, OR BY ANY INFORMATION STORAGE AND RETRIEVAL SYSTEM, WITHOUT THE WRITTEN PERMISSION OF MAUGEL ARCHITECTS, INC.