Approximately 8.5 acres within arrows

PL:	174,086 SF
	245,687 SF
AREA:	34,168 SF
VIOUS AREA:	34,388 SF
A:	68,556 SF
PL TO BE ALTERED:	110,976 SF
TO BE ALTERED:	46.1%
AREA OF TOTAL	28.5%

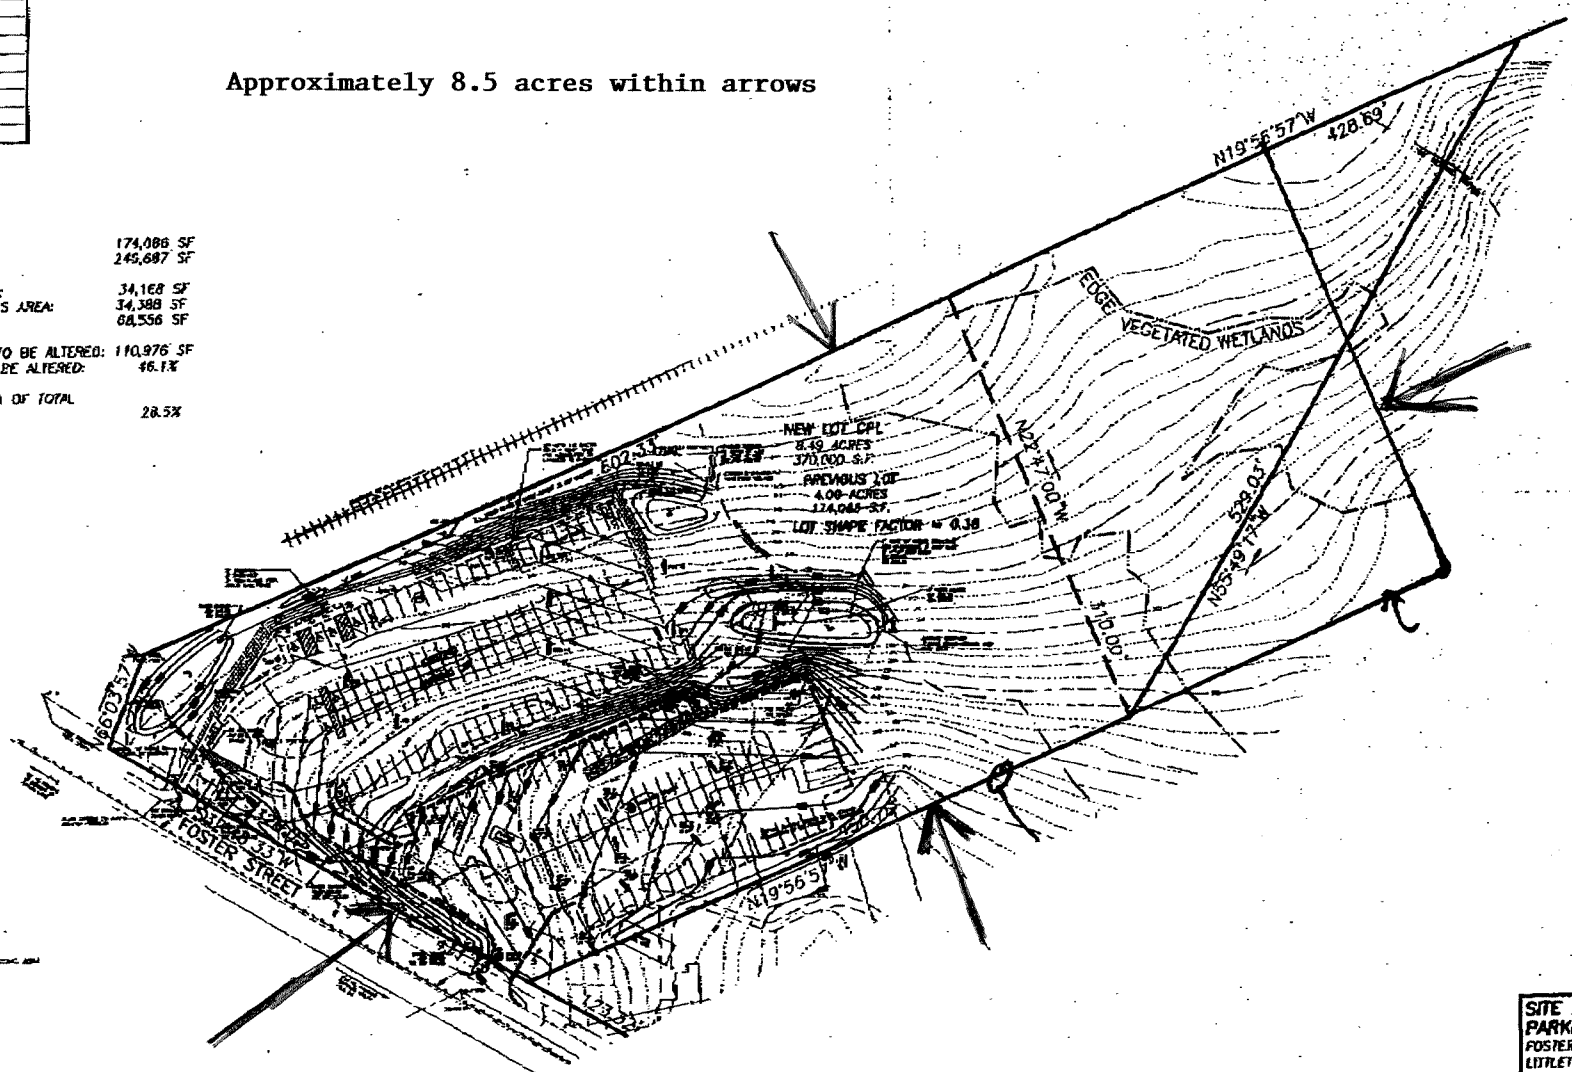

SITE PLAN FOR COMMUTER PARKING LOT EXPANSION
FOSTER STREET
LITTLETON, MASSACHUSETTS

PREPARED FOR:
LITTLETON DEVELOPMENT TRUST
13 THIRD AVENUE
BURLINGTON, MA 01803

SCALE: 1"=40' DATE: MARCH 5, 2009

Acton Survey & Engineering, Inc.
Since 1987
97 GREAT ROAD
P.O. BOX 586
ACTON, MA 01720
PH. (978) 263-3050
FAX (978) 635-0218

5026 SP 5/5