STEEL BEAM HIGHWAY GUARD DETAIL
NONE

TRAFFIC SIGNAL CONDUIT
NONE

WATER SUPPLY ALTERATIONS
SEE BELOW

DRAINAGE DETAILS
SEE BELOW

LITTLETON
GOLDSMITH STREET

STATE	FED. AID PROJ. NO.	FISCAL YEAR	SHEET NO.	TOTAL SHEETS
MASS.	STP-001S(839)X	2008	4	117
PROJECT FILE NO.	603540			

CONSTRUCTION PLAN

PLANT LIST (FOR THIS PAGE ONLY)

KEY	BOTANICAL NAME COMMON NAME	Qty.	Size	Notes
	TREES			
RM	Acer rubrum Red Maple 'Armstrong' (Item 776.527)	2	80-90 mm Cal.	
NO	Quercus palustris Oak pin 'Crownright' (Item 776.141)	2	60-70 mm Cal.	

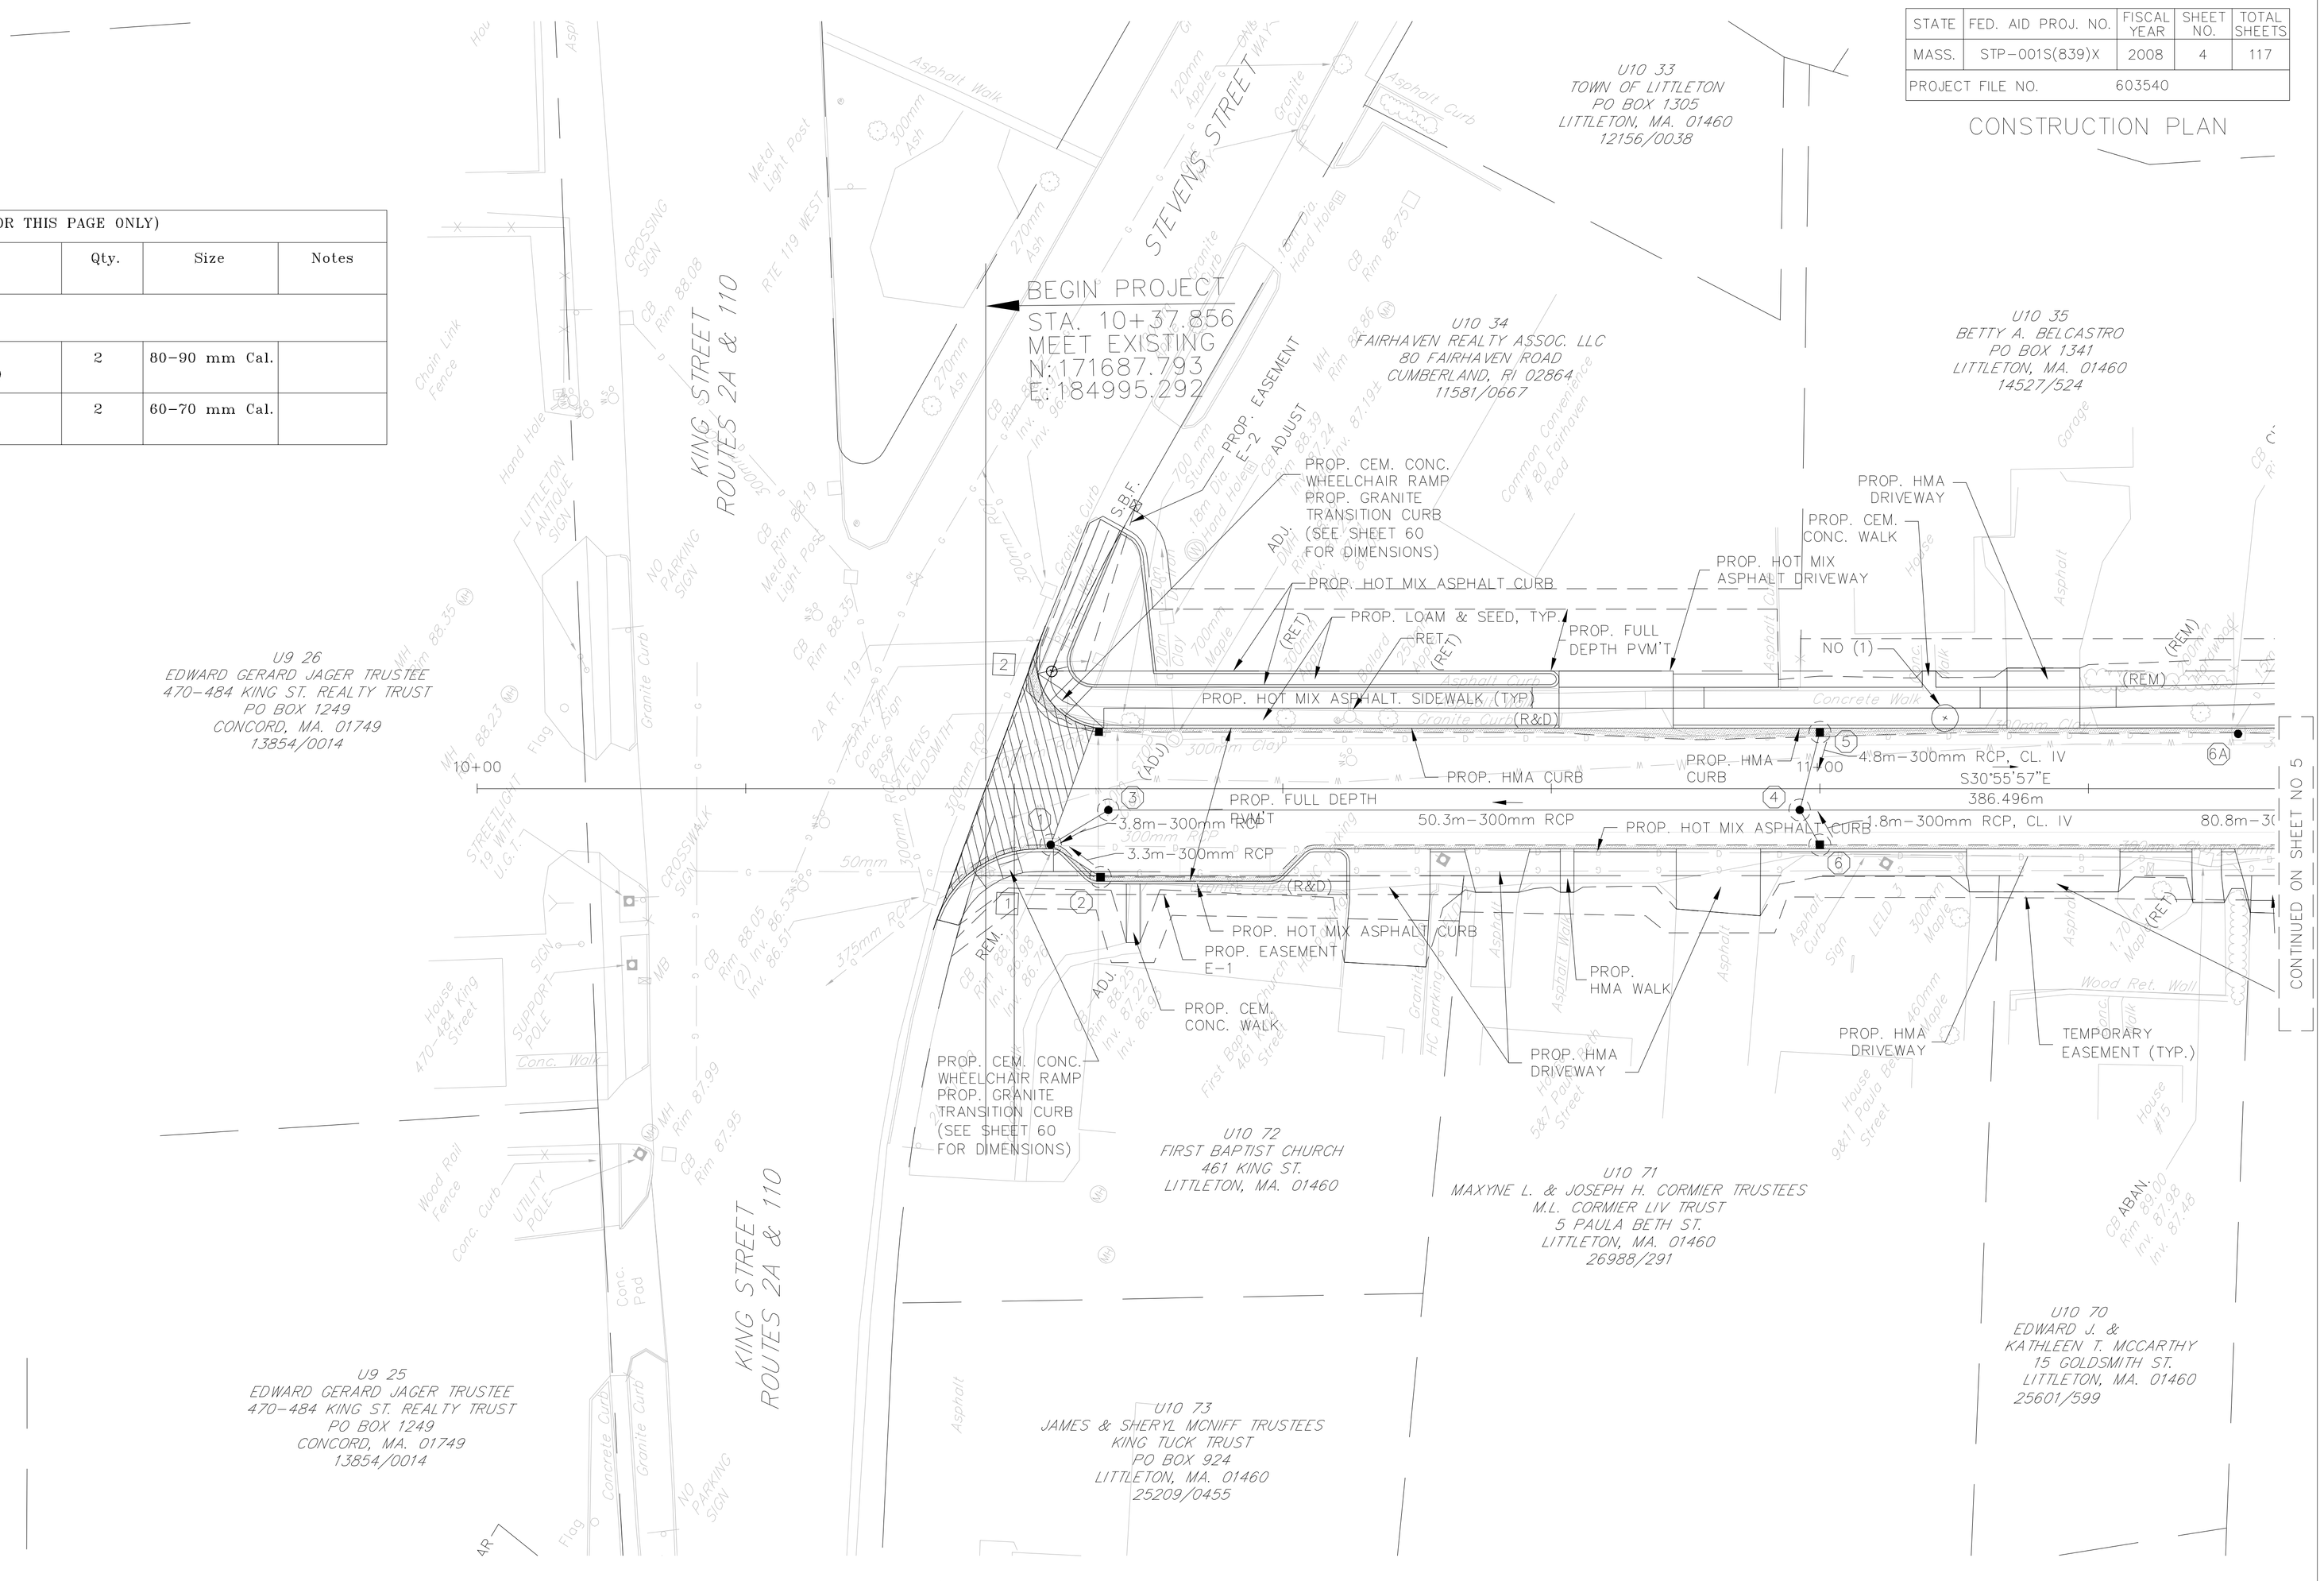

SCALE IN METERS

0 5 12.5 25

1:250

NOTE:
1. ALL TREES TO BE RETAINED UNLESS OTHERWISE NOTED.
2. ALL EXISTING TREES TO REMAIN WITHIN 2 METERS OF THE PROPOSED LIMIT OF GRADING SHALL BE PROTECTED. SEE TREE PROTECTION DETAIL SHEET 63.
3. = COLD PLANE AND OVERLAY AREA
4. = FULL DEPTH CONSTRUCTION AREA

FOR PROFILE SEE SHEET NO. 18

PLOT DATE=3/15/2006 4:34:06 PM USER=SAMANTHA PIETTE FILENAME=G:_clients\Littleton MA\2005617.00A (50017)\Civil\50017con.dwg