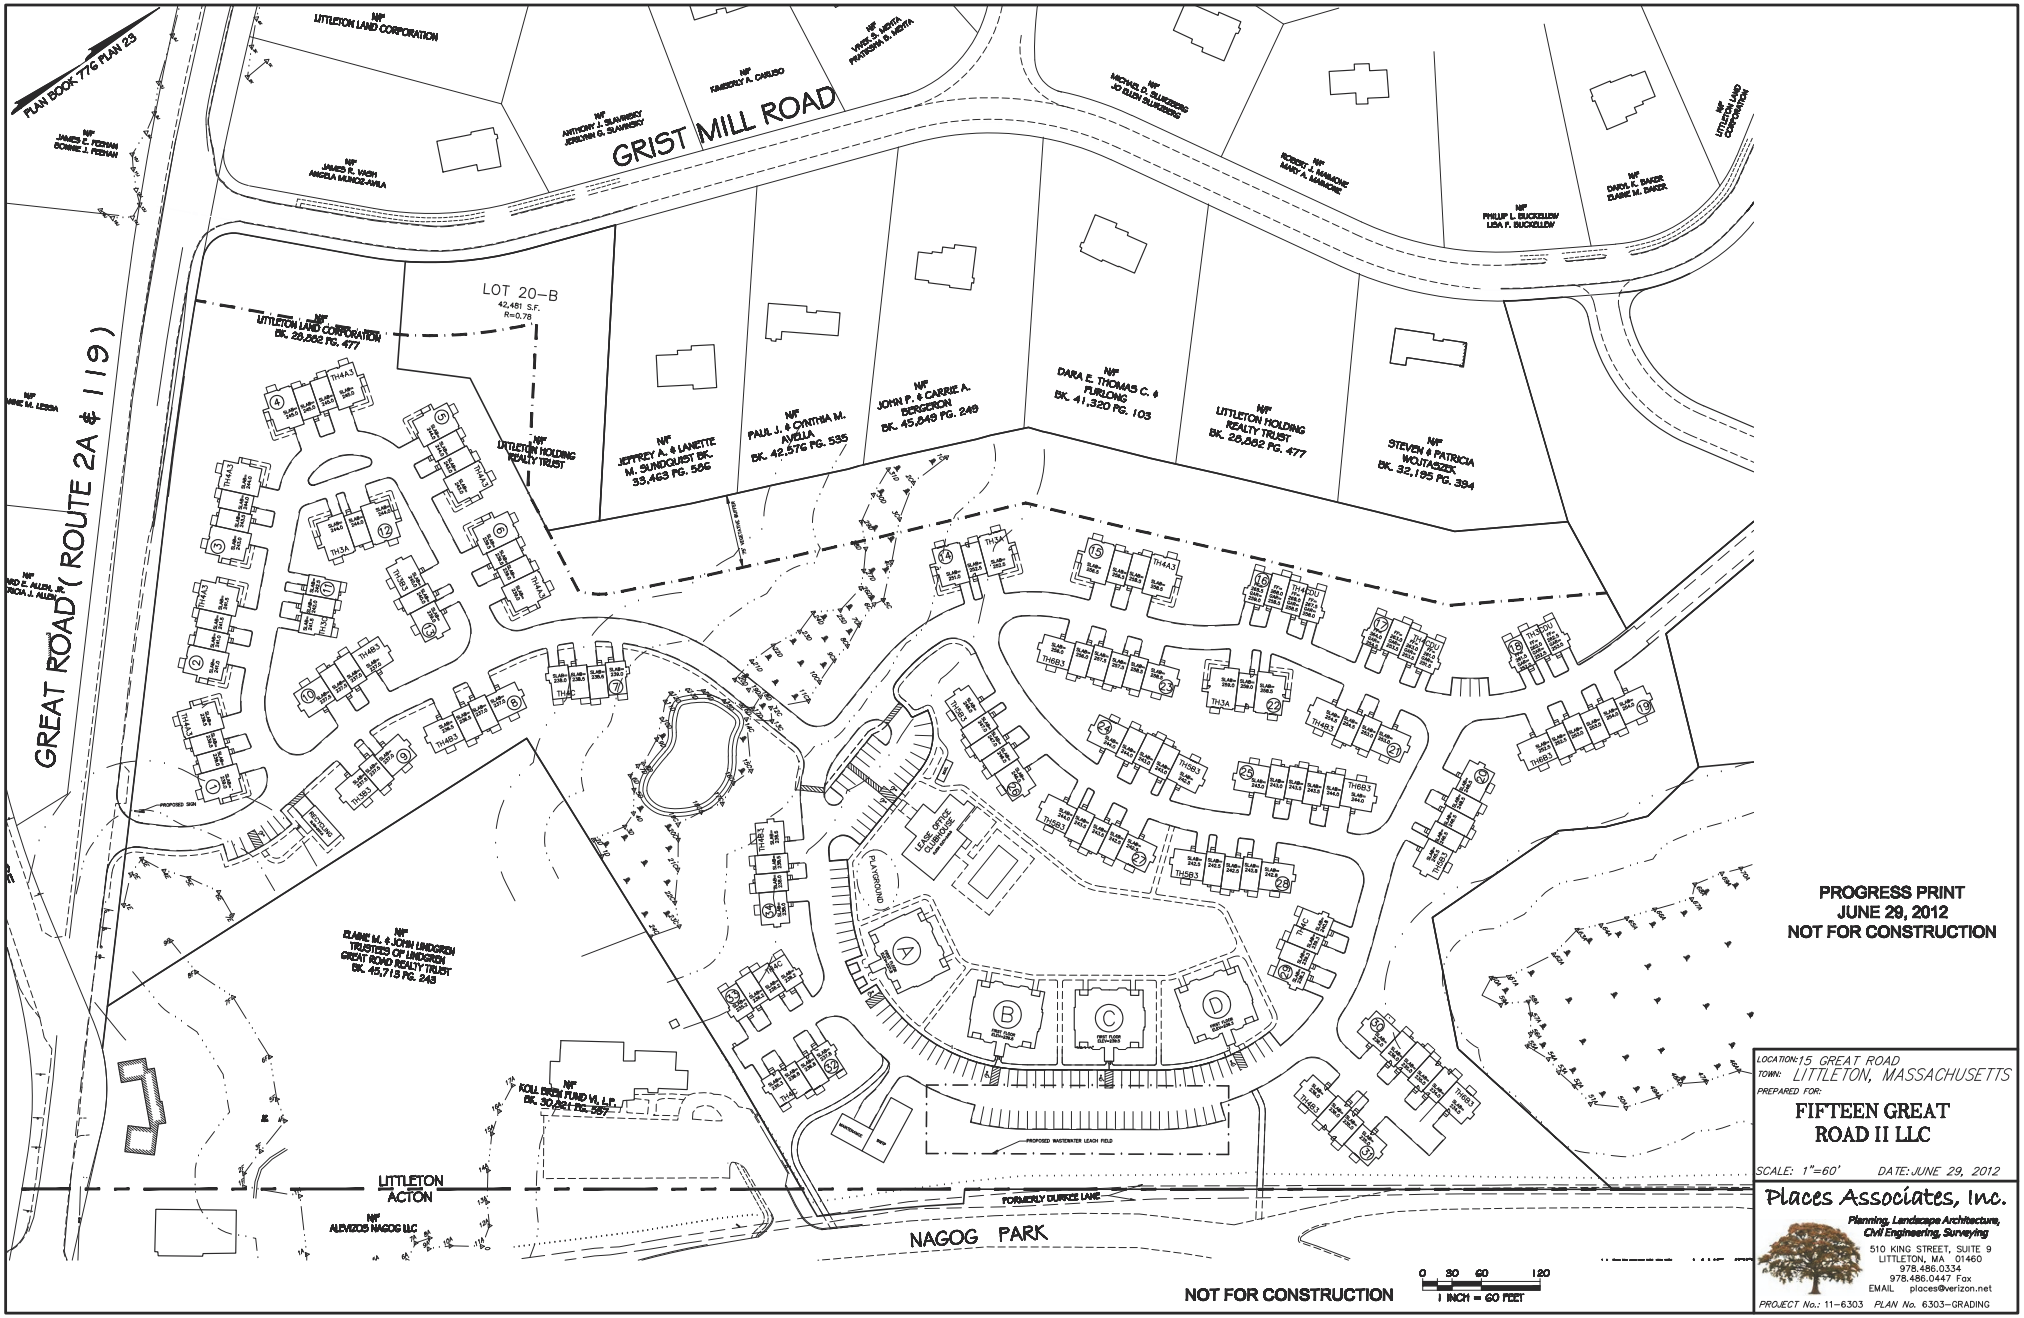

PROGRESS PRINT
JUNE 29, 2012
NOT FOR CONSTRUCTION

LOCATION: 15 GREAT ROAD
TOWN: LITTLETON, MASSACHUSETTS
PREPARED FOR:

FIFTEEN GREAT ROAD II LLC

SCALE: 1"=60' DATE: JUNE 29, 2012

Places Associates, Inc.
Planning, Landscape Architecture, Civil Engineering, Surveying
510 KING STREET, SUITE 9
LITTLETON, MA 01460
978.486.0334
978.486.0447 Fax
EMAIL places@verizon.net

PROJECT No.: 11-6303 PLAN No. 6303-GRADING