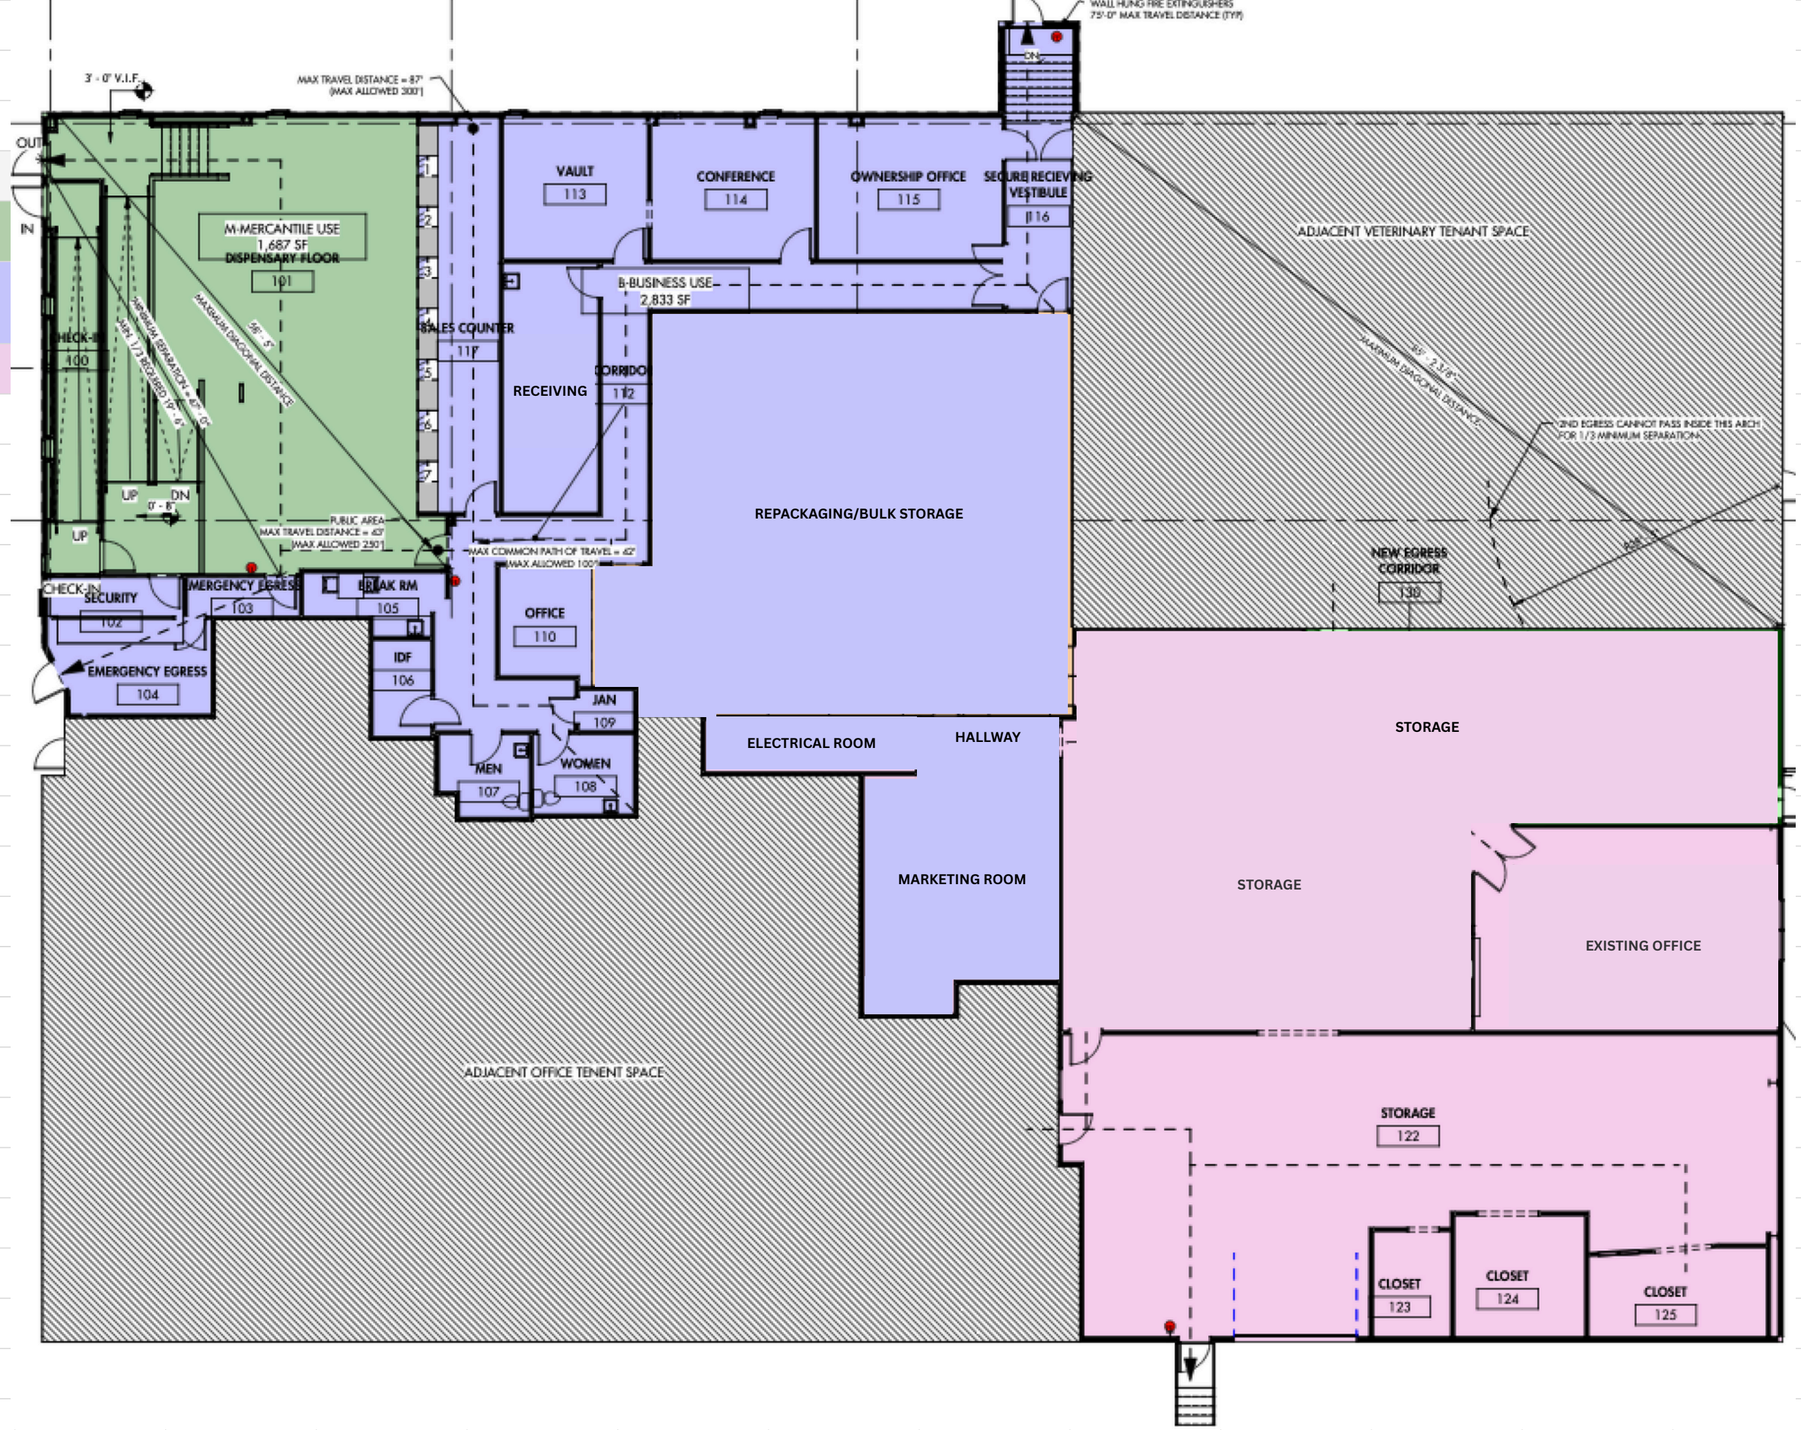Color	Description
Green	Existing Retail Floor Space
Purple	Existing Back of House Floor Space
Pink	Proposed Space