
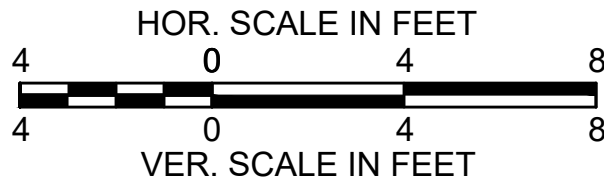
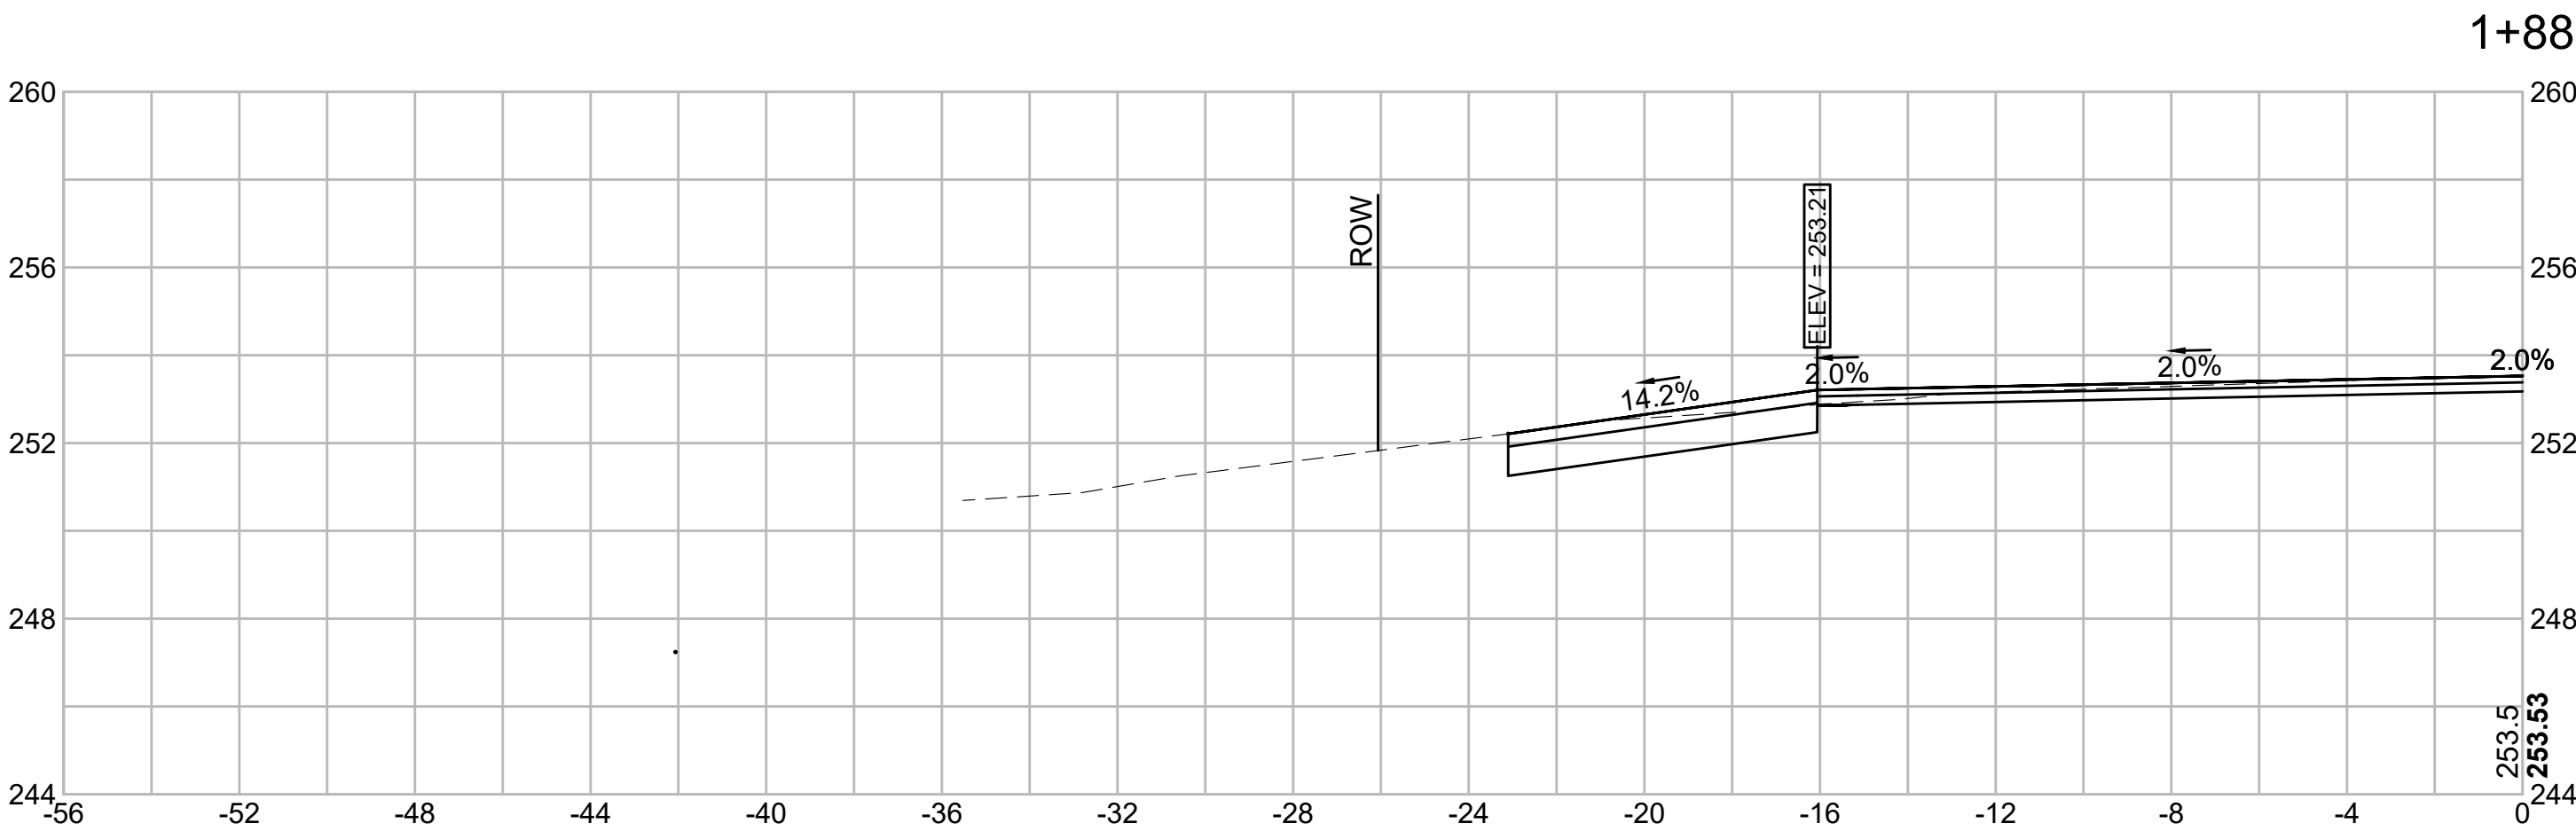


LITTLETON/AYER
ROUTE 2A (AYER ROAD)

STATE	FED. AID PROJ. NO.	SHEET NO.	TOTAL SHEETS
MA	-	50	76
PROJECT FILE NO.		608443	

CROSS SECTIONS (2 OF 28)

EARTHWORK 2+00	
CUT AREA	15.8 SF
FILL AREA	0 SF



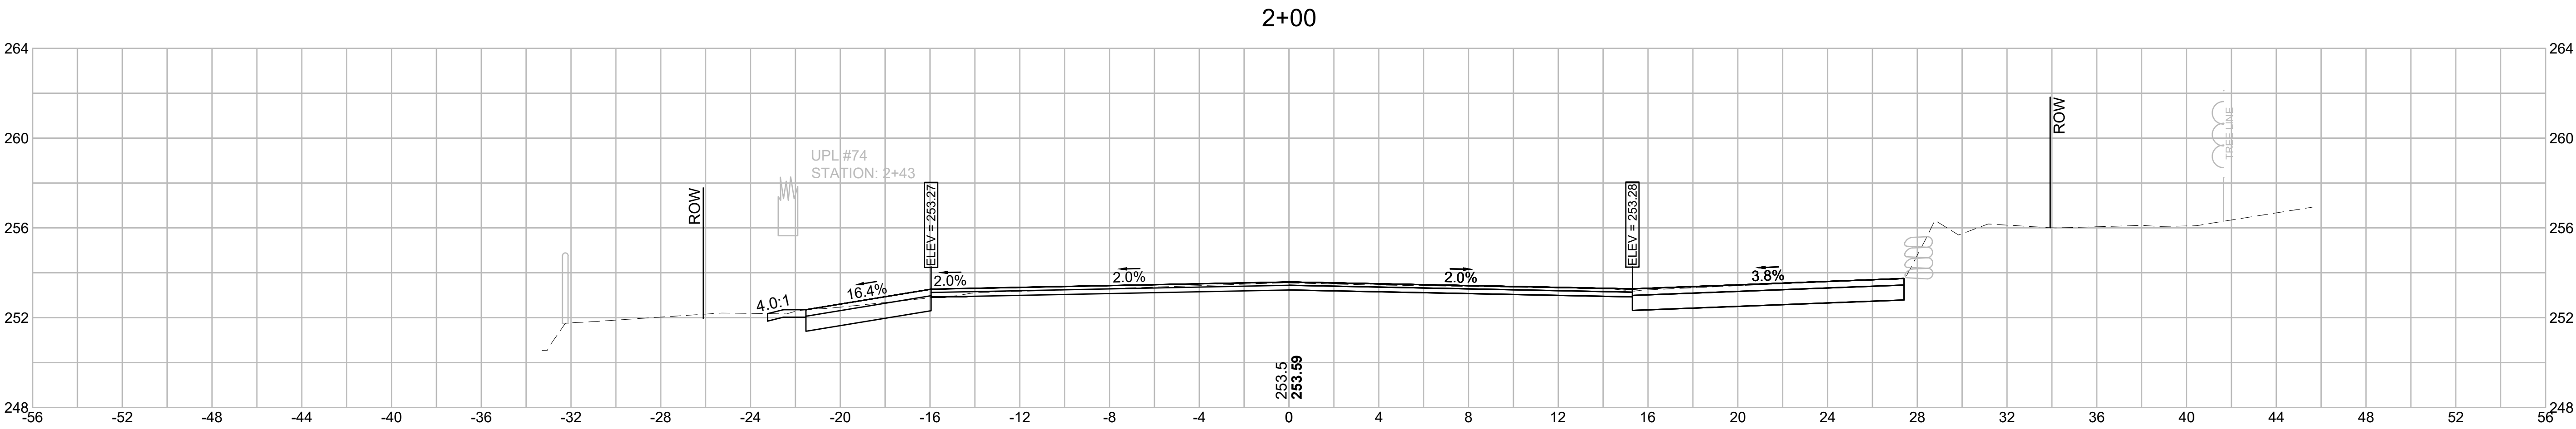


LITTLETON/AYER
ROUTE 2A (AYER ROAD)

STATE	FED. AID PROJ. NO.	SHEET NO.	TOTAL SHEETS
MA	-	51	76
PROJECT FILE NO.		608443	

CROSS SECTIONS (3 OF 28)



EARTHWORK 2+50	
CUT AREA	23.6 SF
FILL AREA	1.2 SF

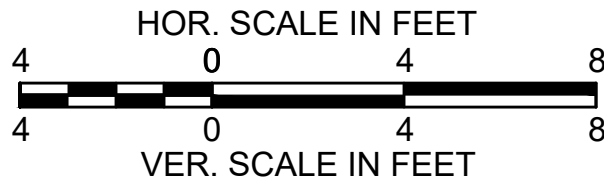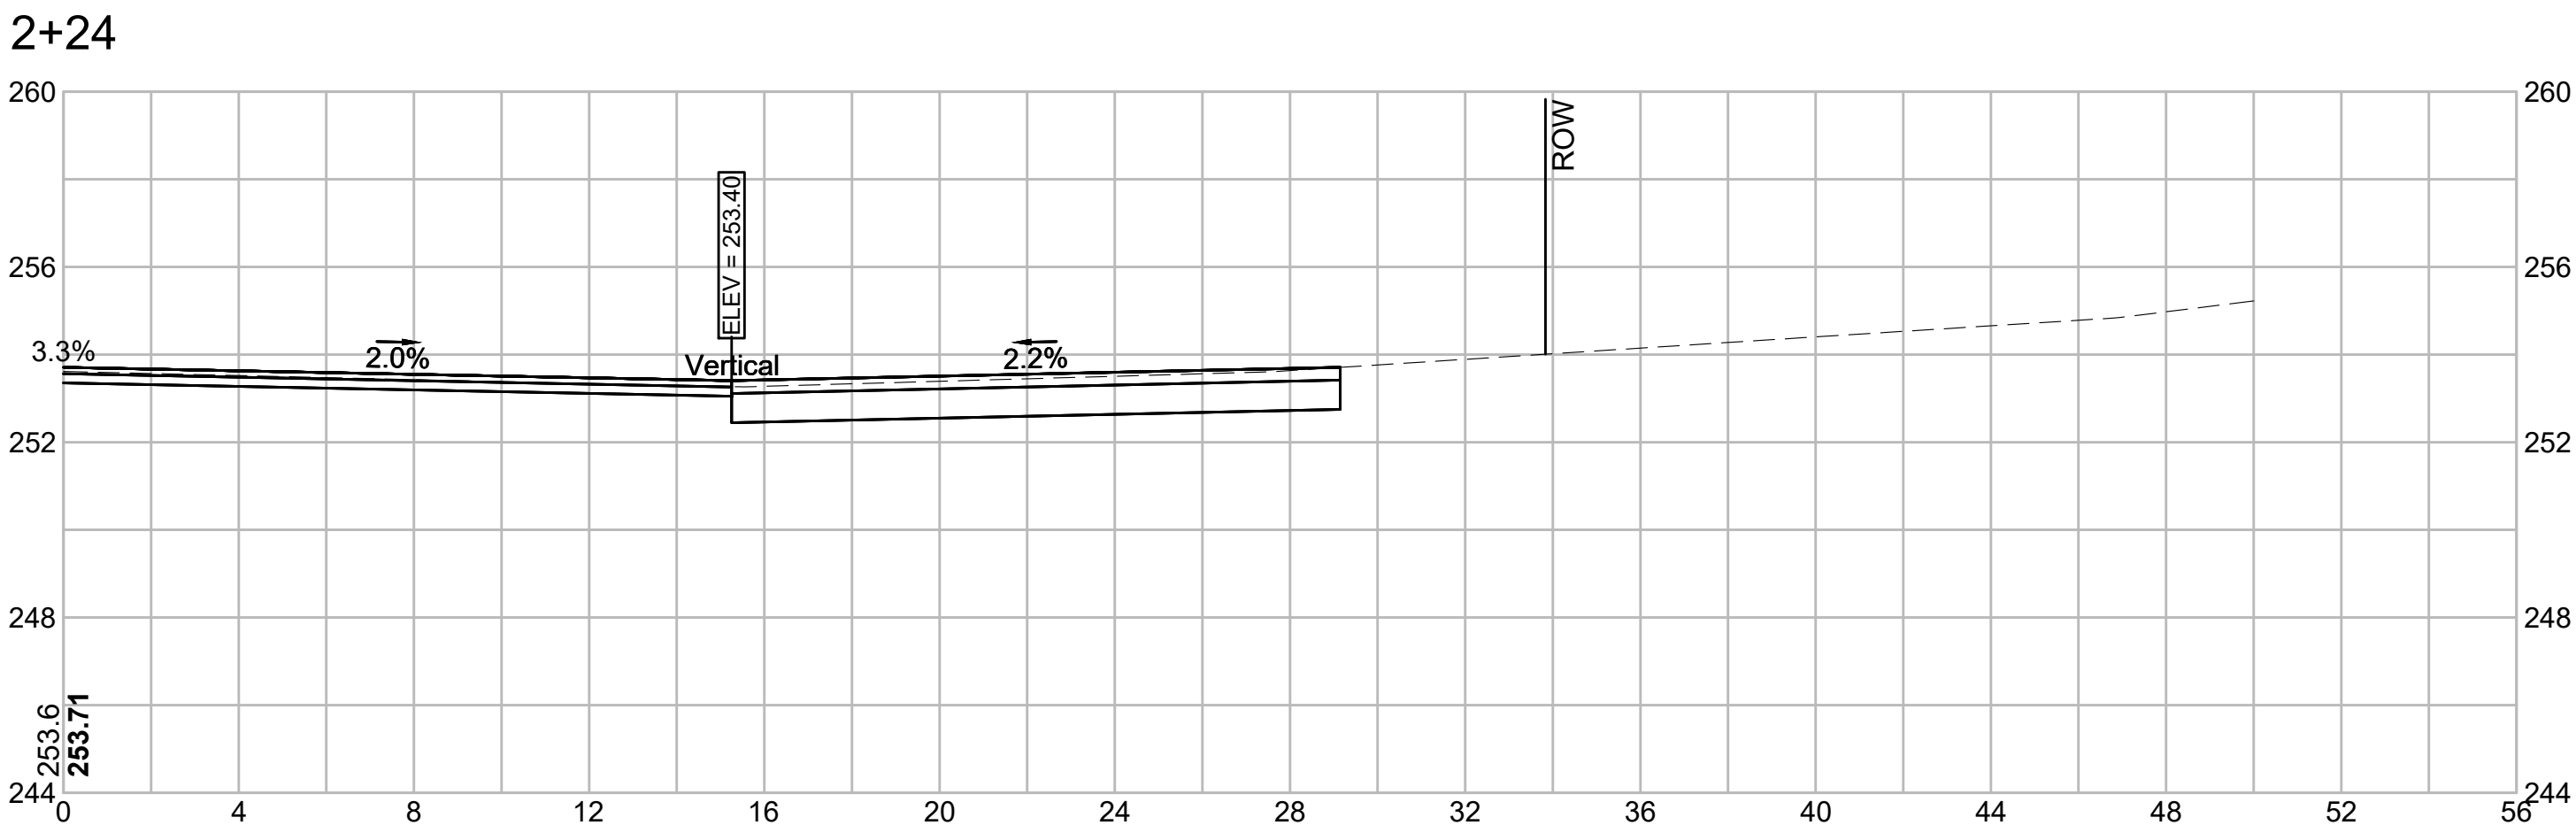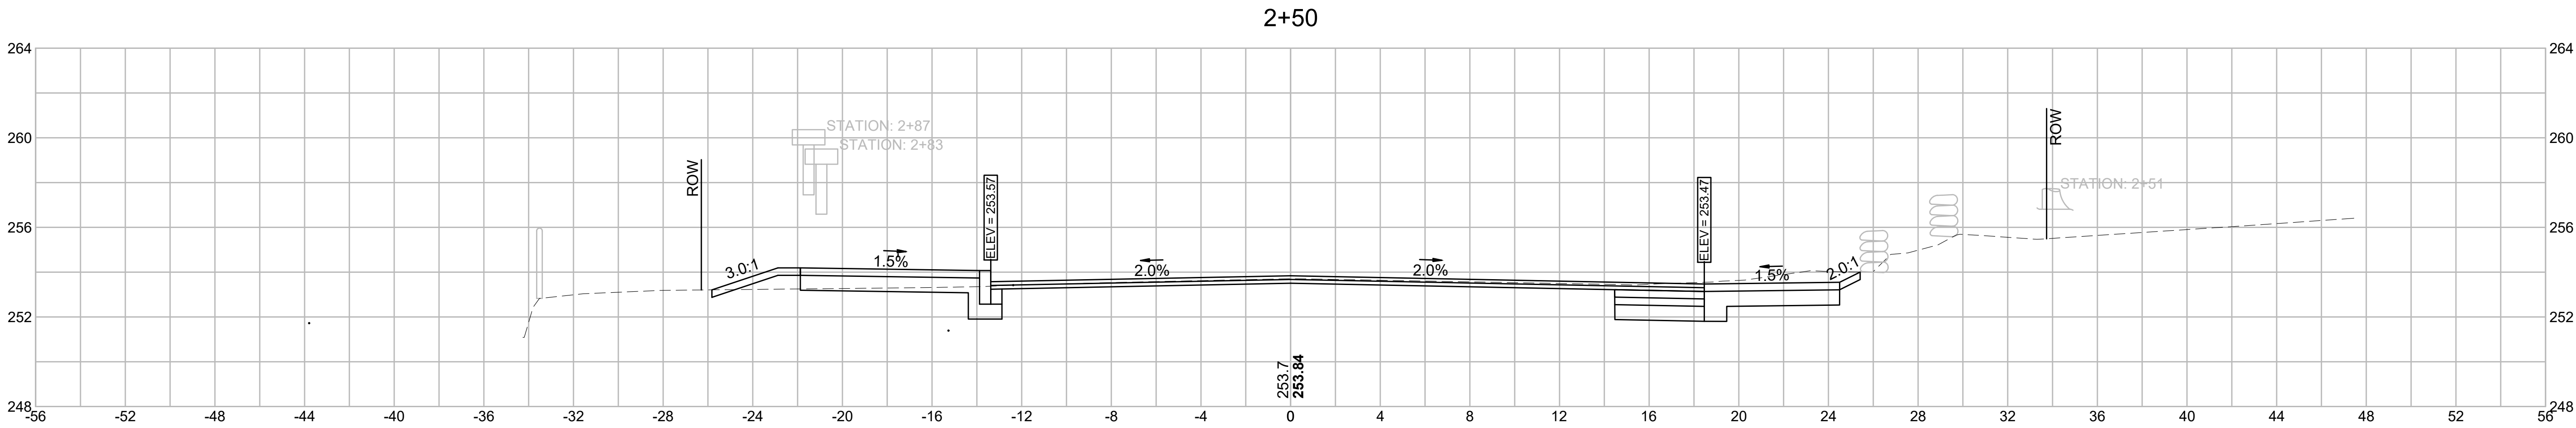

STATE	FED. AID PROJ. NO.	SHEET NO.	TOTAL SHEETS
MA	-	52	76
PROJECT FILE NO.		608443	

STATE	FED. AID PROJ. NO.	SHEET NO.	TOTAL SHEETS
MA	-	52	76
PROJECT FILE NO.		608443	




CROSS SECTIONS (4 OF 28)

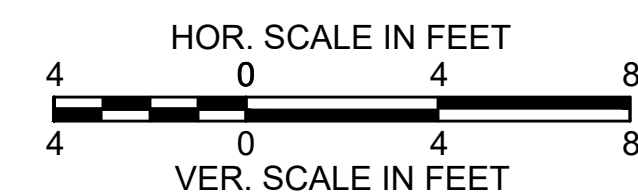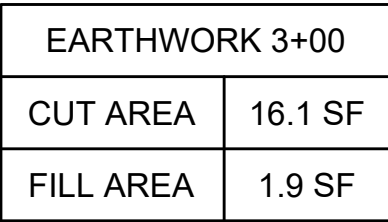

LITTLETON/AYER
ROUTE 2A (AYER ROAD)

STATE	FED. AID PROJ. NO.	SHEET NO.	TOTAL SHEETS
MA	-	53	76
PROJECT FILE NO.		608443	



CROSS SECTIONS (5 OF 28)

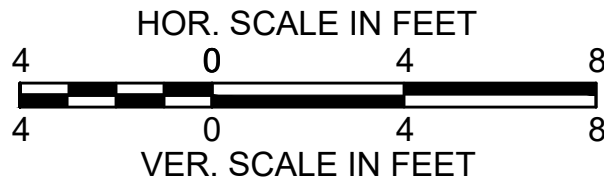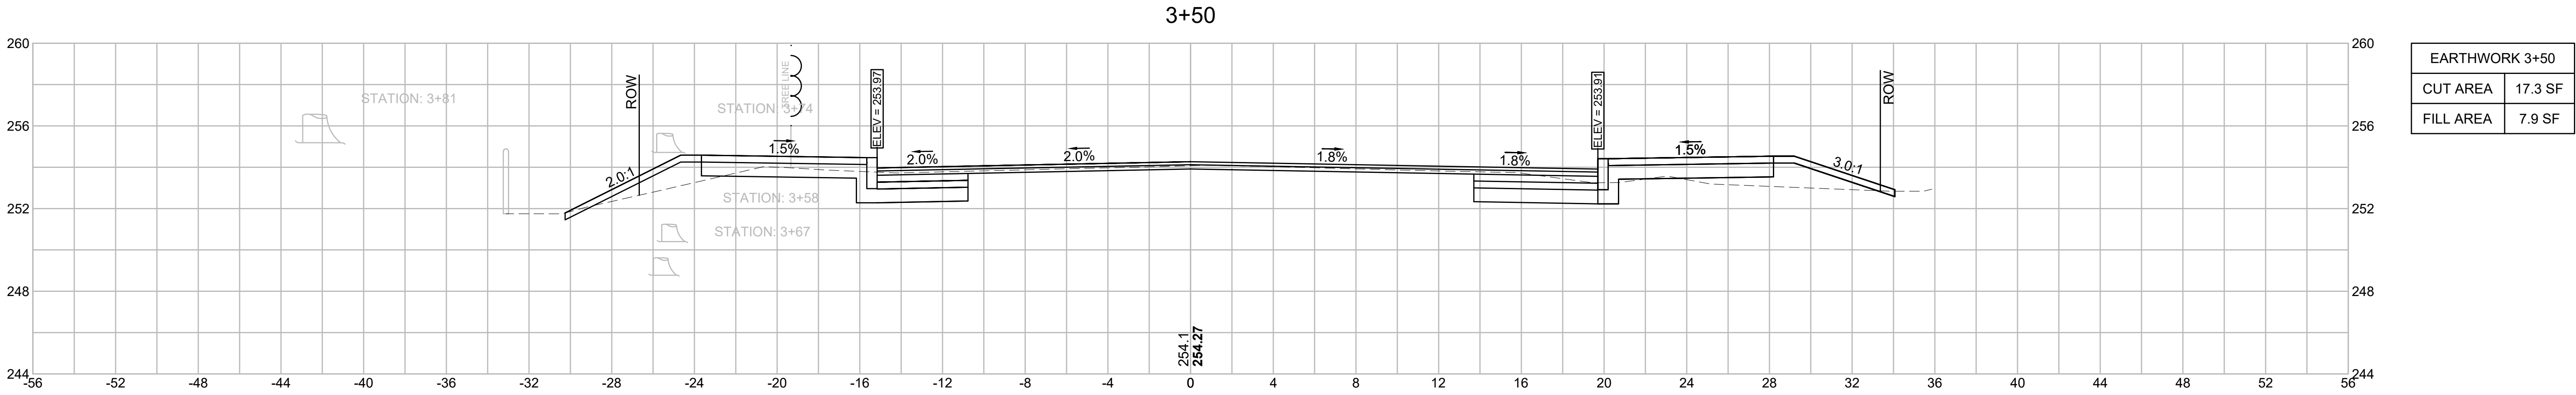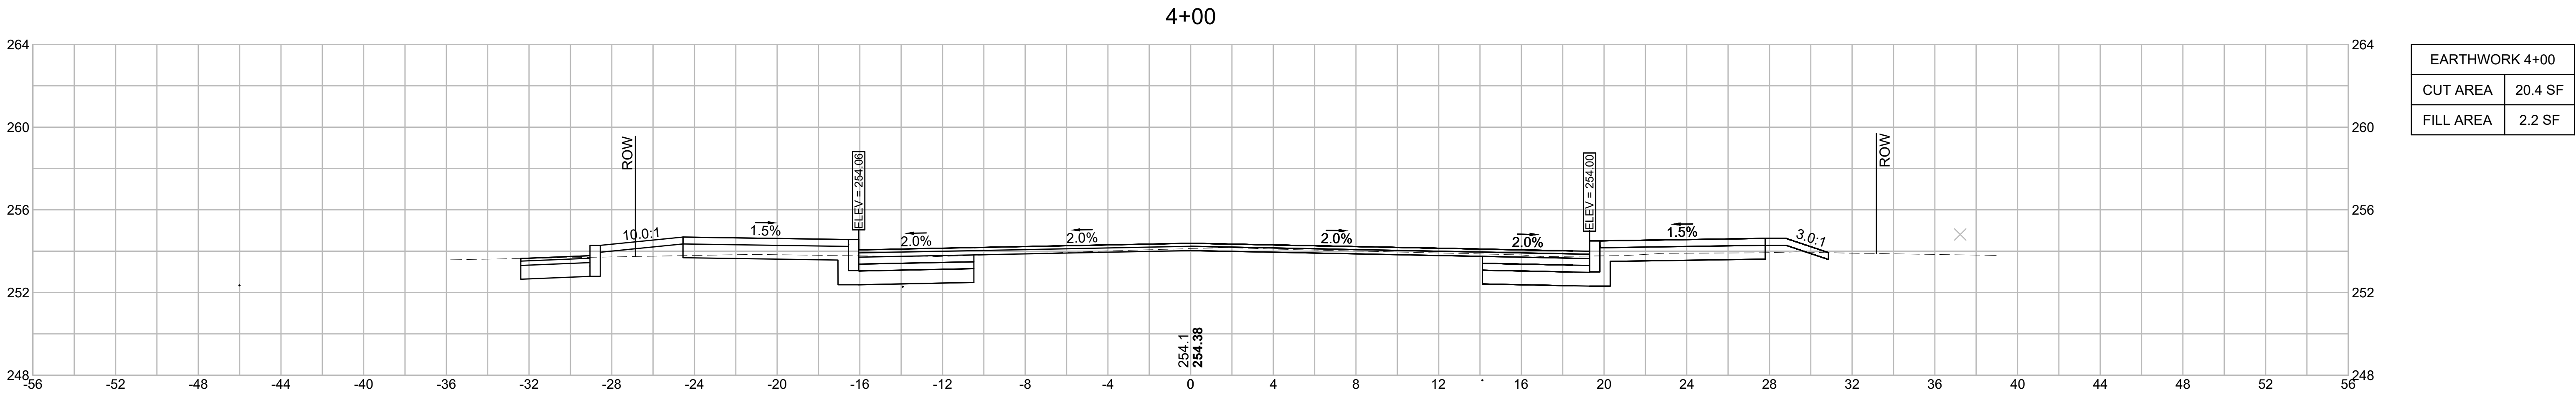

LITTLETON/AYER
ROUTE 2A (AYER ROAD)

STATE	FED. AID PROJ. NO.	SHEET NO.	TOTAL SHEETS
MA	-	54	76
PROJECT FILE NO.		608443	




CROSS SECTIONS (6 OF 28)

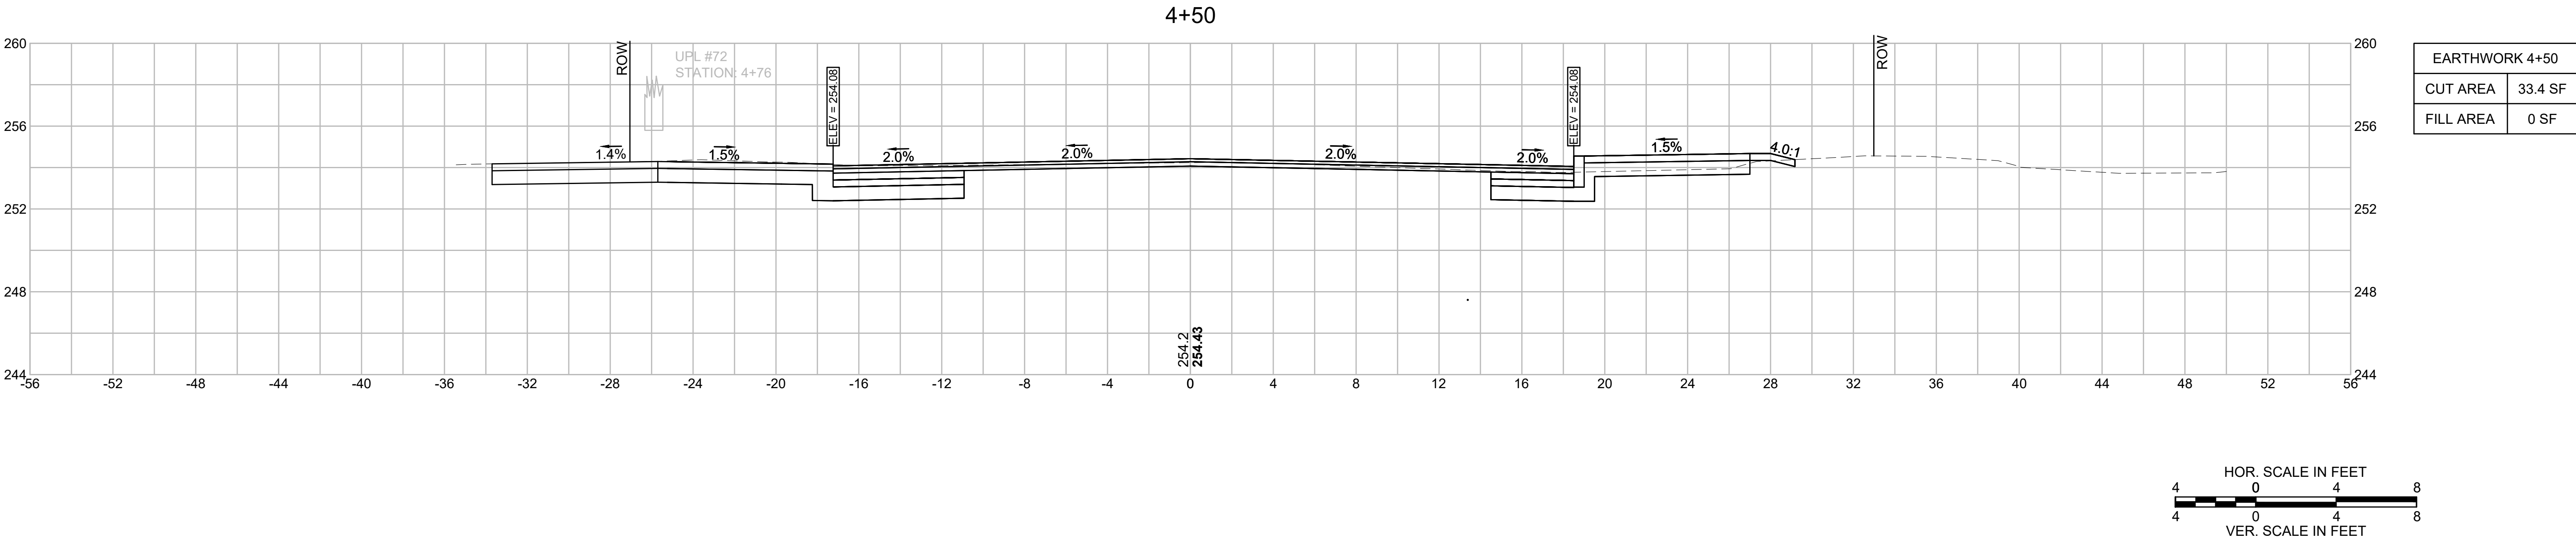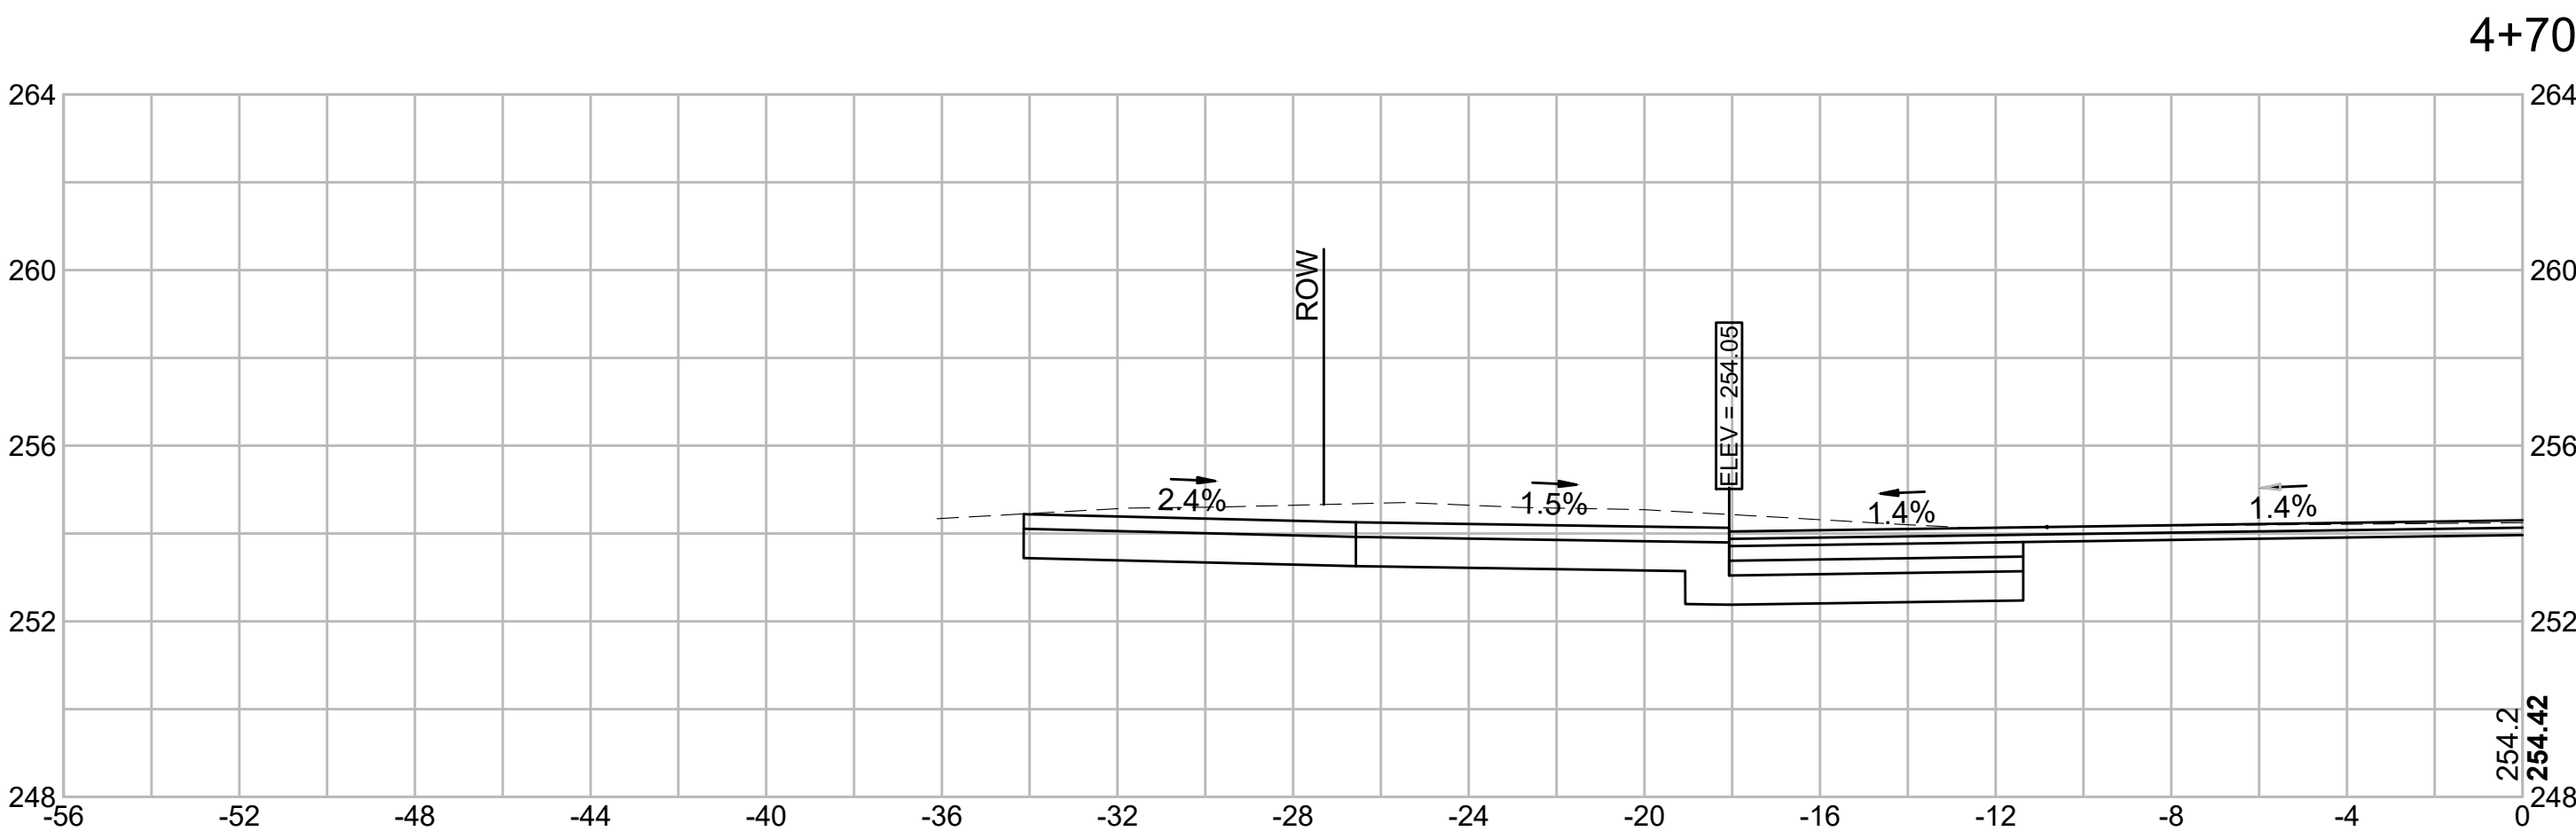

LITTLETON/AYER
ROUTE 2A (AYER ROAD)

STATE	FED. AID PROJ. NO.	SHEET NO.	TOTAL SHEETS
MA	-	55	76
PROJECT FILE NO.		608443	

CROSS SECTIONS (7 OF 28)

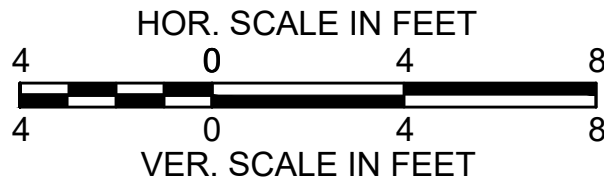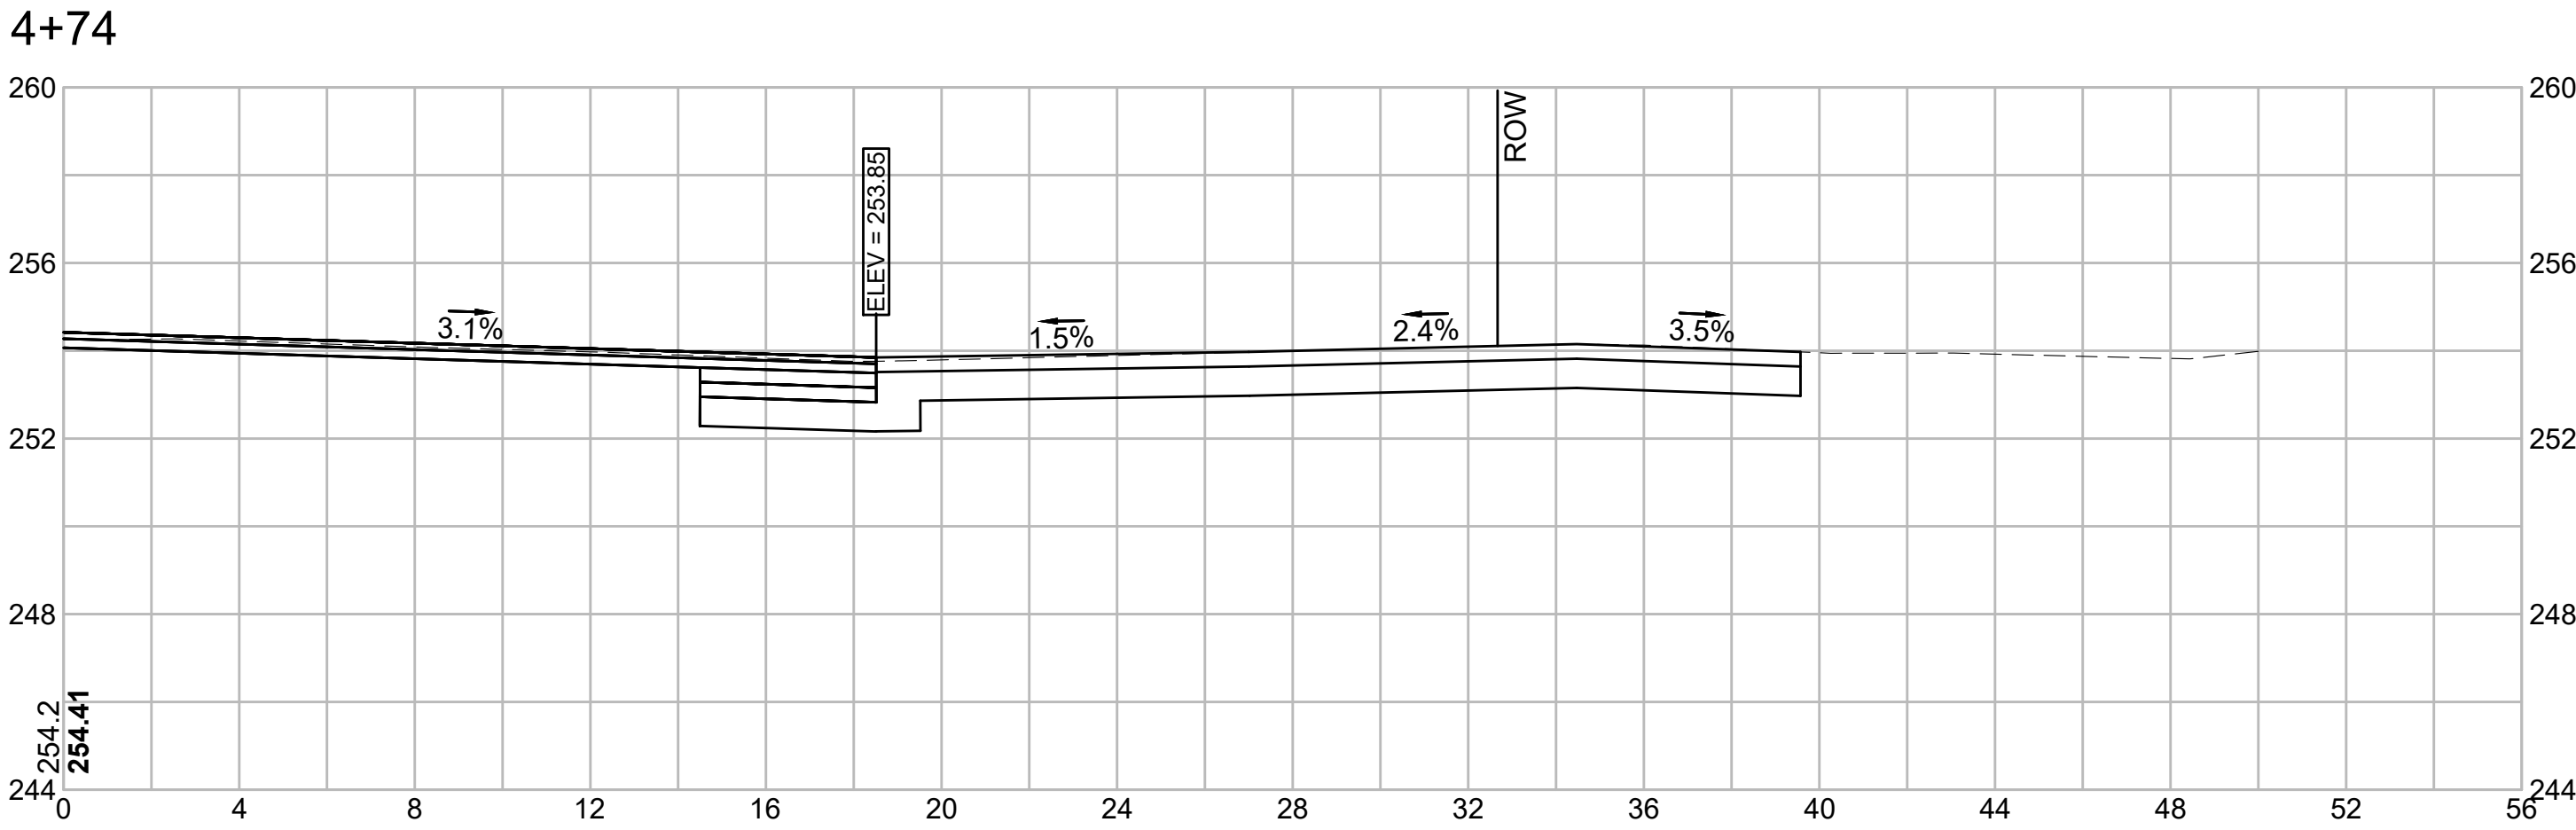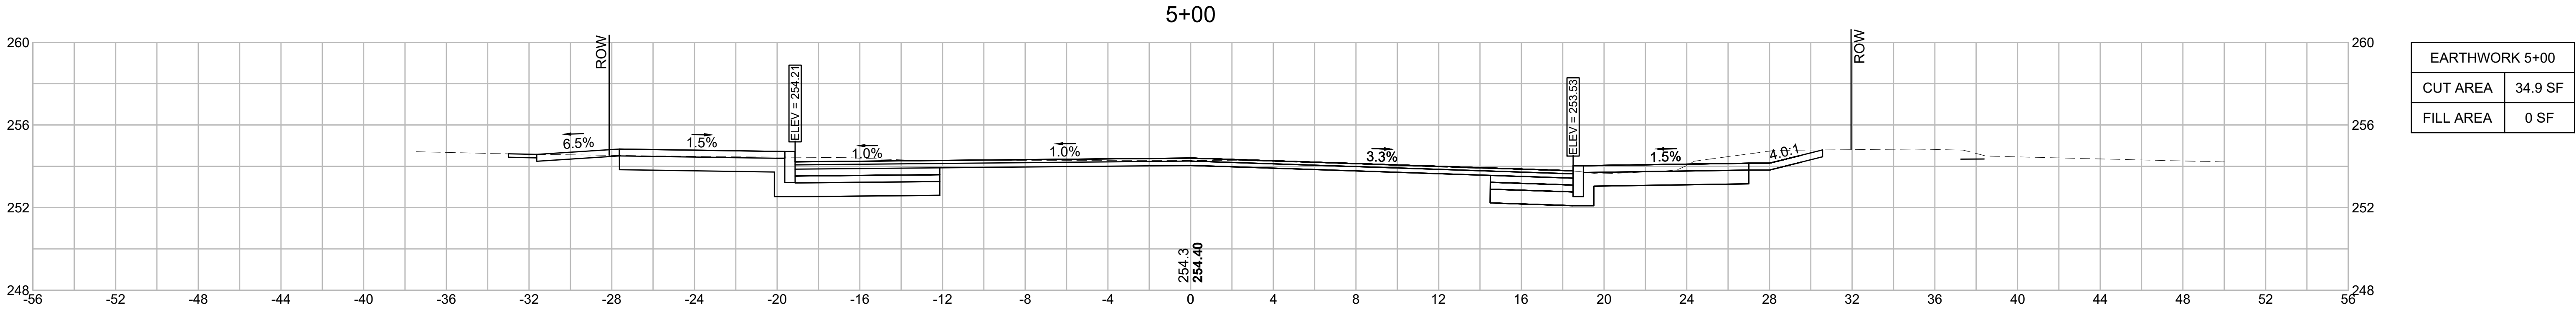


LITTLETON/AYER
ROUTE 2A (AYER ROAD)



STATE	FED. AID PROJ. NO.	SHEET NO.	TOTAL SHEETS
MA	-	56	76
PROJECT FILE NO.		608443	




CROSS SECTIONS (8 OF 28)

EARTHWORK 6+00	
CUT AREA	54.3 SF
FILL AREA	0 SF

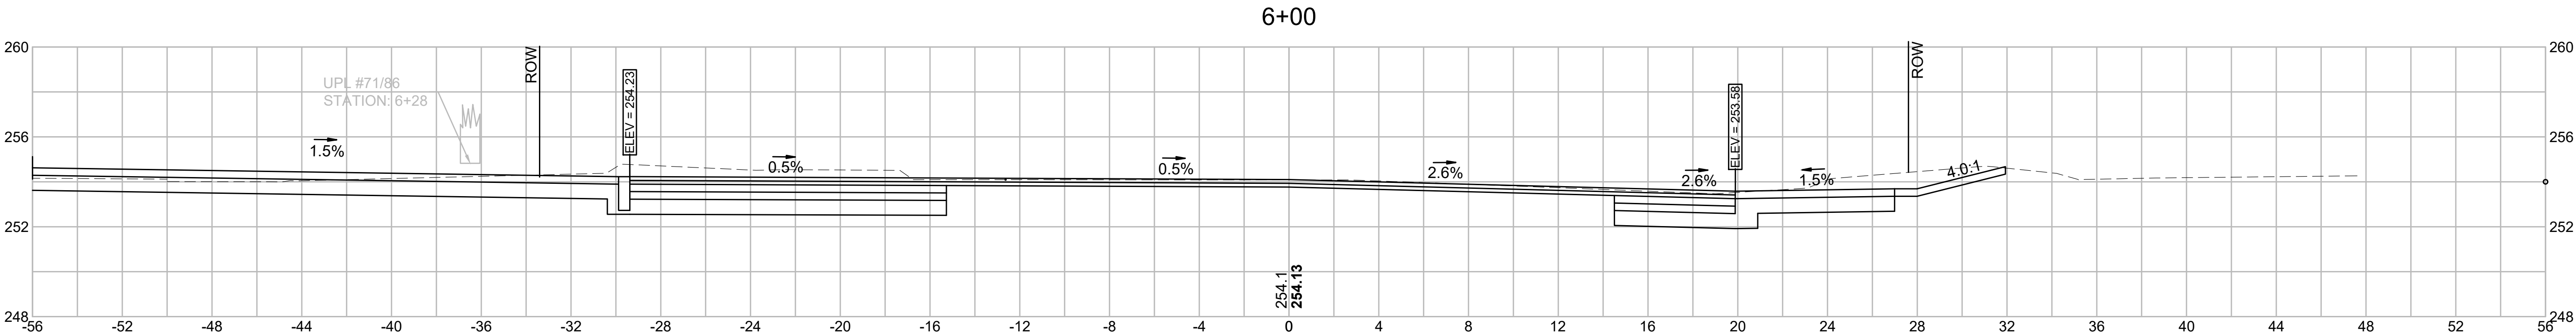

EARTHWORK 5+50	
CUT AREA	44.7 SF
FILL AREA	0 SF

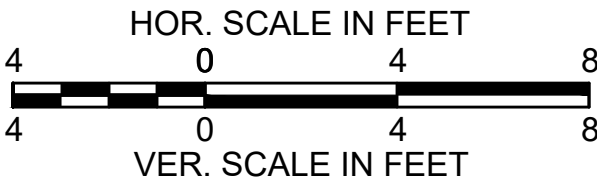
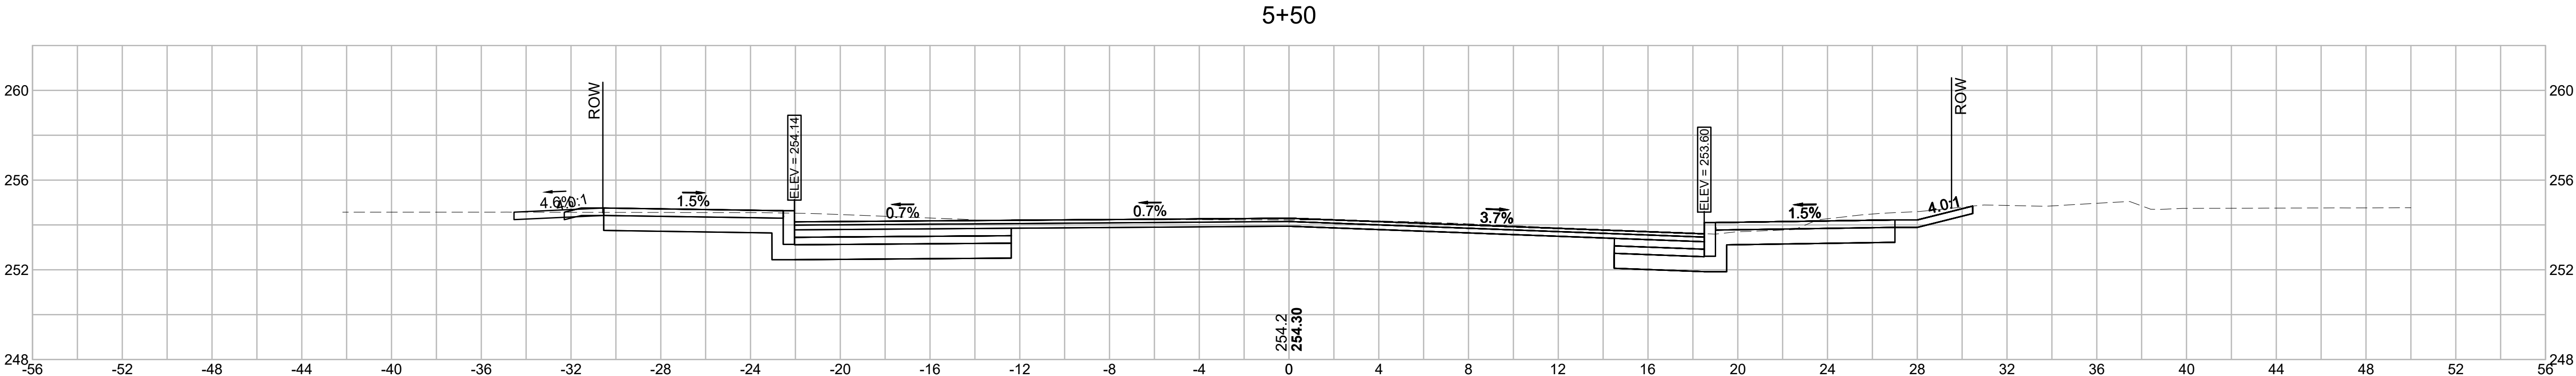


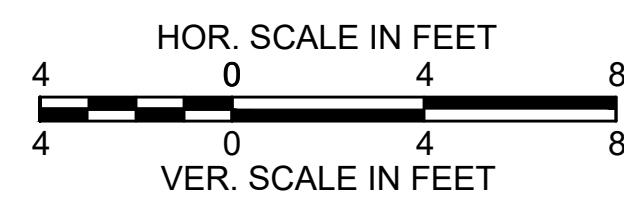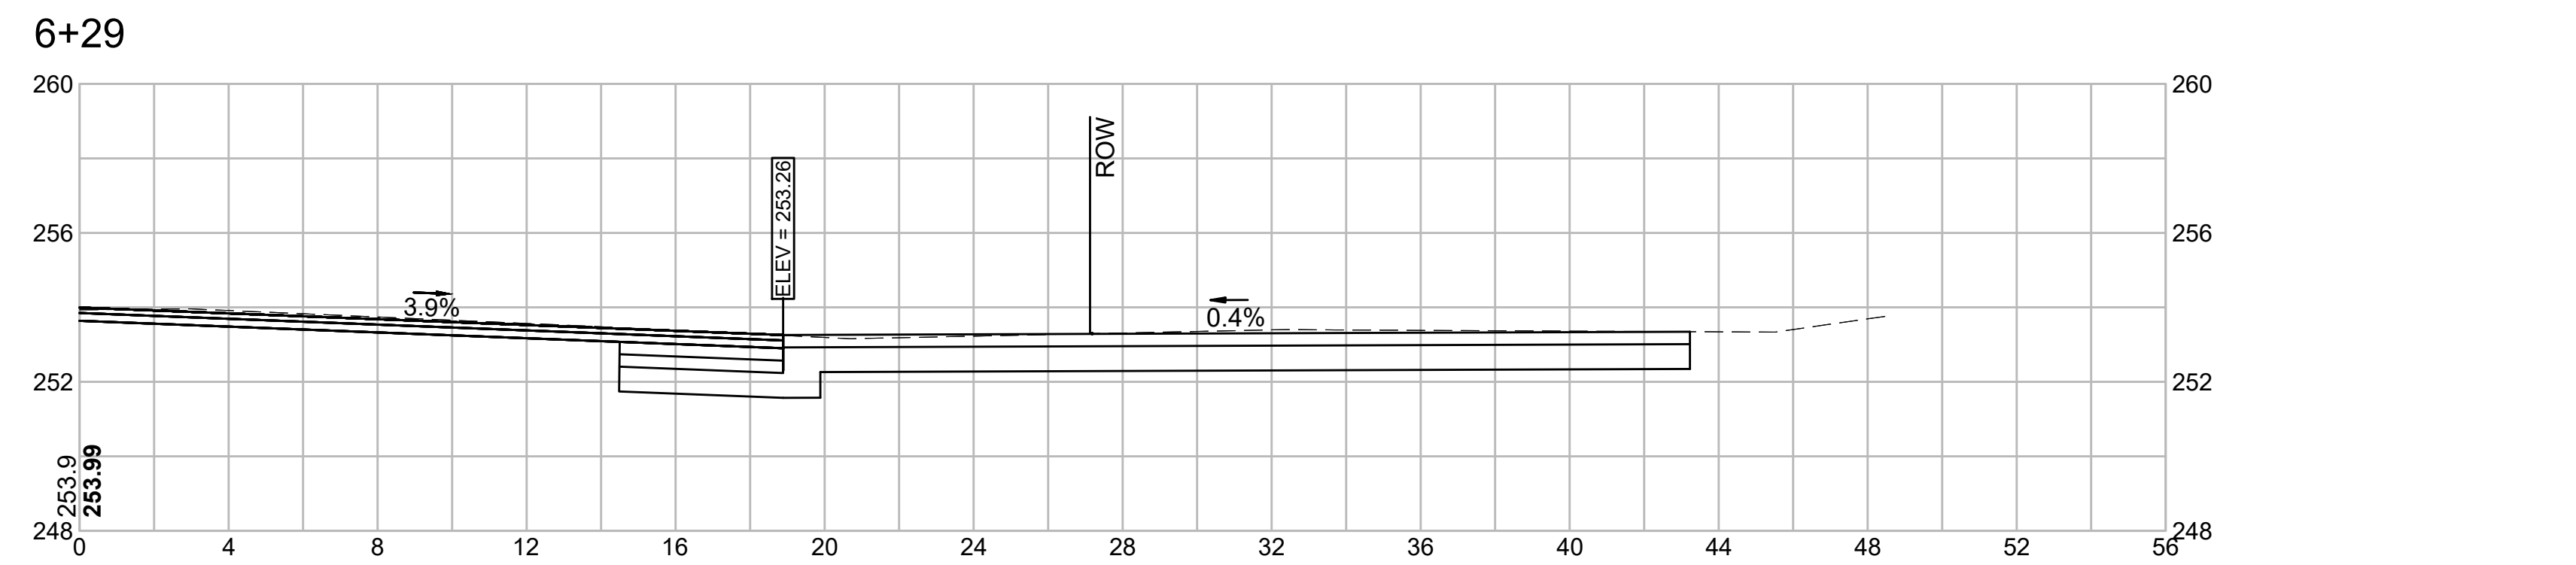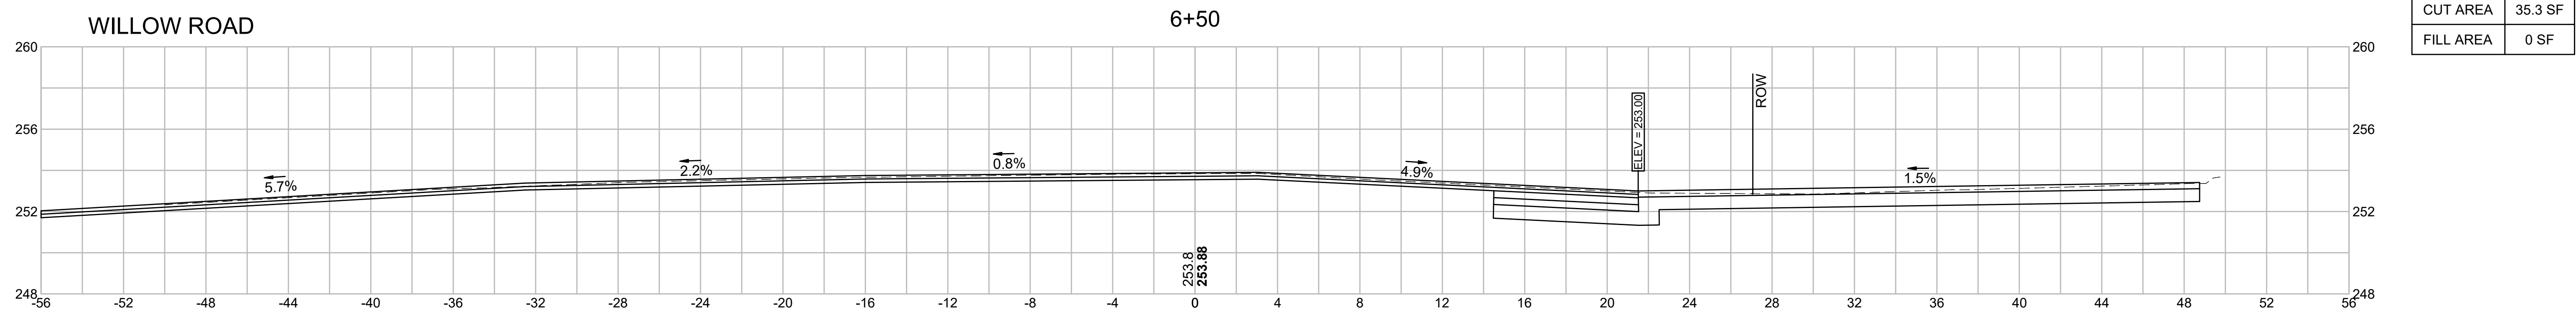

LITTLETON/AYER
ROUTE 2A (AYER ROAD)

STATE	FED. AID PROJ. NO.	SHEET NO.	TOTAL SHEETS
MA	-	58	76
PROJECT FILE NO.		608443	




CROSS SECTIONS (10 OF 28)

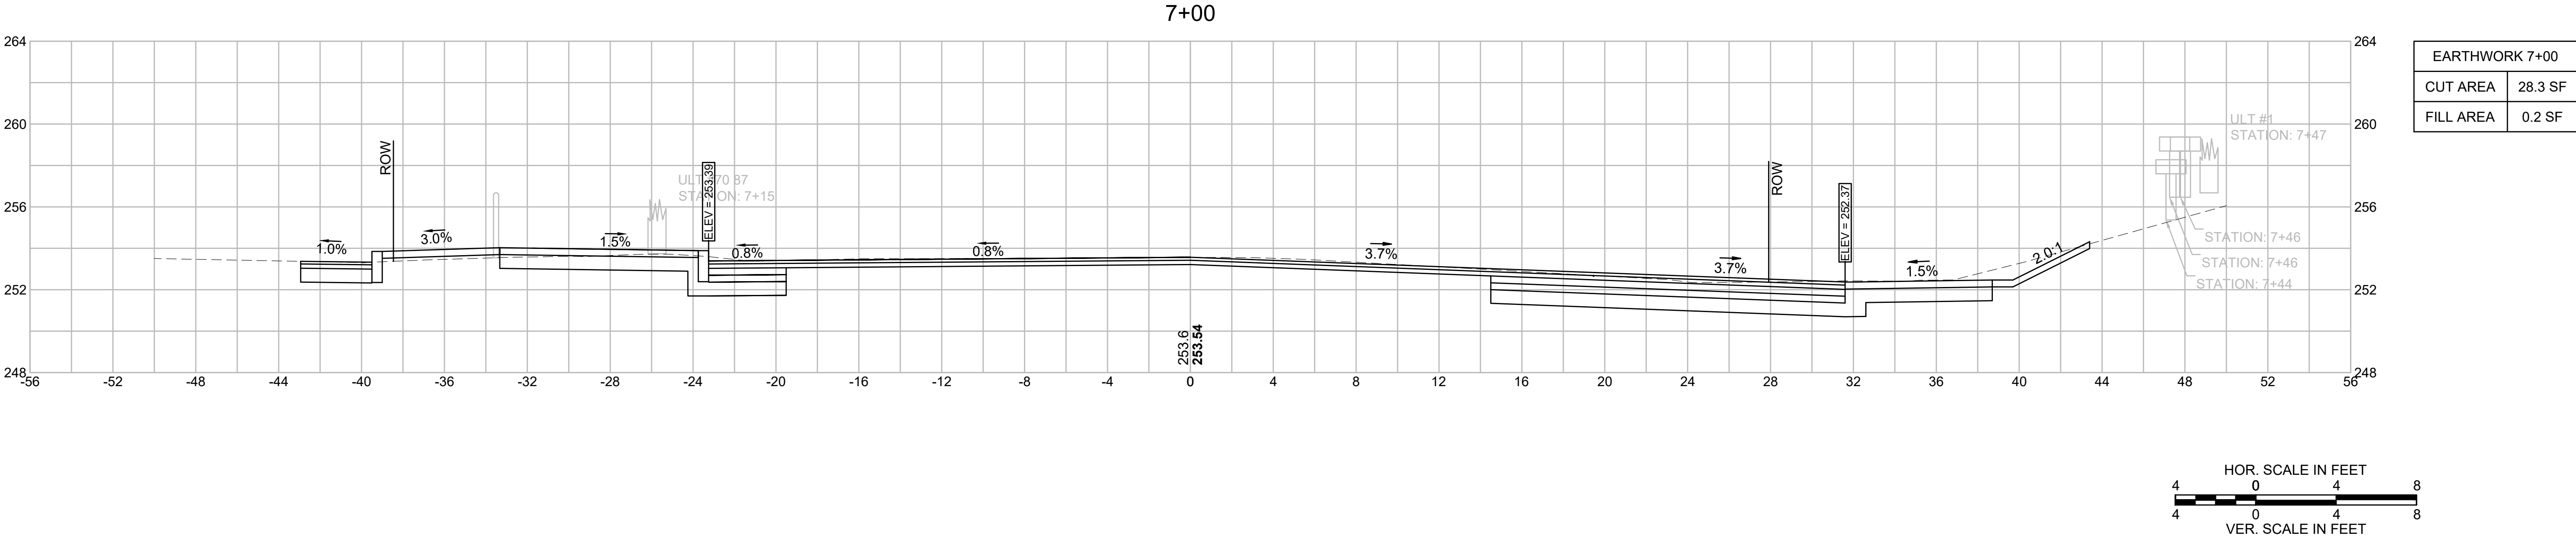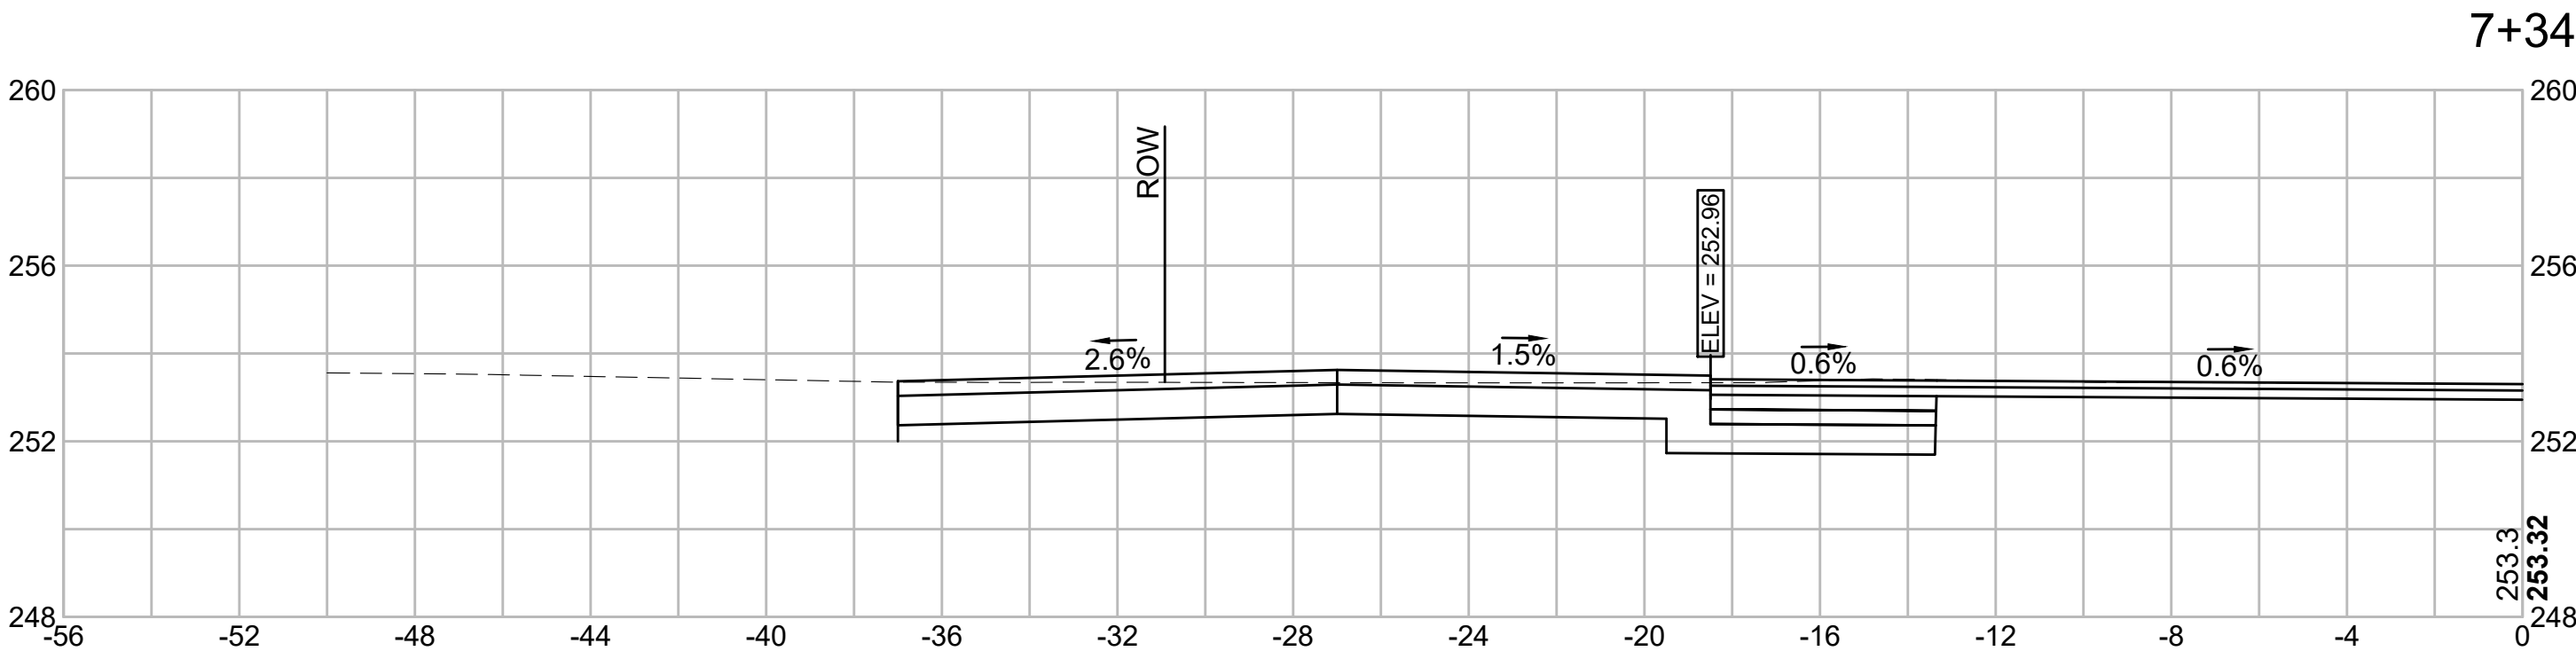

LITTLETON/AYER
ROUTE 2A (AYER ROAD)

STATE	FED. AID PROJ. NO.	SHEET NO.	TOTAL SHEETS
MA	-	59	76
PROJECT FILE NO.		608443	

CROSS SECTIONS (11 OF 28)

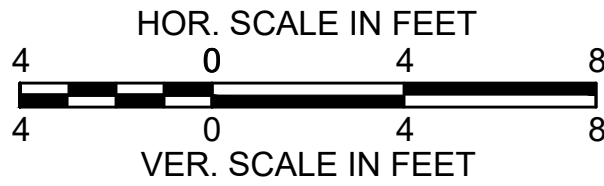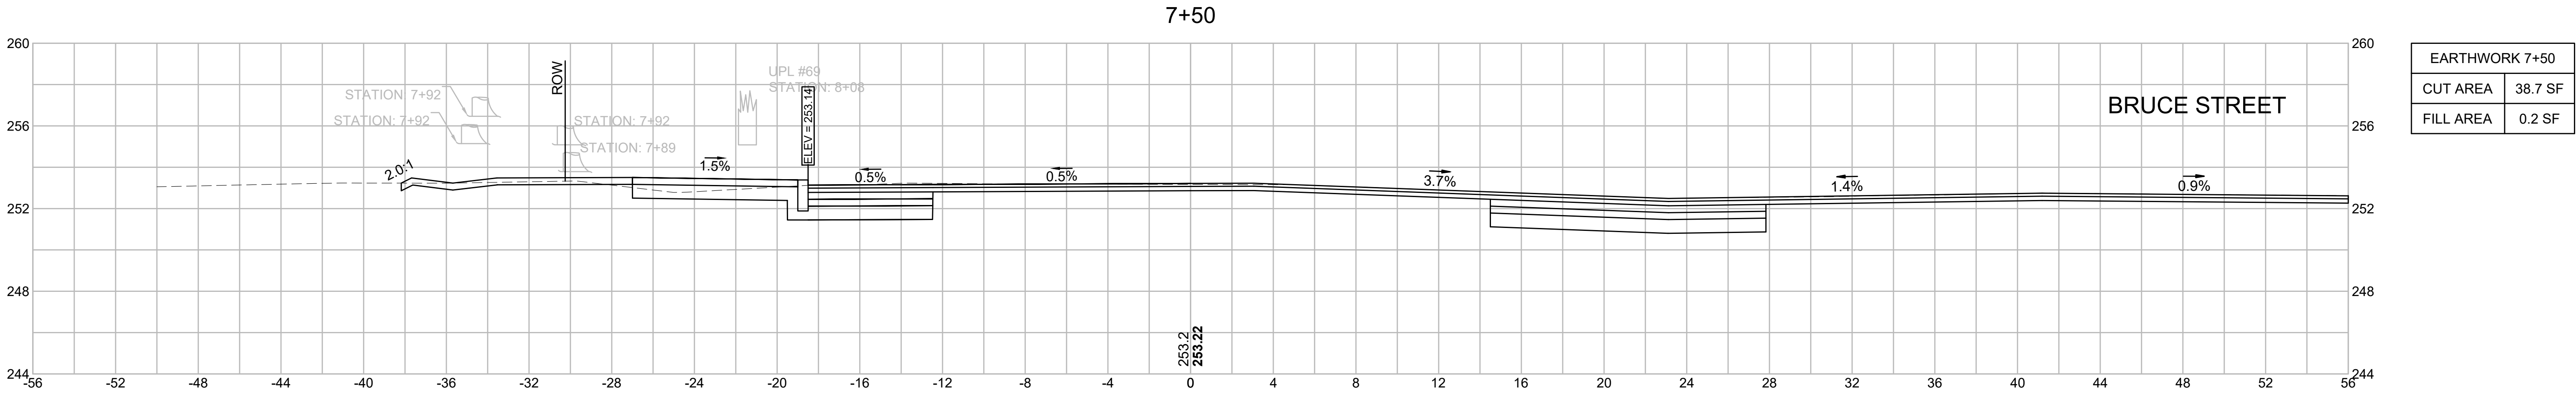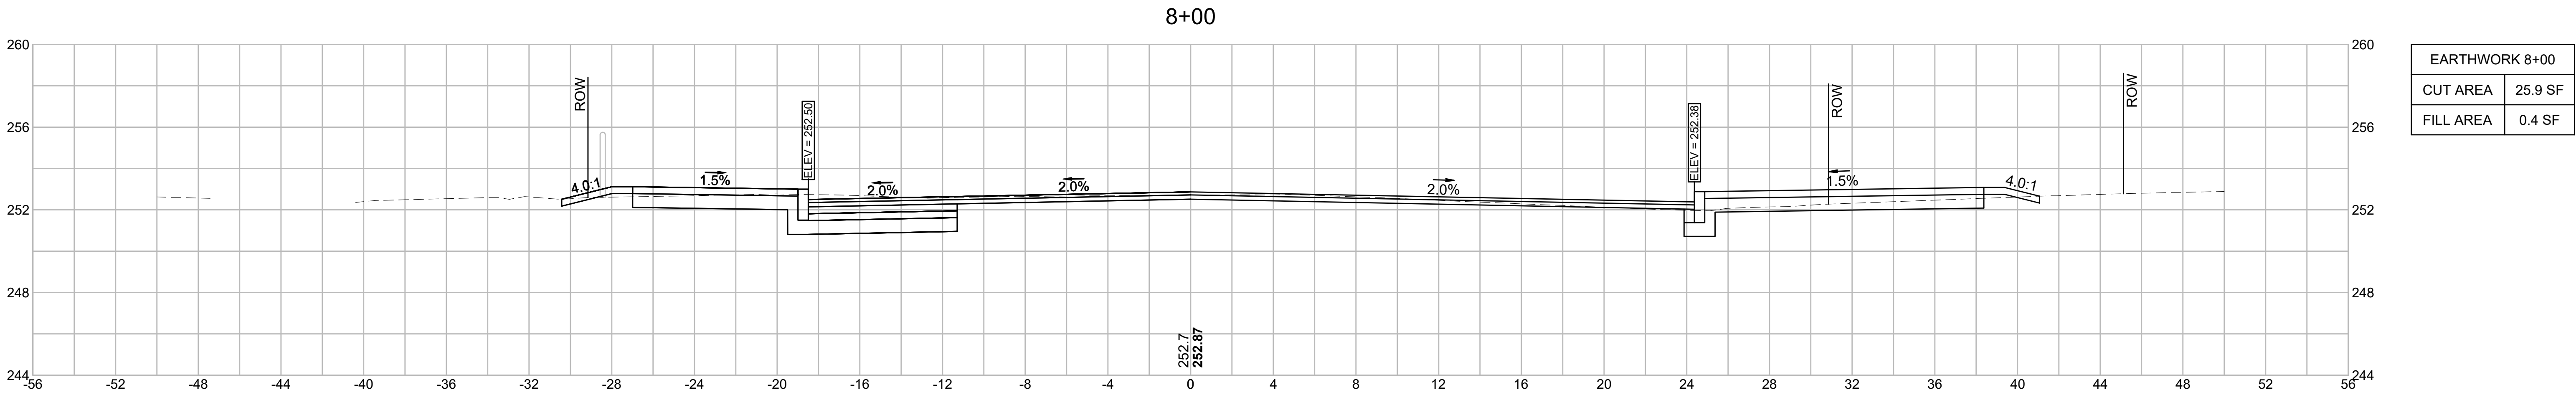


LITTLETON/AYER
ROUTE 2A (AYER ROAD)


STATE	FED. AID PROJ. NO.	SHEET NO.	TOTAL SHEETS
MA	-	61	76
PROJECT FILE NO.		608443	

CROSS SECTIONS (13 OF 28)


9+75

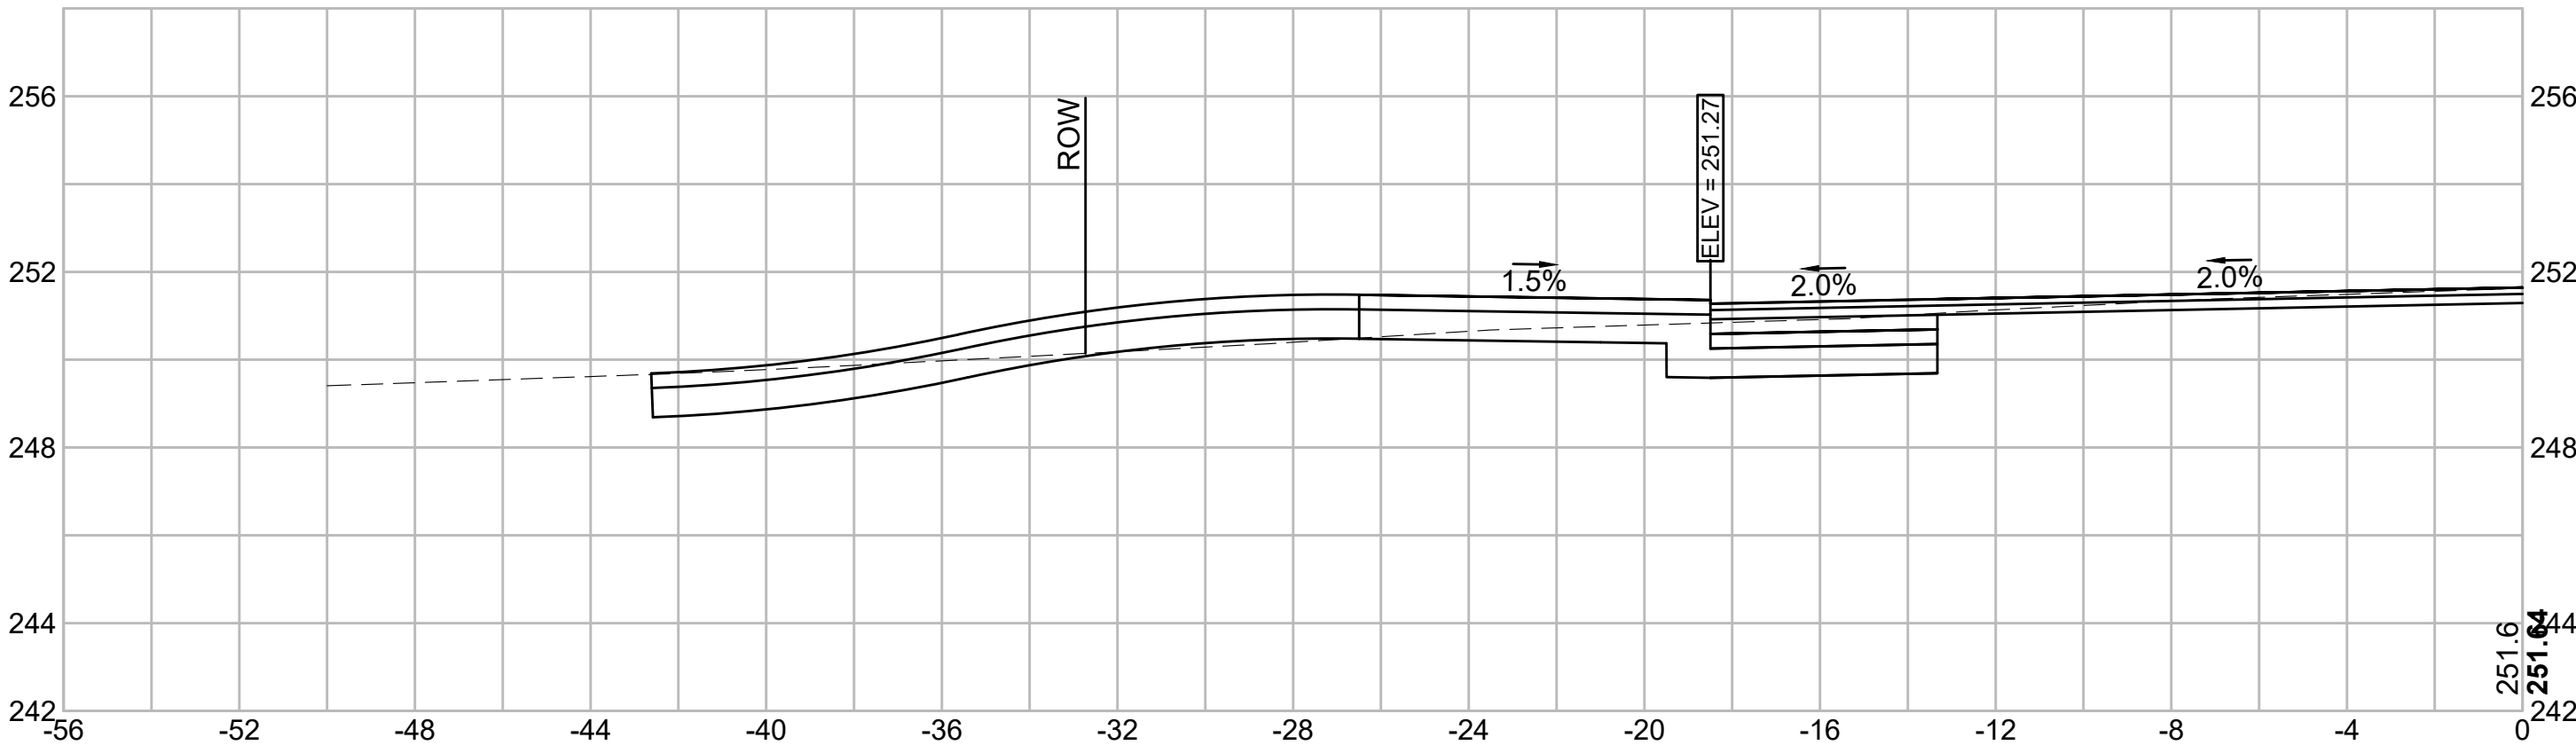

9+50

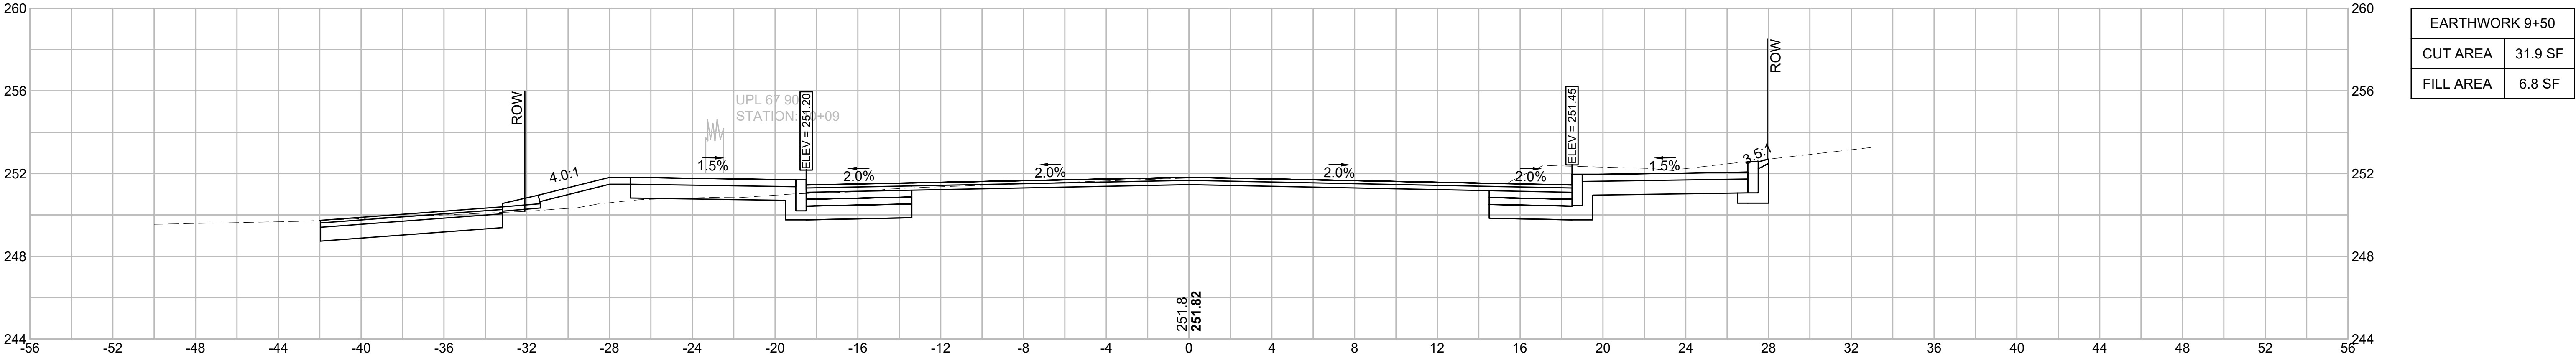

EARTHWORK 9+50	
CUT AREA	31.9 SF
FILL AREA	6.8 SF

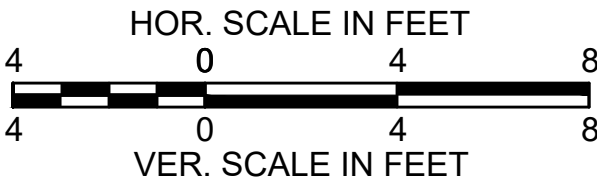


LITTLETON/AYER
ROUTE 2A (AYER ROAD)



STATE	FED. AID PROJ. NO.	SHEET NO.	TOTAL SHEETS
MA	-	62	76
PROJECT FILE NO.		608443	

CROSS SECTIONS (14 OF 28)

EARTHWORK 10+50	
CUT AREA	23.1 SF
FILL AREA	36.1 SF

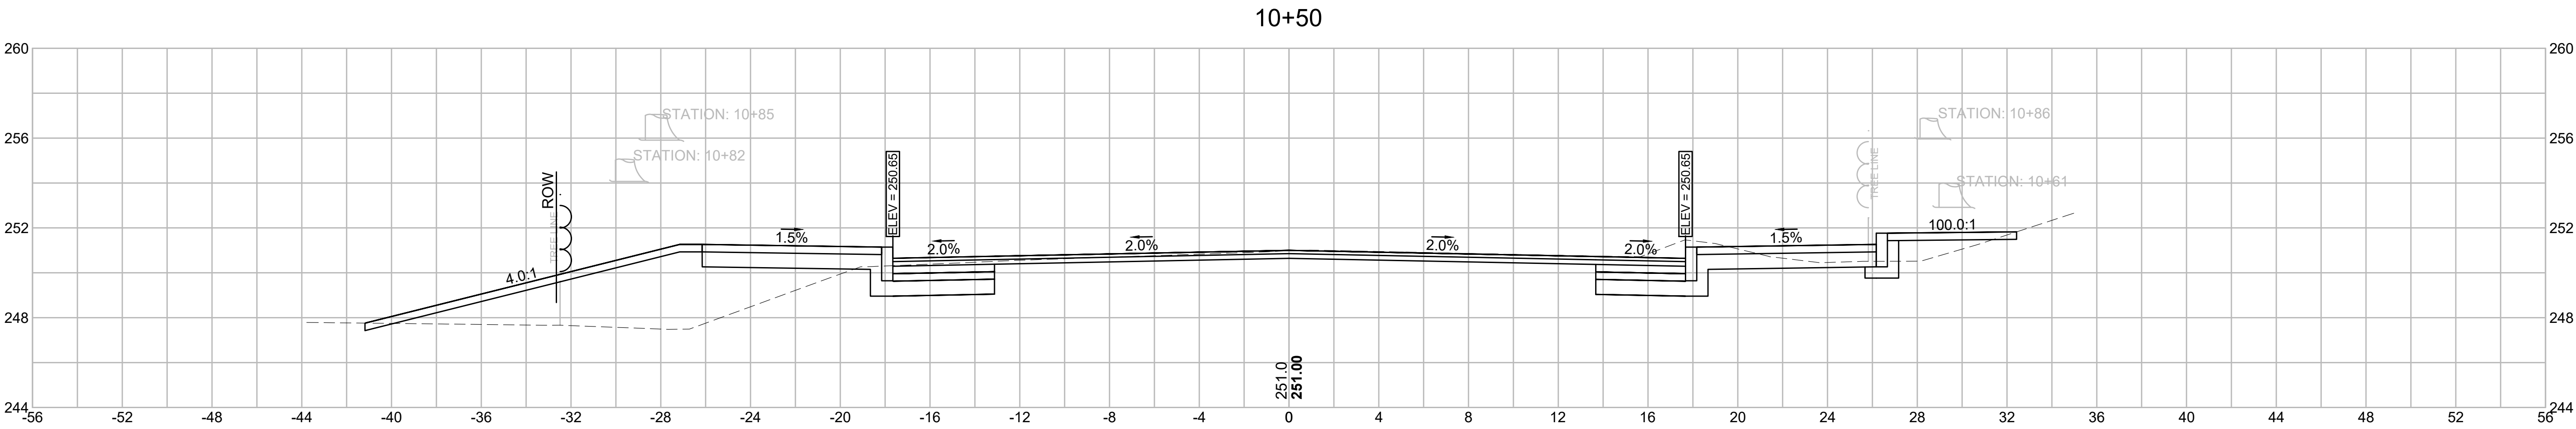




EARTHWORK 10+00	
CUT AREA	30.8 SF
FILL AREA	8.0 SF

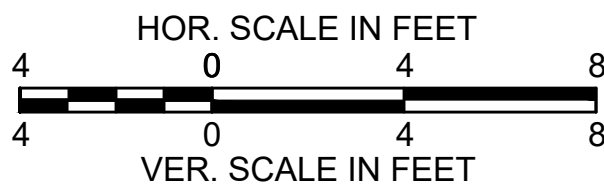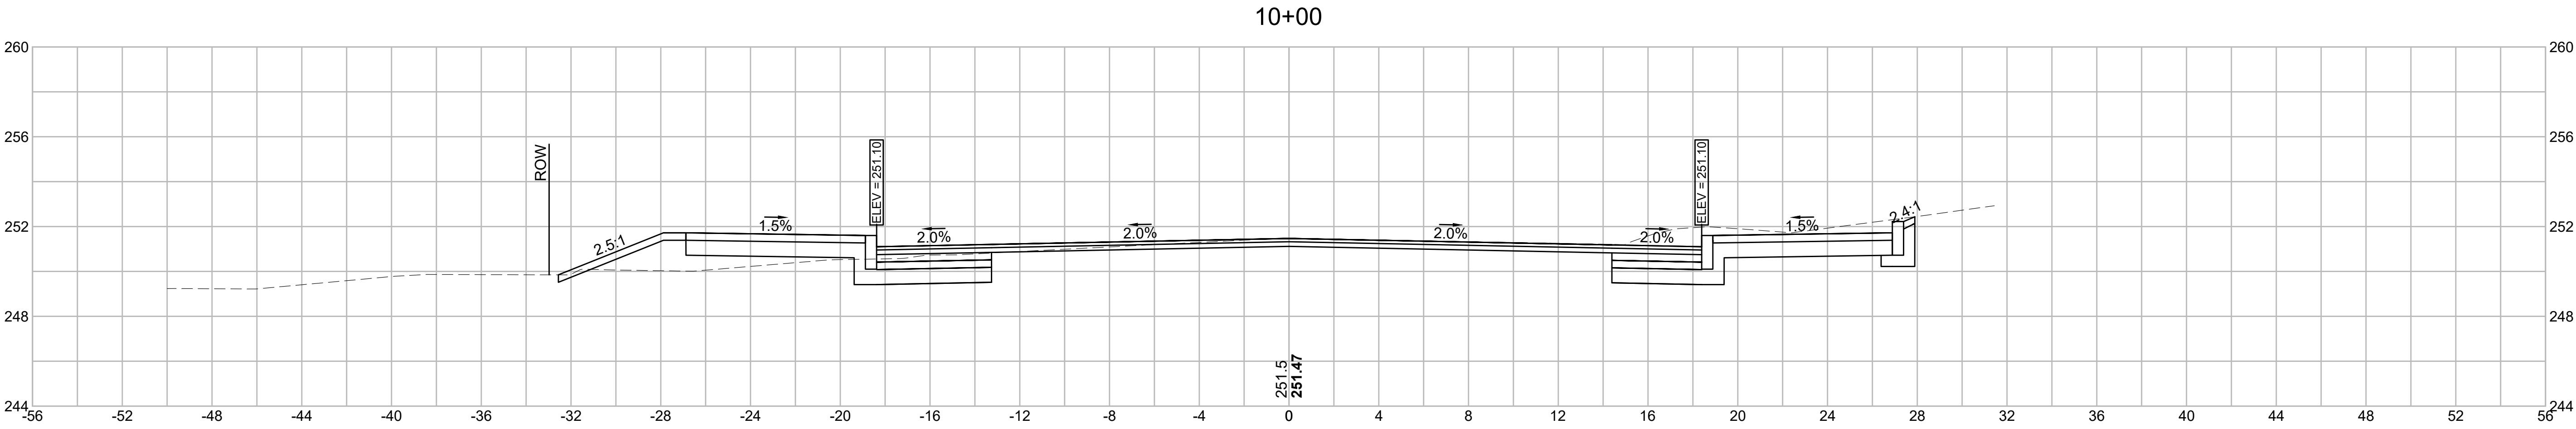

LITTLETON/AYER
ROUTE 2A (AYER ROAD)

STATE	FED. AID PROJ. NO.	SHEET NO.	TOTAL SHEETS
MA	-	63	76
PROJECT FILE NO.		608443	

CROSS SECTIONS (15 OF 28)

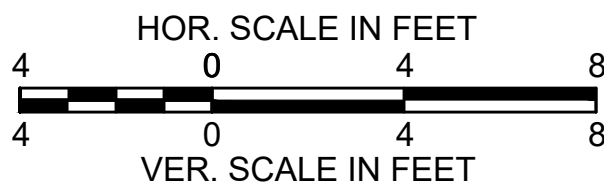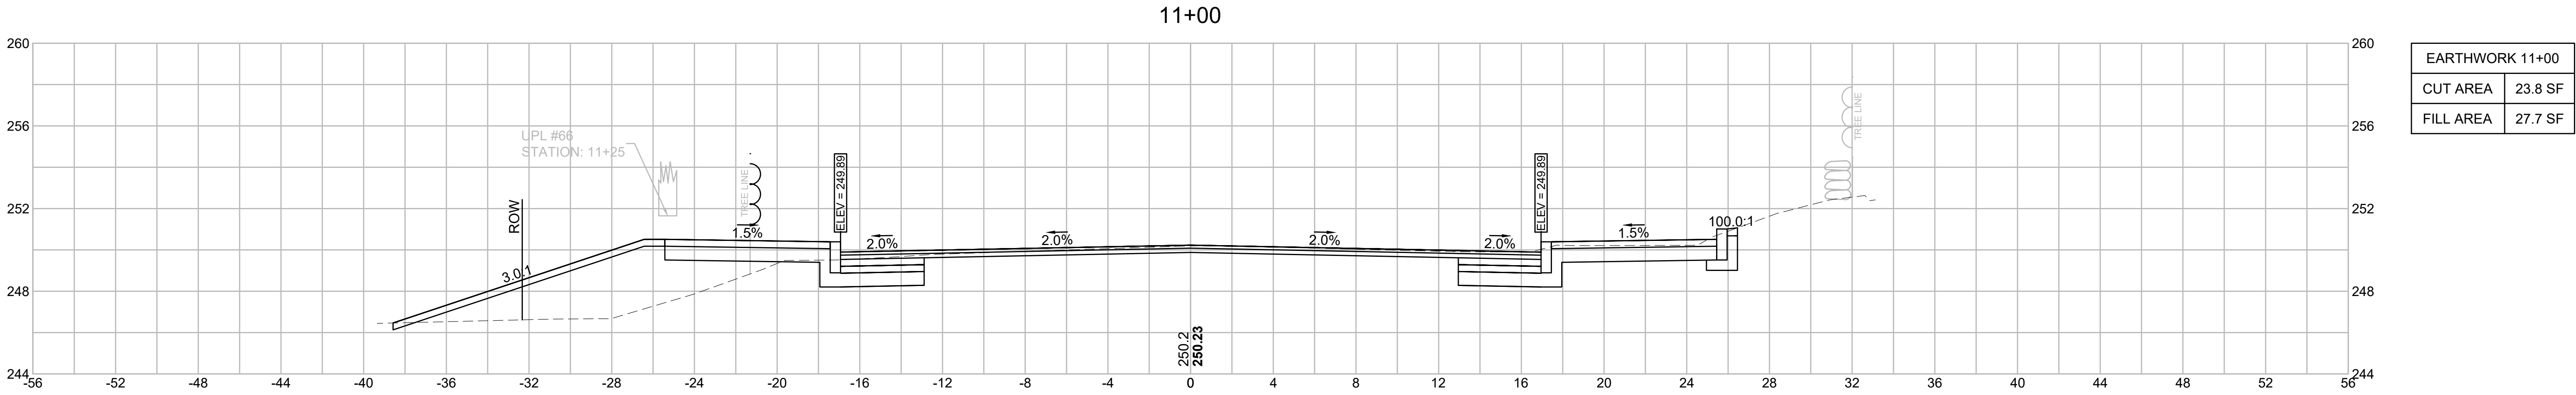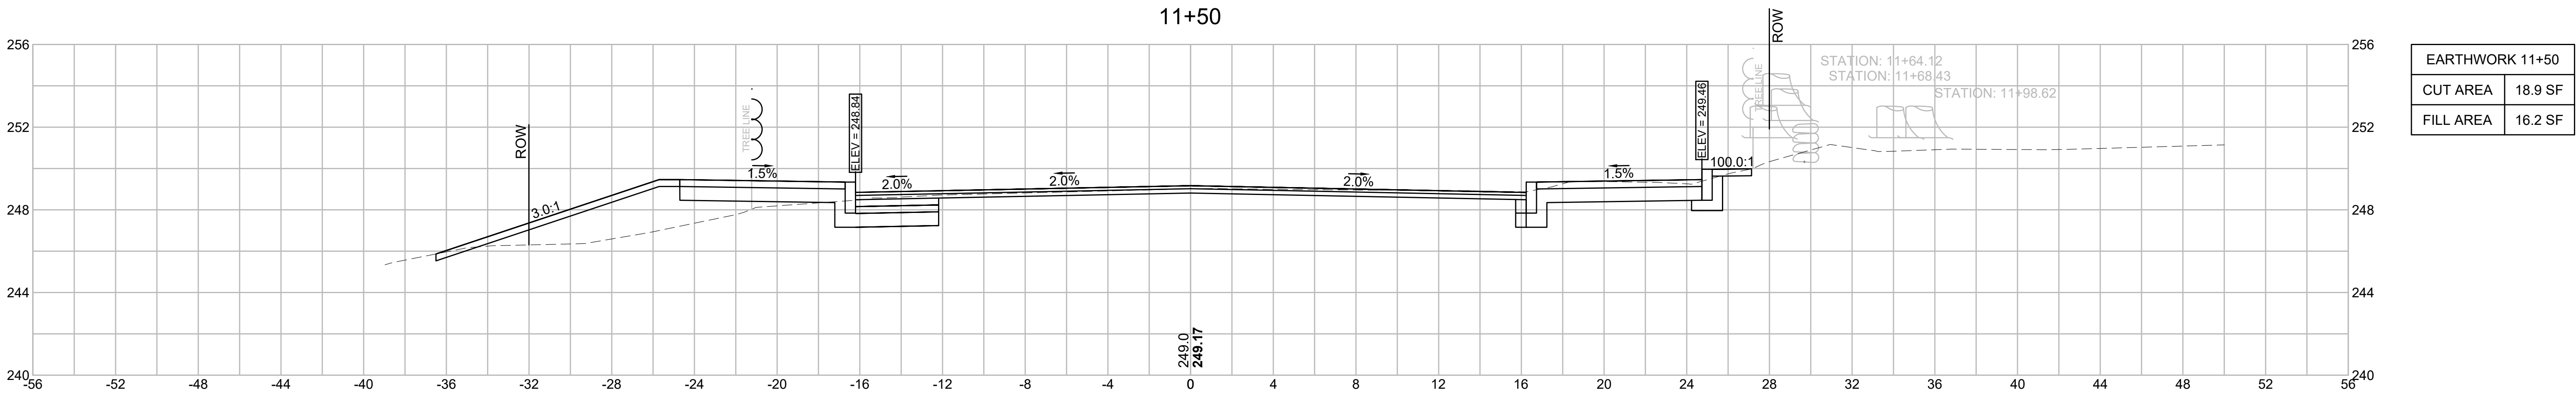


LITTLETON/AYER
ROUTE 2A (AYER ROAD)



STATE	FED. AID PROJ. NO.	SHEET NO.	TOTAL SHEETS
MA	-	64	76
PROJECT FILE NO.		608443	

CROSS SECTIONS (16 OF 28)

EARTHWORK 12+50	
CUT AREA	14.0 SF
FILL AREA	0.4 SF

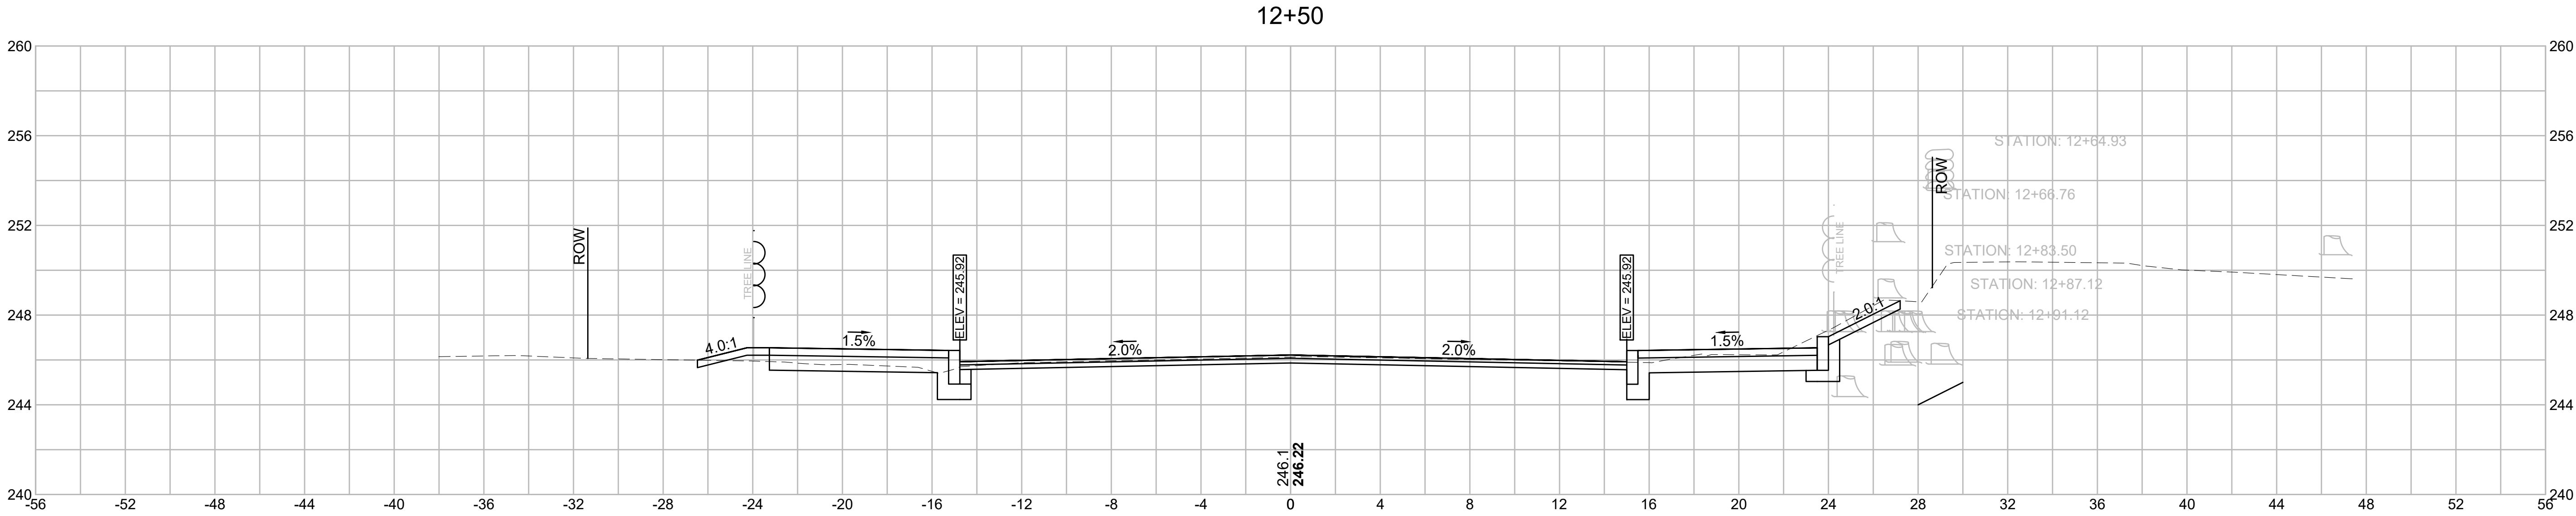


EARTHWORK 12+00	
CUT AREA	19.3 SF
FILL AREA	3.0 SF

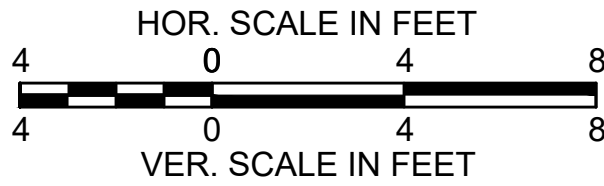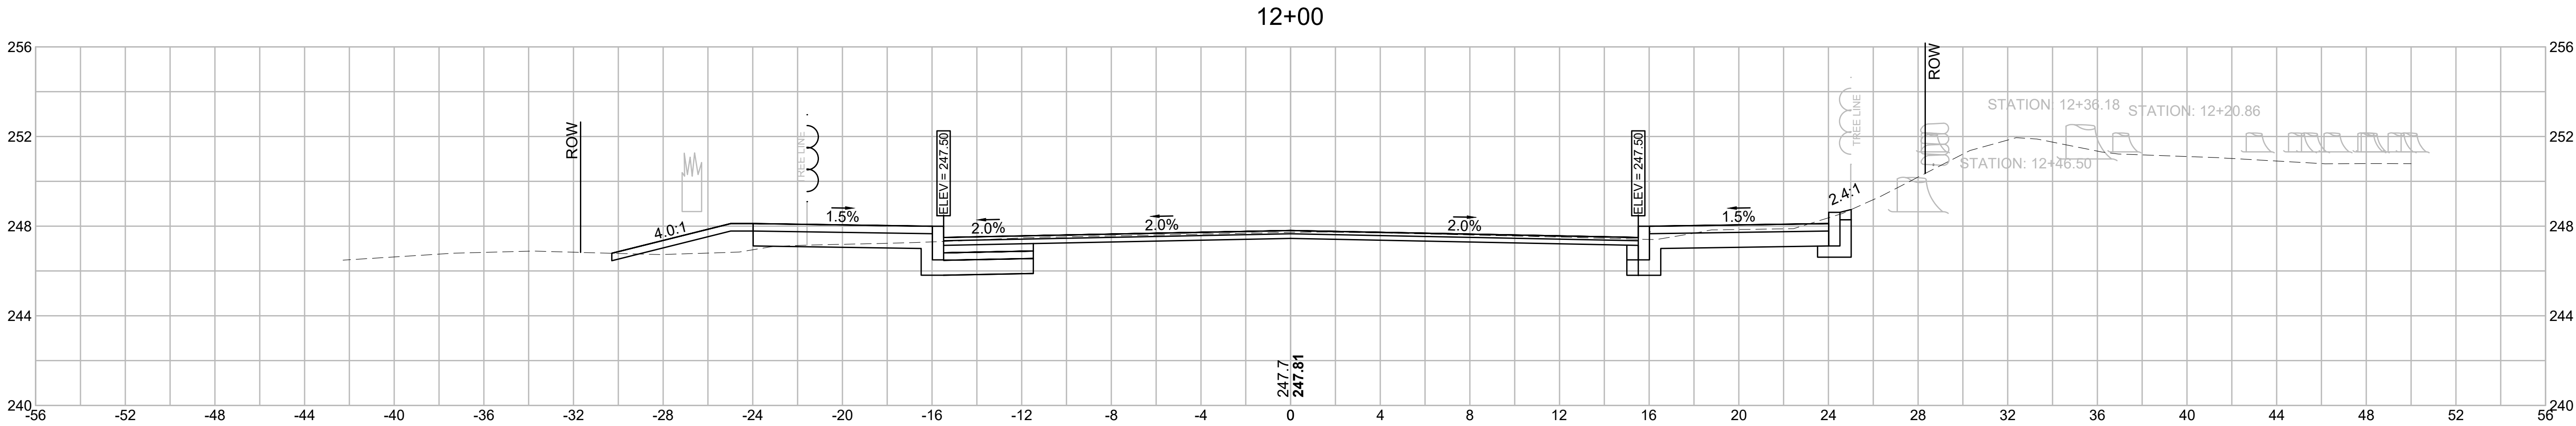


LITTLETON/AYER
ROUTE 2A (AYER ROAD)

STATE	FED. AID PROJ. NO.	SHEET NO.	TOTAL SHEETS
MA	-	65	76
PROJECT FILE NO.		608443	


CROSS SECTIONS (17 OF 28)

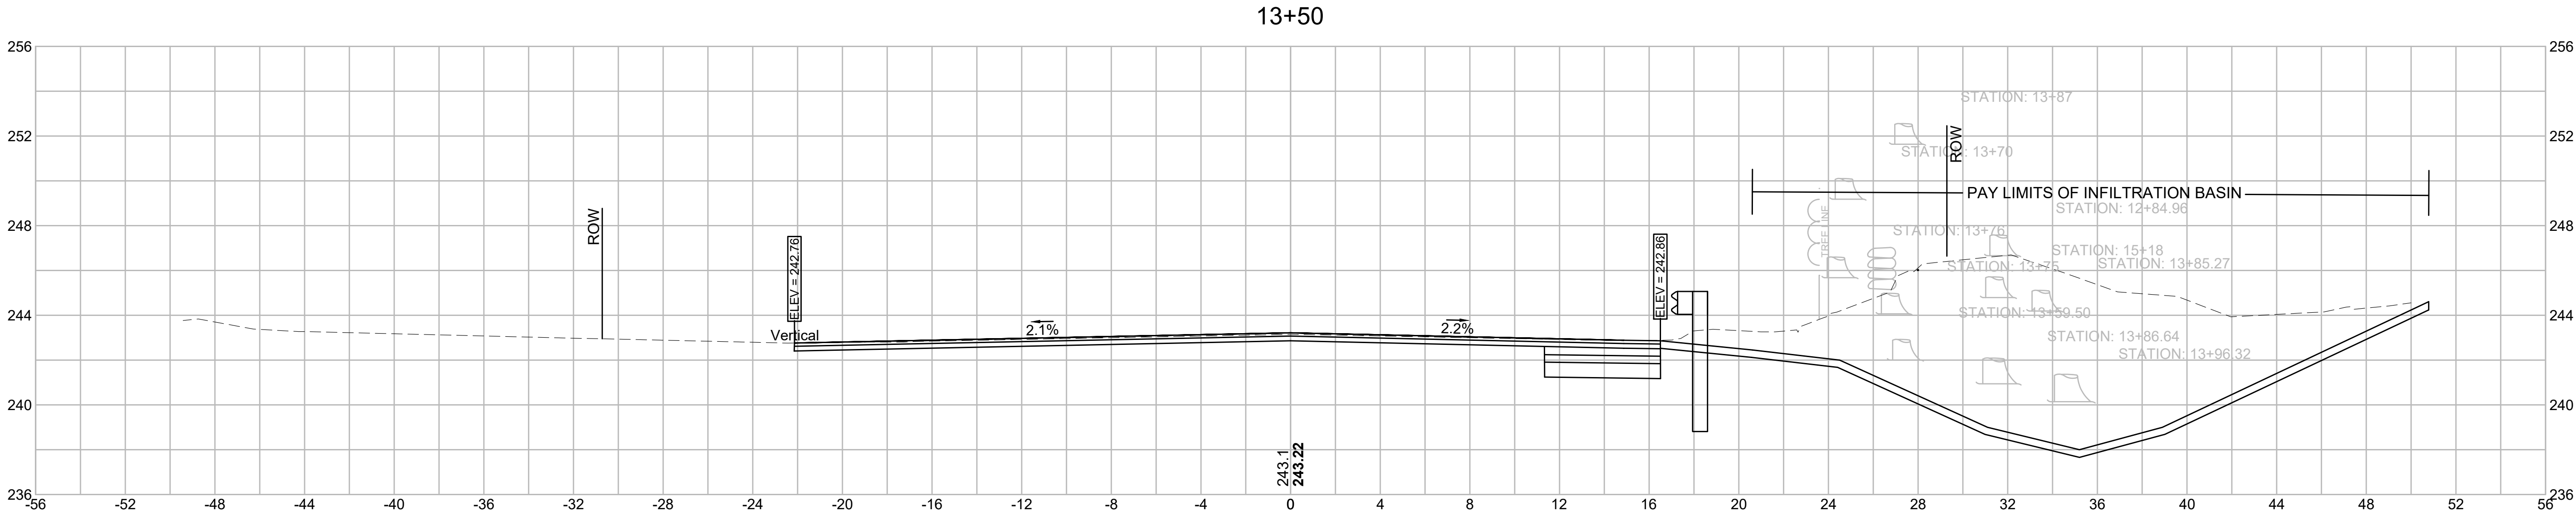

EARTHWORK 13+50	
CUT AREA	12.4 SF
FILL AREA	0 SF

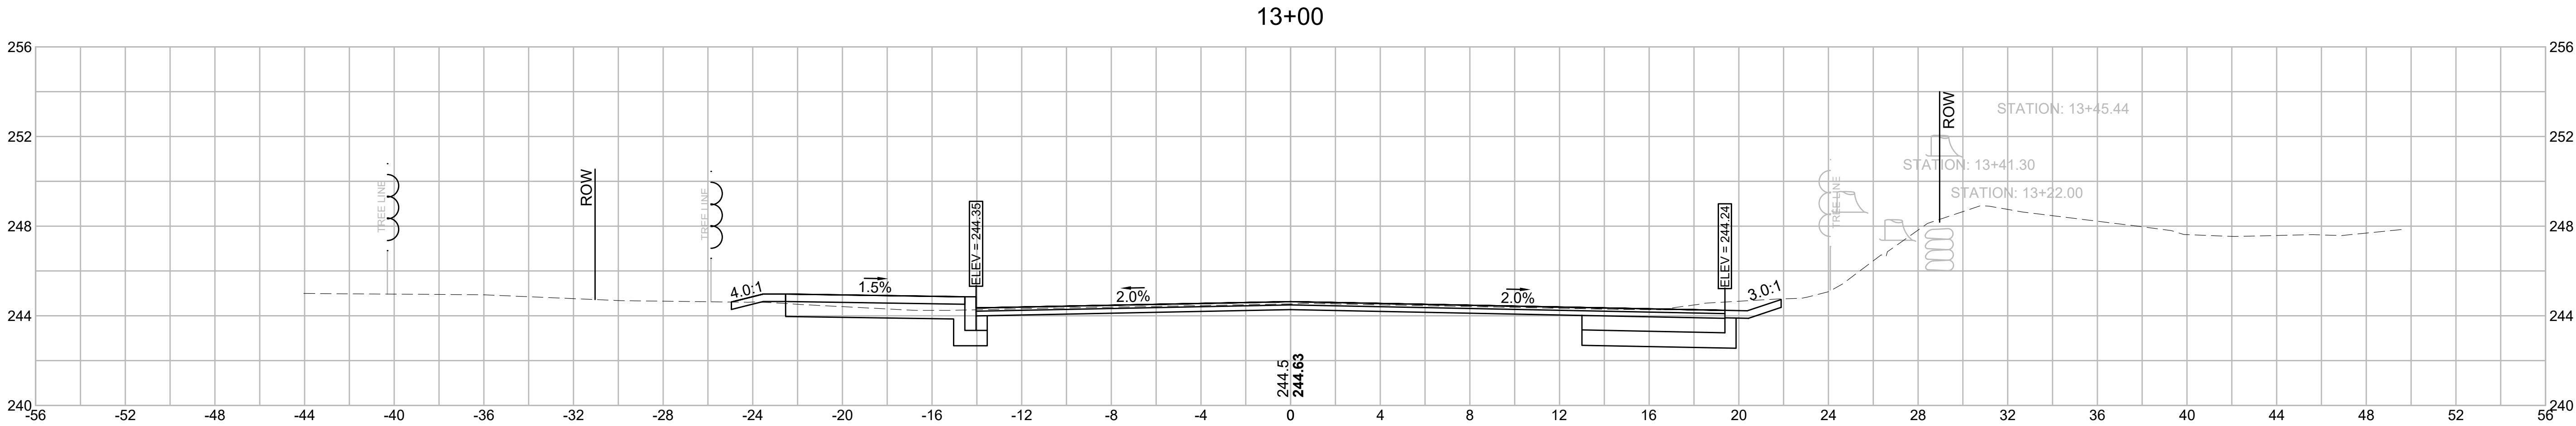


EARTHWORK 13+00	
CUT AREA	19.3 SF
FILL AREA	0.1 SF

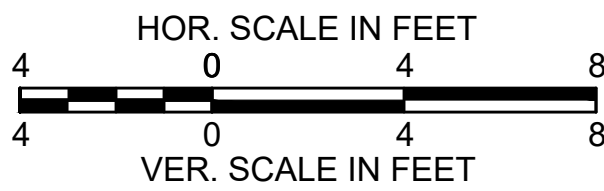


LITTLETON/AYER
ROUTE 2A (AYER ROAD)

STATE	FED. AID PROJ. NO.	SHEET NO.	TOTAL SHEETS
MA	-	67	76
PROJECT FILE NO.		608443	


CROSS SECTIONS (28 OF 28)

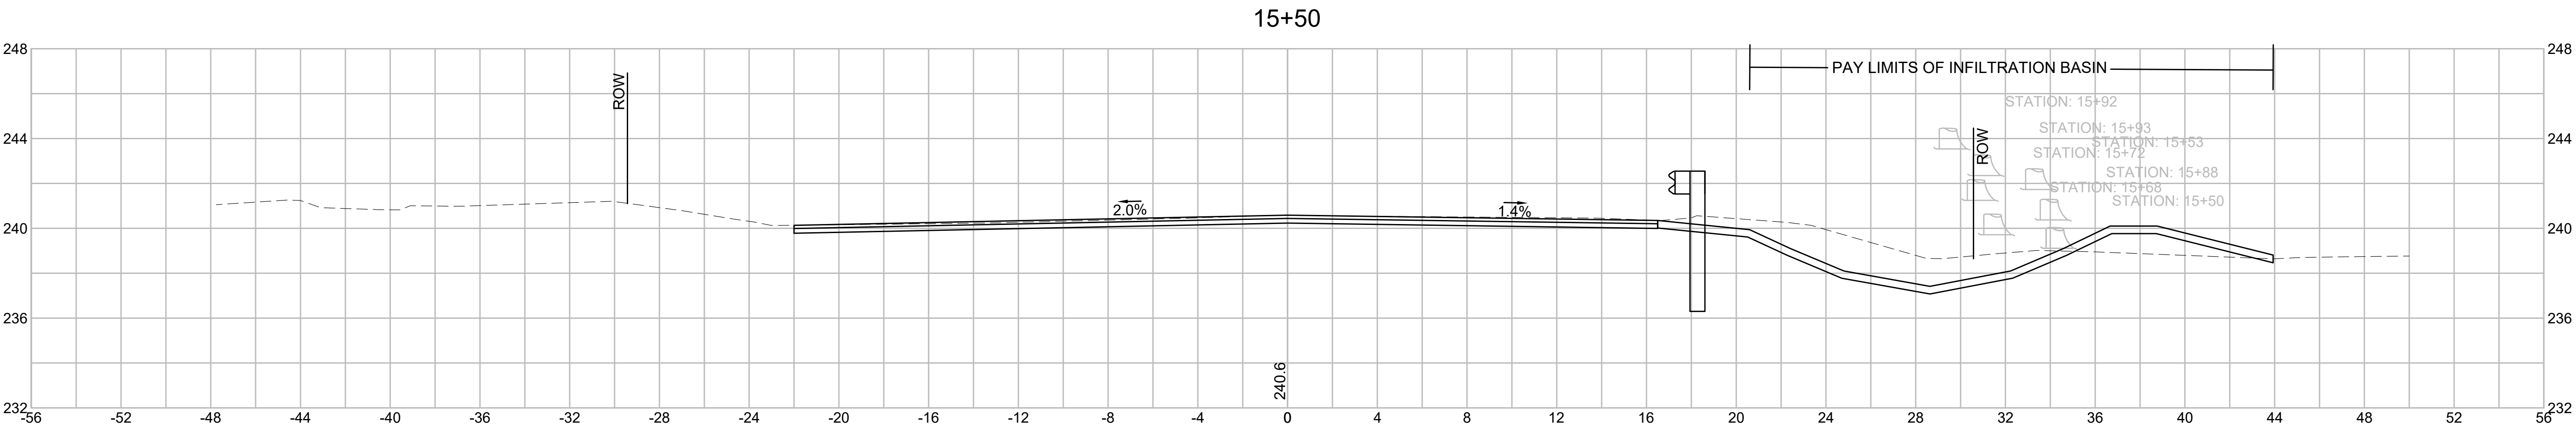

EARTHWORK 14+00	
CUT AREA	2.6 SF
FILL AREA	0 SF

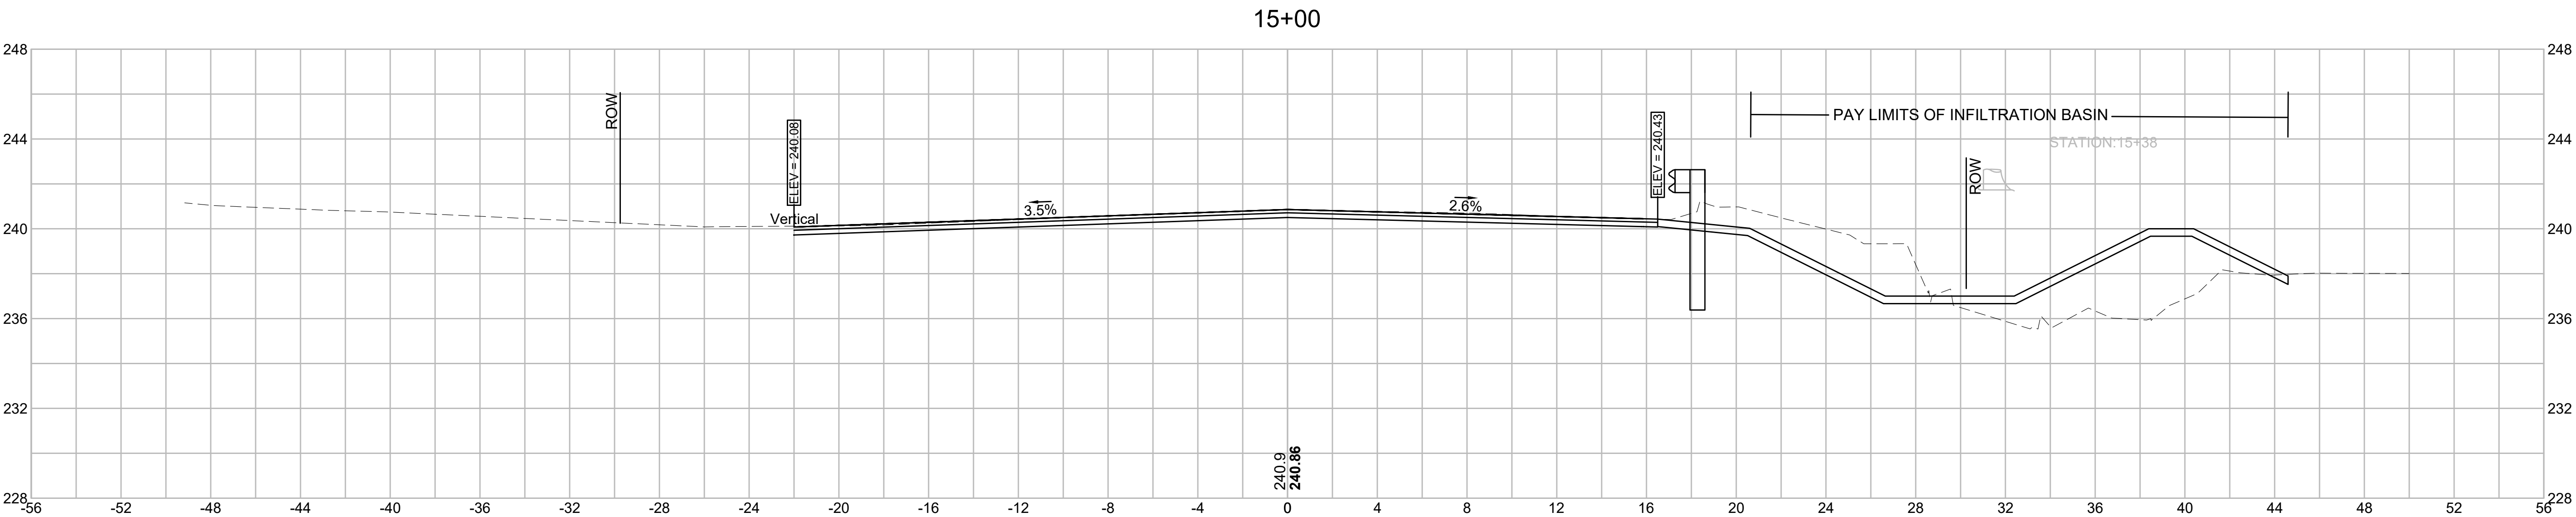



EARTHWORK 14+00	
CUT AREA	3.7 SF
FILL AREA	0 SF

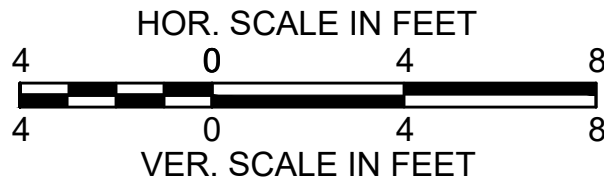

LITTLETON/AYER
ROUTE 2A (AYER ROAD)

STATE	FED. AID PROJ. NO.	SHEET NO.	TOTAL SHEETS
MA	-	68	76
PROJECT FILE NO.		608443	



CROSS SECTIONS (28 OF 28)

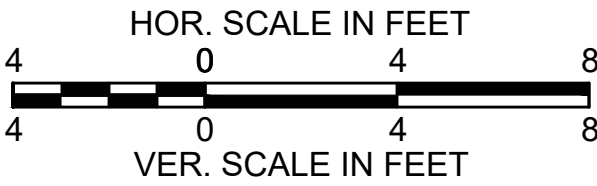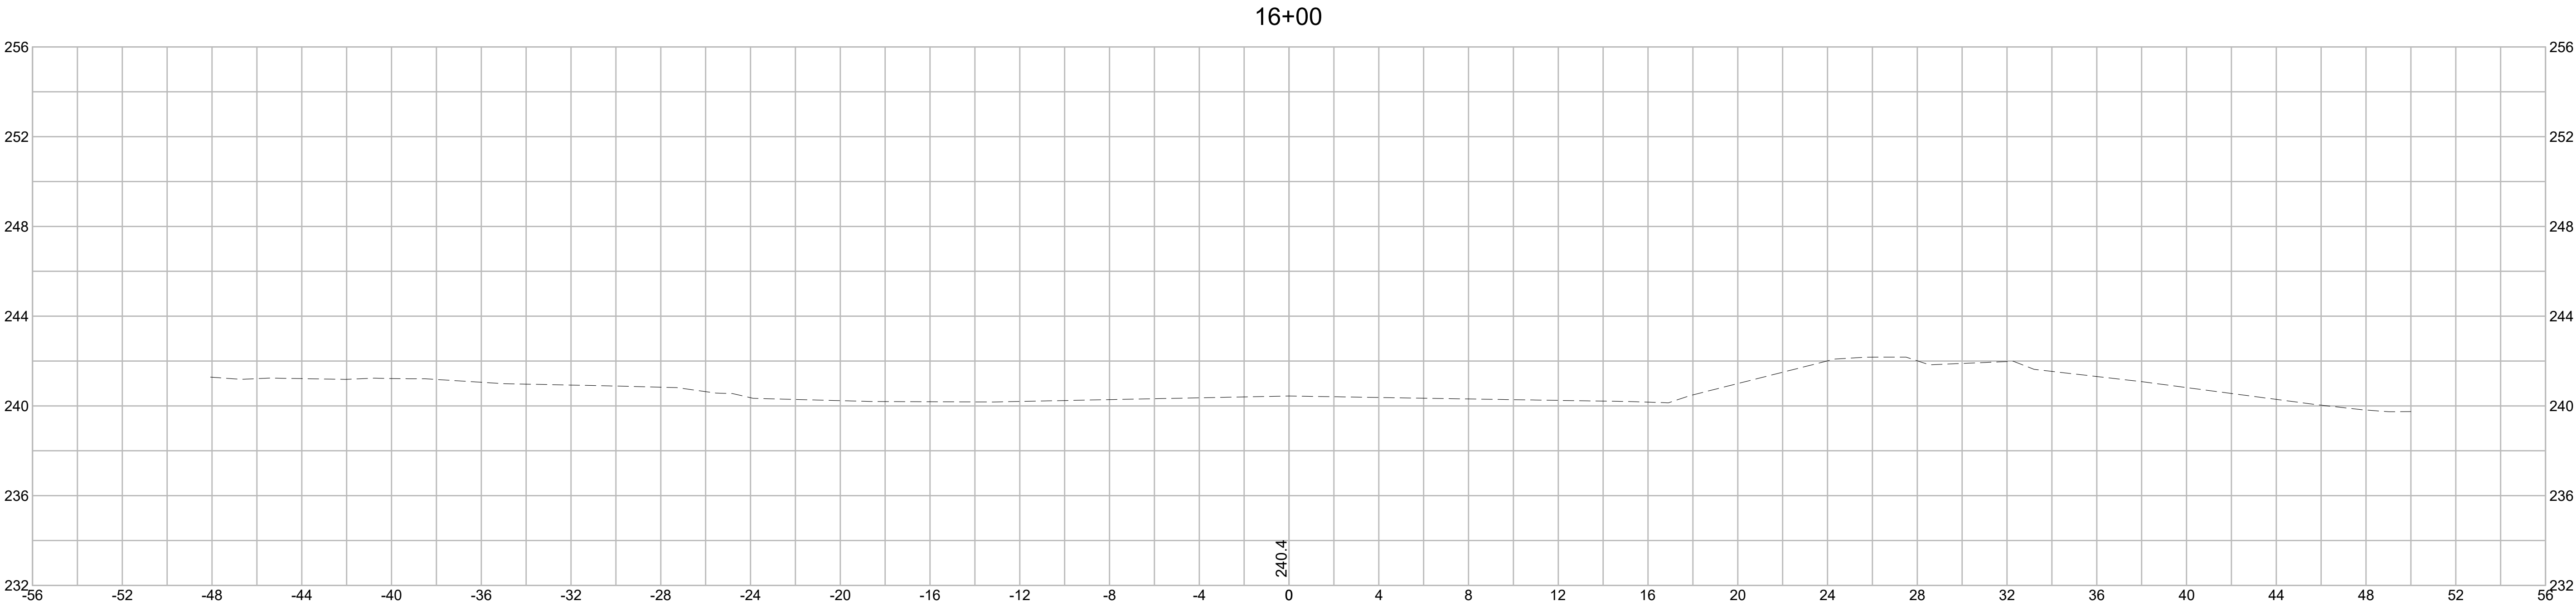


LITTLETON/AYER
ROUTE 2A (AYER ROAD)



STATE	FED. AID PROJ. NO.	SHEET NO.	TOTAL SHEETS
MA	-	69	76
PROJECT FILE NO.		608443	

CROSS SECTIONS (21 OF 28)

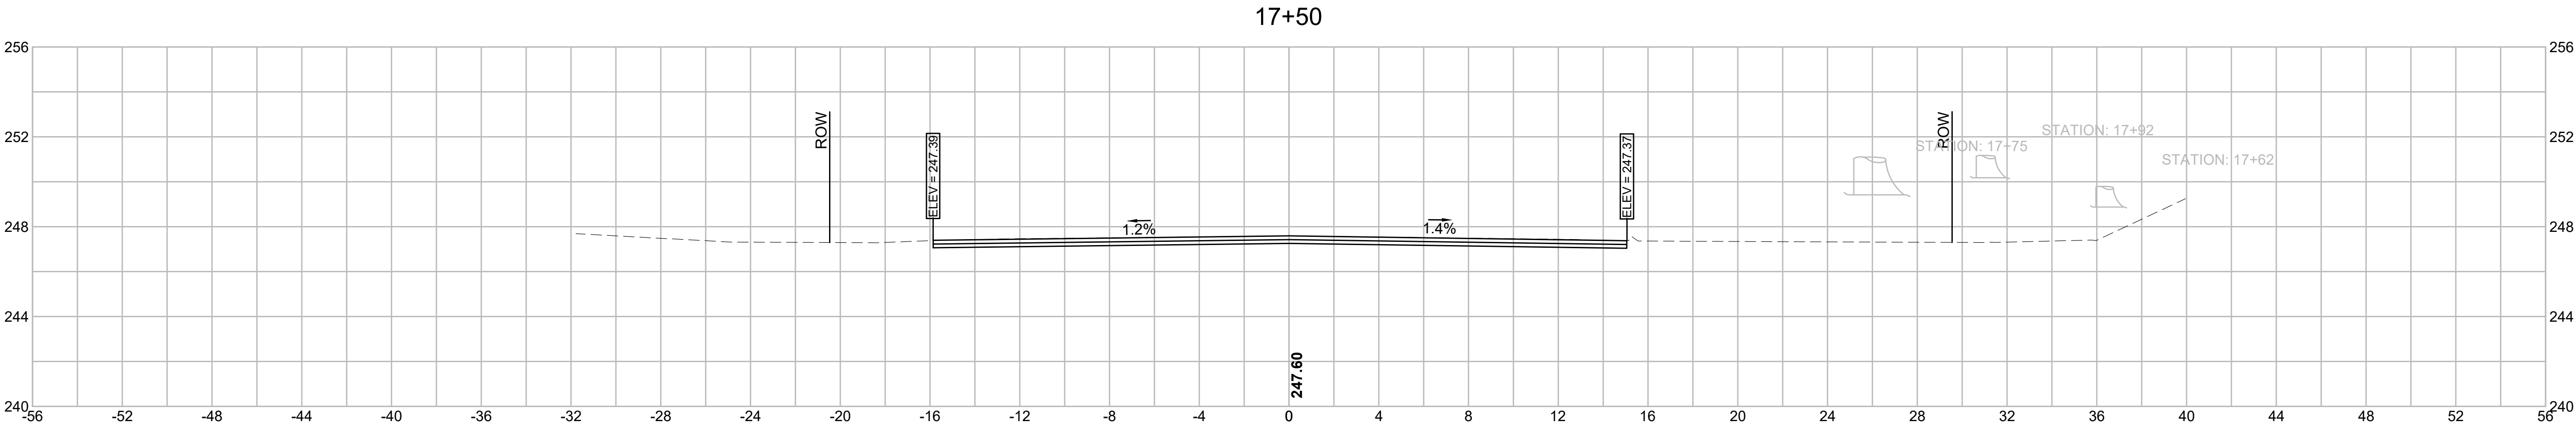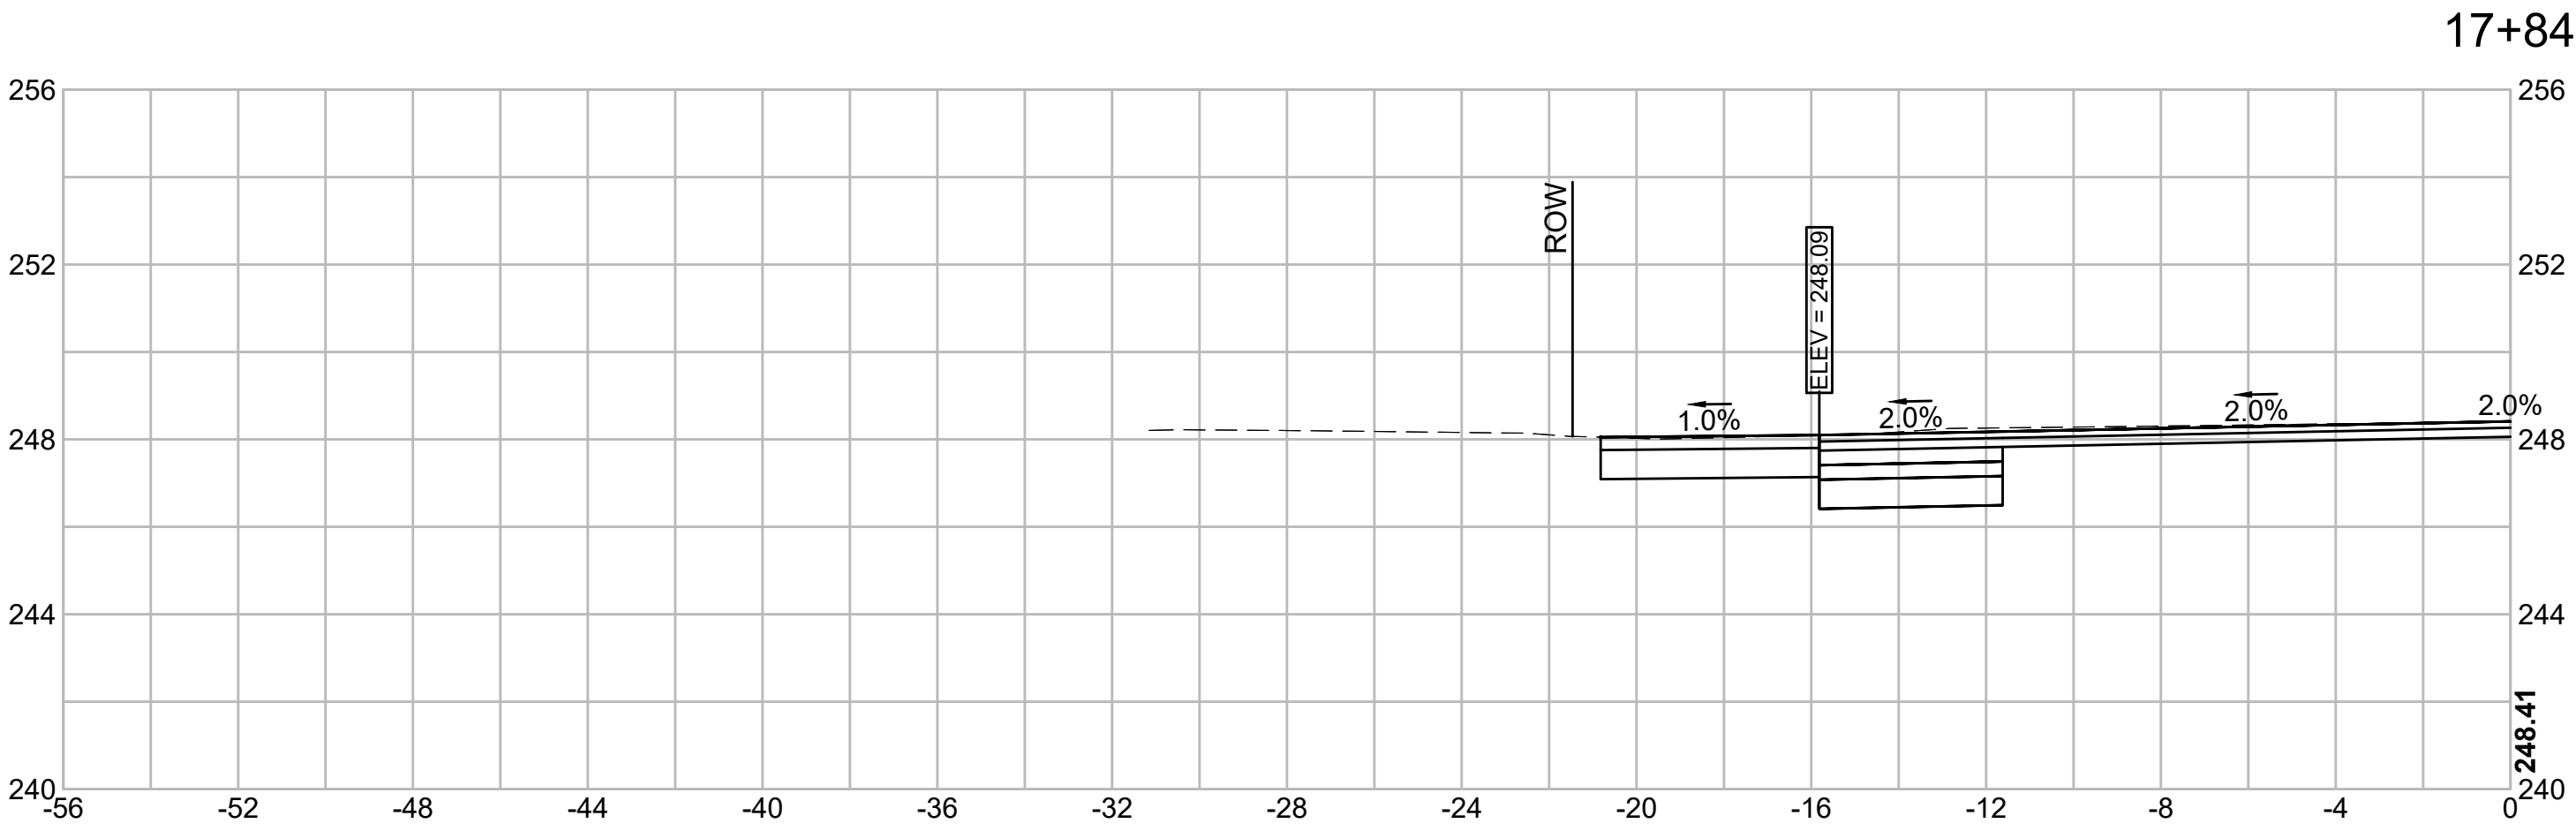

EARTHWORK 17+50	
CUT AREA	0 SF
FILL AREA	0 SF



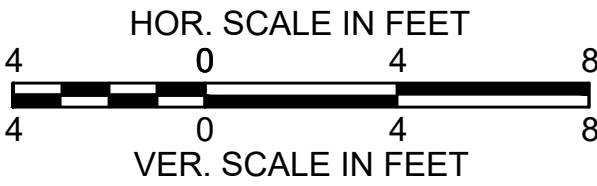


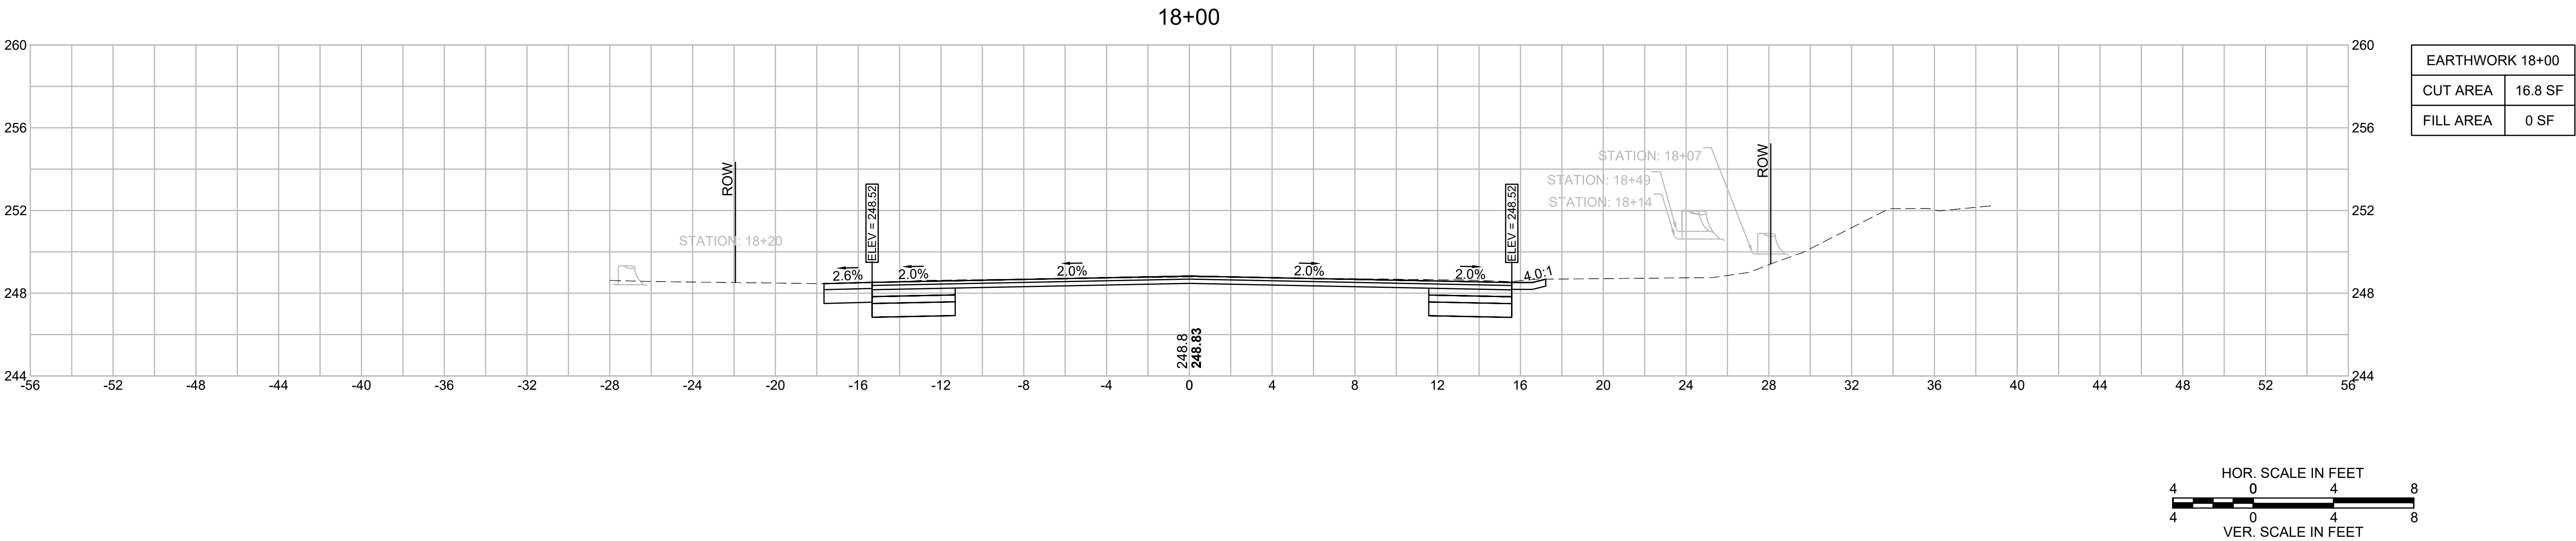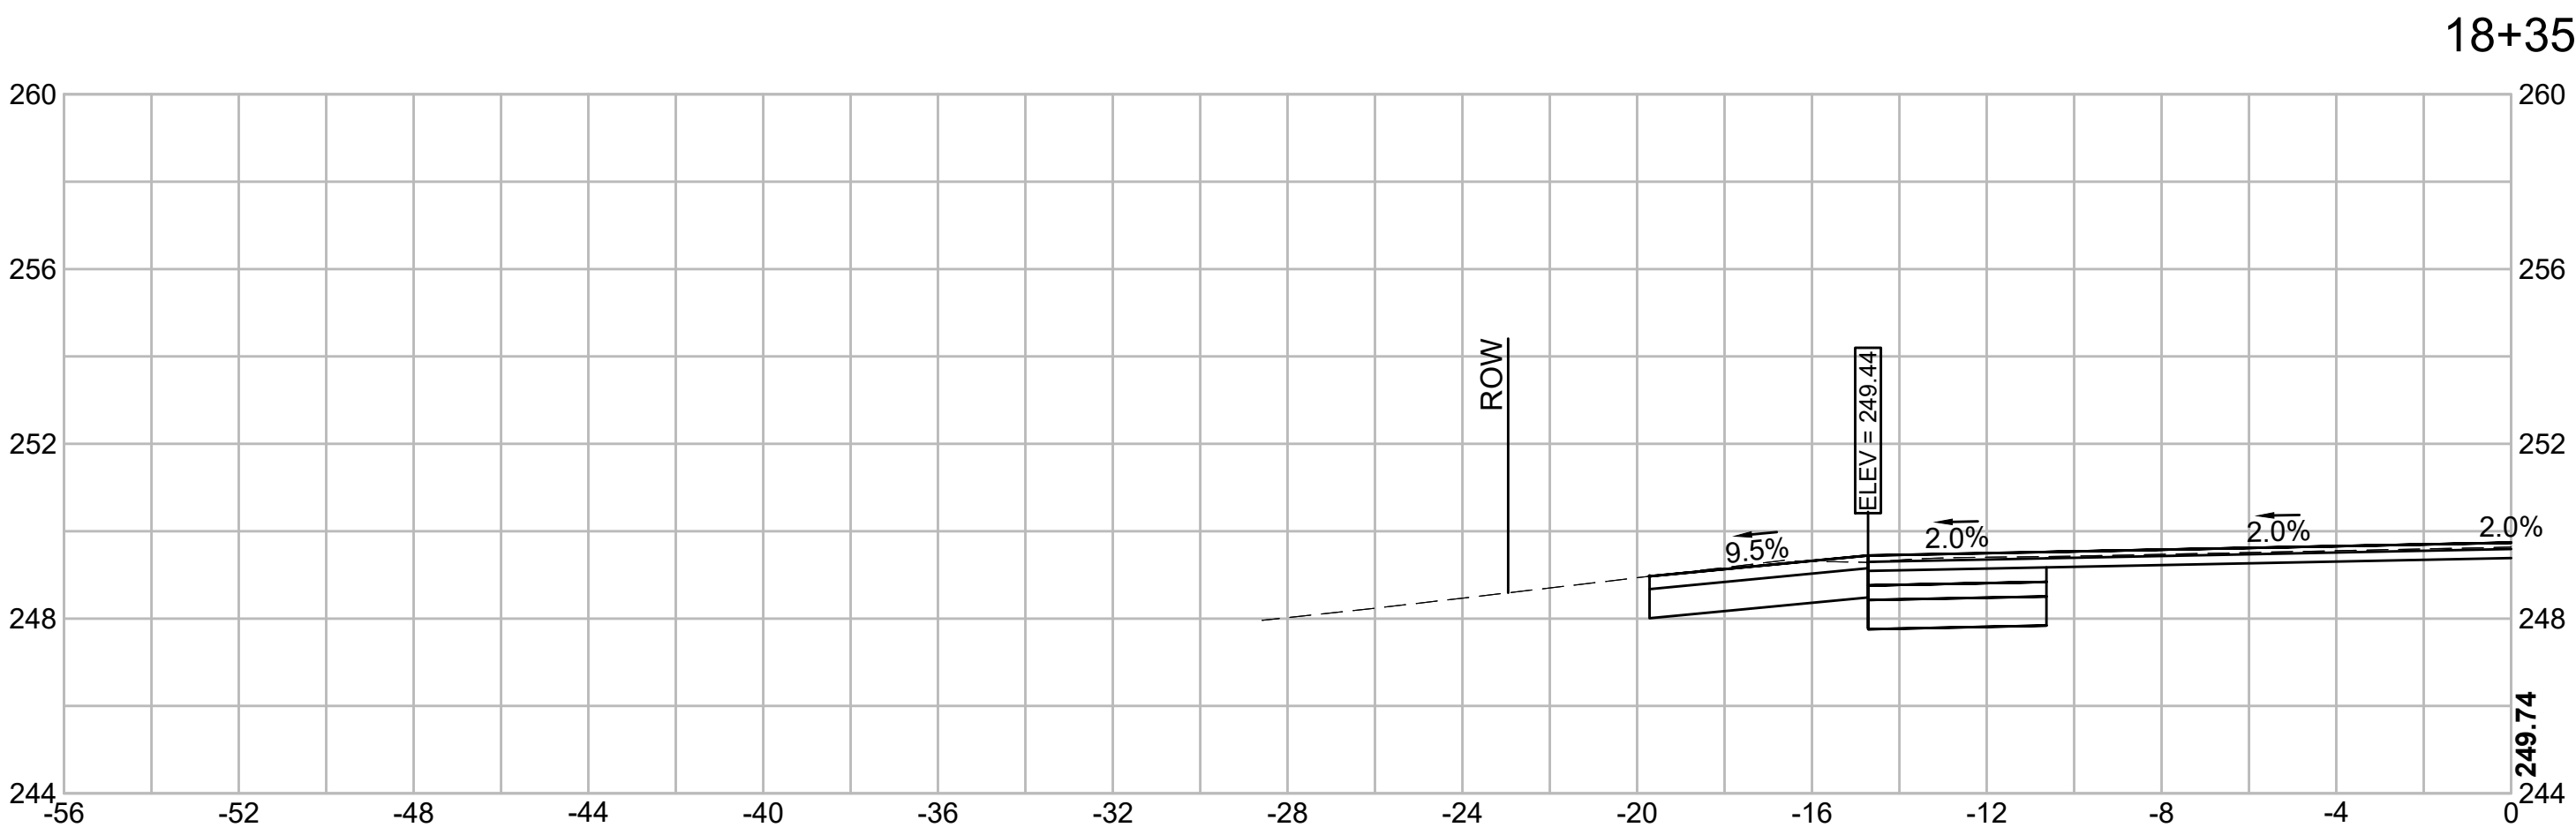

LITTLETON/AYER
ROUTE 2A (AYER ROAD)

STATE	FED. AID PROJ. NO.	SHEET NO.	TOTAL SHEETS
MA	-	71	76
PROJECT FILE NO.		608443	

CROSS SECTIONS (23 OF 28)

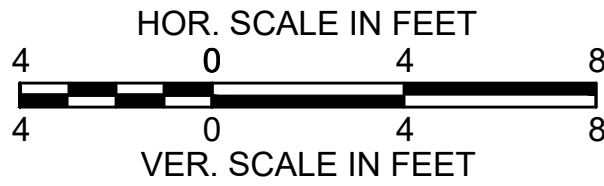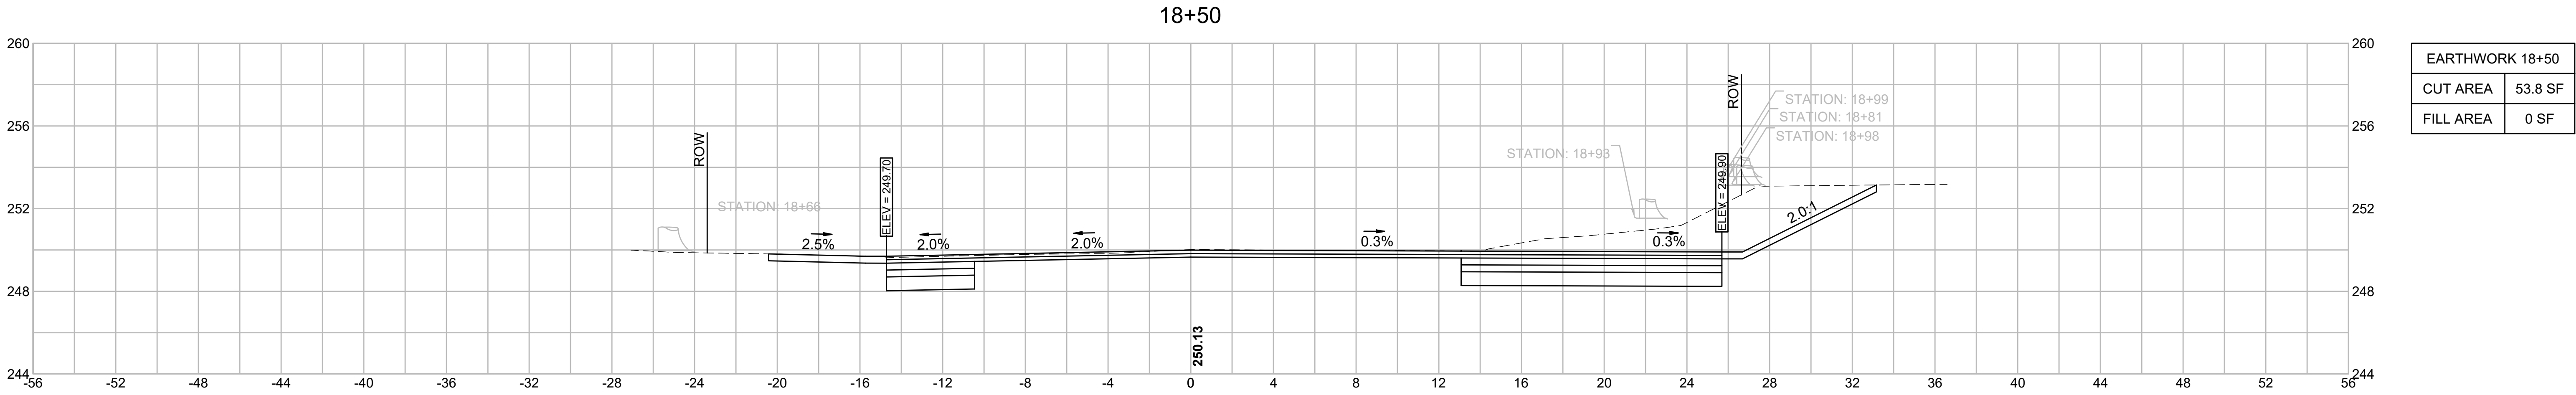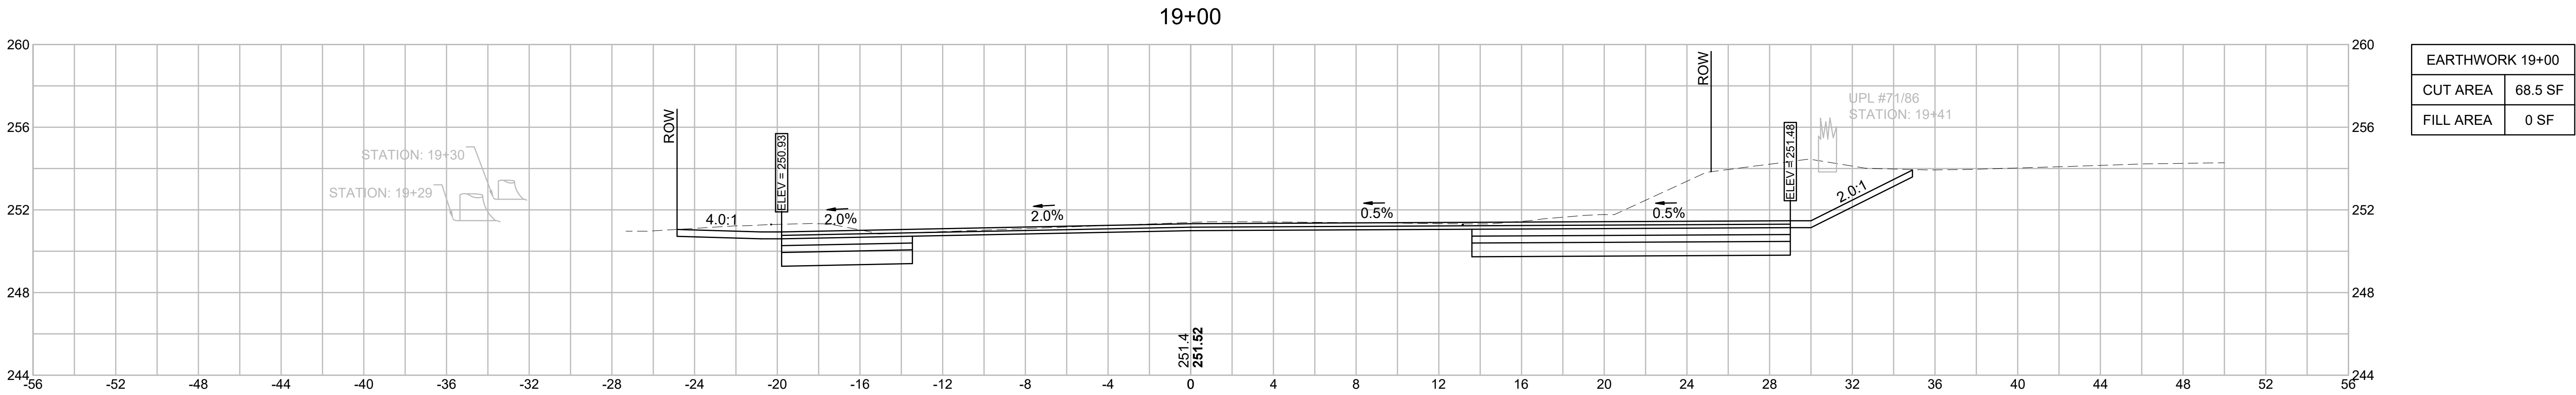


LITTLETON/AYER
ROUTE 2A (AYER ROAD)

STATE	FED. AID PROJ. NO.	SHEET NO.	TOTAL SHEETS
MA	-	72	76
PROJECT FILE NO.		608443	


CROSS SECTIONS (24 OF 28)

20+34

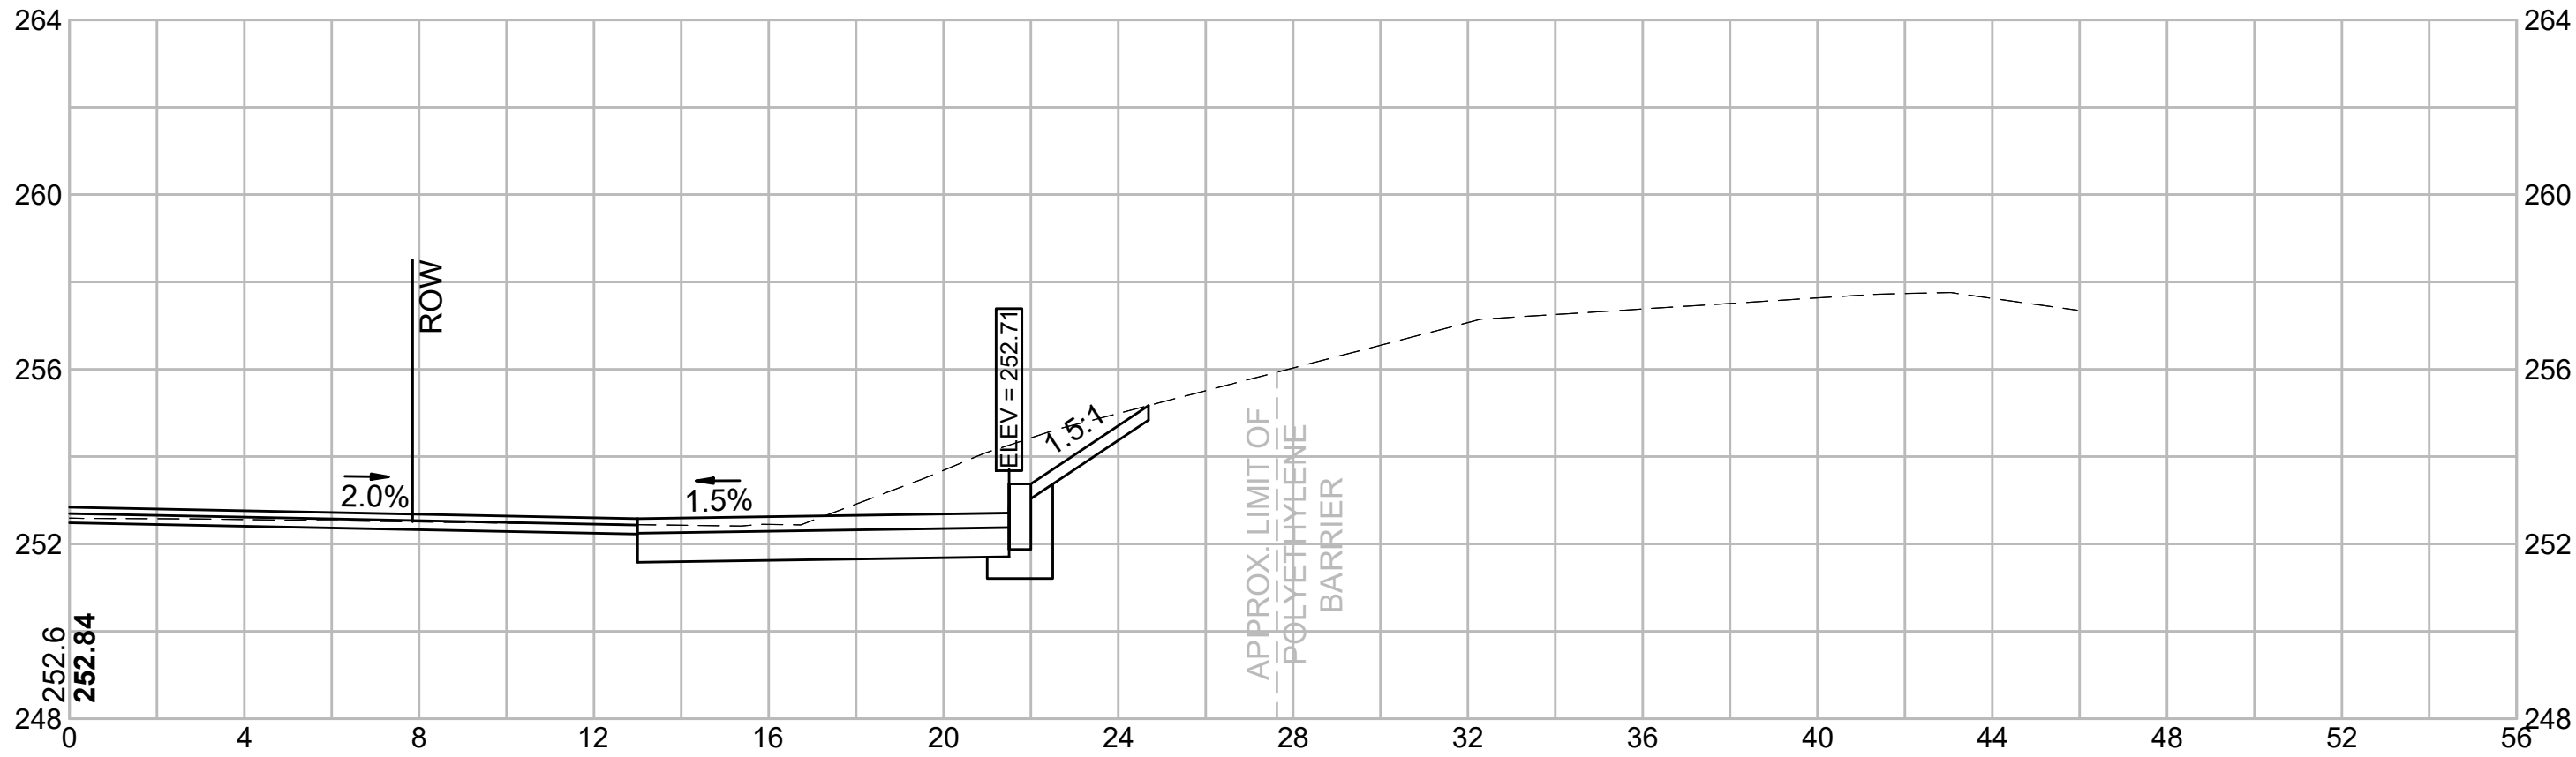



19+50

MA ROUTE 2A/110

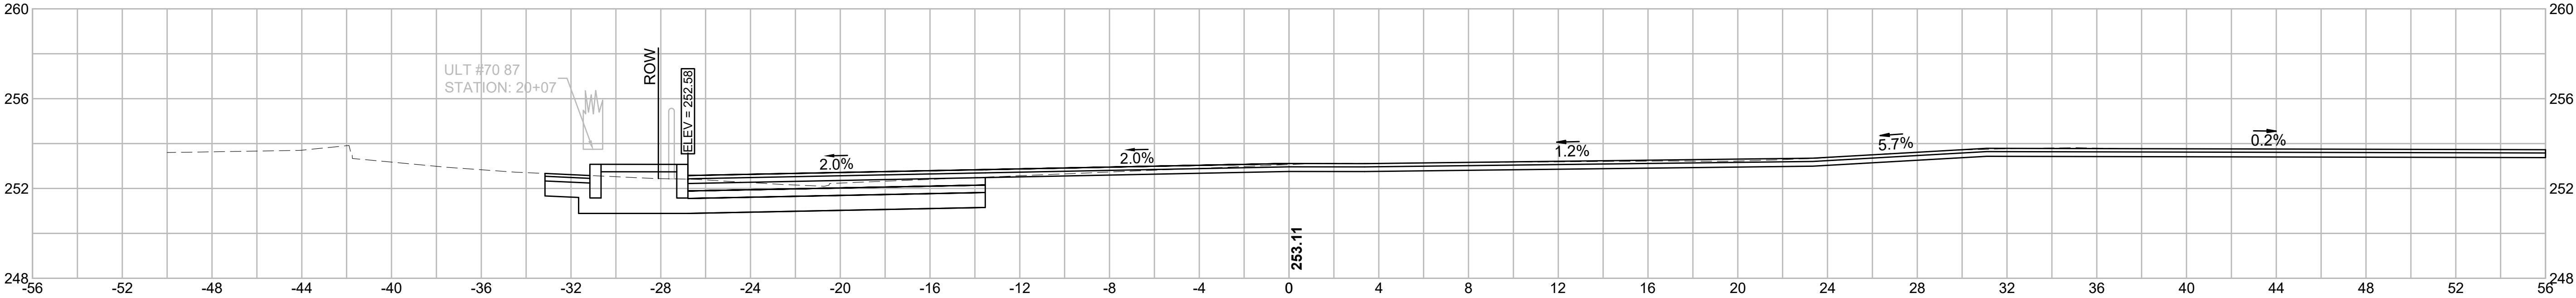

EARTHWORK 19+50	
CUT AREA	18.3 SF
FILL AREA	0 SF




19+13

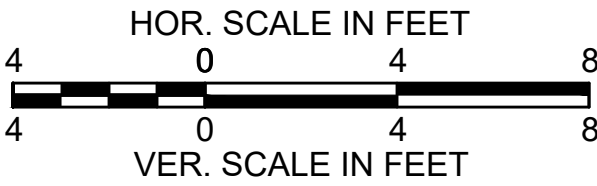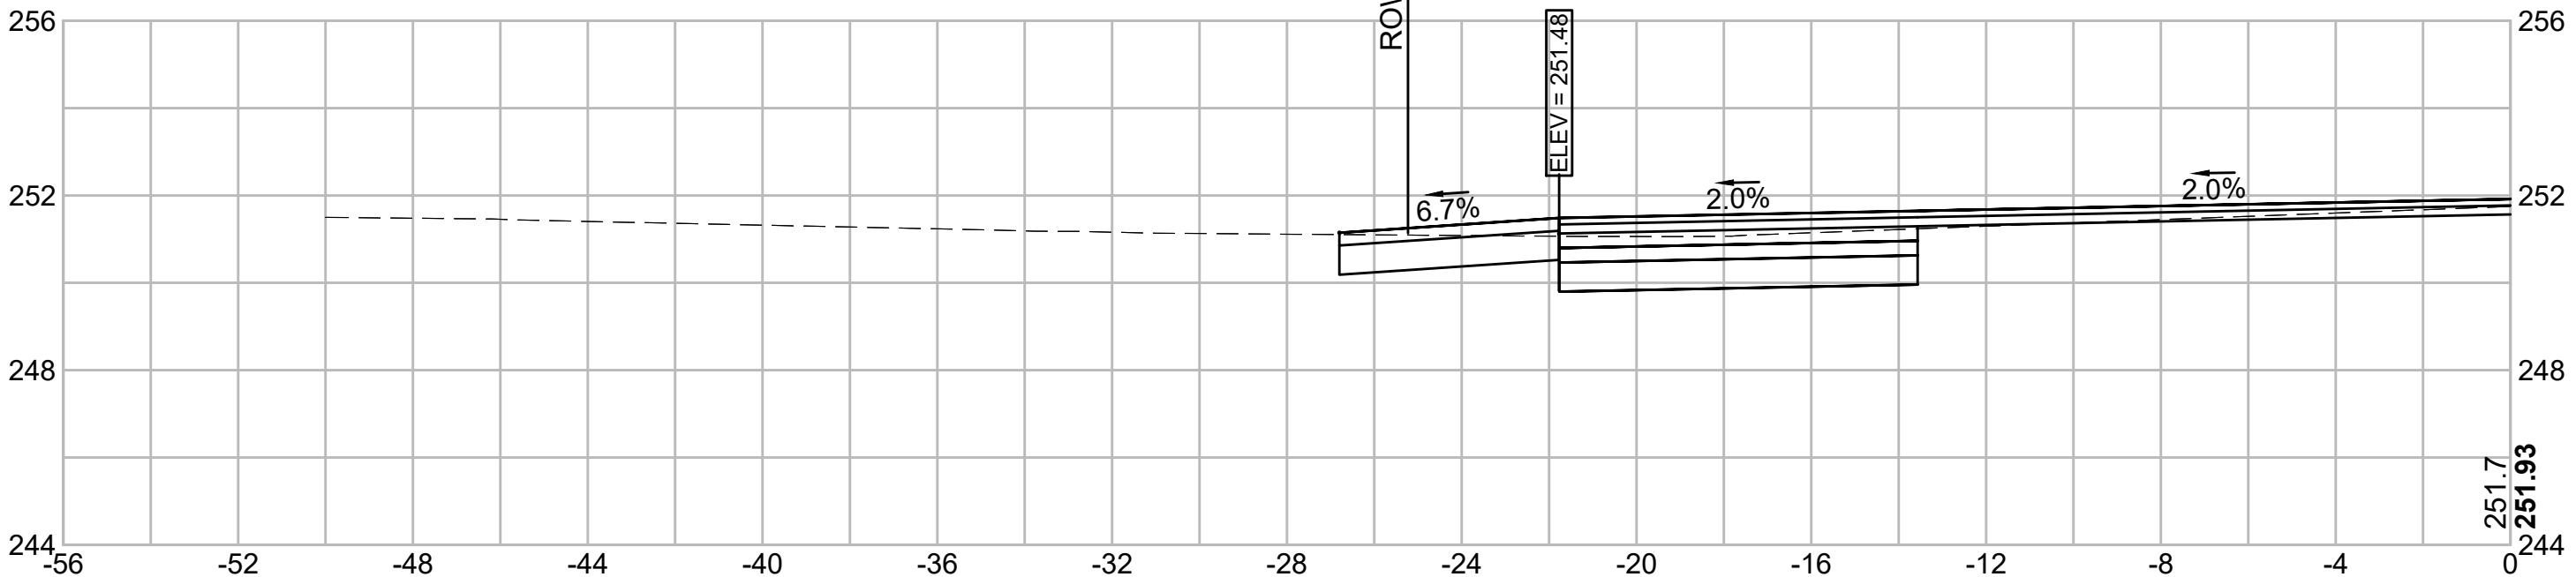

LITTLETON/AYER
ROUTE 2A (AYER ROAD)

STATE	FED. AID PROJ. NO.	SHEET NO.	TOTAL SHEETS
MA	-	73	76
PROJECT FILE NO.		608443	

CROSS SECTIONS (25 OF 28)

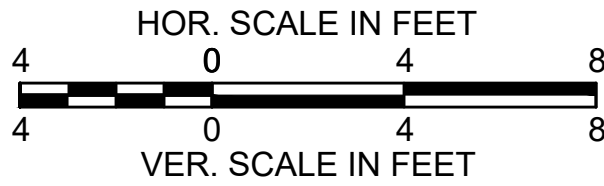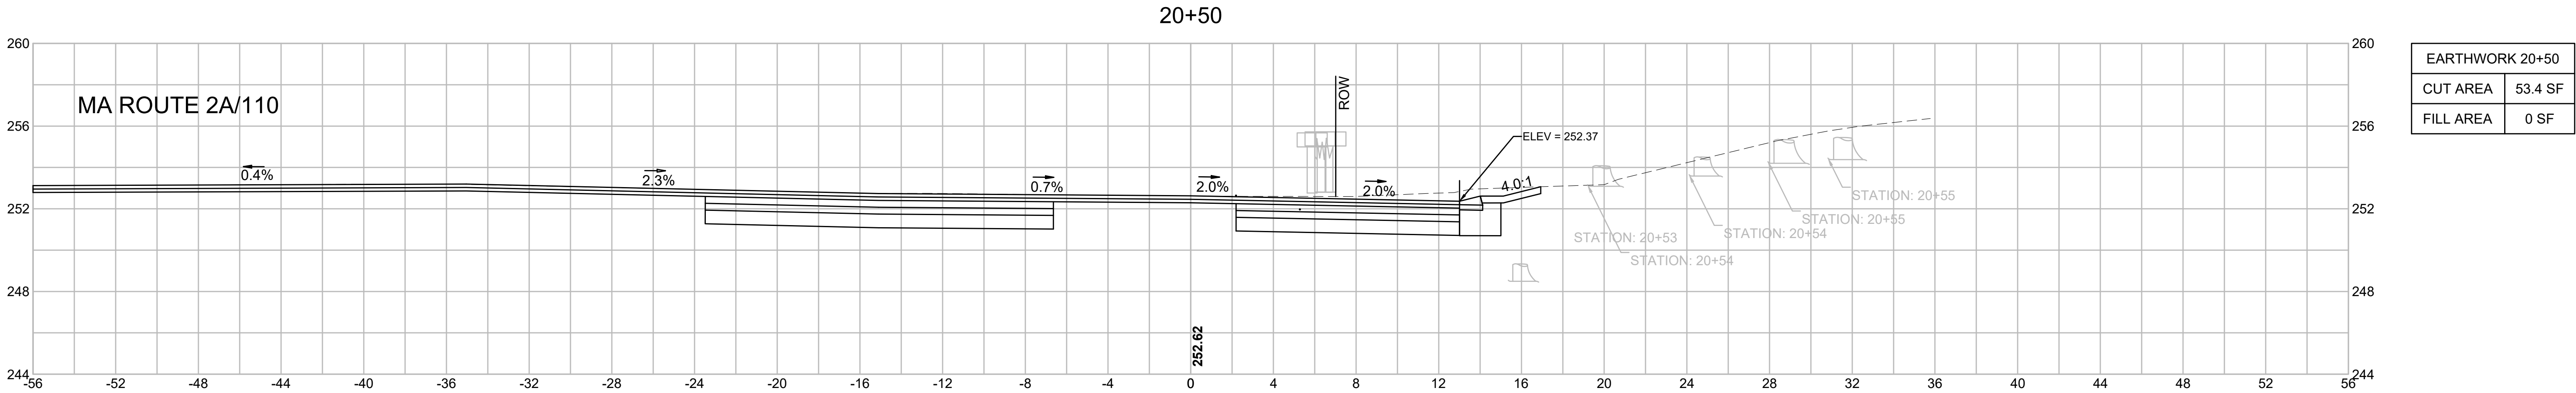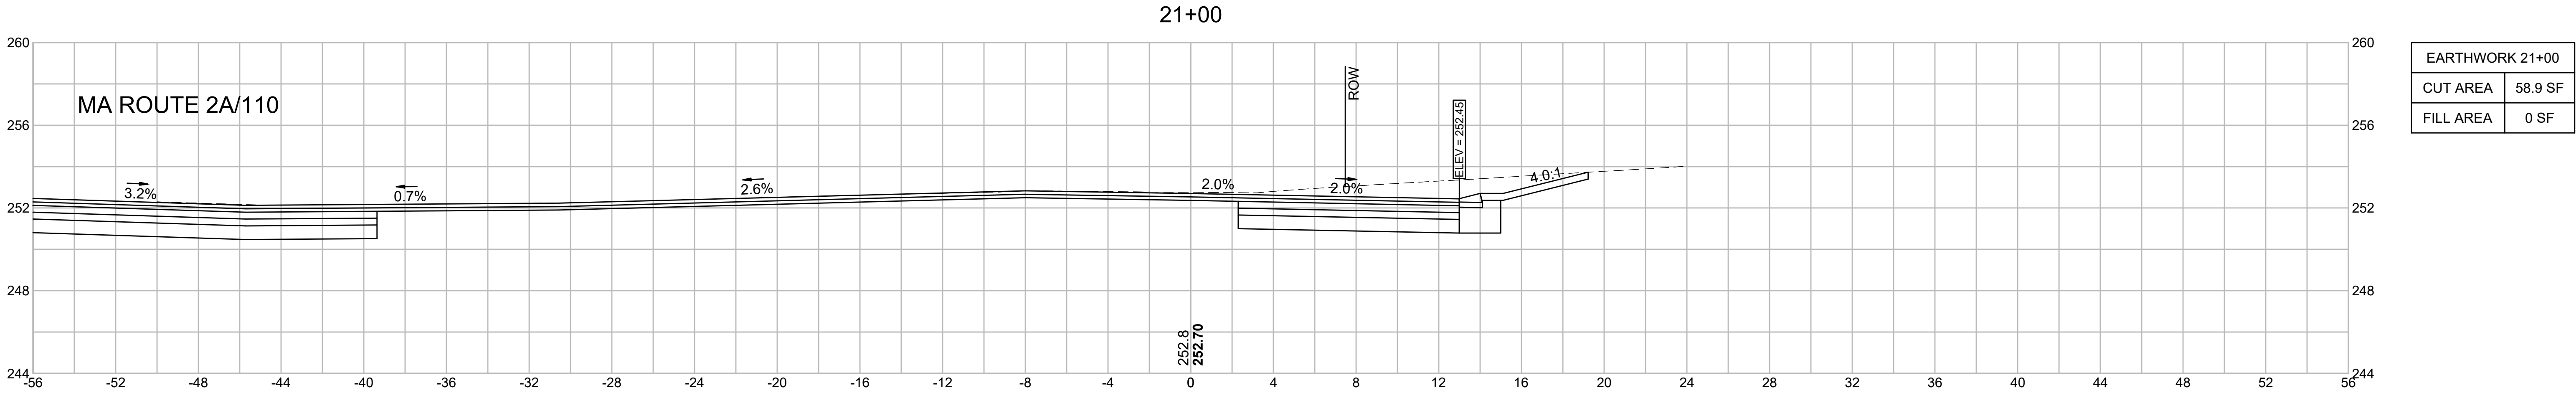


LITTLETON/AYER
ROUTE 2A (AYER ROAD)


STATE	FED. AID PROJ. NO.	SHEET NO.	TOTAL SHEETS
MA	-	74	76
PROJECT FILE NO.		608443	

CROSS SECTIONS (26 OF 28)


21+68

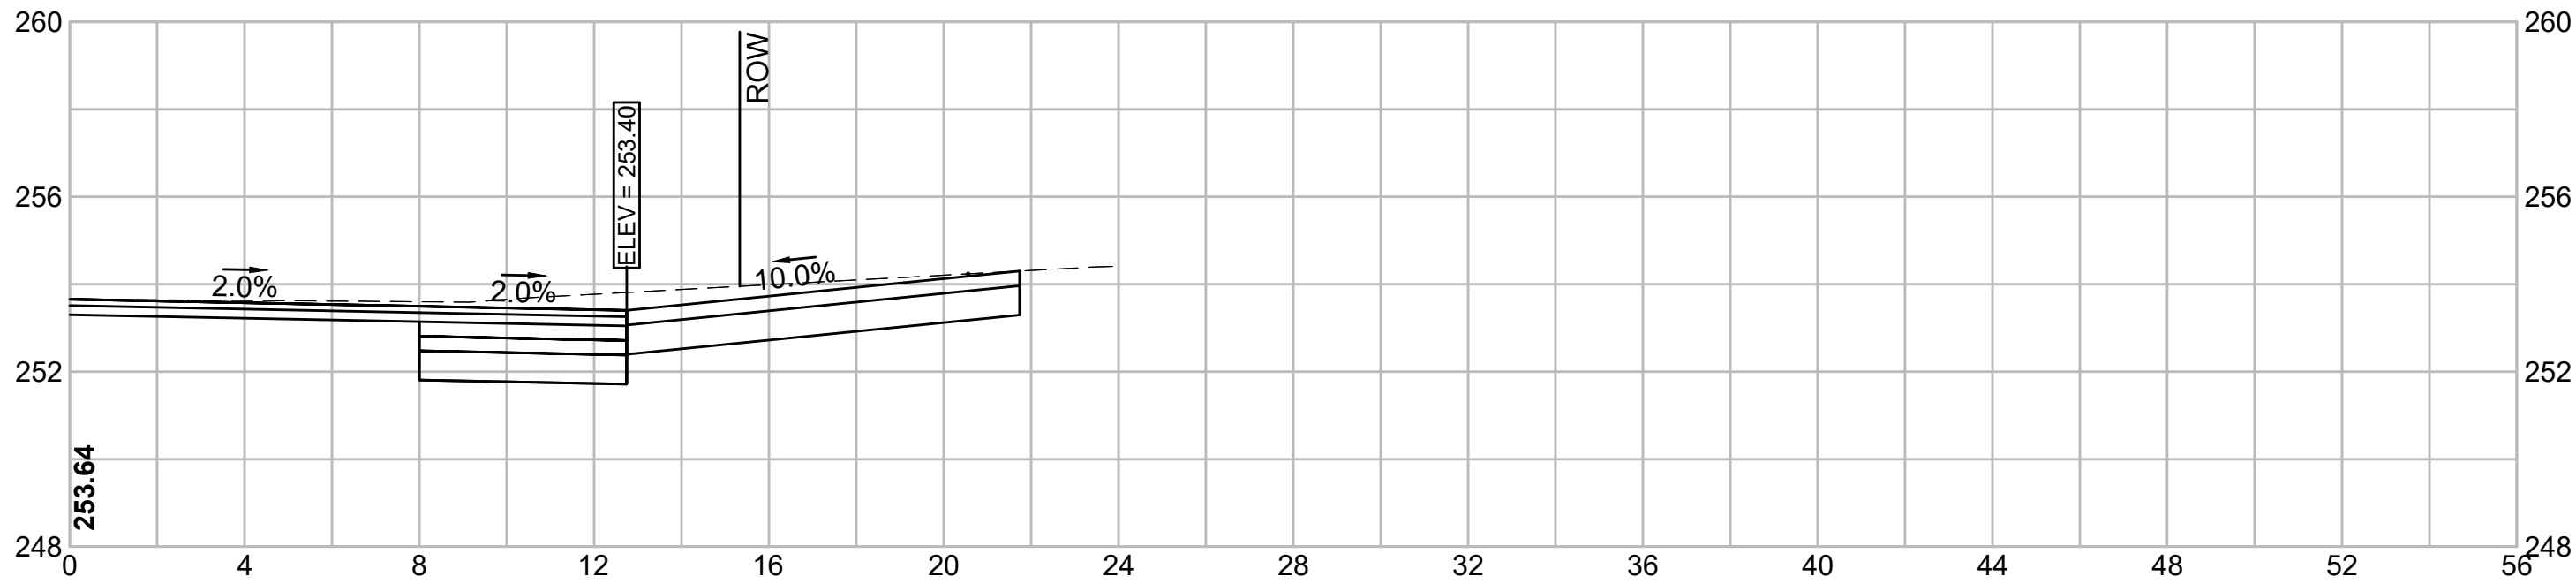

21+50

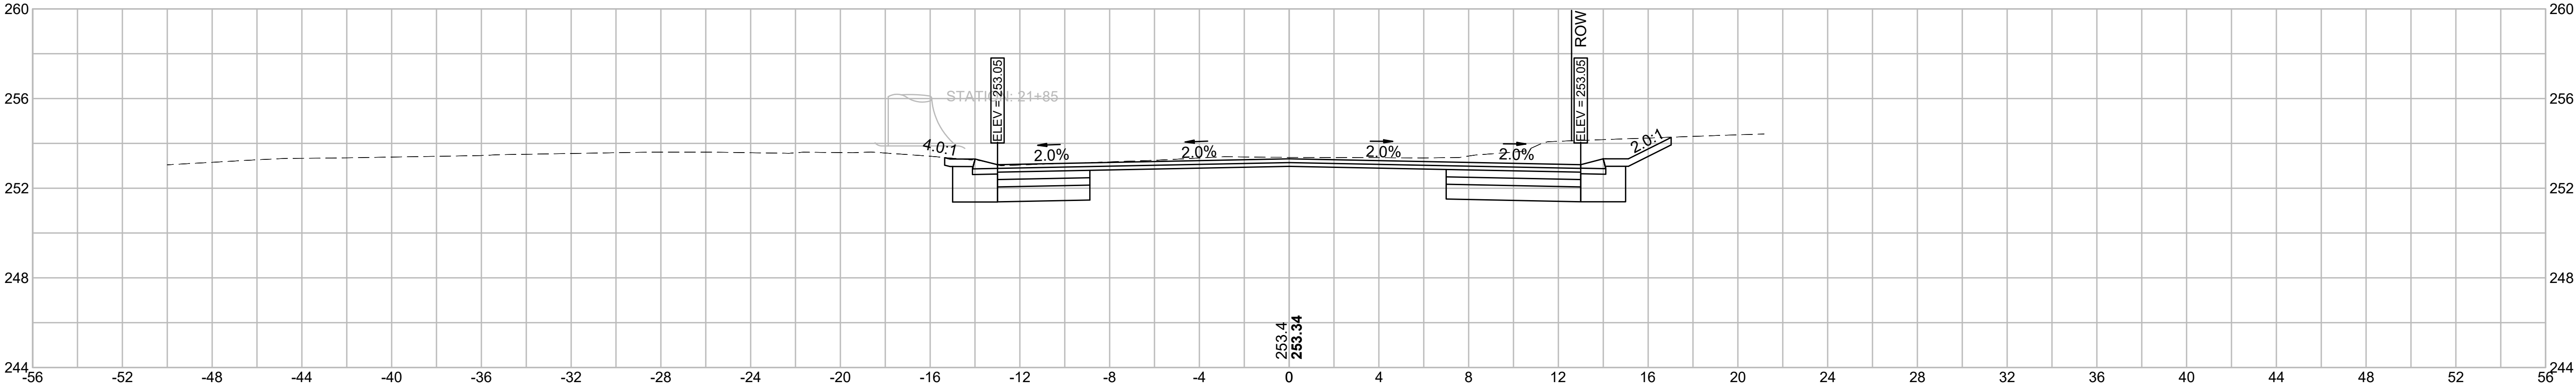


EARTHWORK 21+50	
CUT AREA	31.3 SF
FILL AREA	0 SF

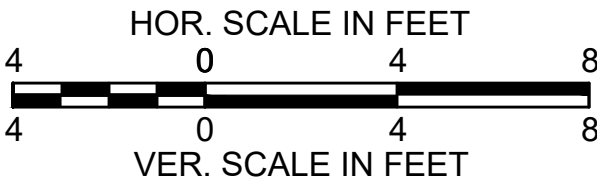


LITTLETON/AYER
ROUTE 2A (AYER ROAD)

STATE	FED. AID PROJ. NO.	SHEET NO.	TOTAL SHEETS
MA	-	75	76
PROJECT FILE NO.		608443	


CROSS SECTIONS (27 OF 28)

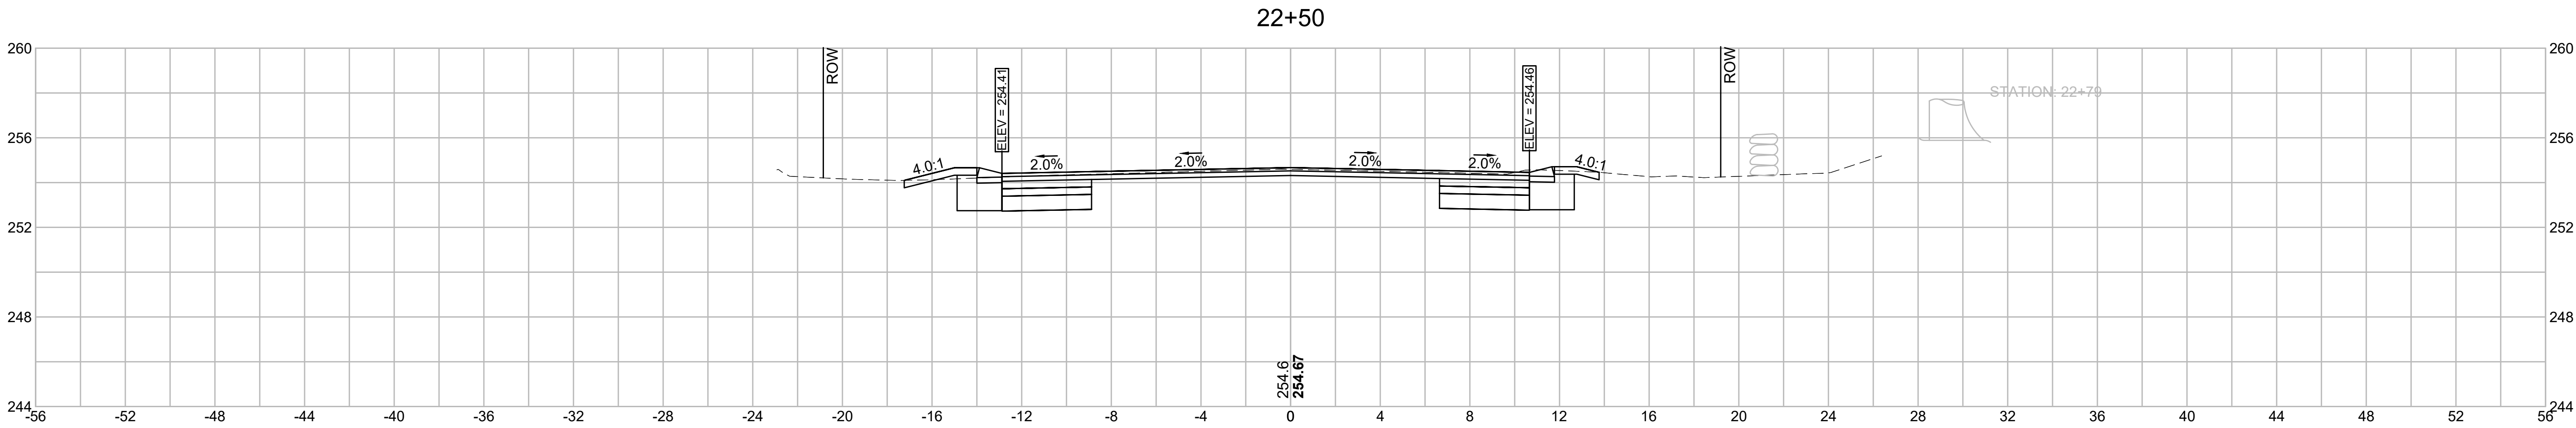

EARTHWORK 22+50	
CUT AREA	21.4 SF
FILL AREA	0.1 SF

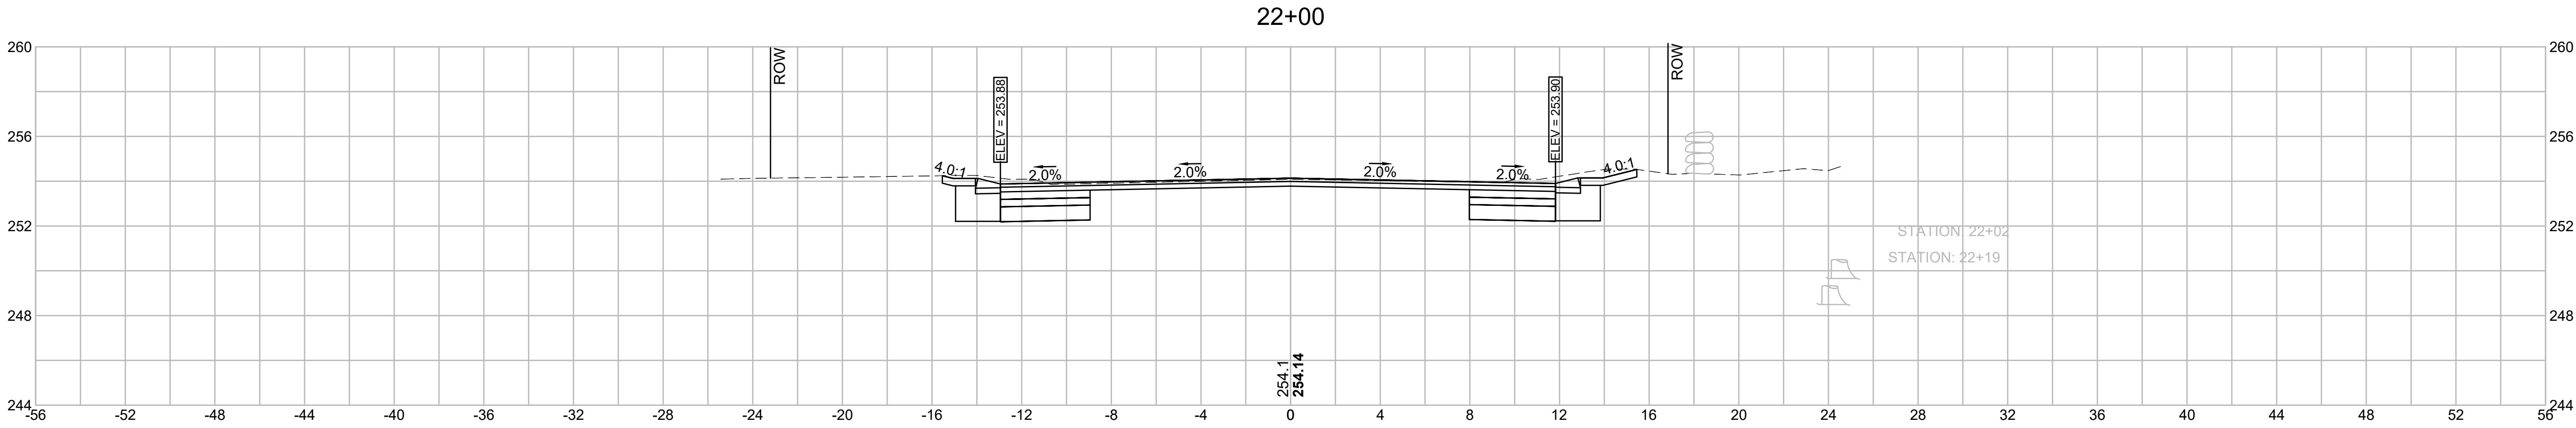


EARTHWORK 22+00	
CUT AREA	23.3 SF
FILL AREA	0 SF

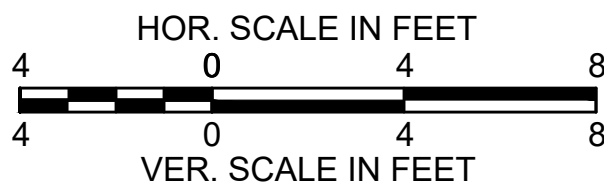


LITTLETON/AYER
ROUTE 2A (AYER ROAD)

STATE	FED. AID PROJ. NO.	SHEET NO.	TOTAL SHEETS
MA	-	76	76
PROJECT FILE NO.		608443	

CROSS SECTIONS (28 OF 28)

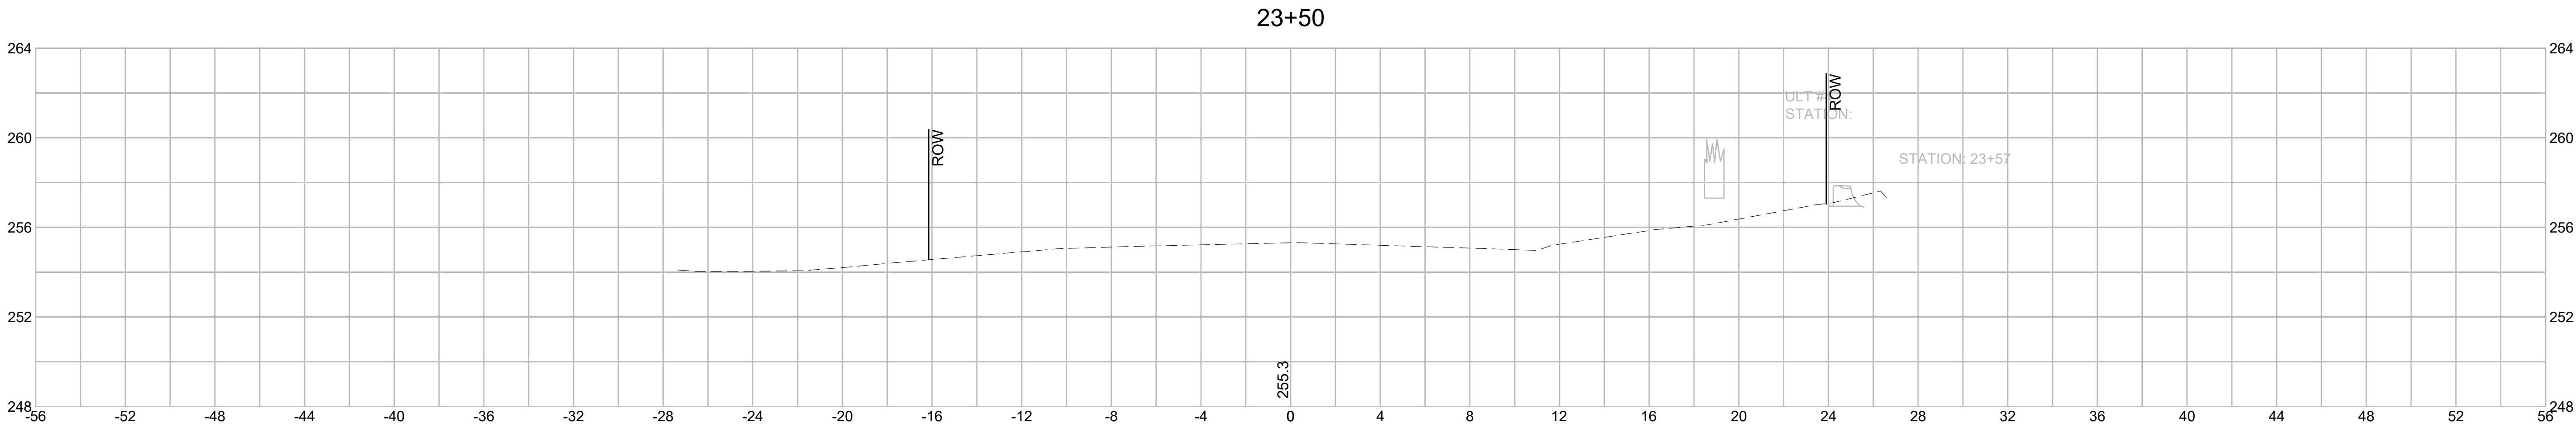

EARTHWORK 23+50	
CUT AREA	0 SF
FILL AREA	0 SF

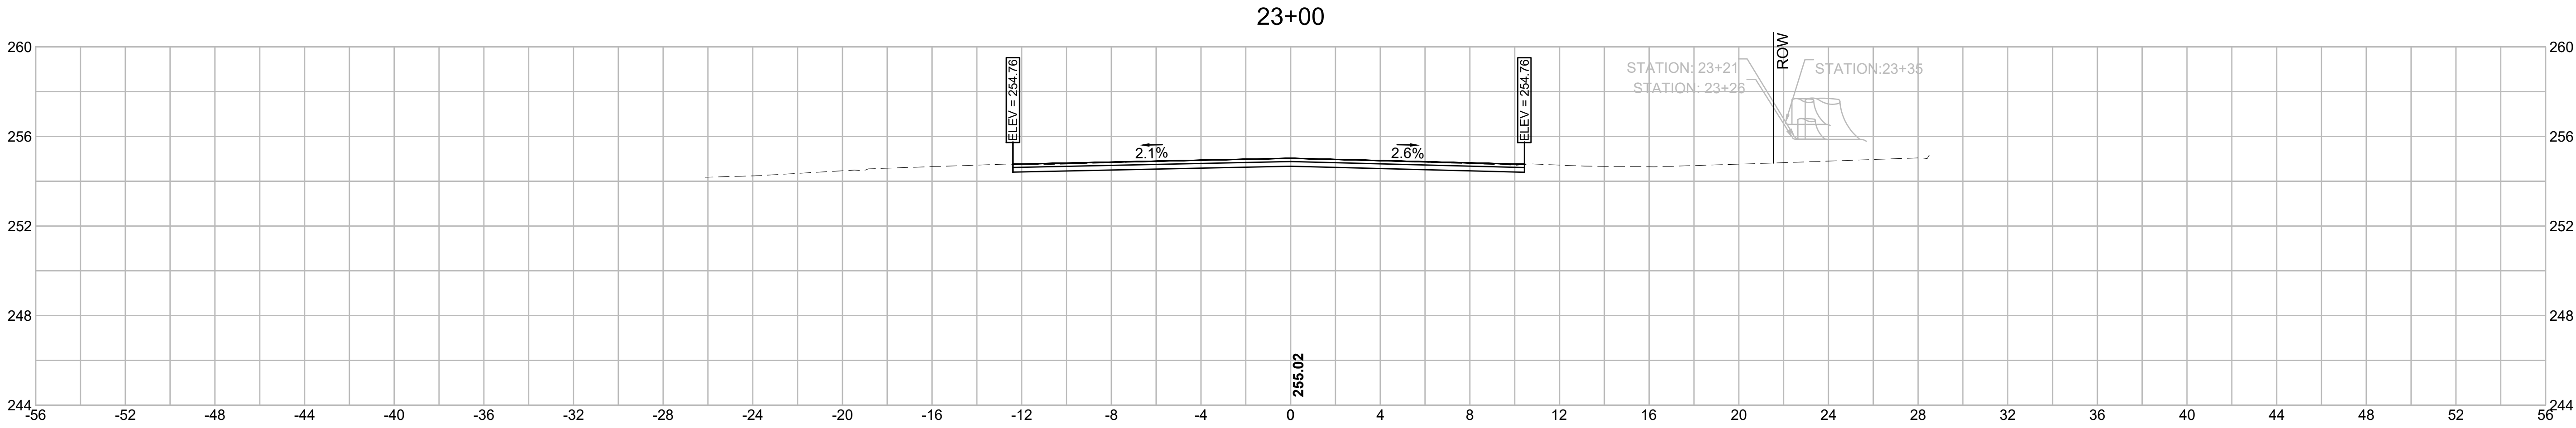

EARTHWORK 23+00	
CUT AREA	0 SF
FILL AREA	0 SF

