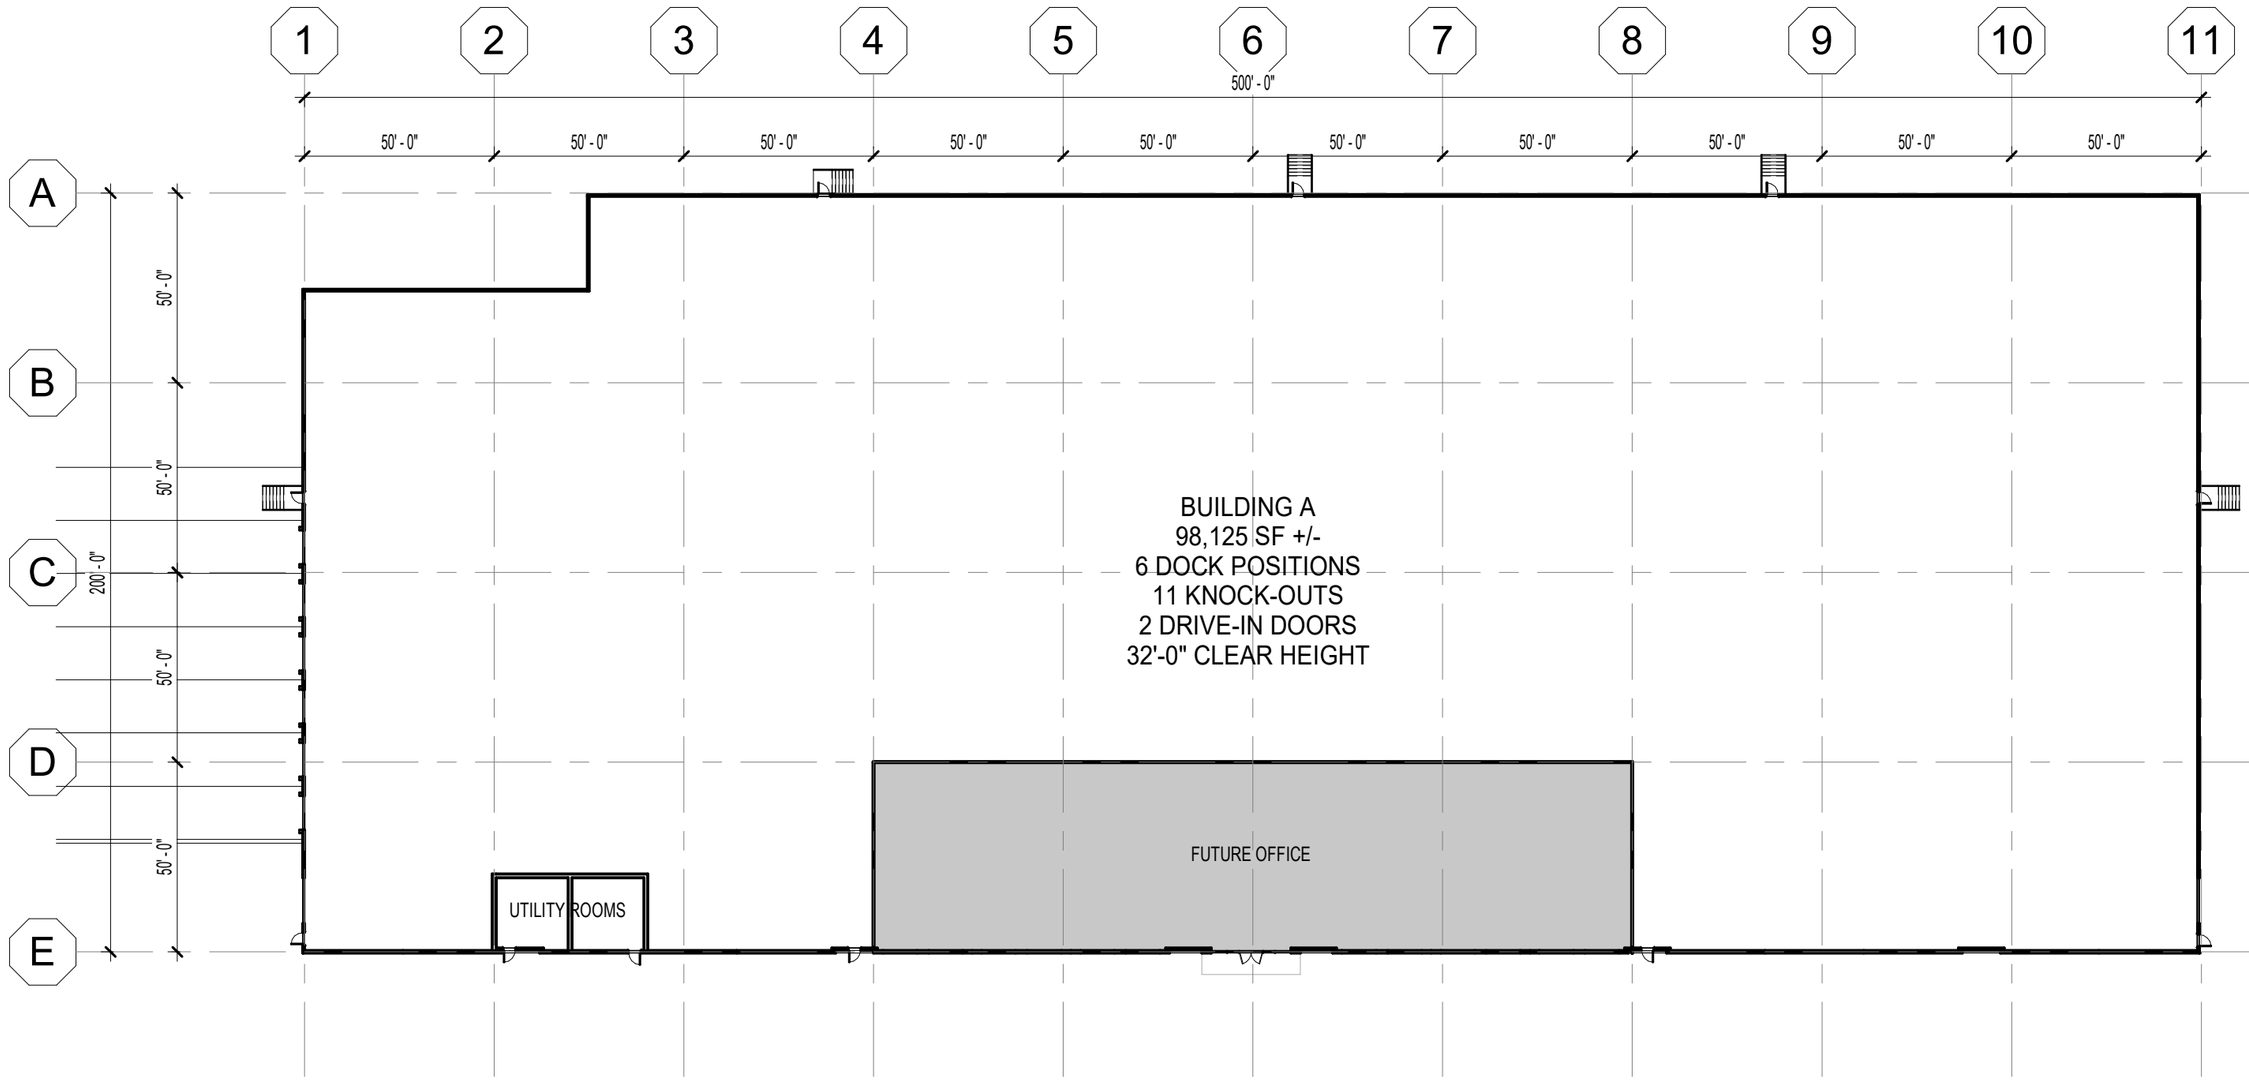


VMD COMPANIES
ACQUISITIONS • DEVELOPMENT • INVESTMENTS

1 MONARCH DRIVE
LITTLETON, MA 01460

# PRELIMINARY FLOOR PLAN

SCALE = 1" = 40'-0" (11x17) SP8315 04.06.2022

A1.0

ARCO
NATIONAL CONSTRUCTION

GMA
ARCHITECTS




VMD COMPANIES
ACQUISITIONS + DEVELOPMENT + INVESTMENTS

1 MONARCH DRIVE
LITTLETON, MA 01460

# PRELIMINARY ROOF PLAN

SCALE = 1" = 40'-0" (11x17) SP8315 04.06.2022

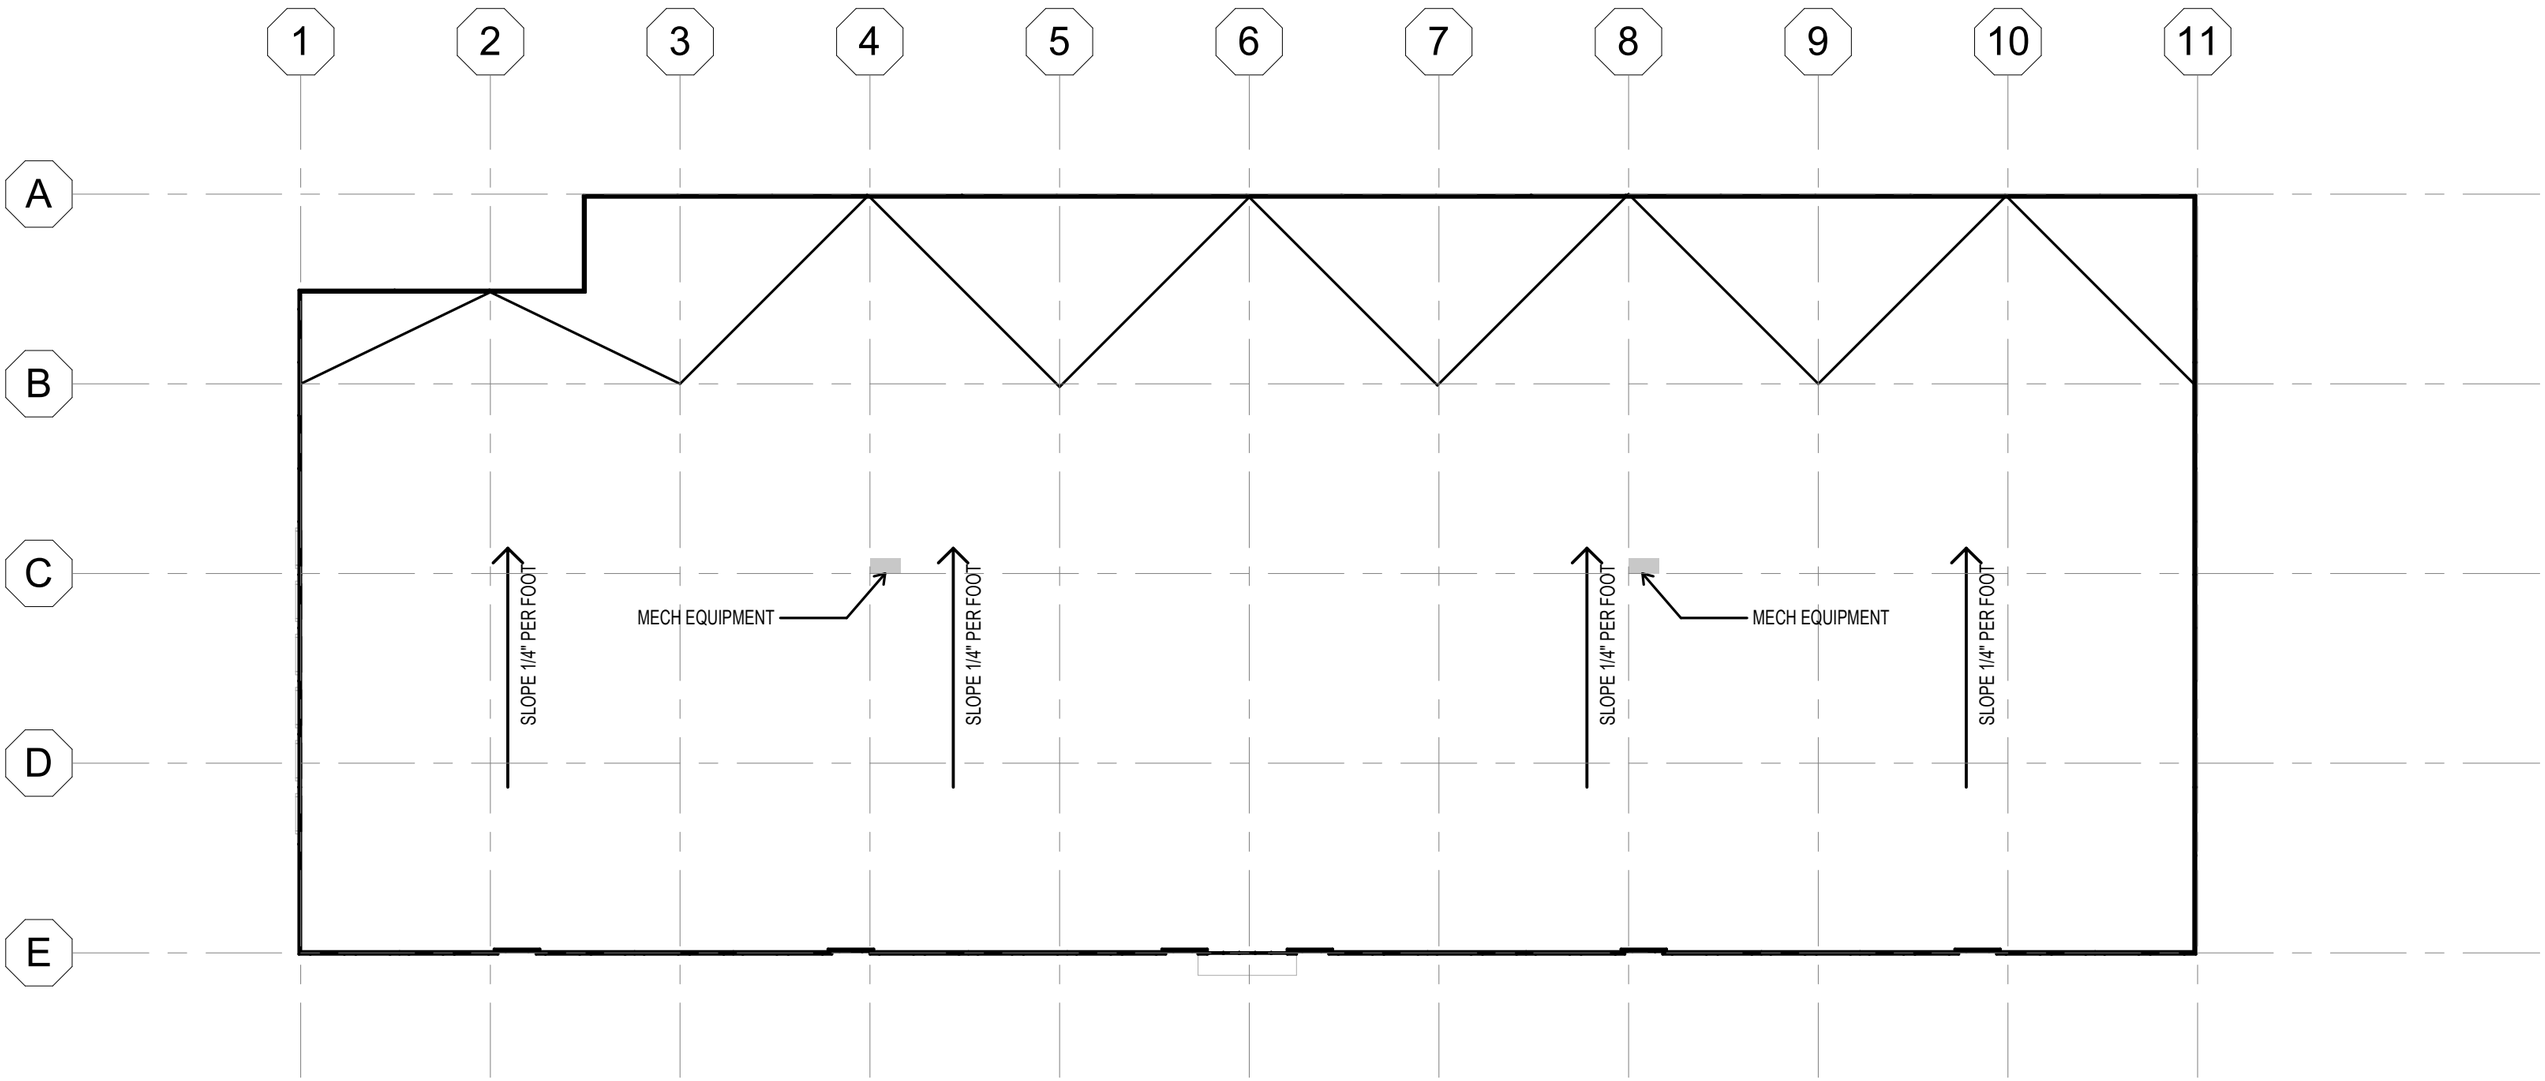A2.0

ARCO
NATIONAL CONSTRUCTION

GMA
ARCHITECTS




**WEST ELEVATION**




**SOUTH ELEVATION**

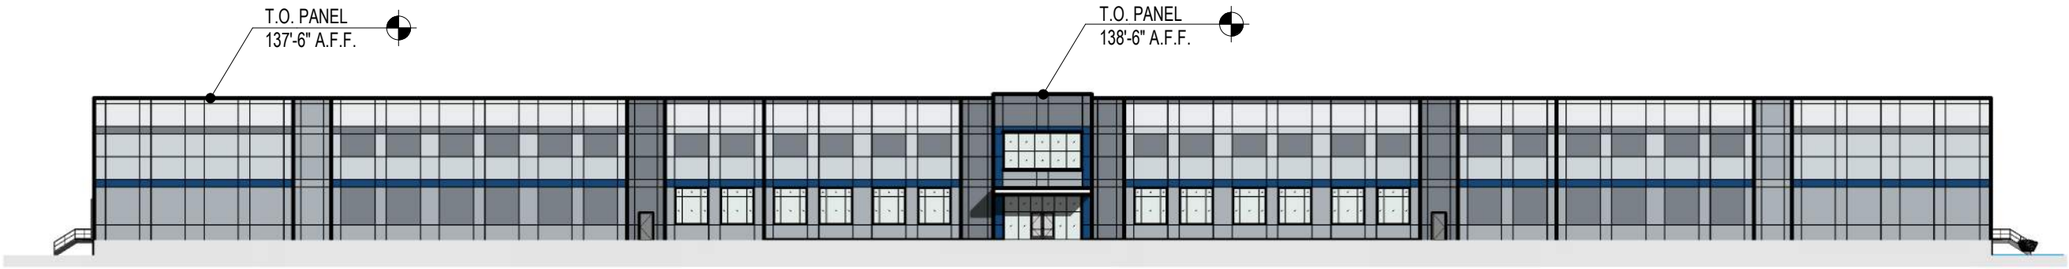


**NORTH ELEVATION**

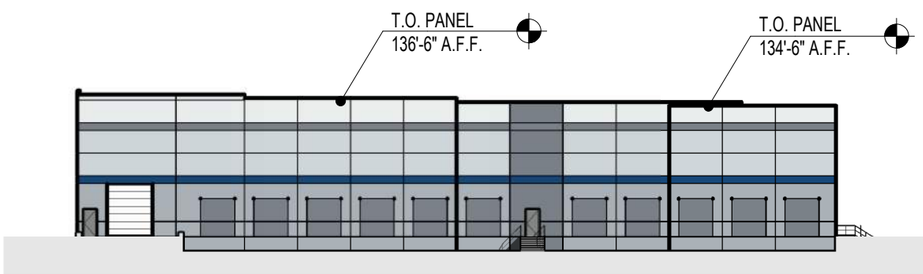


**EAST ELEVATION**

VMD COMPANIES
ACQUISITIONS • DEVELOPMENT • INVESTMENTS

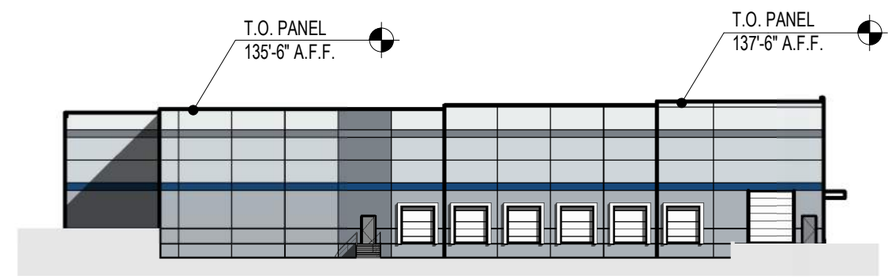1 MONARCH DRIVE
LITTLETON, MA 01460

# PRELIMINARY ELEVATIONS

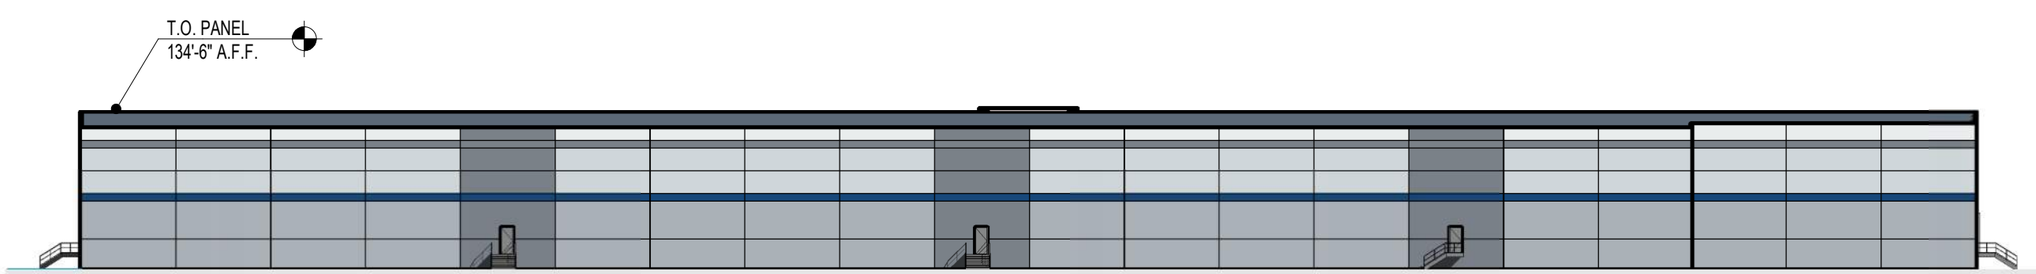SCALE = 1" = 40'-0" (11x17) SP8315 04.06.2022

A3.0

ARCO
NATIONAL CONSTRUCTION

GMA
ARCHITECTS

1 MONARCH DRIVE
LITTLETON, MA 01460

# PRELIMINARY RENDERING

SCALE = 12" = 1'-0" (11x17) SP8315 04.06.2022

A4.0

ARCO NATIONAL CONSTRUCTION

GMA ARCHITECTS