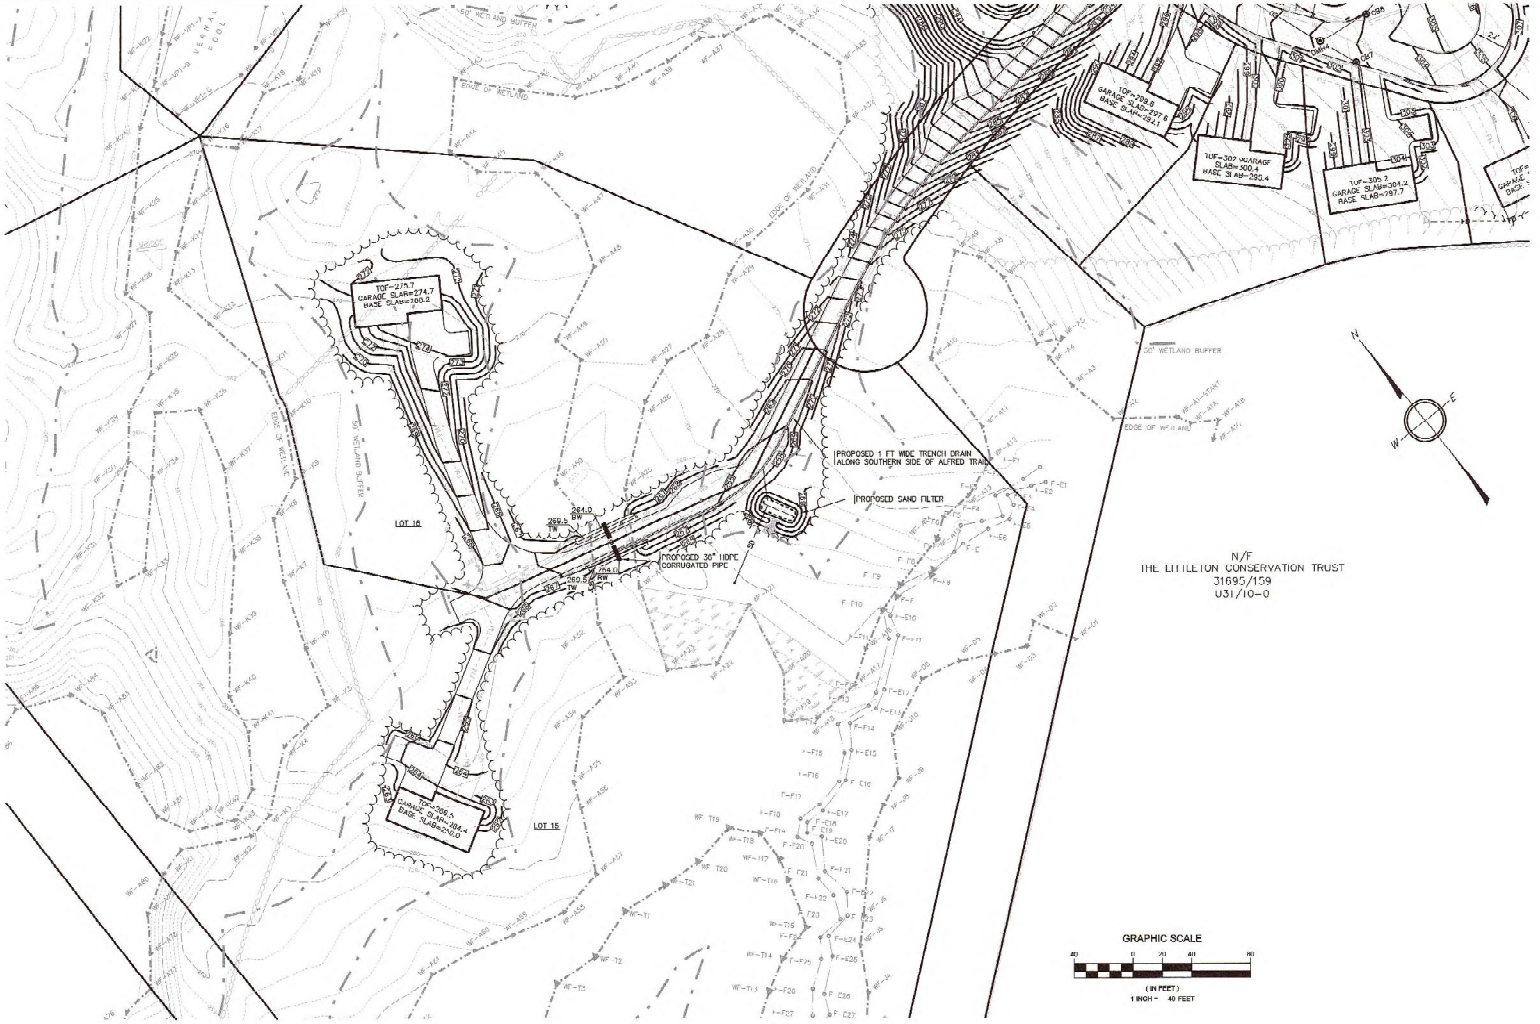

GRAPHIC SCALE

(IN FEET)

1 INCH = 40 FEET

LEGEND

EXISTING		PROPOSED
	ELEVATION CONTOUR	100
	SPOT GRADE	100.0 TC
	PROPERTY LINE	
	WETLAND DELINEATION	
	WETLAND BUFFER ZONE	
	SIDELINE	
	100-YEAR FLOODPLAIN LIMIT	
	TREE LINE / EDGE OF VEGETATION	
	EDGE OF PAVEMENT	
	CAPE COD BERM CURBING	
	GRANITE CURBING	
	GRAVEL/DIRT ROAD	
	STOCKADE FENCE	
	STONE WALL	
W	WATER MAIN	W
WS	WATER SERVICE	WS
FS	FIRE SERVICE	FS
WV	WATER VALVE	WV
	FIRE HYDRANT	
FM	FORCE MAIN	FM
SS	GRAVITY SEWER LINE	SS
S	SEWER MANHOLE	SMH
G	GAS LINE	
GS	GAS SERVICE	
GV	GAS VALVE	
UG	BURIED POWER LINE	E
OHW	OVERHEAD POWER LINE	OHW
	UTILITY POLE	
	GUY WIRE	
E	ELECTRIC BOX	E
SD	STORM DRAIN	SD
UD	UNDERDRAIN	UD
RD	ROOF DRAIN	RD
FD	FOUNDATION DRAIN	FD
CB	CATCH BASIN	
DMH	DRAIN MANHOLE	
	SILT FENCE BARRIER	
	STRAW WATTLES	
	DEEP SOIL OBSERVATION HOLE	
	SITE LUMINAIRE	
	SIGN	
	SURFACE RUNOFF DIRECTION	
	FLUSHING CONNECTION MANHOLE	FC
	DRILL HOLE	
	IRON ROD	

ABBREVIATIONS

EL	ELEVATION	HDPE	HIGH DENSITY POLYETHYLENE
INV	INVERT	PVC	POLYVINYL CHLORIDE
SF	SQUARE FEET	RCP	REINFORCED CONCRETE PIPE
AC	ACRES	HW	HEADWALL
HT	HEIGHT	VP	VERNAL POOL
R	RADIUS	WF	WETLAND FLAG
DIA	DIAMETER	TW	TOP OF WALL
BIT	BITUMINOUS	BW	BOTTOM OF WALL
CONC	CONCRETE	FG	FINISH GRADE
L	LENGTH	BSMT	BASEMENT
S	SLOPE	FF	FINISH FLOOR
CLDI	CEMENT LINED DUCTILE IRON	LWD	LITTLETON WATER DEPARTMENT

DRAWING ISSUED FOR:

☐ CONCEPT ☐ CONSTRUCTION

■ PERMIT ☐ CONSTRUCTION RECORD

THIS DRAWING MAY NOT SHOW CONSTRUCTION DETAILS AND SPECIFICATIONS FOR ALL PROPOSED IMPROVEMENTS, AND MAY NOT IDENTIFY ALL CONSTRUCTION WORK ITEMS/AREAS OF CONTRACTOR JURISDICTION.

COMMONWEALTH OF MASSACHUSETTS — NICHOLAS M PAULINO — CIVIL — No. 47116 — REGISTERED PROFESSIONAL ENGINEER

PER 250 CMR 5.03(13), THE FOLLOWING ARE EXCLUDED FROM THE PROFESSIONAL ENGINEER'S RESPONSIBILITY: ALL BOUNDARY INFORMATION, LOCATION OF EXISTING STRUCTURES, TREES, UTILITIES, TOPOGRAPHY OR SIMILAR FEATURES, DESIGN OF RETAINING WALLS, PROPRIETARY EQUIPMENT. SEE EXISTING CONDITION NOTES.

NO.	DATE	BY	APP.	REVISION DESCRIPTION

GPR Engineering Solutions for Land & Structures

GOLDSMITH, PREST & RINGWALL, INC.

39 MAIN STREET, SUITE 301, AYER, MA 01432

CIVIL ENGINEERING • LAND SURVEYING • LAND PLANNING

VOICE: 978.772.1600 FAX: 978.772.1601

www.gpr.inc.com

DEFINITIVE RESIDENTIAL SUBDIVISION OPEN SPACE DEVELOPMENT

GRADING, DRAINAGE AND PAVING PLAN

HEALY CORNER
195 TAHATTAWAN ROAD
LITTLETON, MA

PREPARED FOR:
CLAVEY FAMILY TRUST
P.O. BOX 381
LITTLETON, MA 01460

DES. BY: MJL	DATE: AUGUST 2019	JOB 171088	C6.2
CHK. BY: NMP			

2019 © COPYRIGHT GOLDSMITH, PREST & RINGWALL, INC.

X:\T---\171088\CAD\PERMIT\SHEETS\171088-GRADING.DWG 08-15-19 3:48:51 PM - LAUGH OF 42