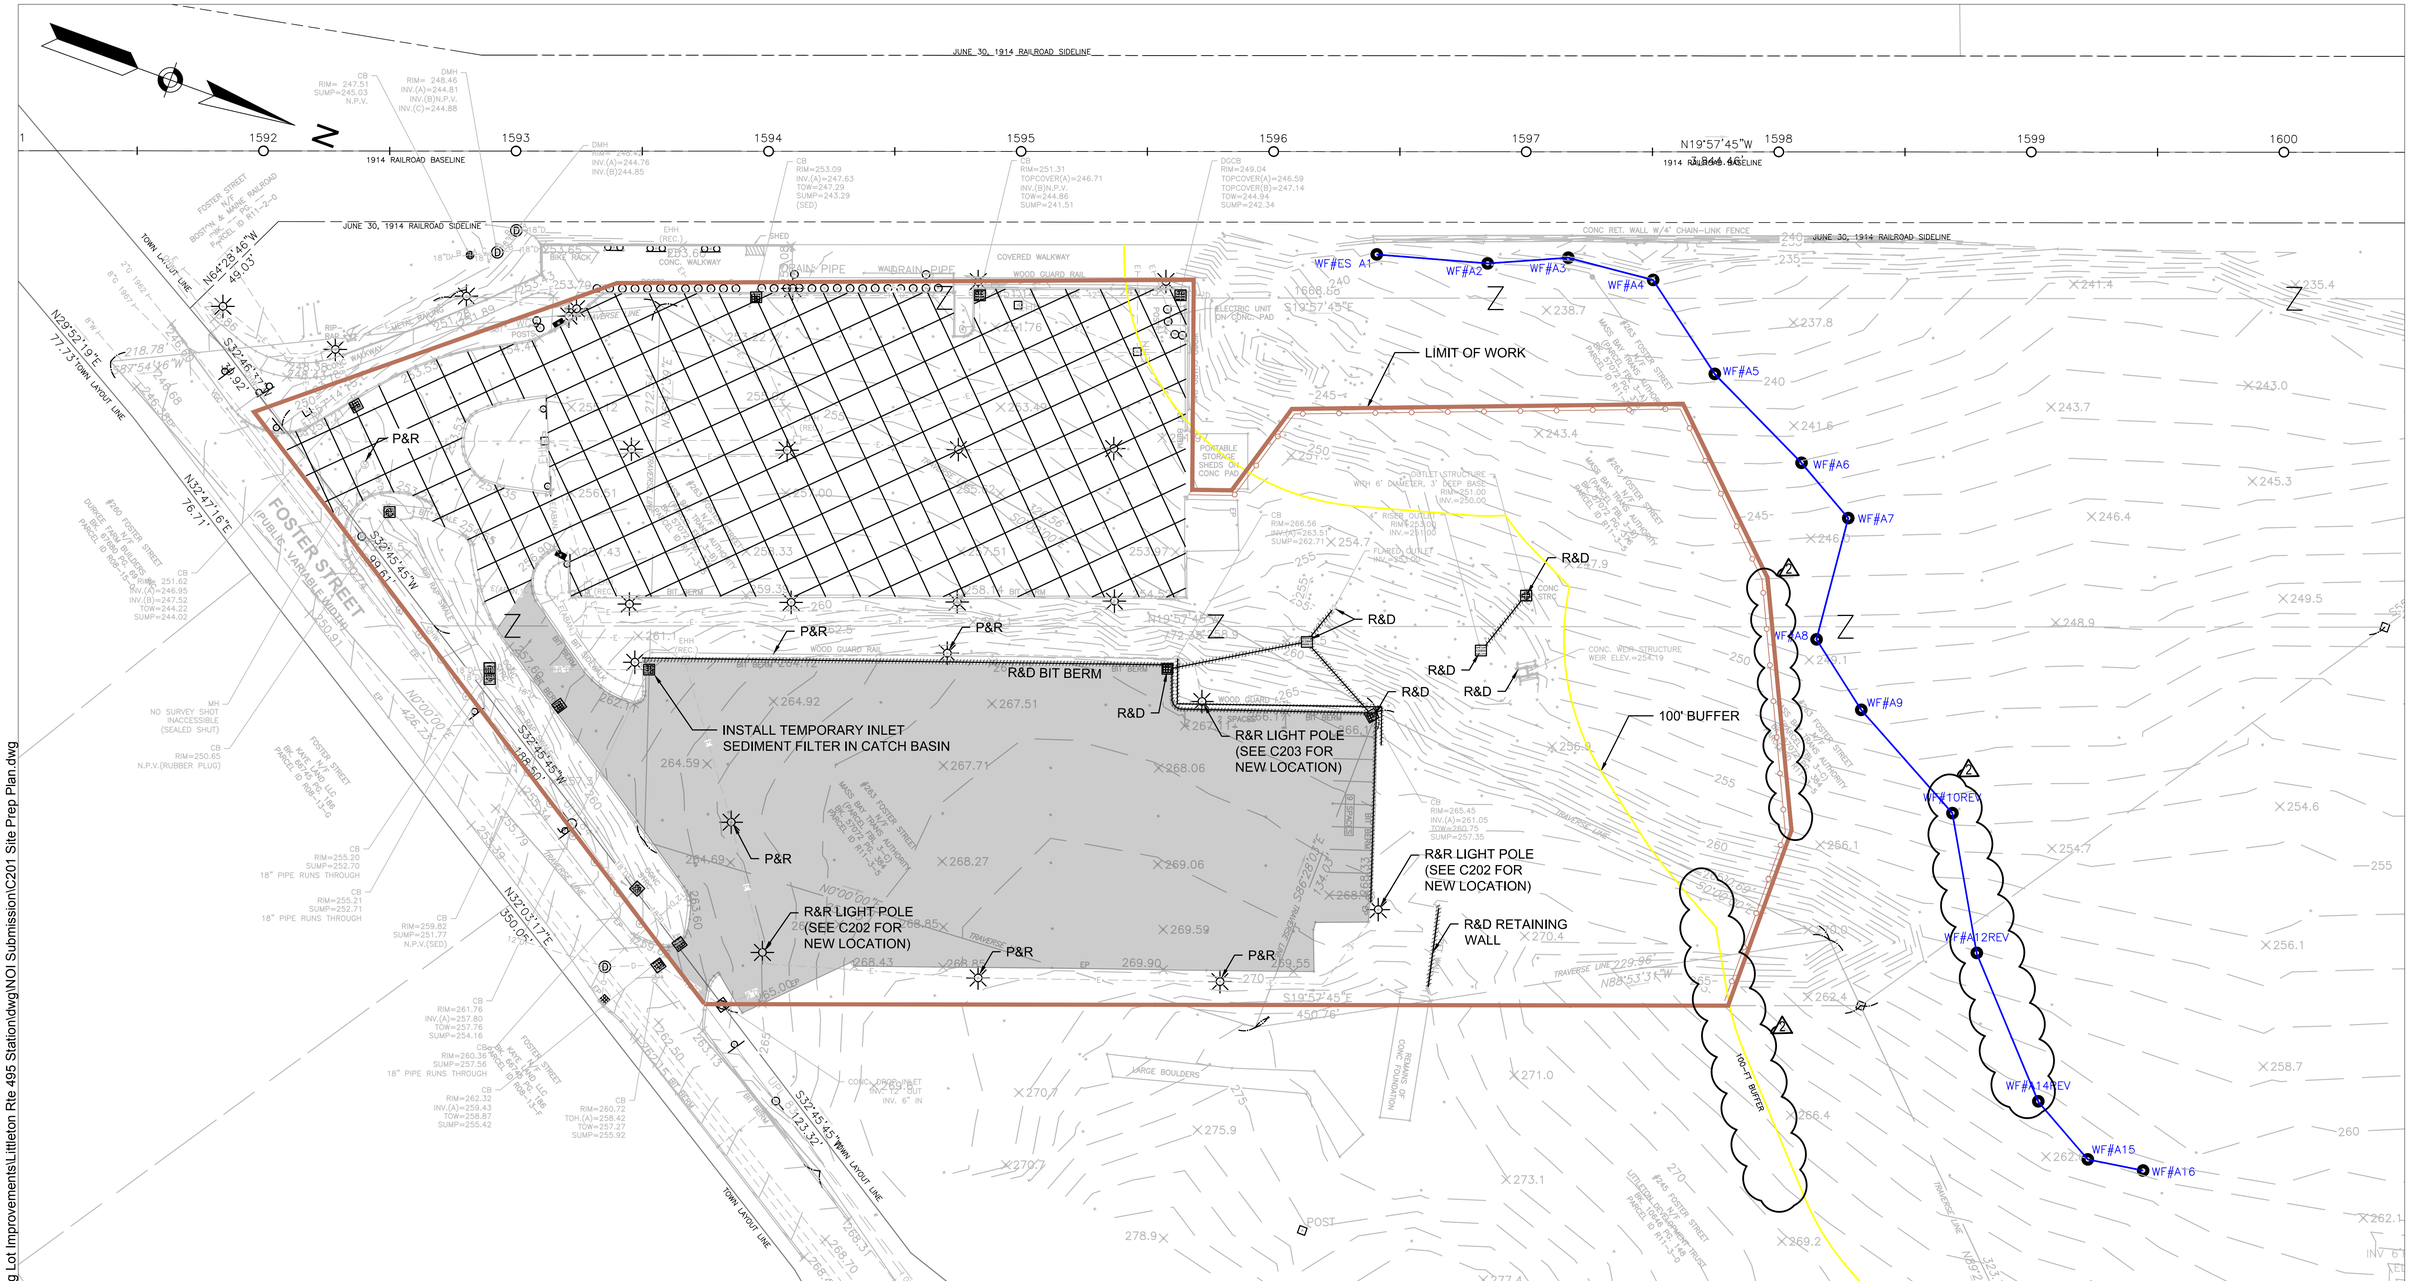

LEGEND:

	R&D PAVEMENT (MILL AND OVERLAY)
	R&D PAVEMENT (FULL-DEPTH)
	TEMPORARY INLET SEDIMENT FILTER
	COMPOST FILTER TUBE WITH SILT FENCE
R&D	REMOVE AND DISPOSE
R&R	REMOVE AND RELOCATE
P&R	PROTECT AND REMAIN
	ITEMS TO BE DISPOSED OF

SCALE IN FEET

0 30 75 150 FEET

1" = 30'

COMMONWEALTH OF MASSACHUSETTS
ANDREW G. FEINGOLD
CIVIL
No. 51825
REGISTERED PROFESSIONAL ENGINEER
12/4/19

MASSACHUSETTS BAY TRANSPORTATION AUTHORITY

REPAIR/REHABILITATION OF
LITTLETON RTE 495 STATION PARKING LOT
MBTA CONTRACT NO. W90CN01

SITE PREPARATION AND EROSION CONTROL PLAN

ISSUE	DATE	DESCRIPTION	BY	CHKD.	APP.
2	12/4/19	REVISED WETLAND DELINEATION			
1	8/20/19	NOI SUBMISSION			

GREEN INTERNATIONAL AFFILIATES, INC.
Civil and Structural Engineers Westford, Massachusetts

GREEN INTERNATIONAL AFFILIATES, INC.
WESTFORD, MA.

PROJECT MANAGER Date

HORIZ: AS NOTED
VERT: AS NOTED
DATE: 08/20/2019

DES. BY AF
DR. BY ED
CHK. BY

PLAN NO. XXXXXX
SHEET C201
ISSUE

F:\Projects\2014\14019\Task Order #4 - MBTA Parking Lot Improvements\Littleton Rte 495 Station\dwg\NOI Submission\C201 Site Prep Plan.dwg