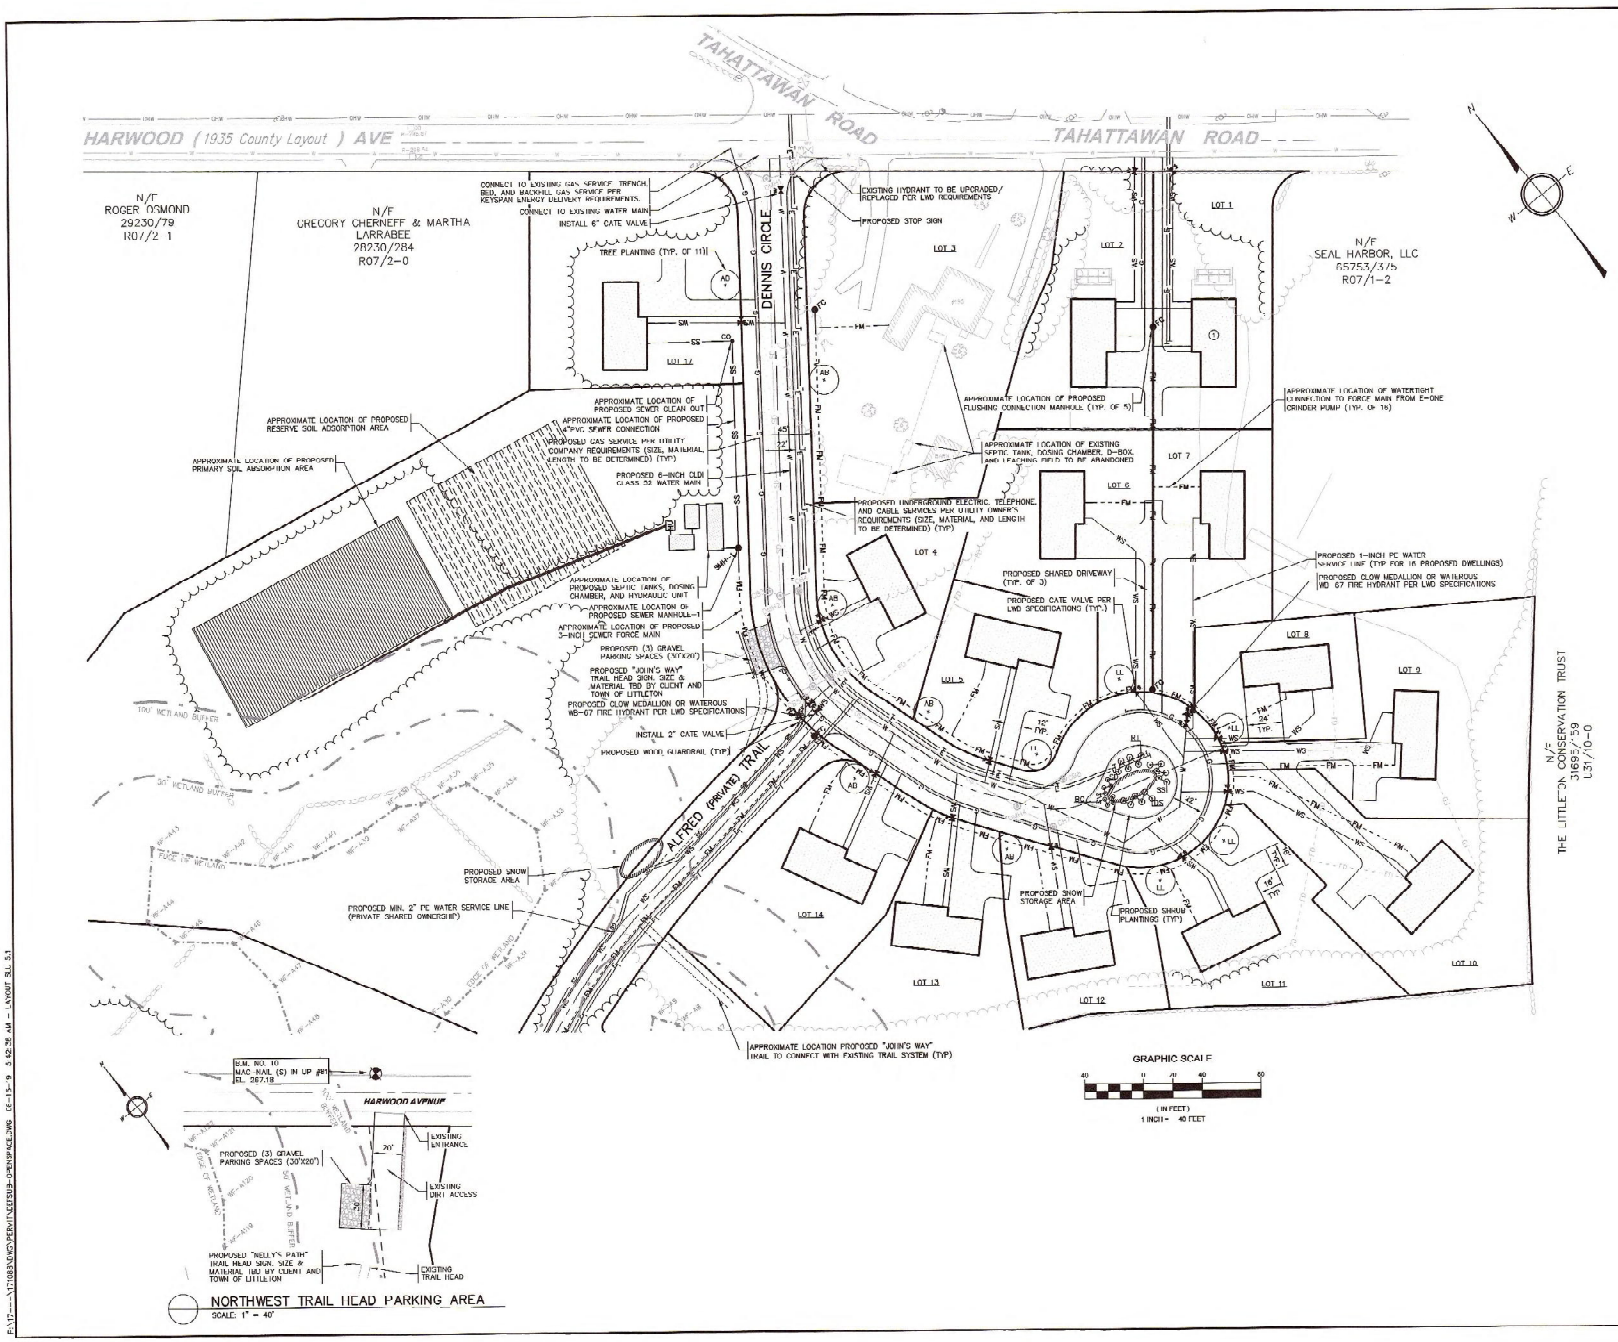

LEGEND

EXISTING		PROPOSED
	ELEVATION CONTOUR	100
	SPOT GRADE	100.0 FG
	PROPERTY LINE	
	WETLAND DELINEATION	
	WETLAND BUFFER ZONE	
	SHORELINE	
	100-YEAR FLOODPLAIN LIMIT	
	TREE LINE / EDGE OF VEGETATION	
	EDGE OF PAVEMENT	
	CAPE COD BERM COMBINE	
	GRANITE CURBING	
	GRAVEL/DIRT ROAD	
	STOCKADE FENCE	
	STONE WALL	
	WATER MAIN	W
	WATER SERVICE	WS
	FIRE SERVICE	FS
	WATER VALVE	WV
	FIRE HYDRANT	
	FORCE MAIN	FM
	GRAVITY SEWER LINE	SS
	SEWER MANHOLE	SMH
	GAS LINE	
	GAS SERVICE	GS
	GAS VALVE	
	BURIED POWER LINE	E
	OVERHEAD POWER LINE	OHW
	UTILITY POLE	
	GUY WIRE	
	ELECTRIC BOX	E
	STORM DRAIN	SD
	UNDERDRAIN	UD
	ROOF DRAIN	RD
	FOUNDATION DRAIN	FD
	CATCH BASIN	
	DRAIN MANHOLE	
	SILT FENCE BARRIER	
	STRAW WATTLES	
	DEEP SOIL OBSERVATION HOLE	
	SITE LUMINAIRE	
	SIGN	
	SURFACE RUNOFF DIRECTION	
	FLUSHING CONNECTION MANHOLE	FC
	DRILL HOLE	
	IRON ROD	

ABBREVIATIONS

EL	ELEVATION	HDPE	HIGH DENSITY POLYETHYLENE
INV	INVERT	PVC	POLYVINYL CHLORIDE
SF	SQUARE FEET	RCP	REINFORCED CONCRETE PIPE
AC	ACRES	N/F	NOW OR FORMERLY
FT	FEET	VP	VERNAL POOL
R	RADIUS	WF	WETLAND FLAG
DIA	DIAMETER	TW	TOP OF WALL
BIT	BITUMINOUS	BW	BOTTOM OF WALL
CONC	CONCRETE	FG	FINISH GRADE
L	LENGTH	BSMT	BASEMENT
S	SLOPE	FF	FINISH FLOOR
CIP	CEMENT LINED DUCTILE IRON	LWD	LITTLETON WATER DEPARTMENT
CO	CLEAN OUT		

DRAWING ISSUED FOR:

- ☐ CONCEPT
- ☐ CONSTRUCTION
- ■ PERMIT
- ☐ CONSTRUCTION RECORD

THIS DRAWING MAY NOT SHOW CONSTRUCTION DETAILS AND SPECIFICATIONS FOR ALL PROPOSED IMPROVEMENTS, AND MAY NOT IDENTIFY ALL CONSTRUCTION WORK ITEMS/AREAS OF CONTRACTOR JURISDICTION.

PER 250 CMR 5.03(13), THE FOLLOWING ARE EXCLUDED FROM THE PROFESSIONAL ENGINEER'S RESPONSIBILITY: ALL BOUNDARY INFORMATION, LOCATION OF EXISTING STRUCTURES, TREES, UTILITIES, TOPOGRAPHY, OR SIMILAR FEATURES, DESIGN OF RETAINING WALLS, PROPRIETARY EQUIPMENT, SEE EXISTING CONDITION NOTES.

COMMONWEALTH OF MASSACHUSETTS — MICHAEL N. PARLING — CIVIL — No. 47114

NO.	DATE	BY	APP.	REVISION DESCRIPTION

GPR Engineering Solutions for Land & Structures

GOLDSMITH, PREST & RINGWALL, INC.
70 MAIN STREET, SUITE 301, AYER, MA 01432
CIVIL ENGINEERING • LAND SURVEYING • LAND PLANNING
VOICE: 978.772.1600 FAX: 978.772.1601
www.gpr-inc.com

DEFINITIVE RESIDENTIAL SUBDIVISION OPEN SPACE DEVELOPMENT

SITE LAYOUT AND UTILITIES PLAN

HEALY CORNER
195 TAHATTAWAN ROAD
LITTLETON, MA

PREPARED FOR:
GLAVEY FAMILY TRUST
P.O. BOX 381
LITTLETON, MA 01460

DES. BY: MGL	DATE: AUGUST 2019	JOB 171088	C5.1
CHK. BY: NMP			

2019 © COPYRIGHT GOLDSMITH, PREST & RINGWALL, INC.