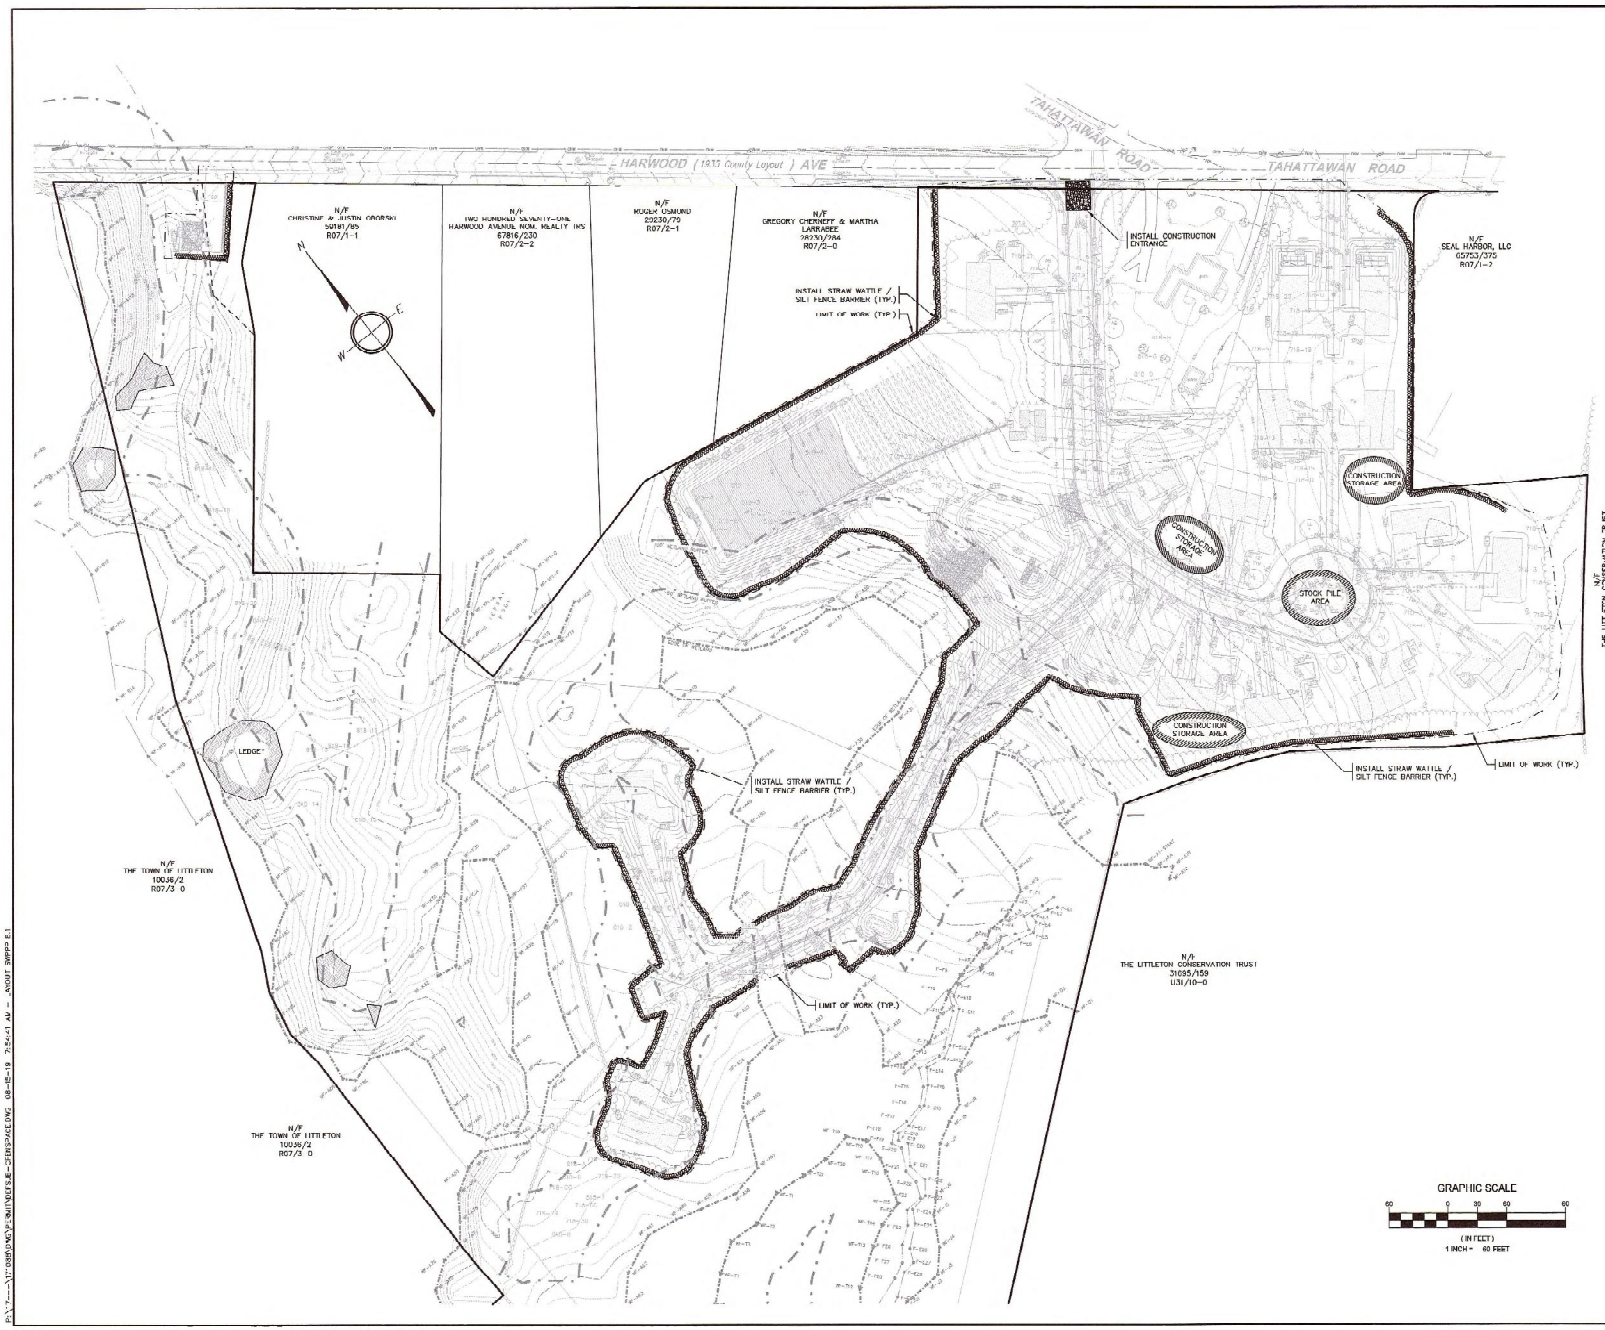

LEGEND

EXISTING		PROPOSED
100	ELEVATION CONTOUR	100
100.0	SPOT GRADE	100.0 FG
	PROPERTY LINE	
	WETLAND DELINEATION	
	WETLAND BUFFER ZONE	
	SHORELINE	
	100-YEAR FLOODPLAIN LIMIT	
	TREE LINE / EDGE OF VEGETATION	
	EDGE OF PAVEMENT	
	CAPE COD BERM CURBING	
	GRANITE CURBING	
	GRAVEL/DIRT ROAD	
	STOCKADE FENCE	
	STONE WALL	
W	WATER MAIN	W
WS	WATER SERVICE	WS
FS	FIRE SERVICE	FS
WV	WATER VALVE	WV
	FIRE HYDRANT	
FM	FORCE MAIN	FM
SS	GRAVITY SEWER LINE	SS
SMH	SEWER MANHOLE	SMH
G	GAS LINE	G
GS	GAS SERVICE	GS
GV	GAS VALVE	
E	BURIED POWER LINE	E
OHW	OVERHEAD POWER LINE	OHW
UP	UTILITY POLE	UP
LP	LAY MARK	LP
E	ELECTRIC BOX	E
SD	STORM DRAIN	SD
UD	UNDERDRAIN	UD
RD	ROOF DRAIN	RD
FD	FOUNDATION DRAIN	FD
CB	CATCH BASIN	CB
DMH	DRAIN MANHOLE	DMH
	SILT FENCE BARRIER	
	STRAW WATTLES	
TP-1	DEEP SOIL OBSERVATION HOLE	
	SITE LUMINAIRE	
	SIGN	
	SURFACE RUNOFF DIRECTION	
	STONE BOUND	
	DRILL HOLE	
	IRON ROD	

ABBREVIATIONS

EL.	ELEVATION	HDPE	HIGH DENSITY POLYETHYLENE
INV	INVERT	PVC	POLYVINYL CHLORIDE
SF	SQUARE FEET	RCP	REINFORCED CONCRETE PIPE
AC	ACRES	N/F	NOW OR FORMERLY
PI	POINT	WV	WATER VALVE
M	MASURS	WB	WILLIAMS BLAU
DIA	DIAMETER	TW	TOP OF WALL
BIT	BITUMINOUS	BW	BOTTOM OF WALL
CONC	CONCRETE	FG	FINISH GRADE
L	LENGTH	BSMT	BASEMENT
S	SLOPE	FF	FINISH FLOOR

DRAWING ISSUED FOR:

☐ CONCEPT ☐ CONSTRUCTION

■ PERMIT ☐ CONSTRUCTION RECORD

THIS DRAWING MAY NOT SHOW CONSTRUCTION DETAILS AND SPECIFICATIONS FOR ALL PROPOSED IMPROVEMENTS, AND MAY NOT IDENTIFY ALL CONSTRUCTION WORK ITMS/AREAS OF CONTRACTOR JURISDICTION

NICHOLAS M. HAGLING 37661 REGISTERED PROFESSIONAL ENGINEER

8/9/2019

PER 250 CMR 5.03(15), THE FOLLOWING ARE EXCLUDED FROM THE PROFESSIONAL ENGINEER'S RESPONSIBILITY: ALL BOUNDARY INFORMATION; LOCATION OF EXISTING STRUCTURES, TREES, UTILITIES, TOPOGRAPHY OR SIMILAR FEATURES; DESIGN OF RETAINING WALLS, PROPRIETARY EQUIPMENT. SEE EXISTING CONDITION NOTES.

NO.	DATE	BY	APP	REVISION DESCRIPTION

GPR Engineering Solutions for Land & Structures

GOLDSMITH, PREST & RINGWALL, INC.

39 MAIN STREET, SUITE 301, AYER, MA 01432

CIVIL ENGINEERING • LAND SURVEYING • LAND PLANNING

VOICE: 978.772.1560 FAX: 978.772.1591

www.gpr-inc.com

DEFINITIVE RESIDENTIAL SUBDIVISION OPEN SPACE DEVELOPMENT

STORMWATER POLLUTION PREVENTION PLAN

HEALY CORNER
195 TAHATTAWAN ROAD
LITTLETON, MA

PREPARED FOR:
GLAVEY FAMILY TRUST
P.O. BOX 301
LITTLETON, MA 01460

DES. BY: MCI	DATE: AUGUST 2019	JOB 171088	C8.1
CHK. BY: NMP			

2019 © COPYRIGHT GOLDSMITH, PREST & RINGWALL, INC.