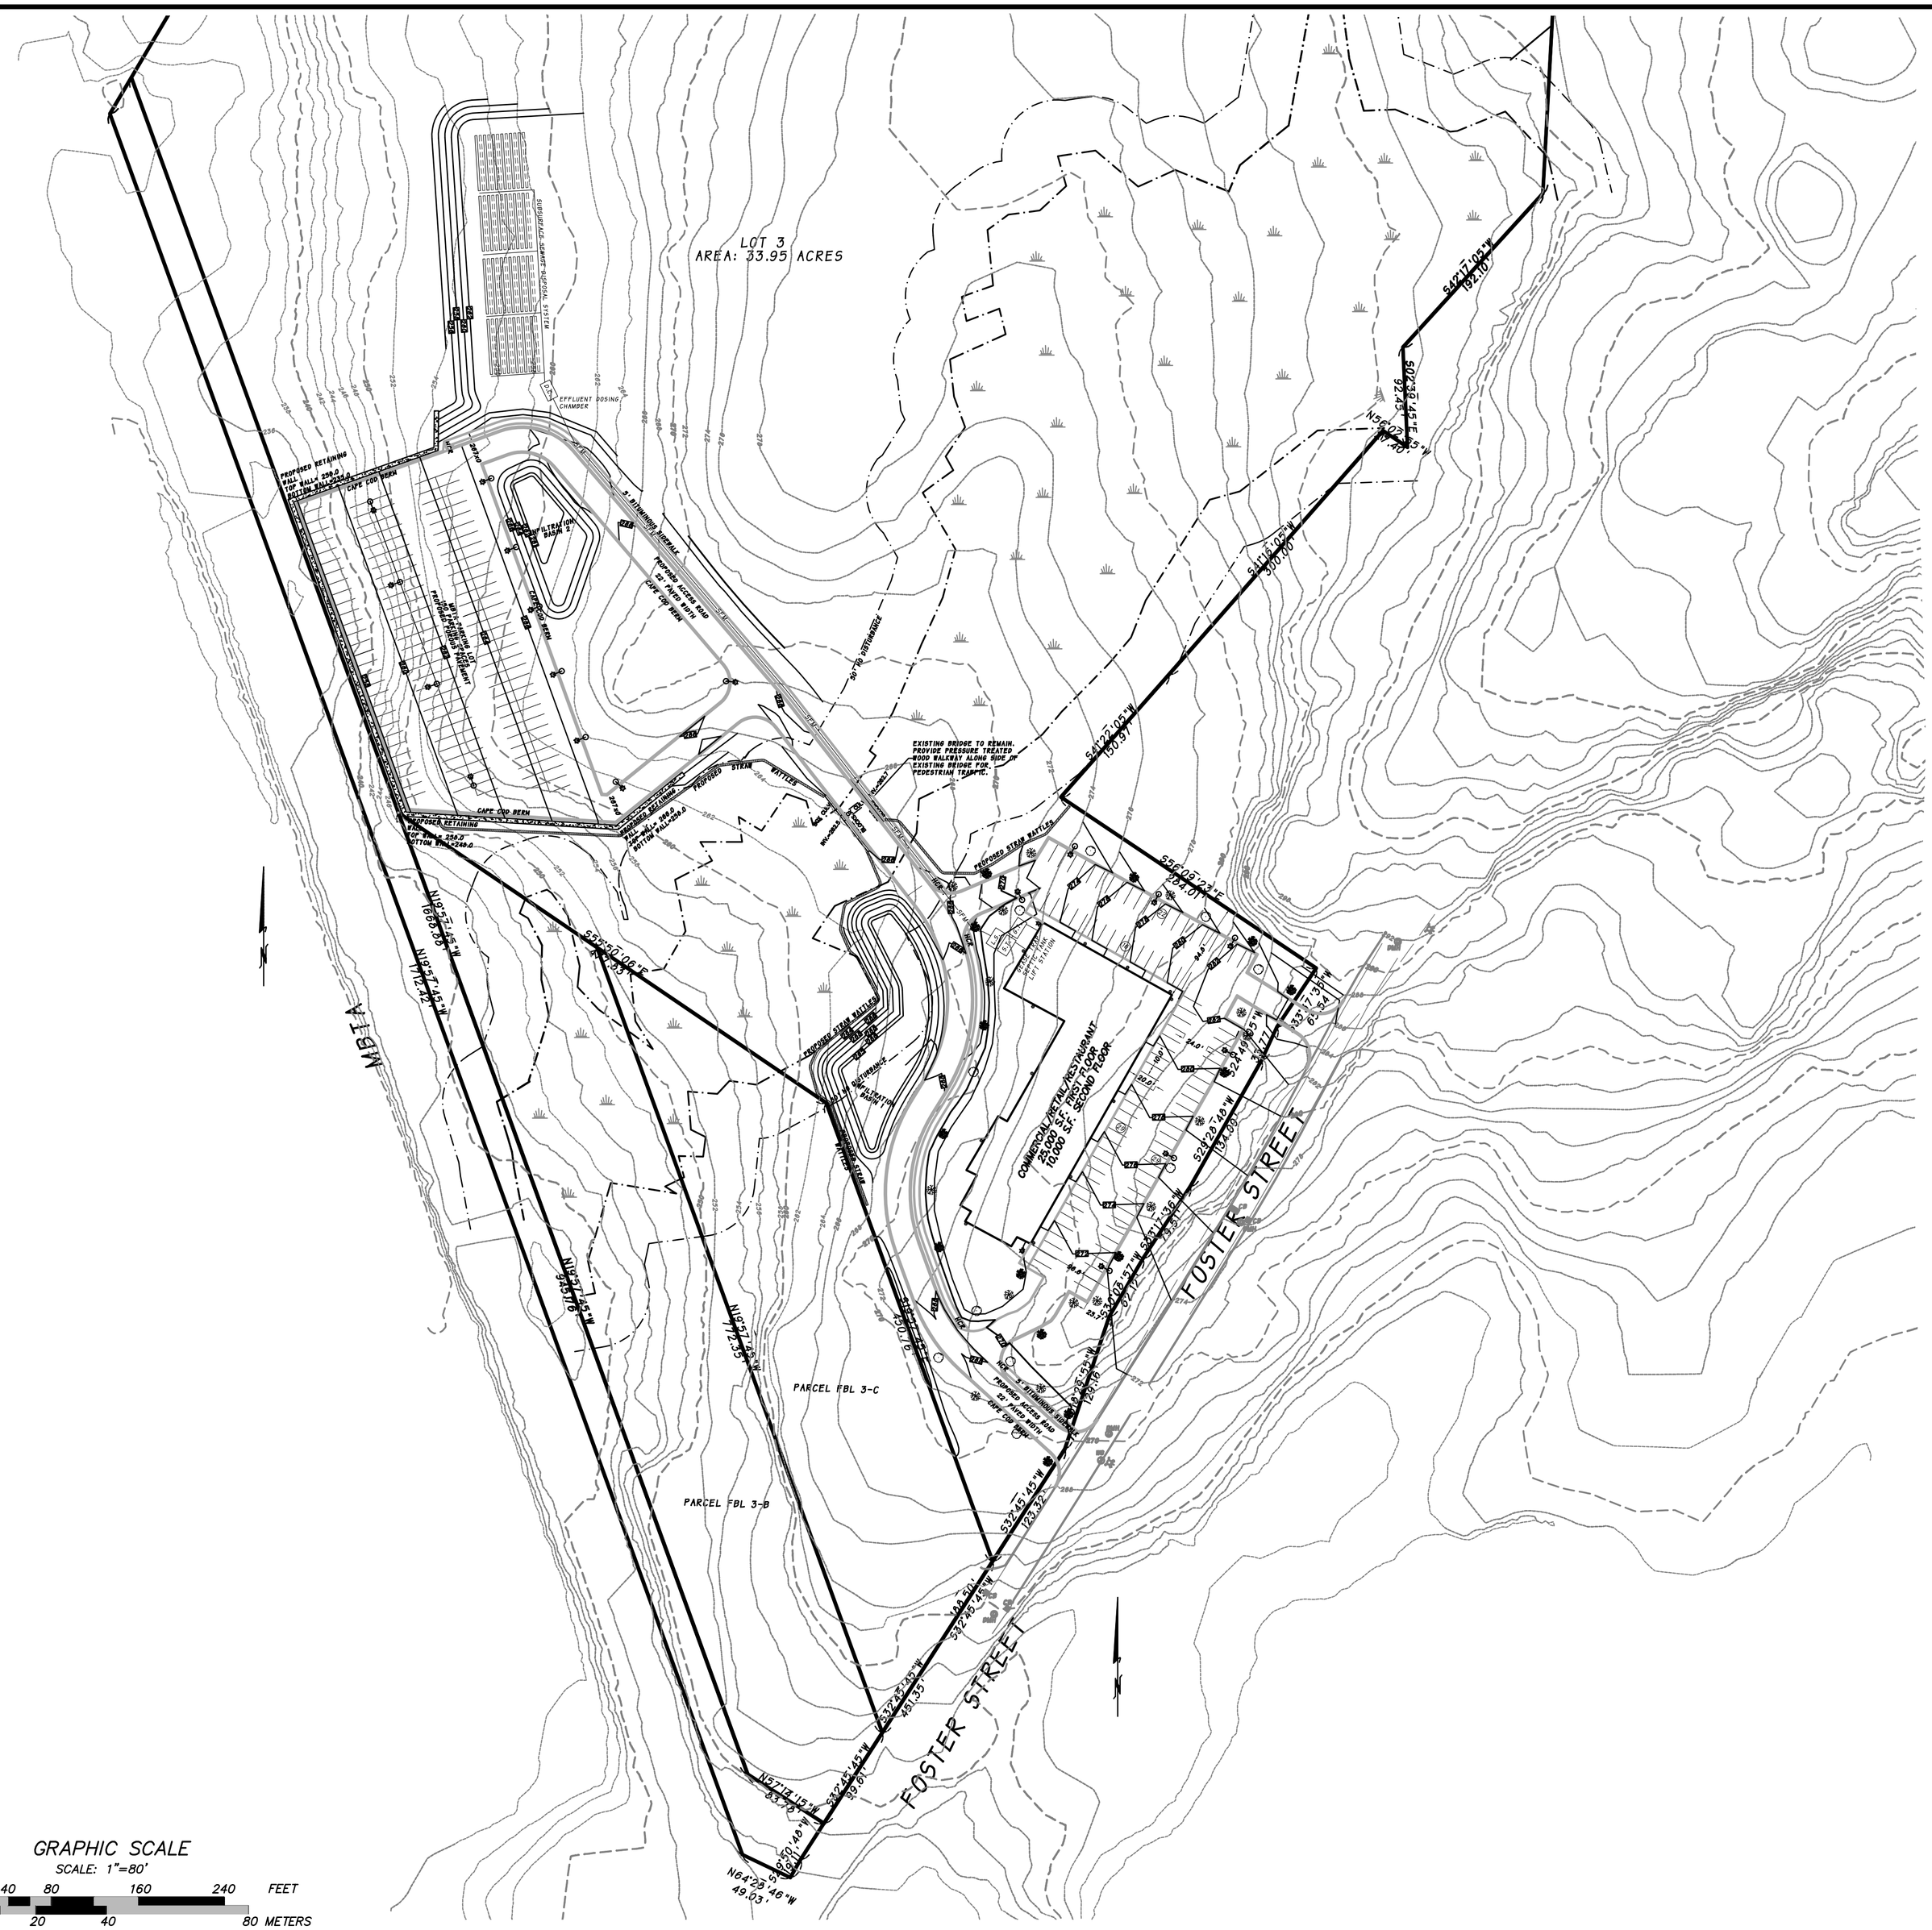
LOT 3
AREA: 33.95 ACRES
EFFLUENT DOSING CHAMBER
PROPOSED RETAINING WALL
CAPE COD BERM
FOSTER STREET
PARCEL FBL 3-C
PARCEL FBL 3-B
MBTA
