





Northern Bank /

RENDERINGS

/ October 6, 2022

Shaping the Exceptional / 200 Ayer Road / Suite 200 / Harvard, MA 01451 / 978 456 2800
22 Ladd Street / Portsmouth, NH 03081 / 603 431 8701





Northern Bank /




RENDERINGS

/ October 6, 2022

Shaping the Exceptional / 200 Ayer Road / Suite 200 / Harvard, MA 01451 / 978 456 2800
22 Ladd Street / Portsmouth, NH 03081 / 603 431 8701



Siding and Color

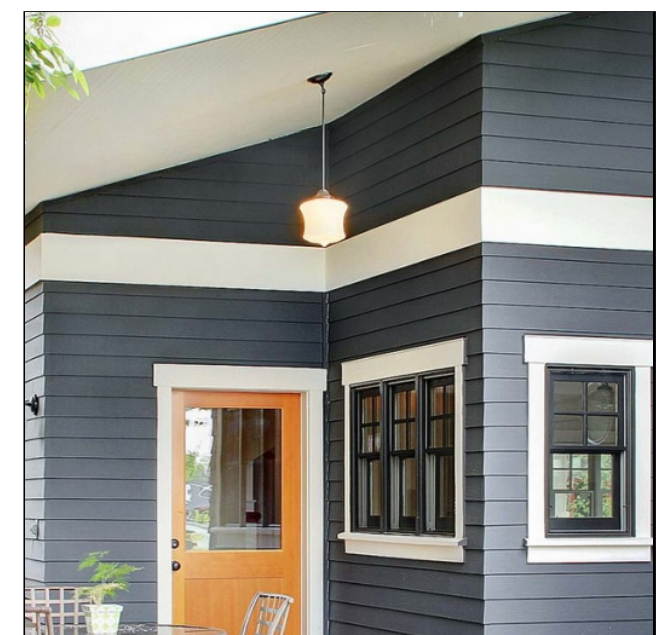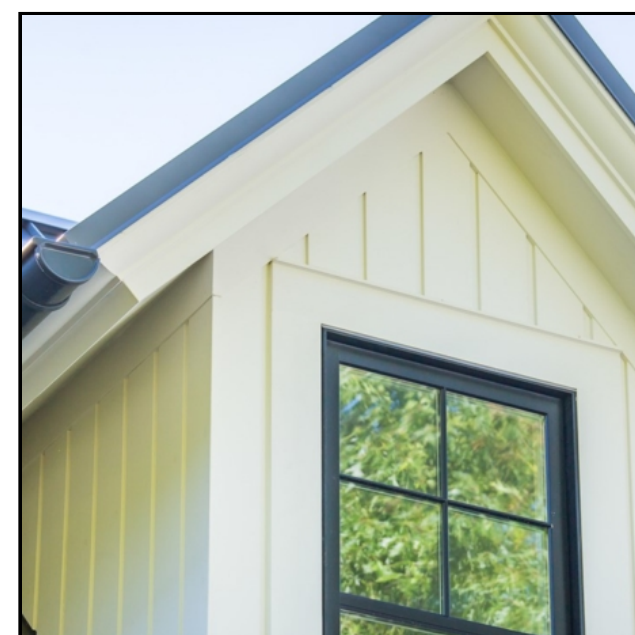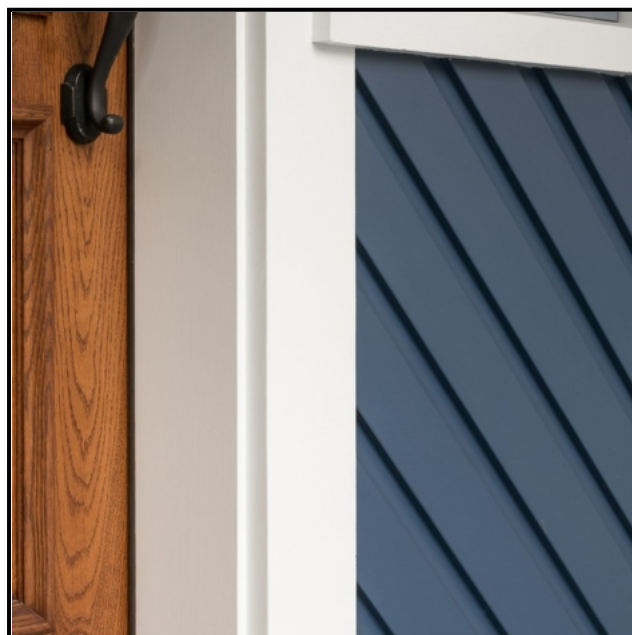

Northern Bank /

DESIGN ELEMENTS

/ October 25, 2022

Shaping the Exceptional

/ 200 Ayer Road
22 Ladd Street


/ Suite 200

/ Harvard, MA 01451
/ Portsmouth, NH 03081

/ 978 456 2800

/ 603 431 8701

Trim and Details

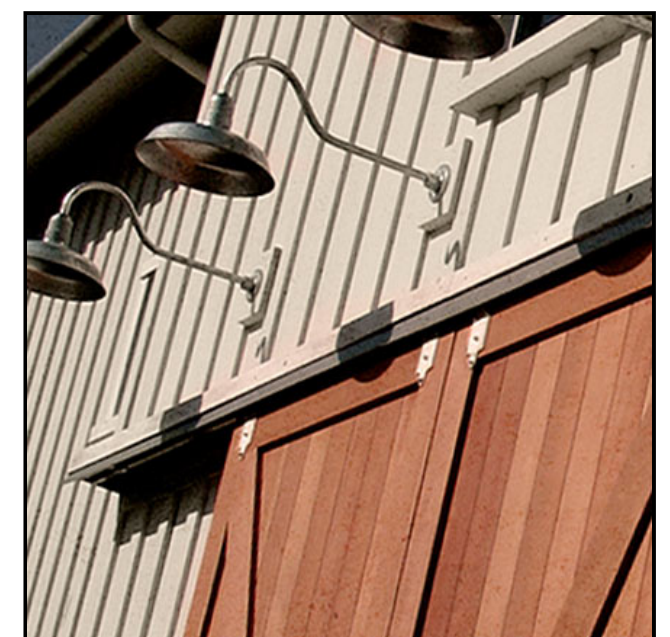

Northern Bank /

DESIGN ELEMENTS

/ October 25, 2022

Shaping the Exceptional

/ 200 Ayer Road
22 Ladd Street

/ Suite 200

/ Harvard, MA 01451
/ Portsmouth, NH 03081

/ 978 456 2800
/ 603 431 8701

Fenestration



Northern Bank /

DESIGN ELEMENTS

/ October 25, 2022

Shaping the Exceptional


/ 200 Ayer Road
22 Ladd Street

/ Suite 200

/ Harvard, MA 01451
/ Portsmouth, NH 03081

/ 978 456 2800
/ 603 431 8701

A

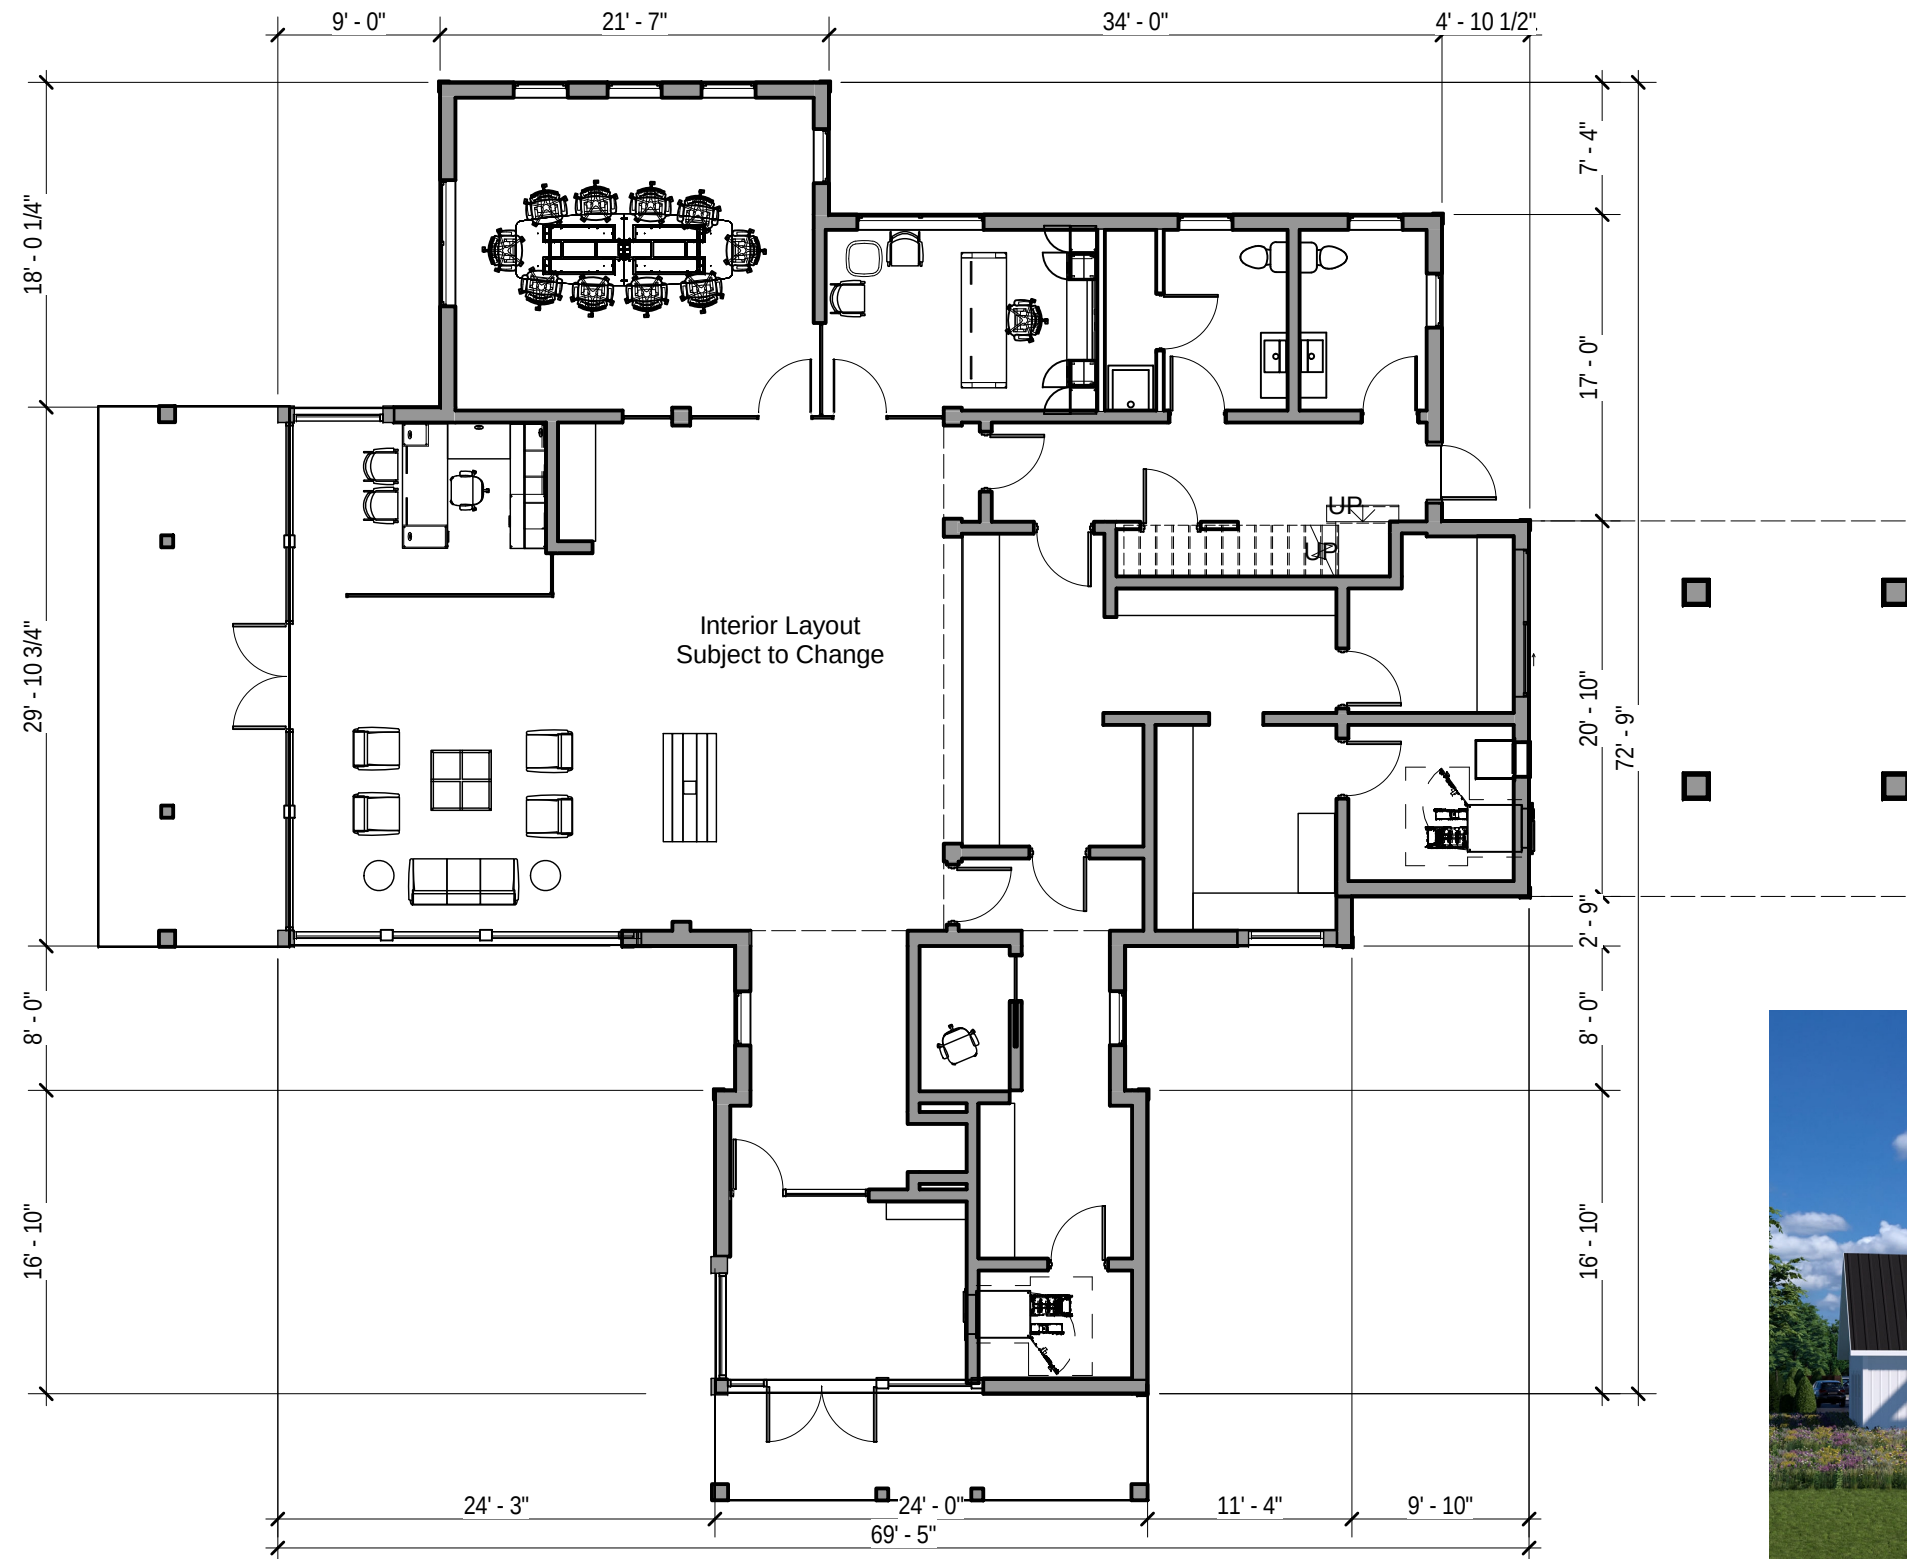

First Floor Plan
Building A - 3,319 SF




Northern Bank / BUILDING A - FLOOR PLAN / September 9, 2022

Shaping the Exceptional / 200 Ayer Road / Suite 200 / Harvard, MA 01451 / 978 456 2800
22 Ladd Street / Portsmouth, NH 03081 / 603 431 8701



Architectural Asphalt
Shingles roofing
Metal roofing
Clapboard and Vertical
Siding (Typical)

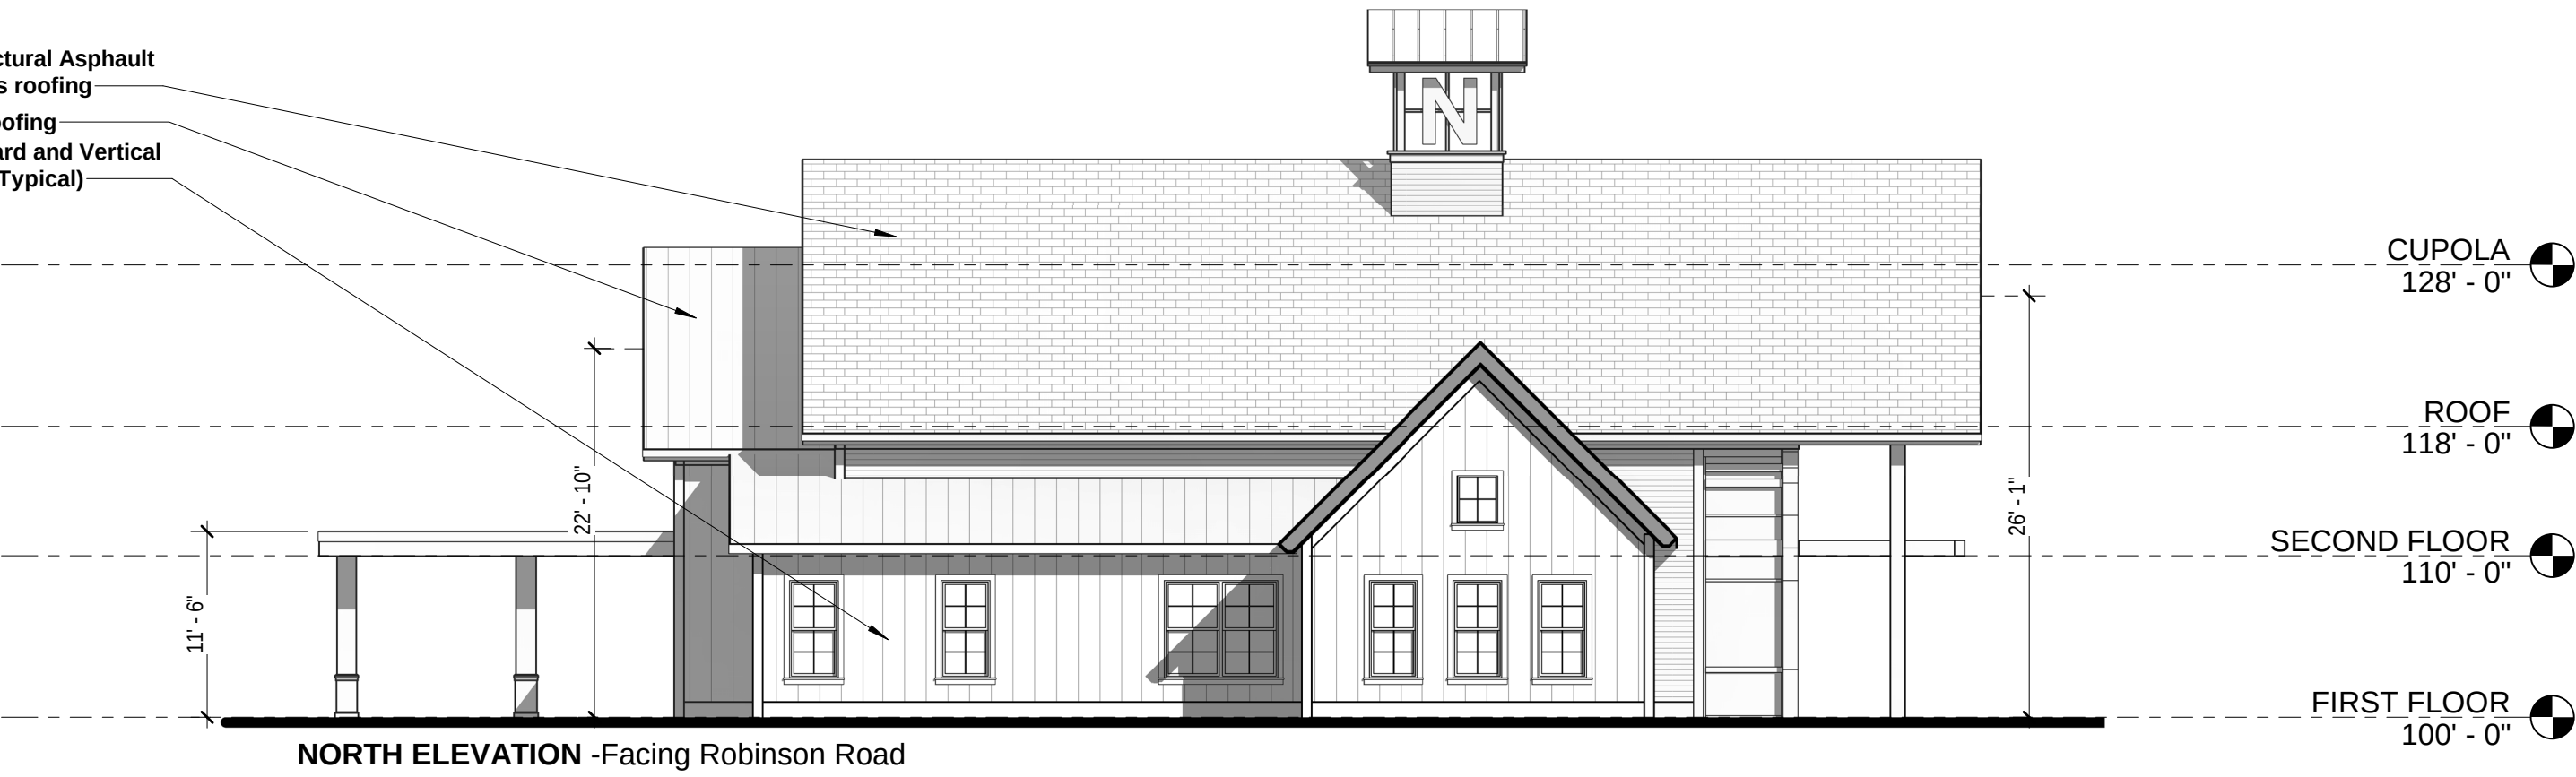

Architectural Asphalt
Shingles roofing
Clapboard and Vertical
Siding (Typical)

Fenestration: 63%




Northern Bank / BUILDING A - ELEVATIONS / September 9, 2022

Shaping the Exceptional / 200 Ayer Road / Suite 200 / Harvard, MA 01451 / 978 456 2800
22 Ladd Street / Portsmouth, NH 03081 / 603 431 8701



Metal roofing
Clapboard and Vertical
Siding (Typical)

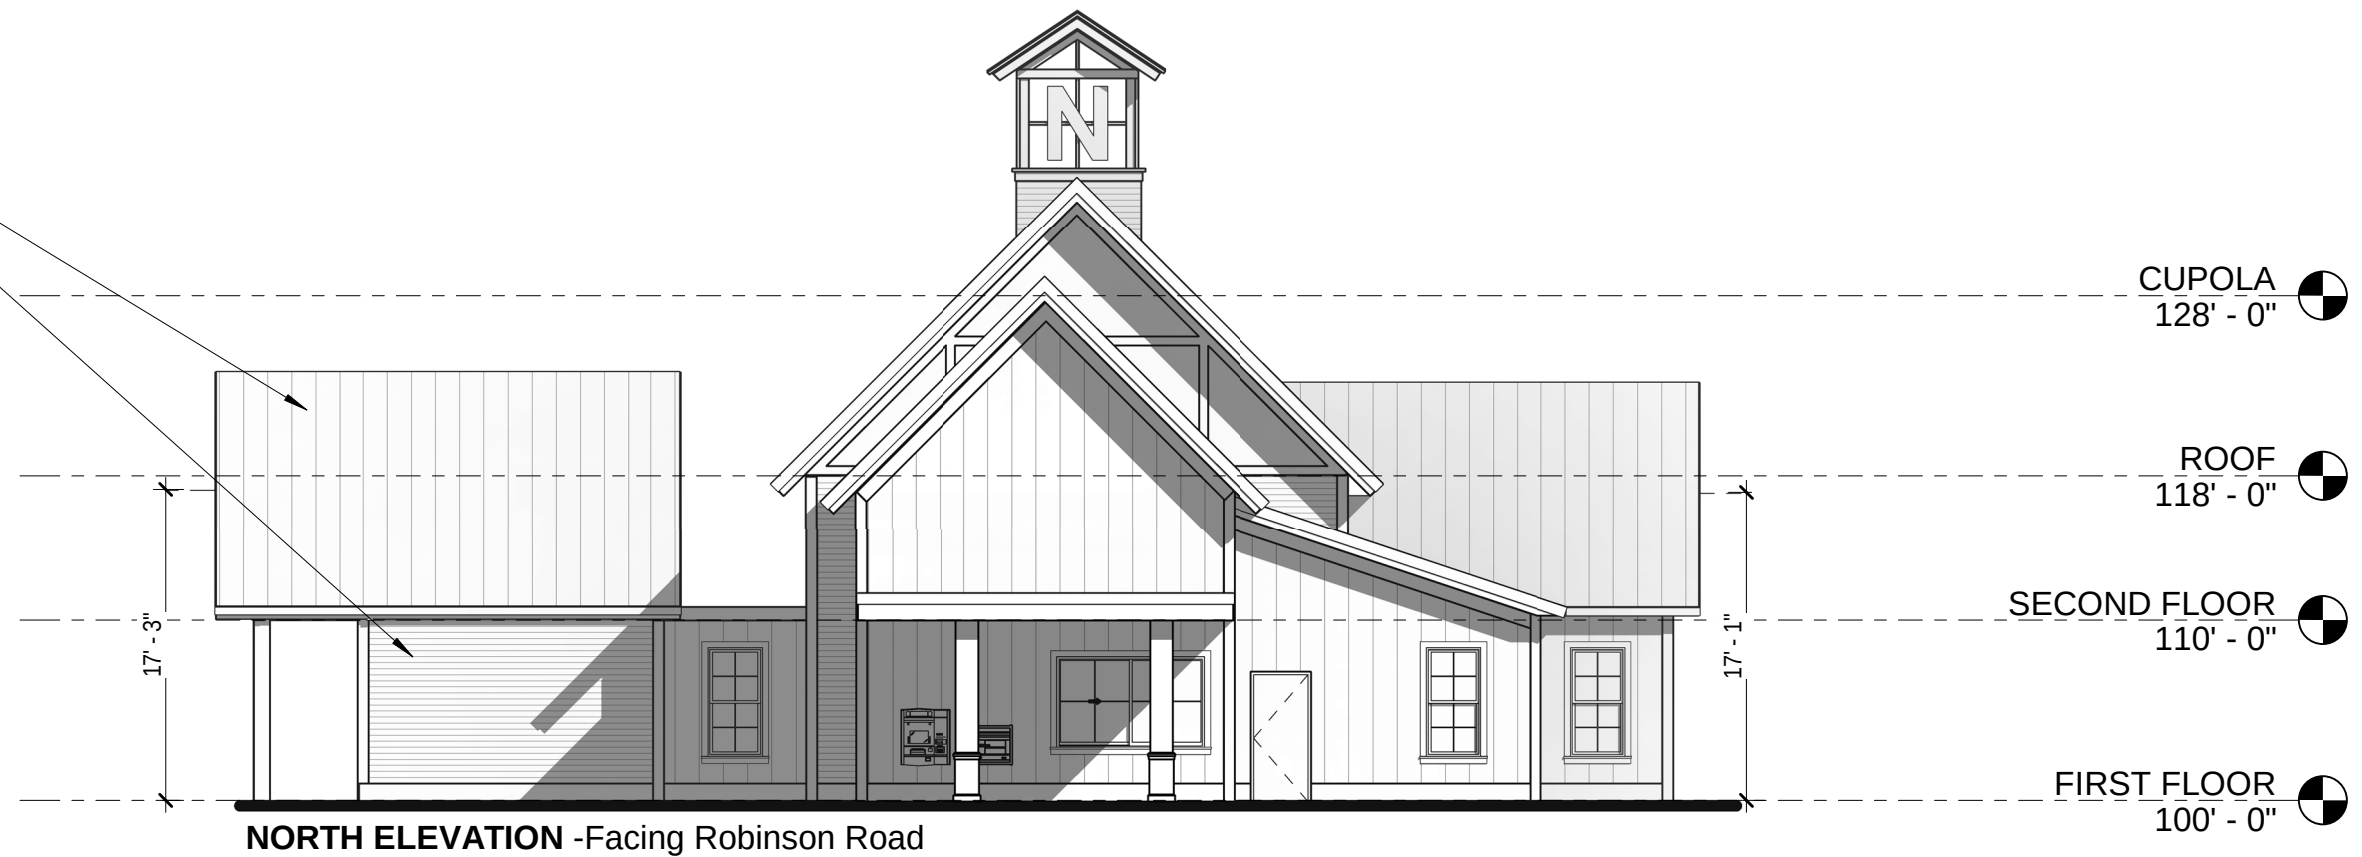

Fenestration: 63%

Metal roofing
Clapboard and Vertical
Siding (Typical)




Northern Bank / BUILDING A - ELEVATIONS / September 9, 2022

Shaping the Exceptional / 200 Ayer Road / Suite 200 / Harvard, MA 01451 / 978 456 2800
22 Ladd Street / Portsmouth, NH 03081 / 603 431 8701



B

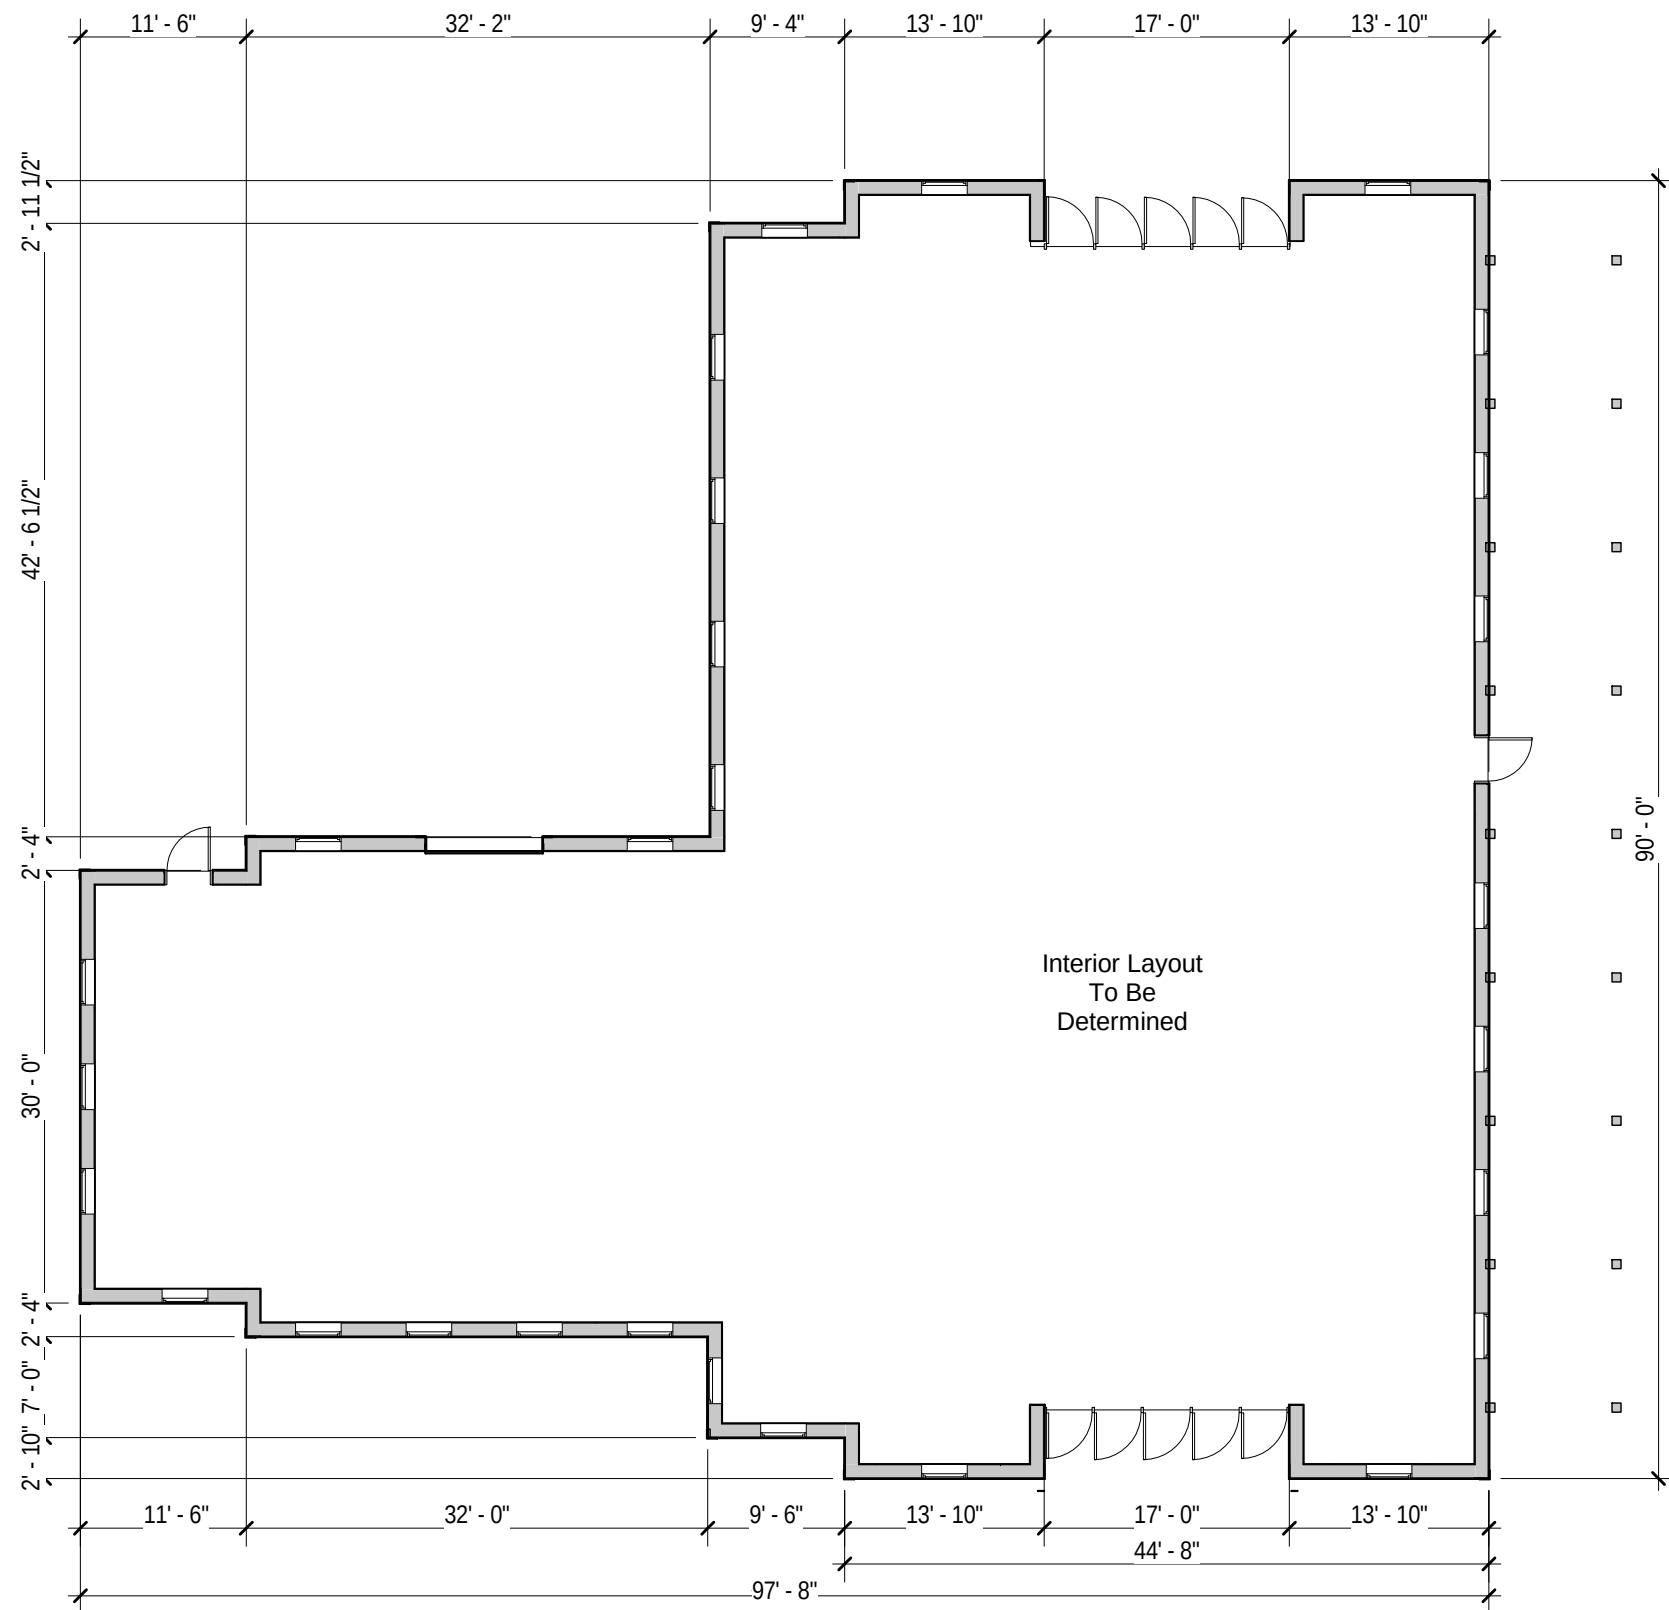

First Floor Plan
Building B - 6,436 SF



Northern Bank / BUILDING B - FLOOR PLAN / September 9, 2022

Shaping the Exceptional / 200 Ayer Road / Suite 200 / Harvard, MA 01451 / 978 456 2800
22 Ladd Street / Portsmouth, NH 03081 / 603 431 8701



Metal roofing
Architectural Asphalt
Shingles roofing
Clapboard and Vertical
Siding (Typical)



Metal roofing
Architectural Asphalt
Shingles roofing
Clapboard and Vertical
Siding (Typical)



Northern Bank / BUILDING B - ELEVATIONS / September 9, 2022

Shaping the Exceptional

200 Ayer Road
22 Ladd Street

Suite 200

Harvard, MA 01451

978 456 2800

Portsmouth, NH 03081

603 431 8701






Northern Bank / BUILDING B - ELEVATIONS / September 9, 2022

Shaping the Exceptional / 200 Ayer Road / Suite 200 / Harvard, MA 01451 / 978 456 2800
22 Ladd Street / Portsmouth, NH 03081 / 603 431 8701




C

D

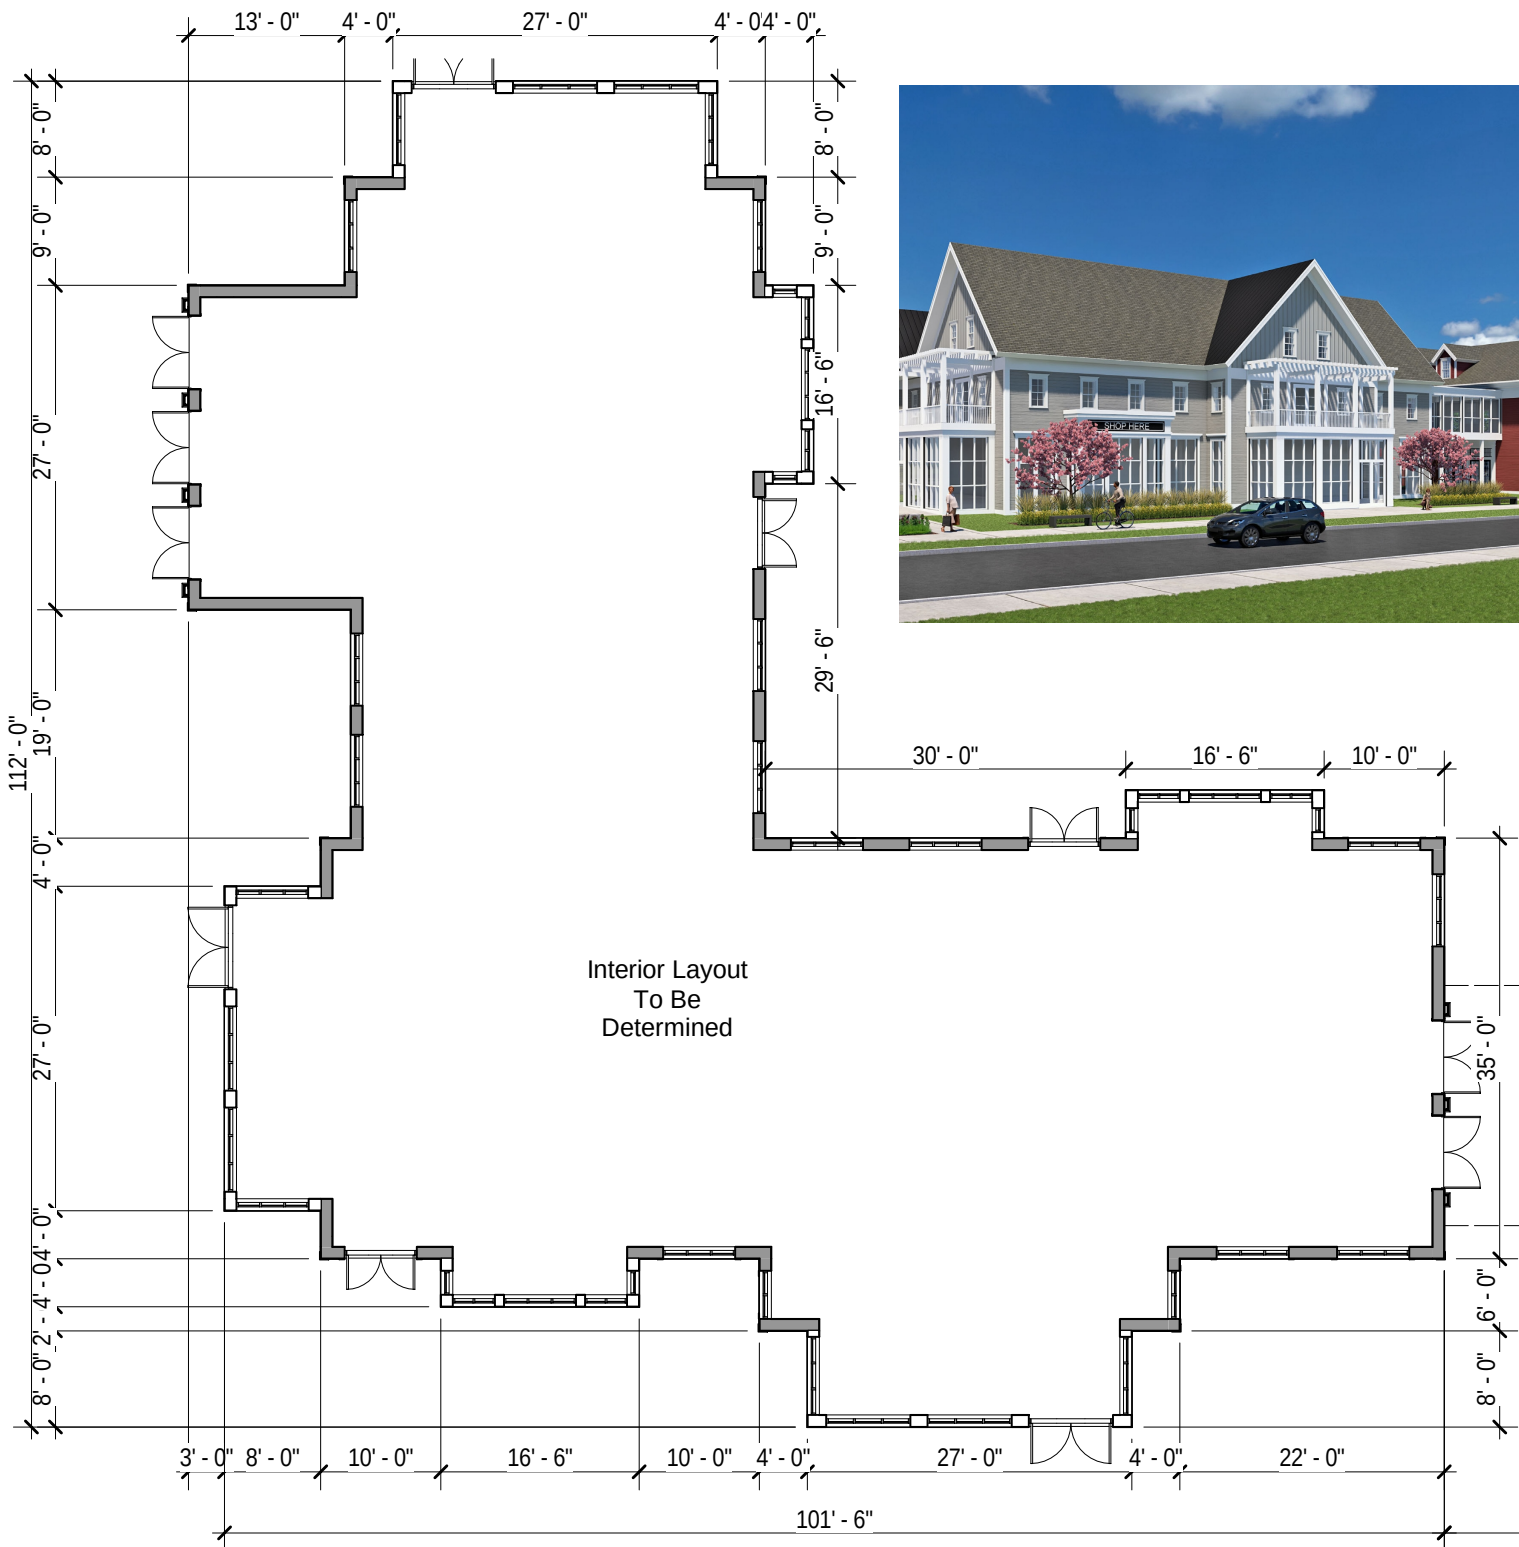

First Floor Plan
Building C - 6,595 SF

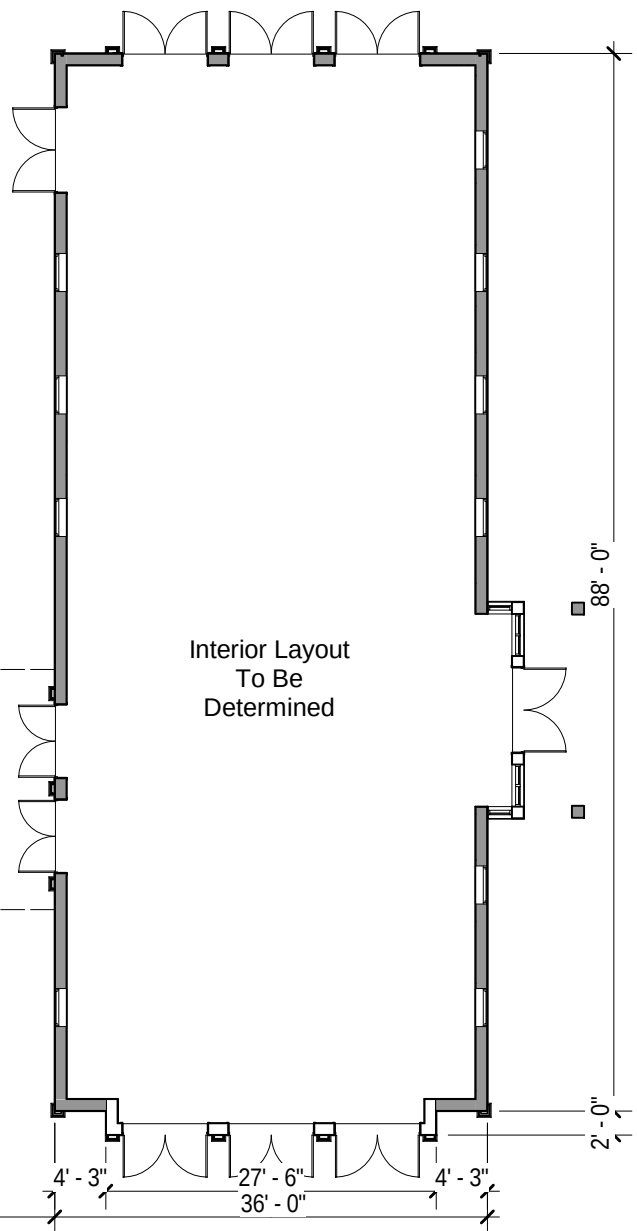

First Floor Plan
Building D - 3,204 SF





Northern Bank / BUILDING C & D ELEVATIONS / September 9, 2022

Shaping the Exceptional

200 Ayer Road
22 Ladd Street

Suite 200

Harvard, MA 01451

978 456 2800

Portsmouth, NH 03081

603 431 8701





Northern Bank / BUILDING C & D ELEVATIONS / September 9, 2022

Shaping the Exceptional / 200 Ayer Road / Suite 200 / Harvard, MA 01451 / 978 456 2800
22 Ladd Street / Portsmouth, NH 03081 / 603 431 8701



Architectural Asphalt
Shingles roofing
Clapboard and Vertical
Siding (Typical)



Architectural Asphalt
Shingles roofing
Clapboard and Vertical
Siding (Typical)



Northern Bank / BUILDING C & D ELEVATIONS / September 9, 2022

Shaping the Exceptional

200 Ayer Road
22 Ladd Street

Suite 200


Harvard, MA 01451

978 456 2800

Portsmouth, NH 03081


603 431 8701



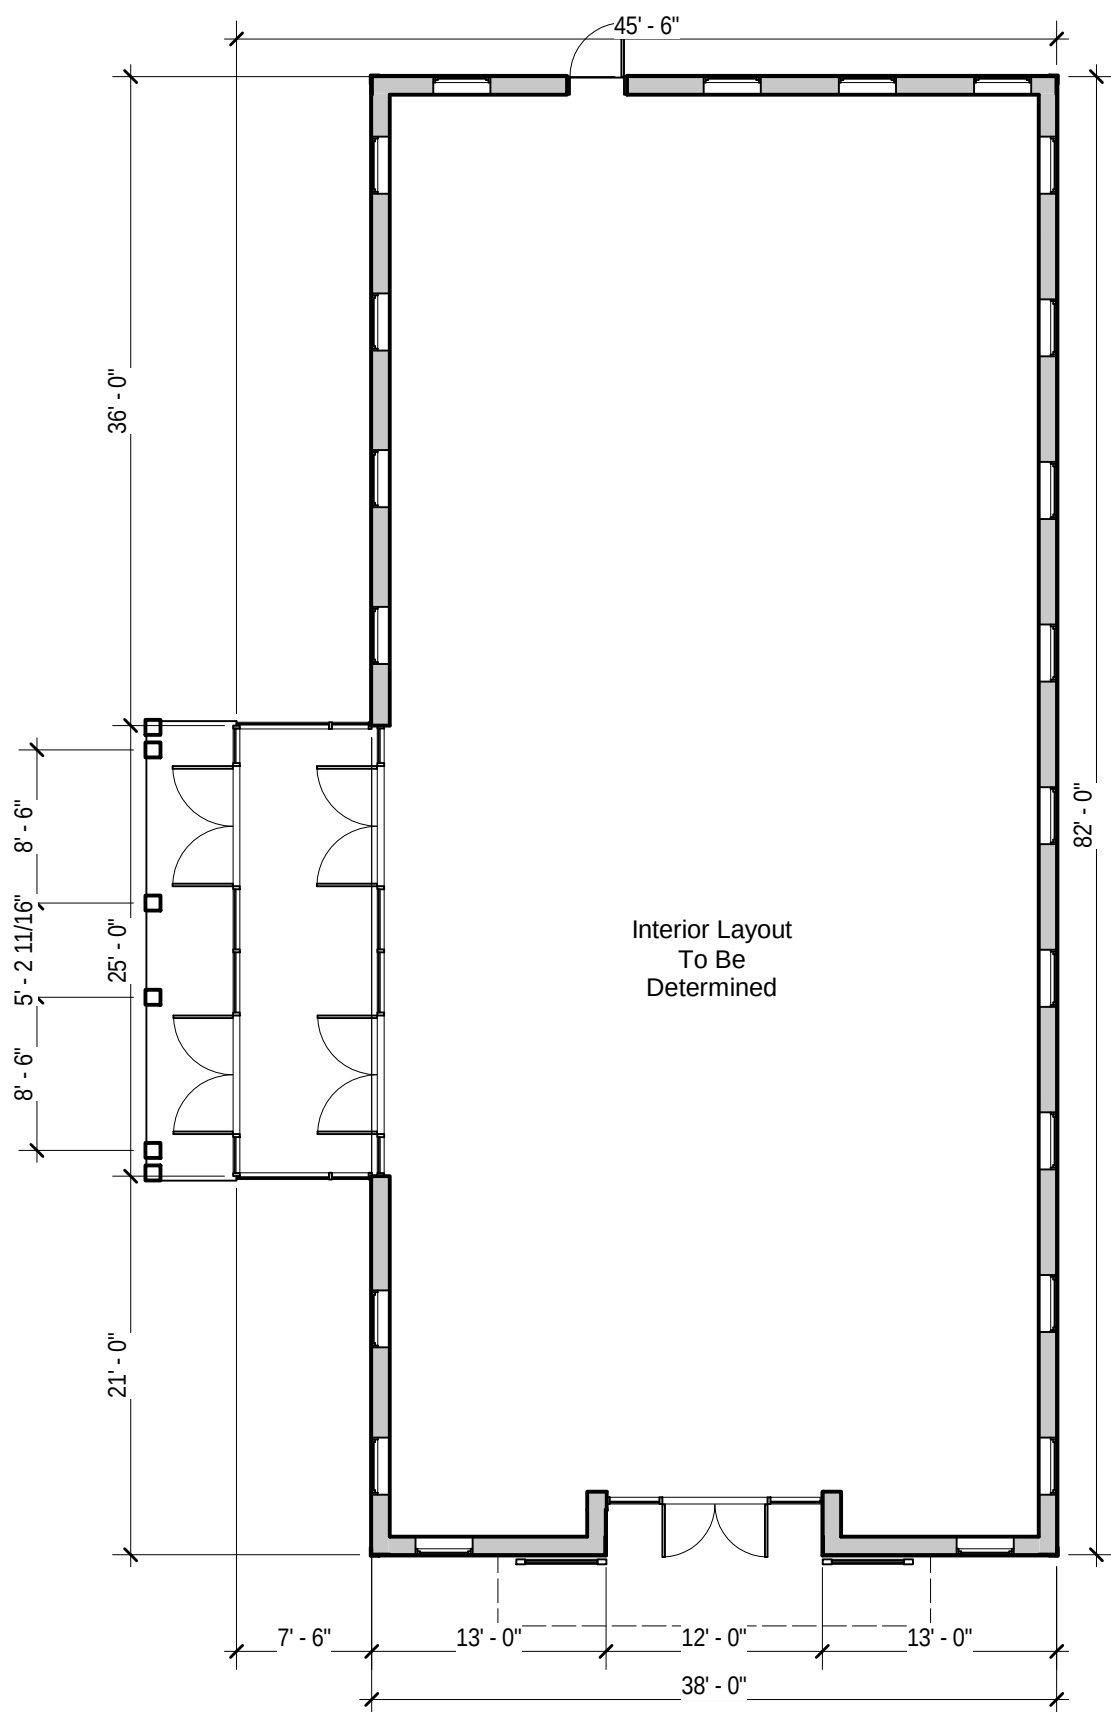


First Floor Plan
Building E - 3,236 SF

Architectural Asphalt
Shingles roofing
Metal roofing
Clapboard and Vertical
Siding (Typical)

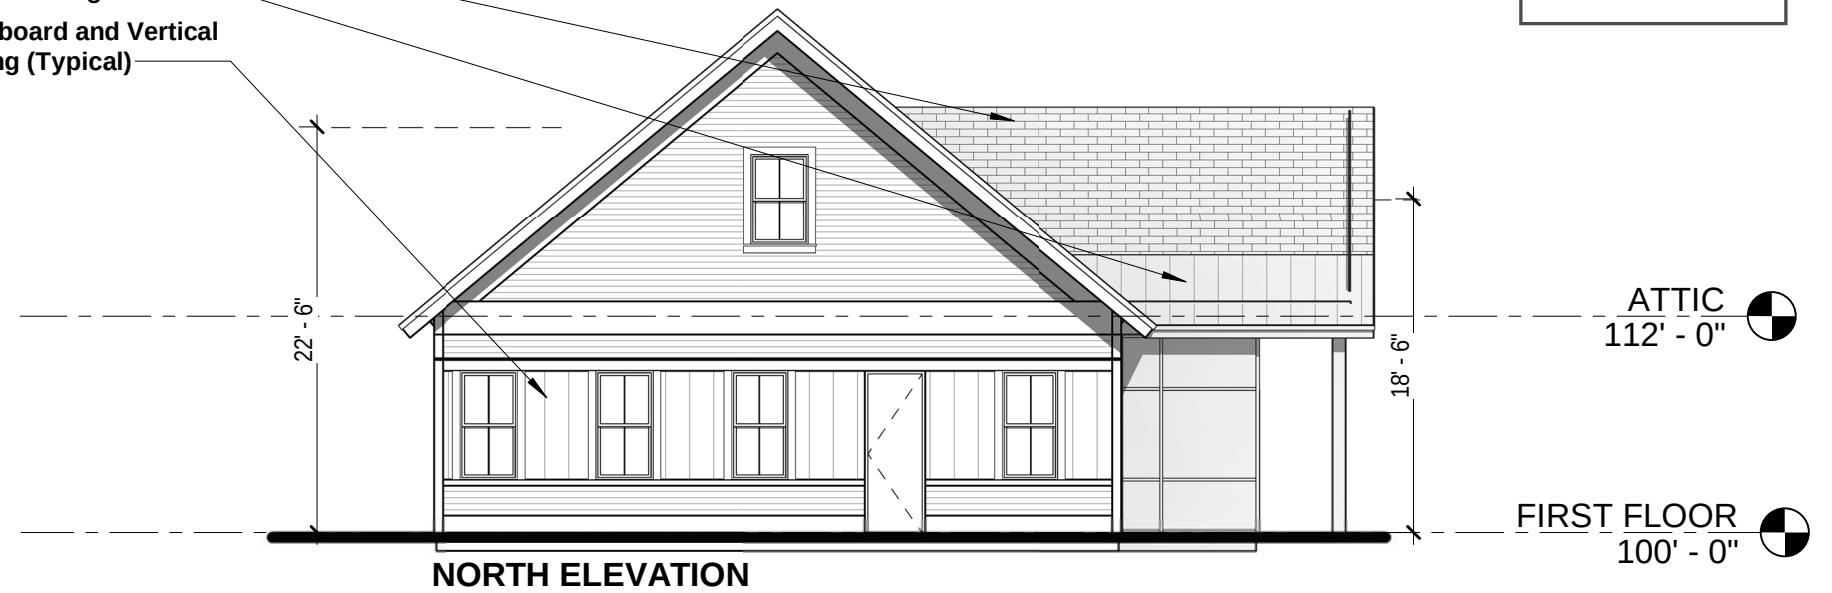

NORTH ELEVATION

Architectural Asphalt
Shingles roofing
Clapboard and Vertical
Siding (Typical)
Metal roofing

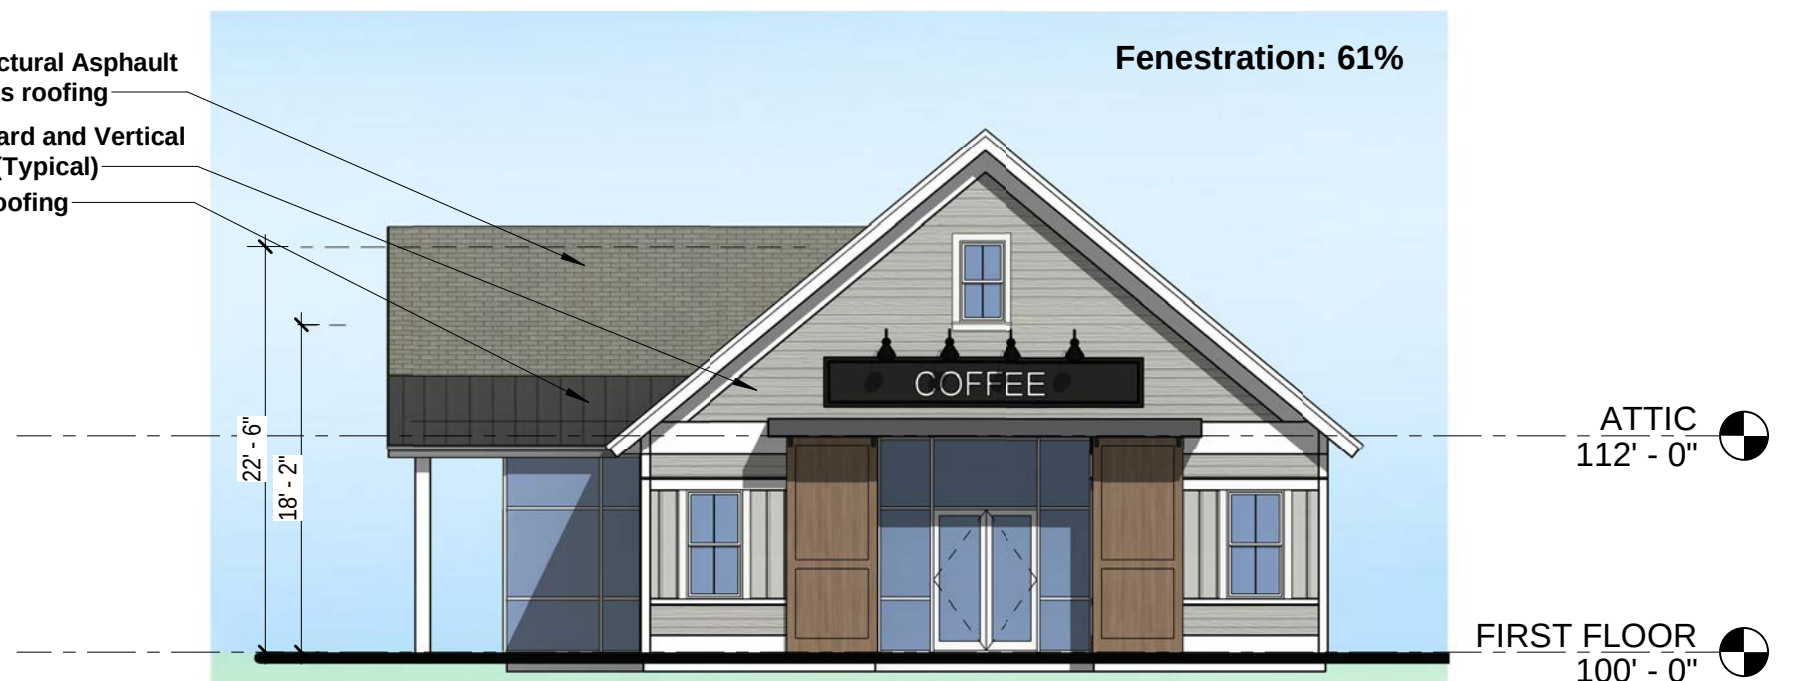

SOUTH ELEVATION - Facing Great Road

Northern Bank / BUILDING E - FLOOR PLAN / September 9, 2022

Shaping the Exceptional


200 Ayer Road
22 Ladd Street

Suite 200

Harvard, MA 01451
Portsmouth, NH 03081

978 456 2800
603 431 8701



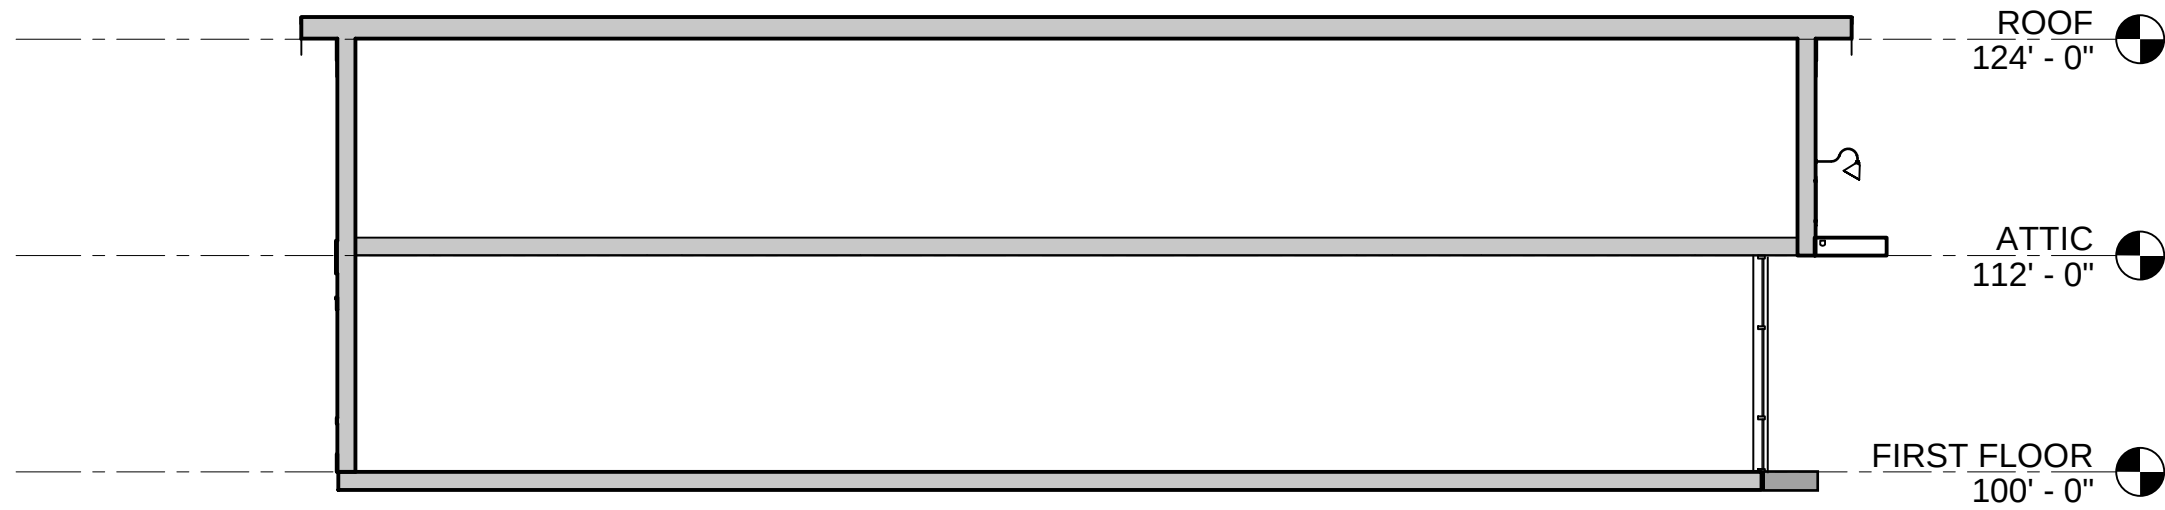

BUILDING SECTION

Architectural Asphalt
Shingles roofing
Metal roofing
Clapboard and Vertical
Siding (Typical)



WEST ELEVATION

Architectural Asphalt
Shingles roofing
Metal roofing
Clapboard and Vertical
Siding (Typical)



EAST ELEVATION

Northern Bank / BUILDING E - ELEVATIONS / September 9, 2022

Shaping the Exceptional

200 Ayer Road
22 Ladd Street

Suite 200

Harvard, MA 01451

978 456 2800

Portsmouth, NH 03081

603 431 8701

