


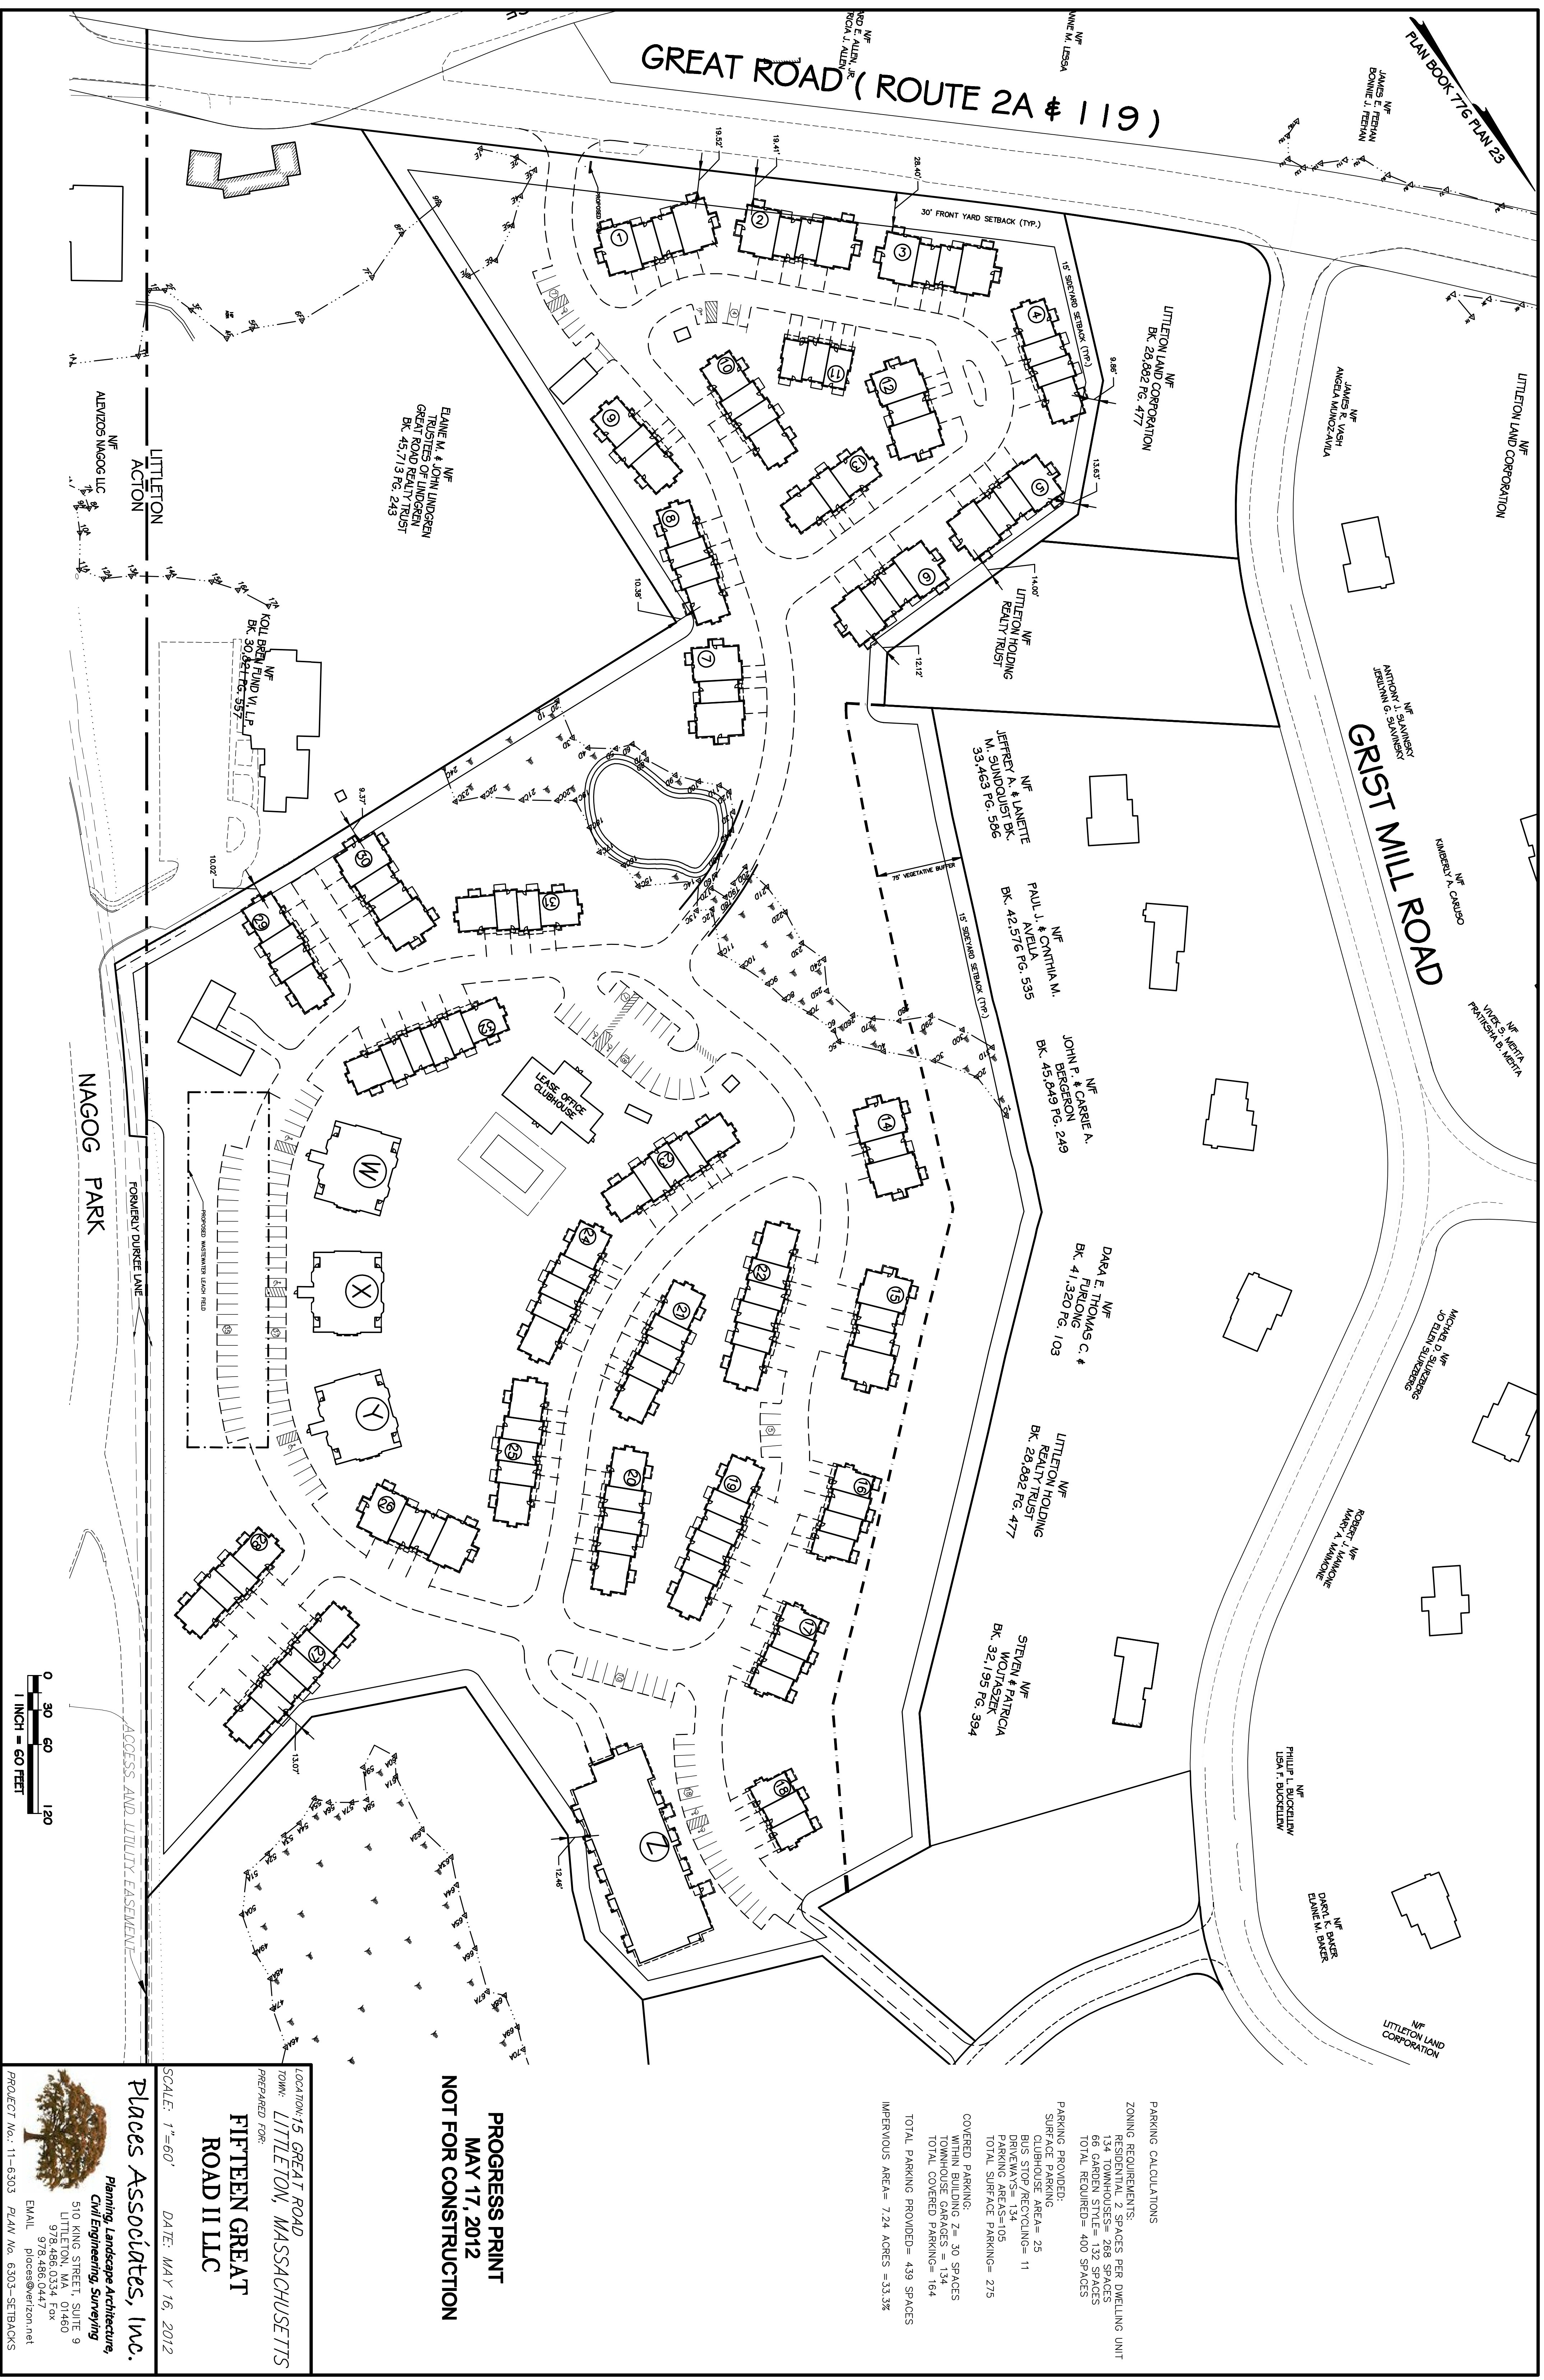

**PROGRESS PRINT
MAY 17, 2012
NOT FOR CONSTRUCTION**

LOCATION: 15 GREAT ROAD
TOWN: LITTLETON, MASSACHUSETTS
PREPARED FOR:
**FIFTEEN GREAT
ROAD II LLC**

SCALE: 1"=60' DATE: MAY 16, 2012

Places Associates, Inc.

**Planning, Landscape Architecture,
Civil Engineering, Surveying**

510 KING STREET, SUITE 9
LITTLETON, MA 01460

978.486.0447

PROJECT No.: 11-6303 PLAN No. 6303-SETBACKS