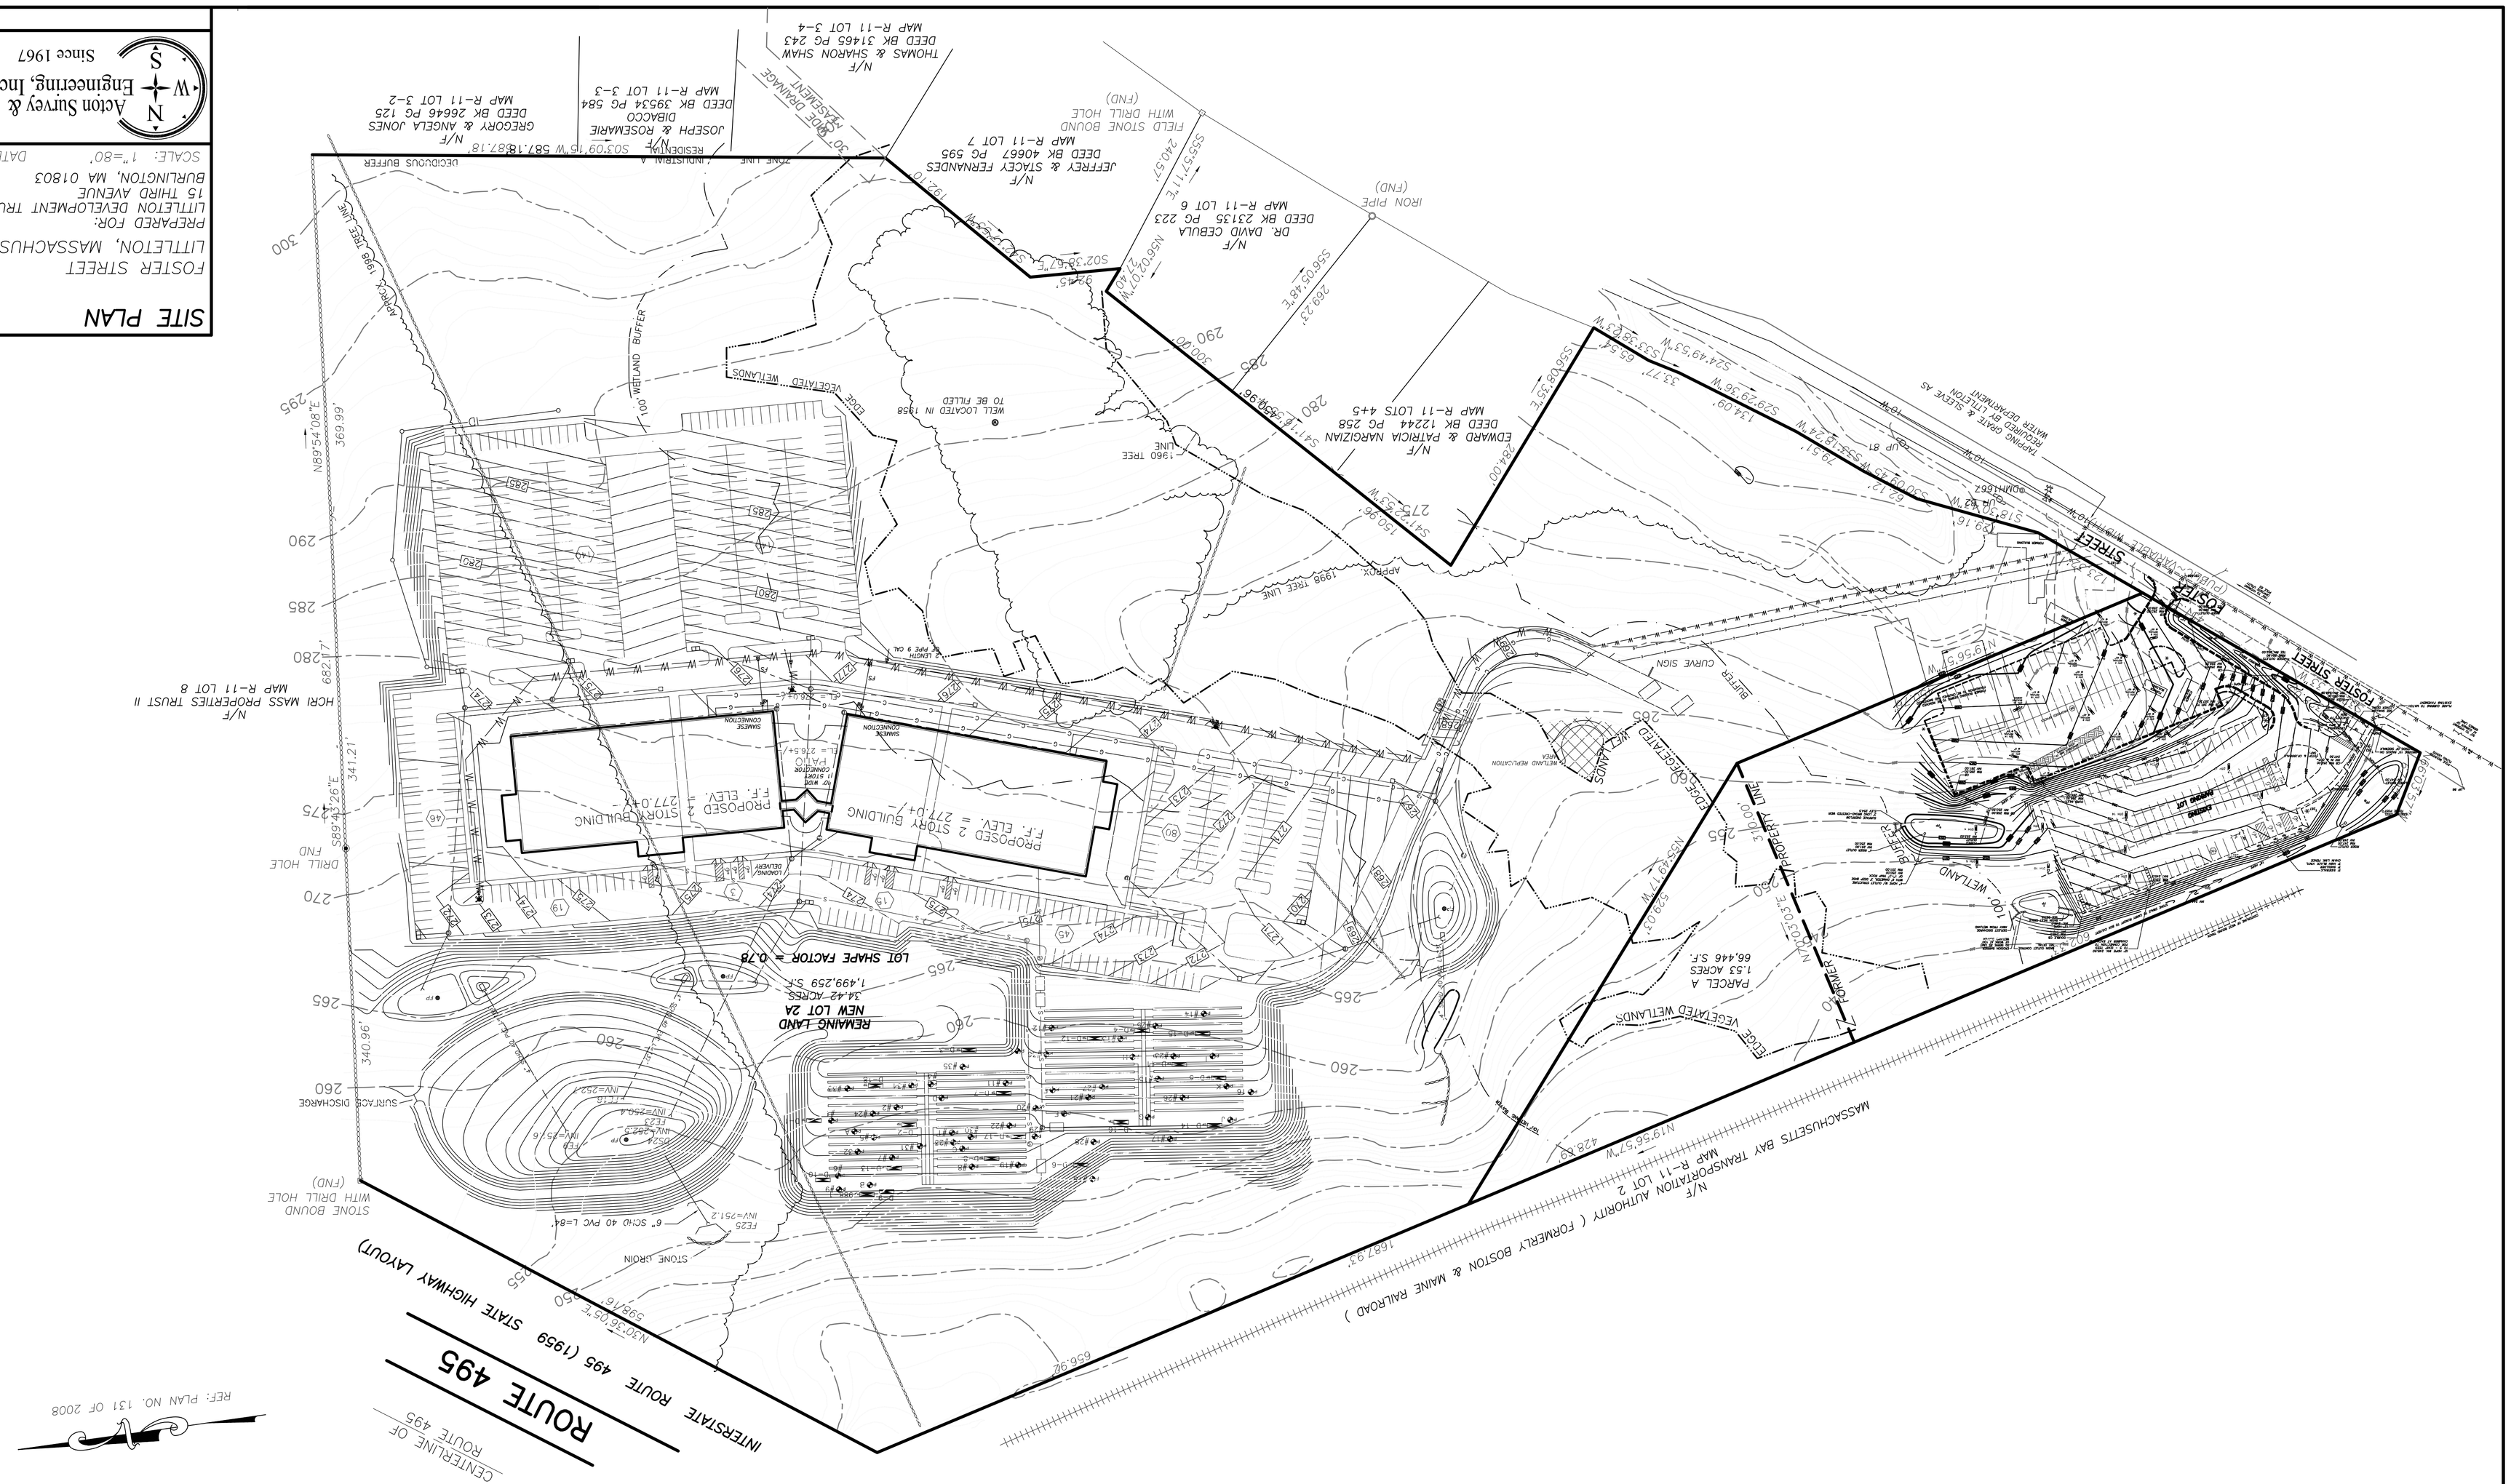

SITE PLAN

FOSTER STREET
LITTLETON, MASSACHUSETTS

PREPARED FOR:
LITTLETON DEVELOPMENT TRUST
15 THIRD AVENUE
BURLINGTON, MA 01803

SCALE: 1"=80' DATE: FEBRUARY 28, 2005

Acton Survey & Engineering, Inc.
97 GREAT ROAD
P.O. BOX 666
ACTON, MA 01720
PH. (978) 263-3666
FAX (978) 635-0218
Since 1967

5026 - 1/2