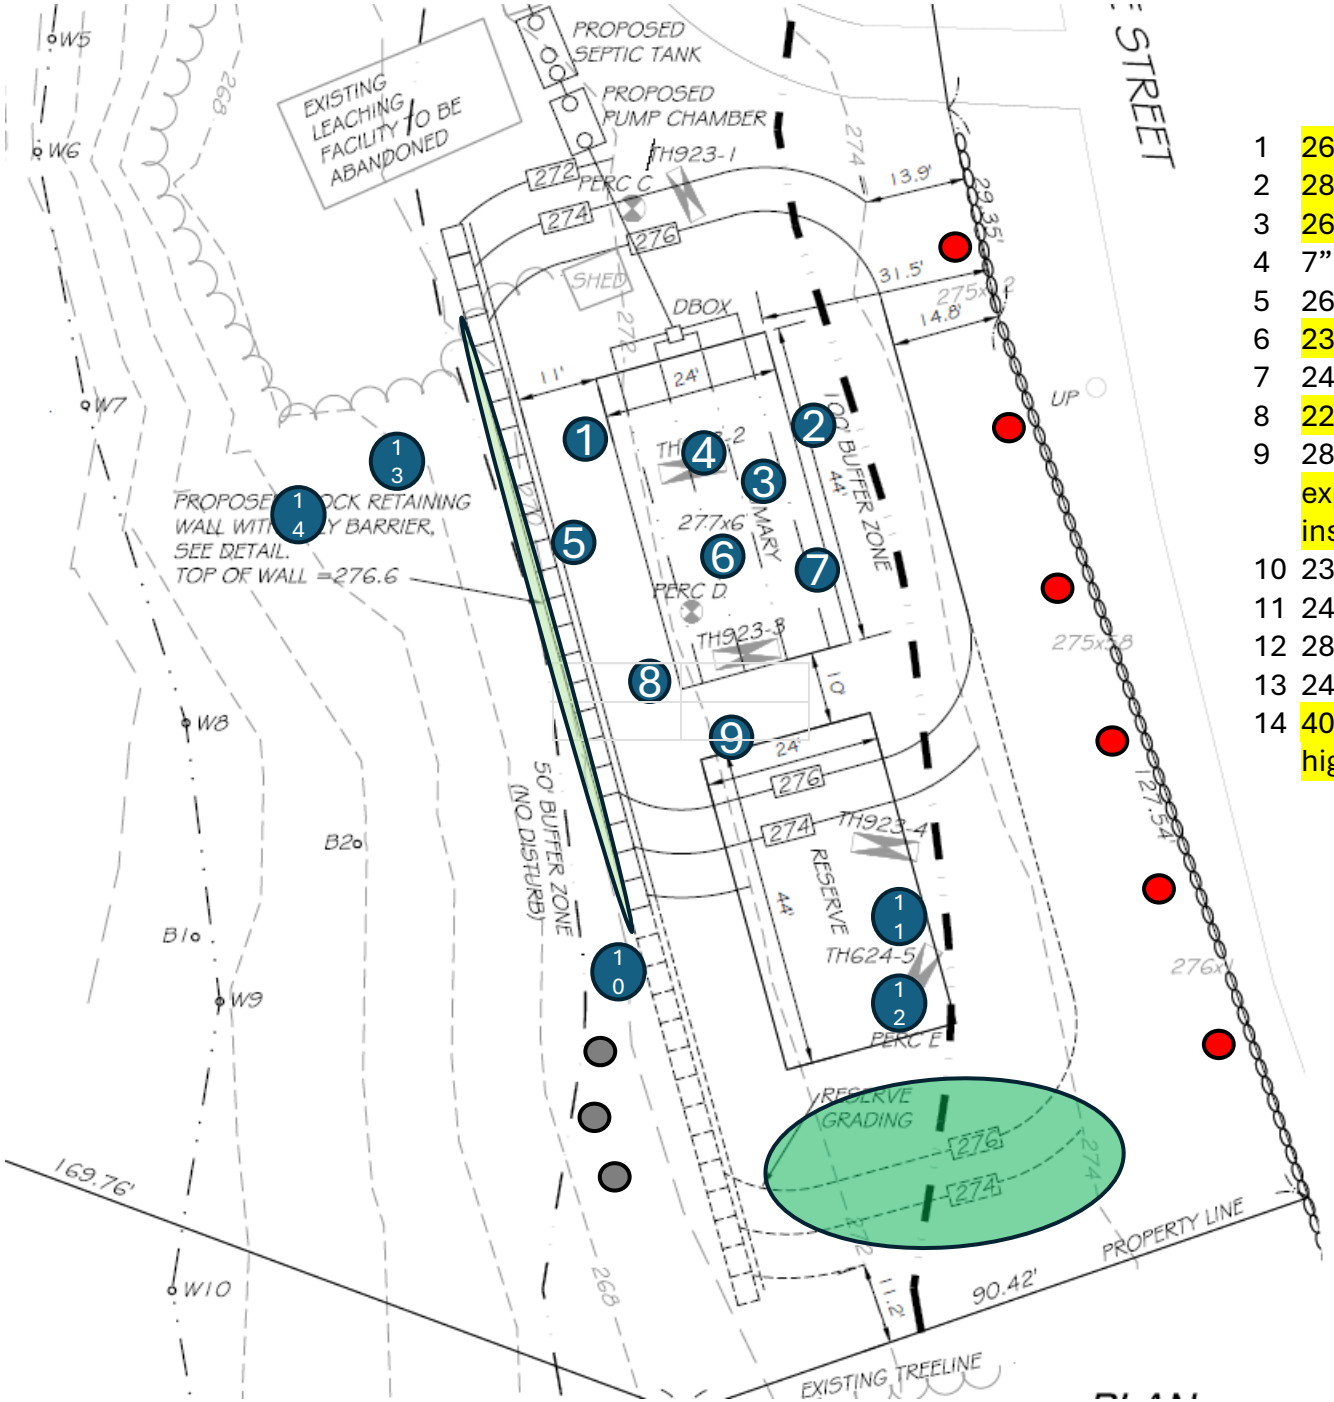

Tree Removal

1 26” Pine/ Split Trunk
2 28” Pine/ Split Trunk and dead
3 26” Pine/ Spilt Trunk
4 7” Red Maple
5 26” Pine
6 23” Pine/ Split Trunk
7 24” Pine
8 22” Pine/ Split Trunk
9 28” Red Maple/ Split Trunk/ exposed bark, woodpecker and insect holes
10 23” Pine
11 24” Pine
12 28” Pine
13 24” Pine
14 40” Pine/ Split Trunk at ABH and higher

Replanting

Red Sun Valle Maple

Black Spruce

High Bush Blueberry
American Cranberry
Winter Berry Holly
Northern Arrowwood

Low Bush Blueberry
Chokeberry Varieties
Hydrangea Varieties
Dogwood Varieties